



5 Goodacres, Arundel rd, Fontwell. BN18 0SF - Location Plan

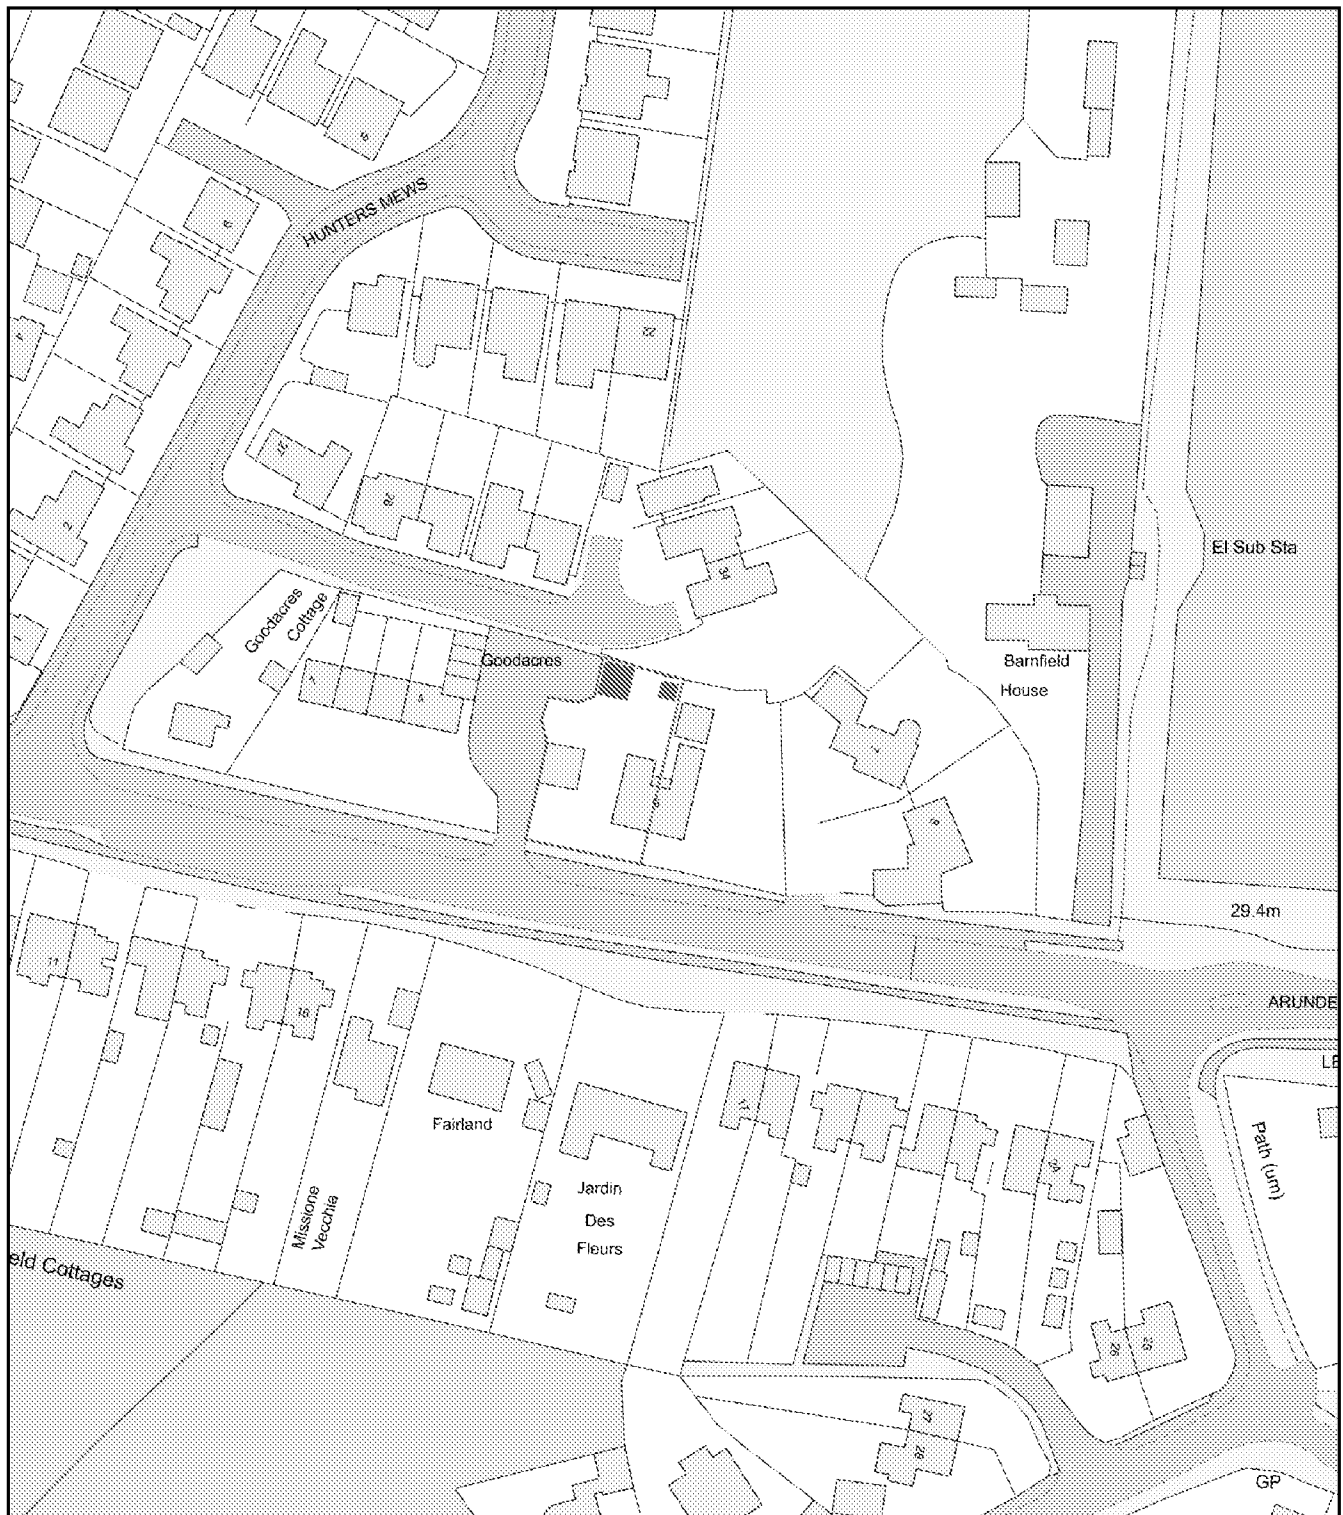

0 50
Metres

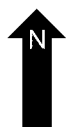

Plan Produced for: Anna Harrison

Date Produced: 27 Aug 2020

Plan Reference Number: TQRQM20240104002538

Scale: 1:1250 @ A4