
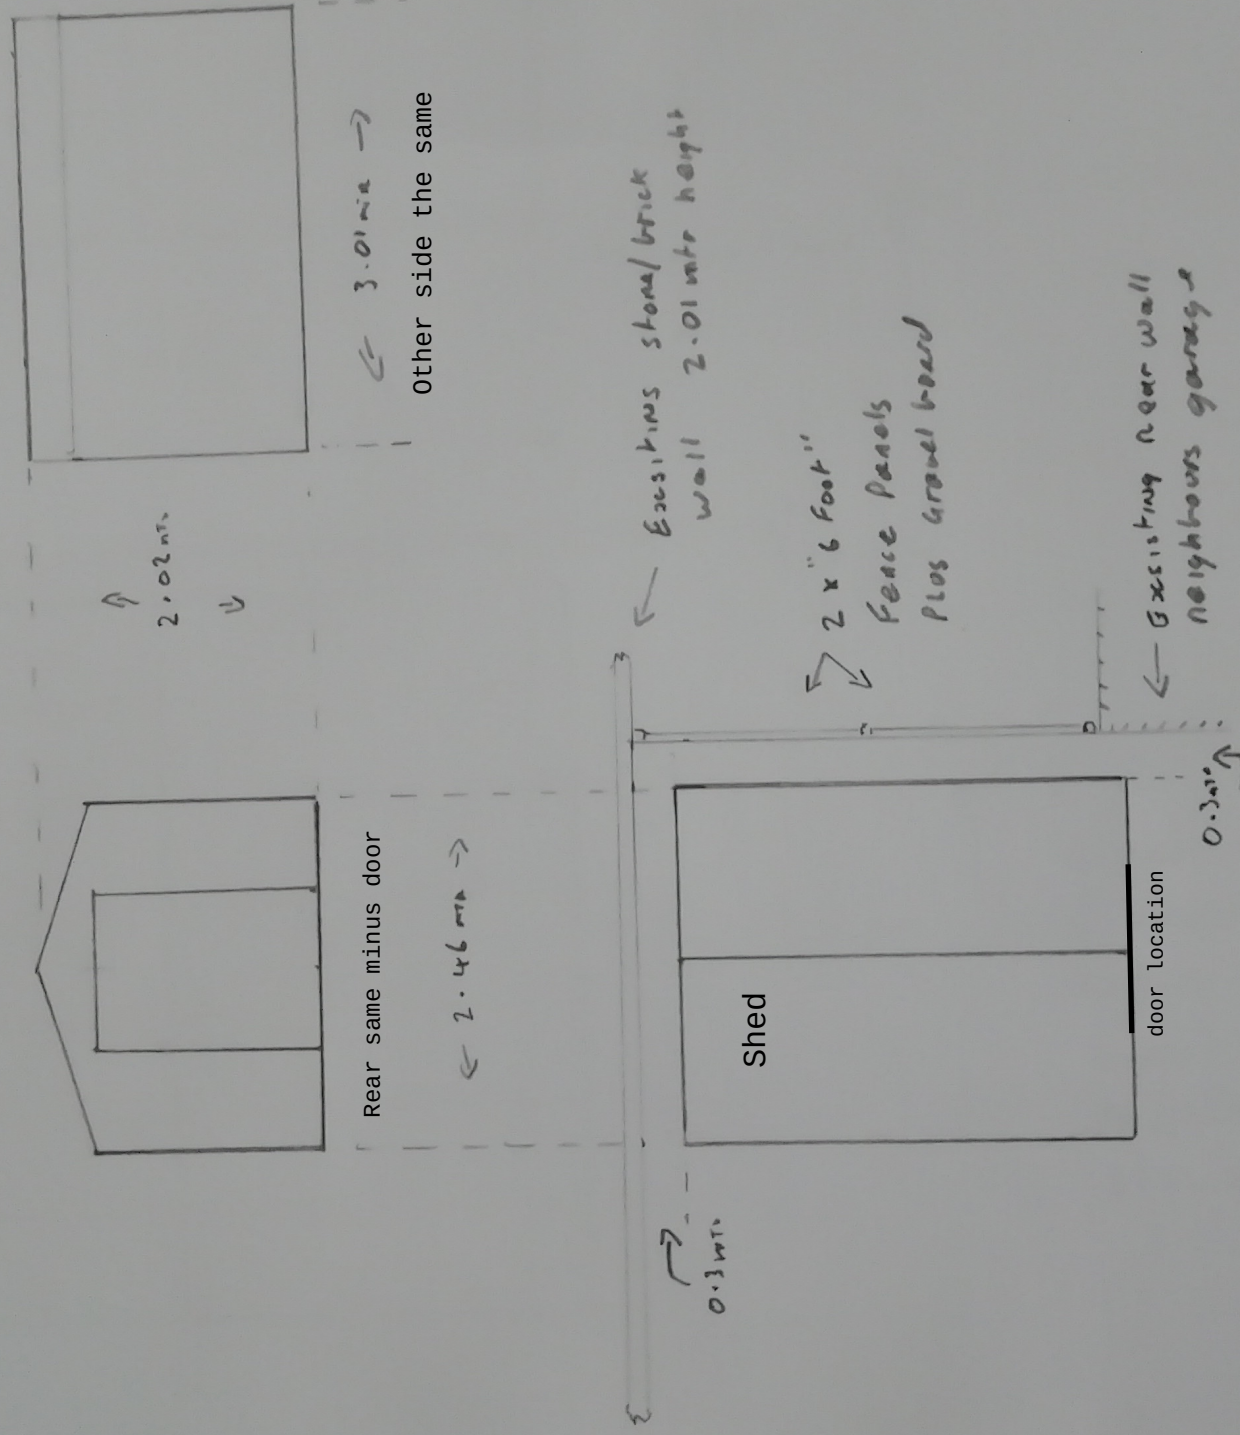


Scale 1:50

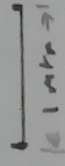

Proposed elevation of new shed
5 Goodaures Fontwell BN18 5SF
Scale 1:50
2 Oct 2020
Prepared by
Steve Darlington