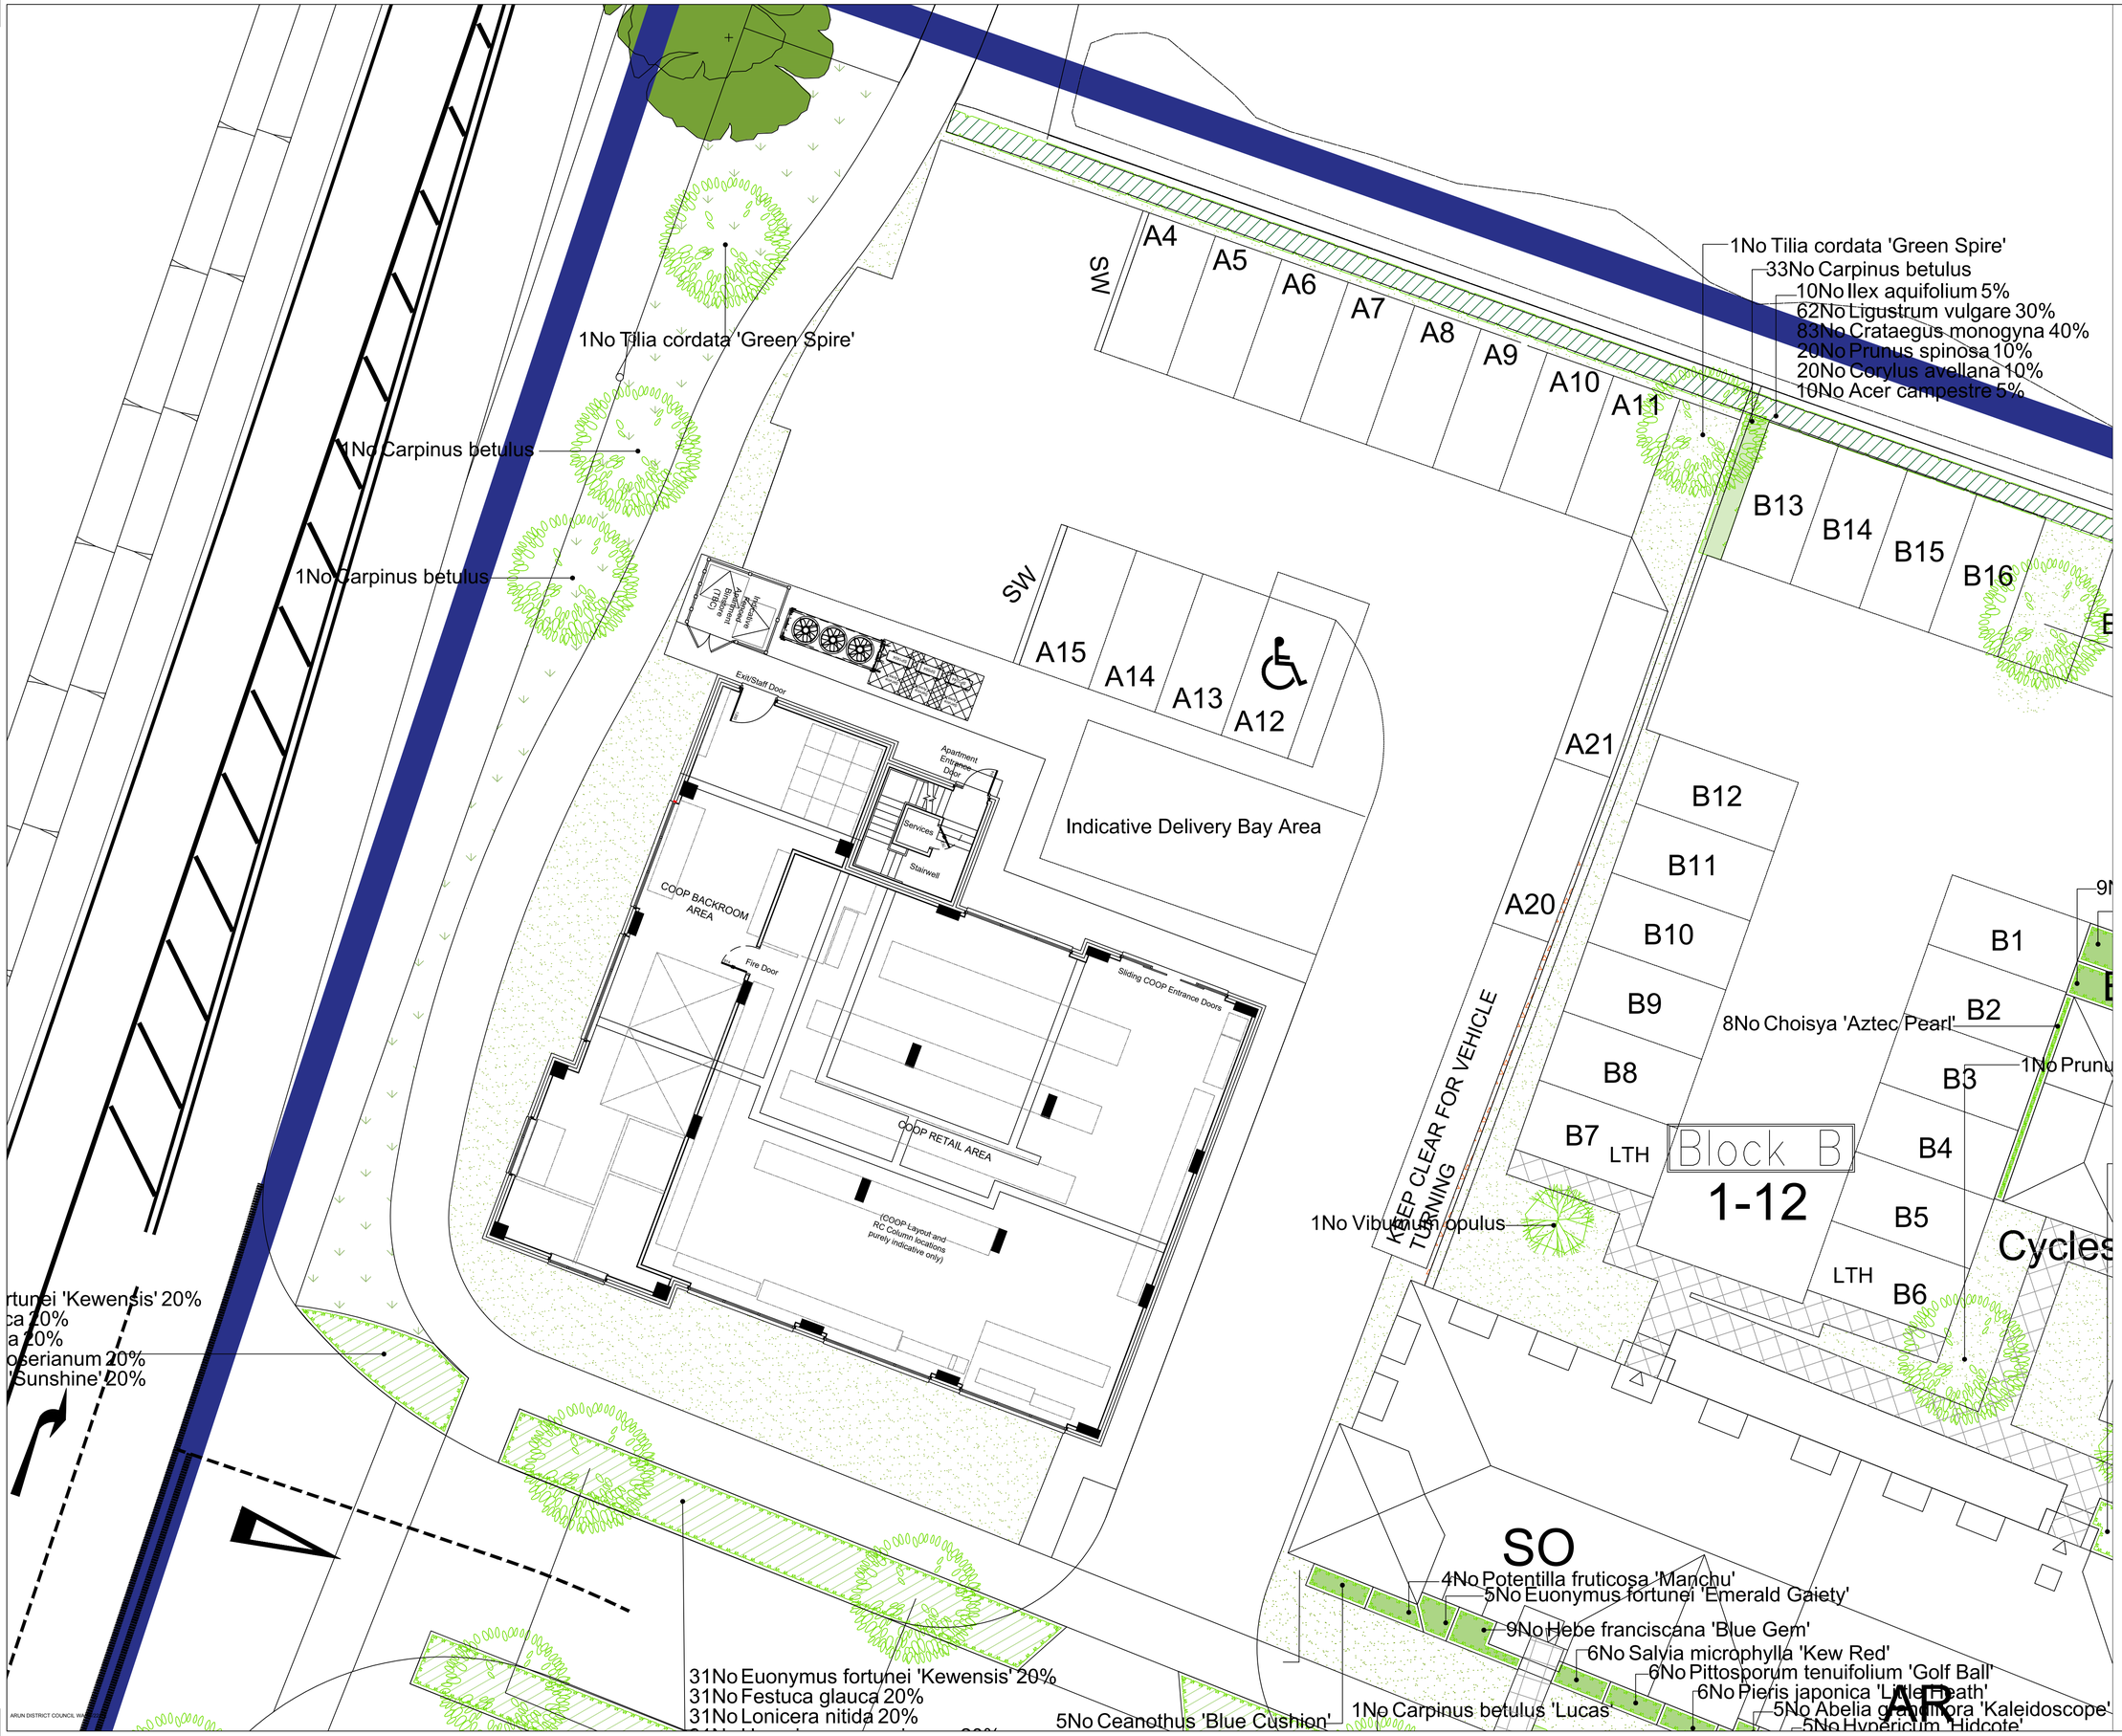

Rev.	Date	Description	Initial

Development
Fontwell

Drawing Title
Block A
Landscaping Plan

Status
Planning

dandara
new homes
Roman House, South Hampshire Industrial Park,
Eddystone Road, Totton, SO40 3SA
Tel: 02382 124061

Scale	Paper Size	Date	Drawn	Checked
1:100	A1	01/04/2022	SM	DLC

Drwg. No.	Rev.
FON-BLOCKA-LAND	B