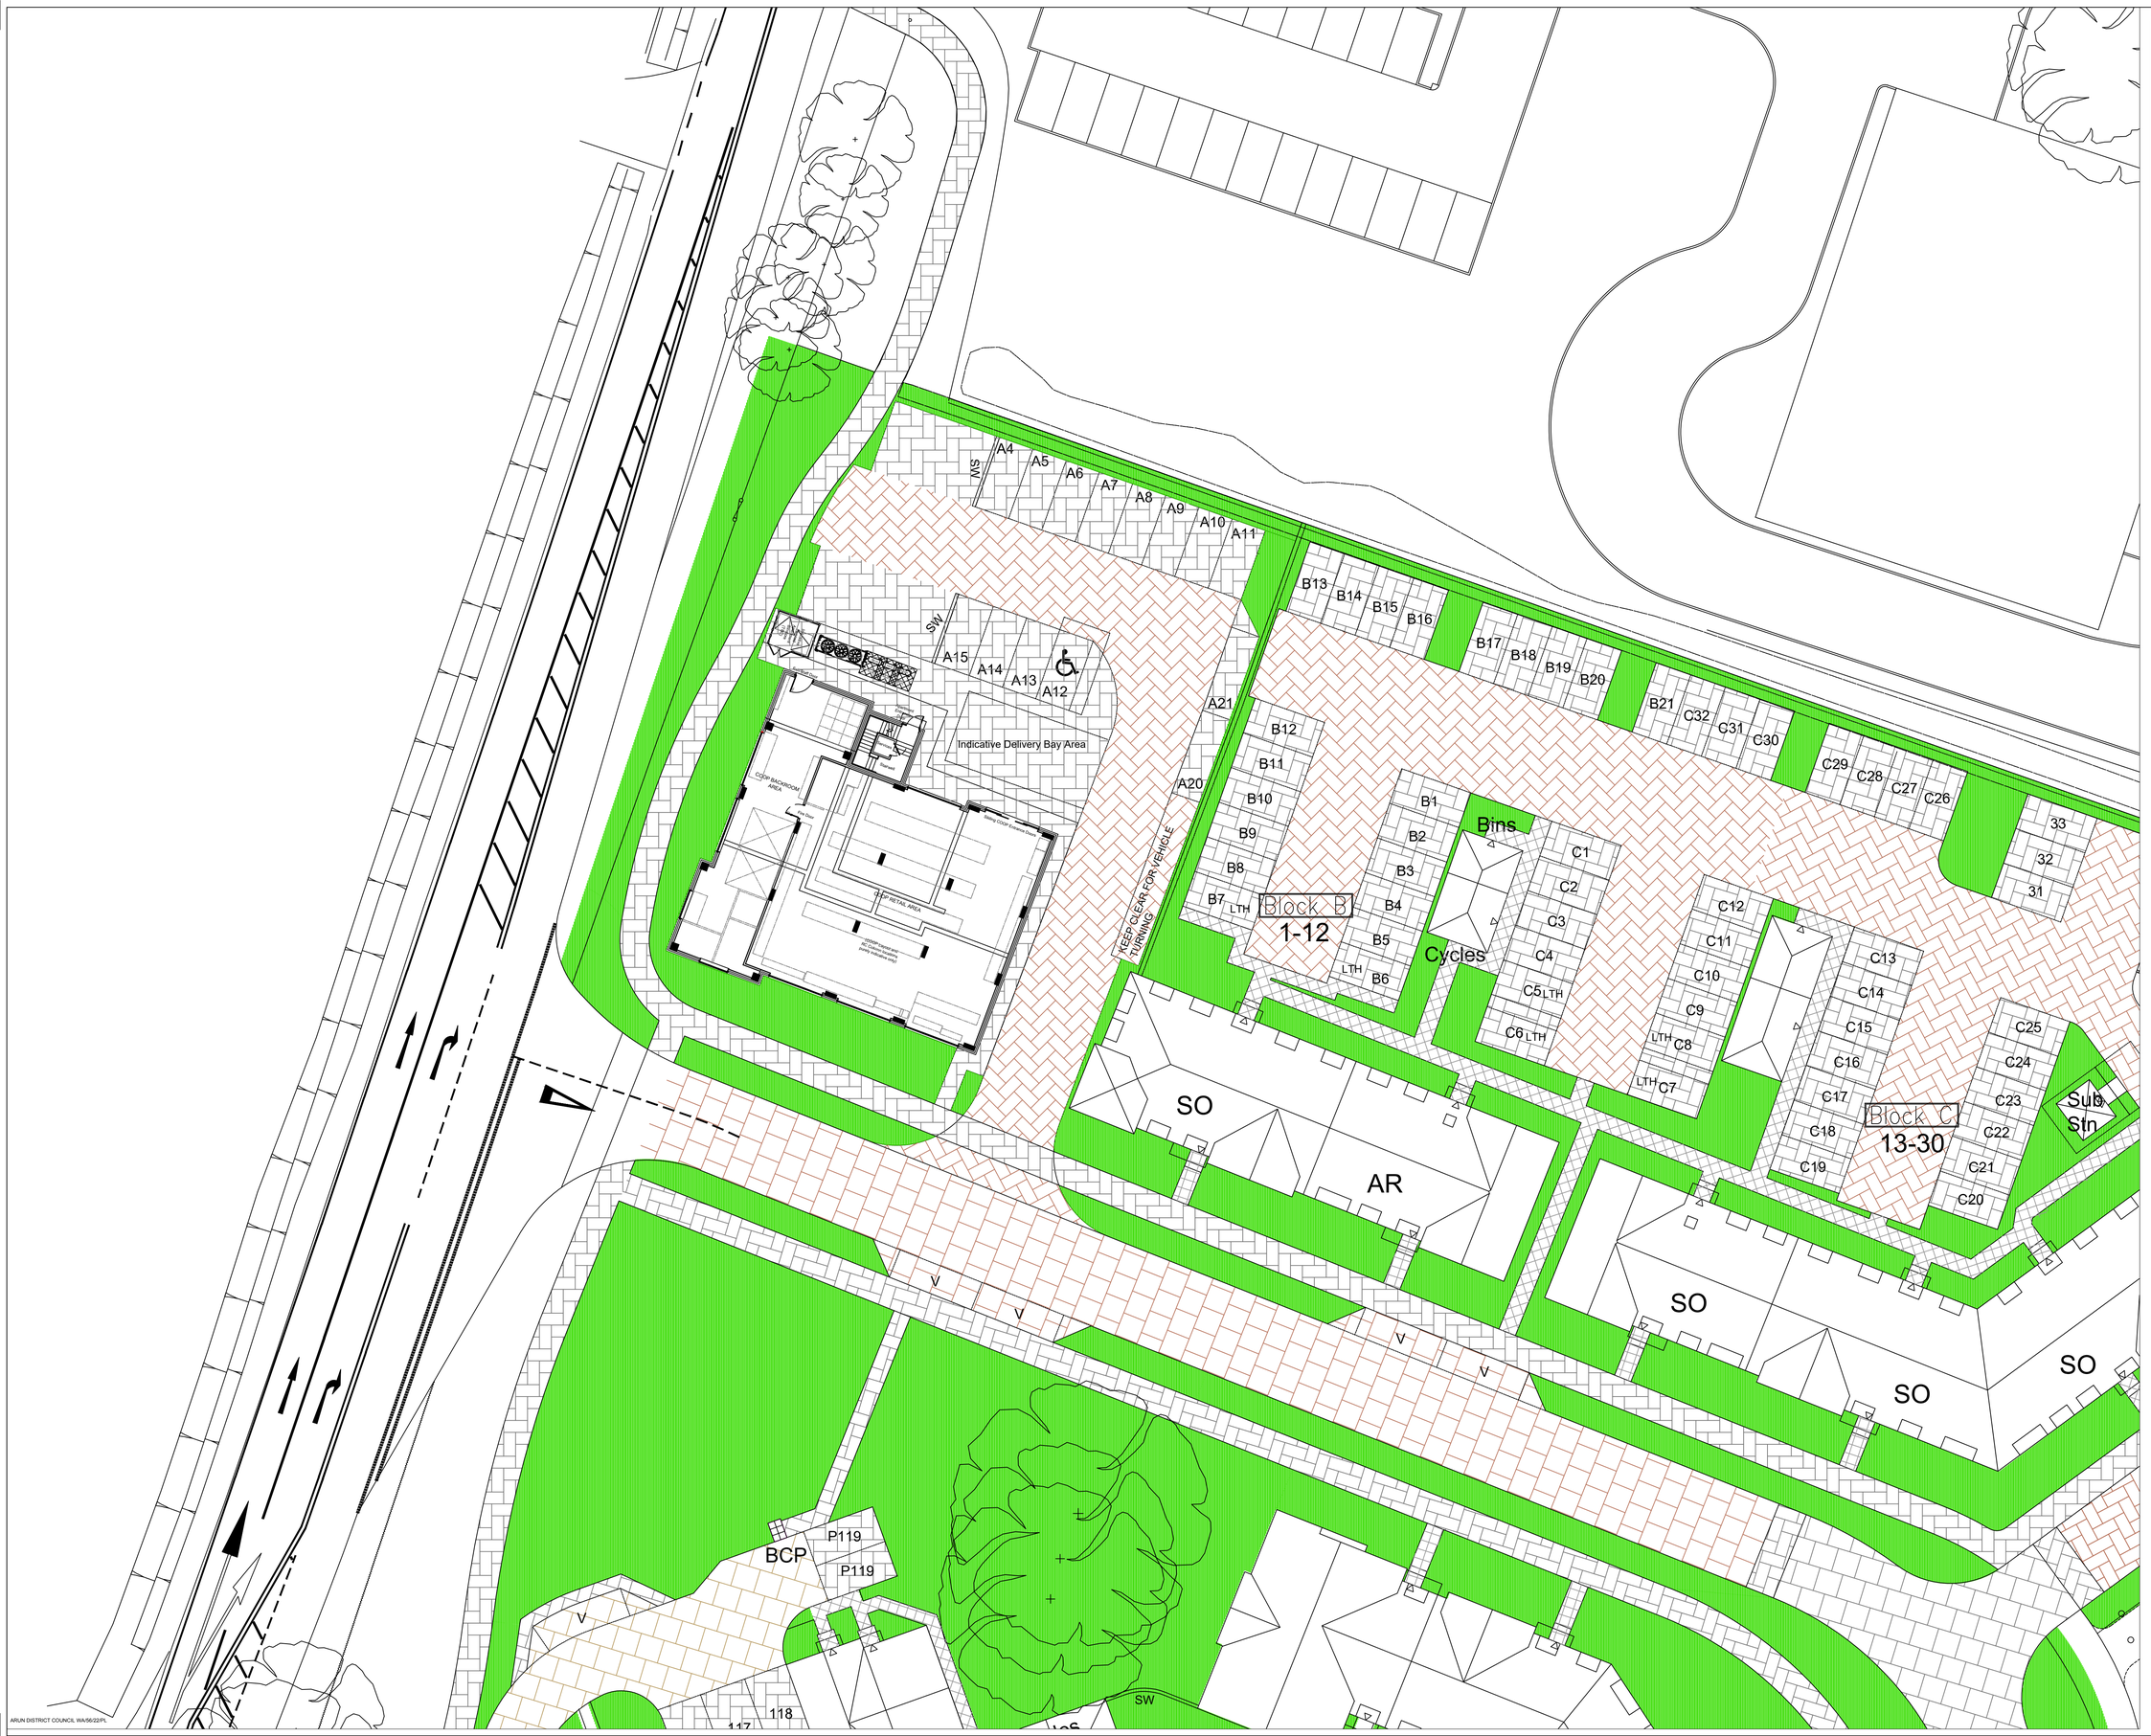

Rev.	Date	Description	Initial
B	16/08/22	Parking amended	SM
A	04/04/22	Initial Issue	SM

Development
Fontwell

Drawing Title
External Works Plan
Block A

Status
For Information

dandara
new homes
Roman House, South Hampshire Industrial Park,
Eddystone Road, Totton, SO40 3SA
Tel: 02382 124061

Scale	Paper Size	Date	Drawn	Checked
1:200	A1	04/04/2022	SM	DLC

Drwg. No.	Rev.
FON-BLOCKA-EXW	B

ARUN DISTRICT COUNCIL WA/56/22/PL