



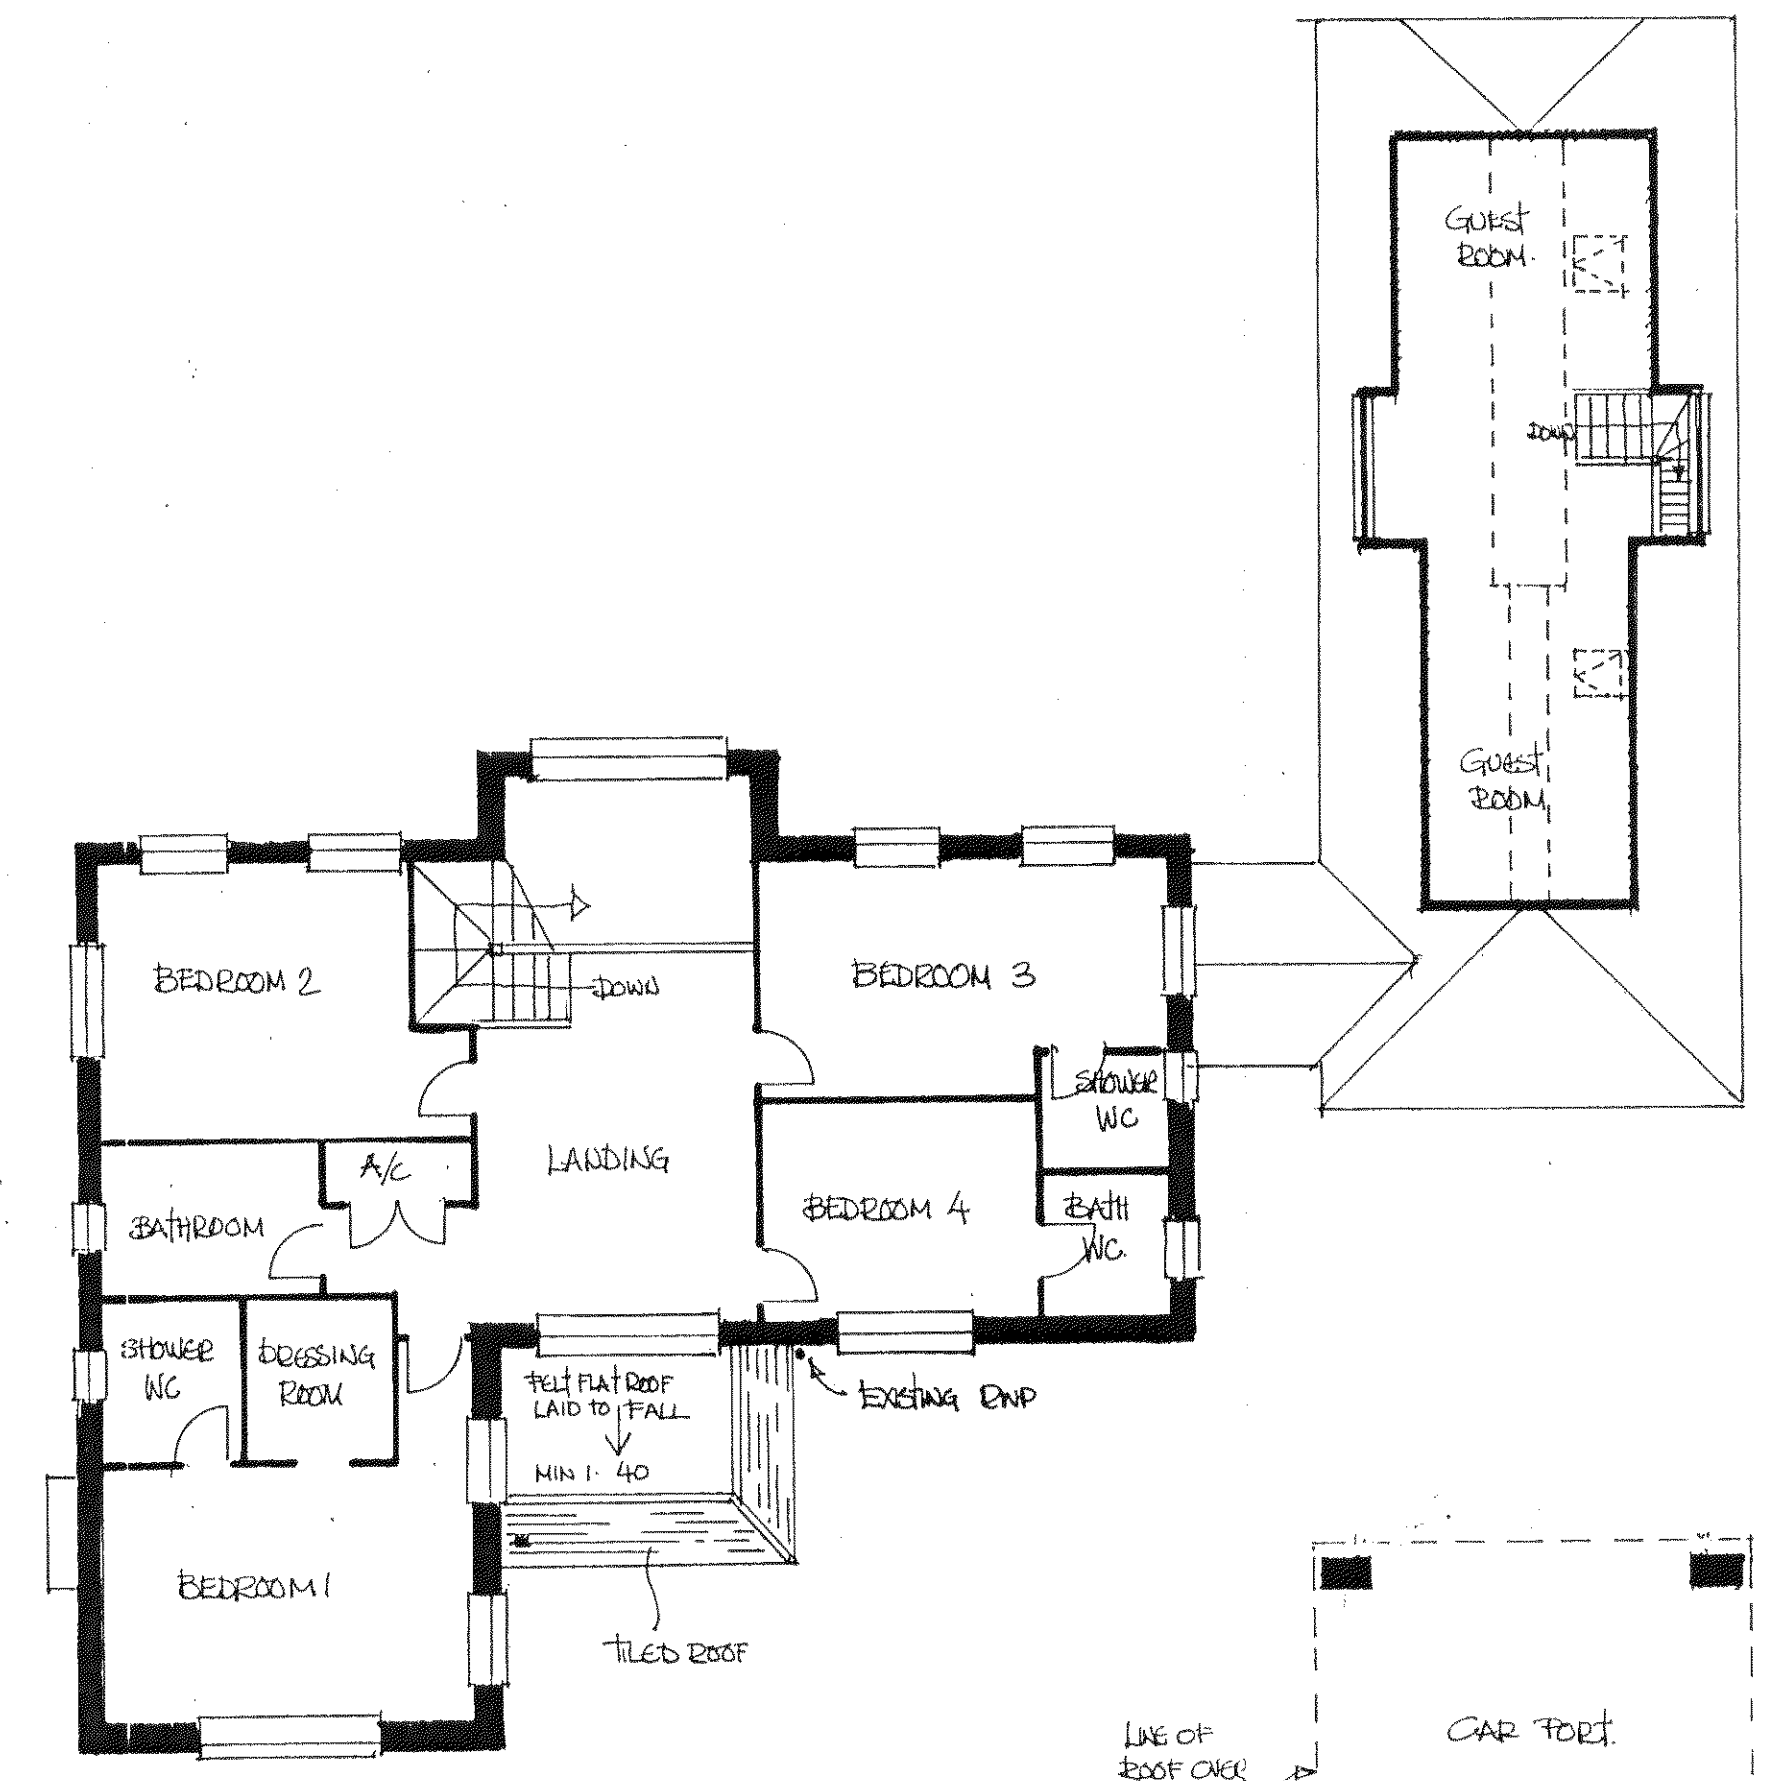

FIRST

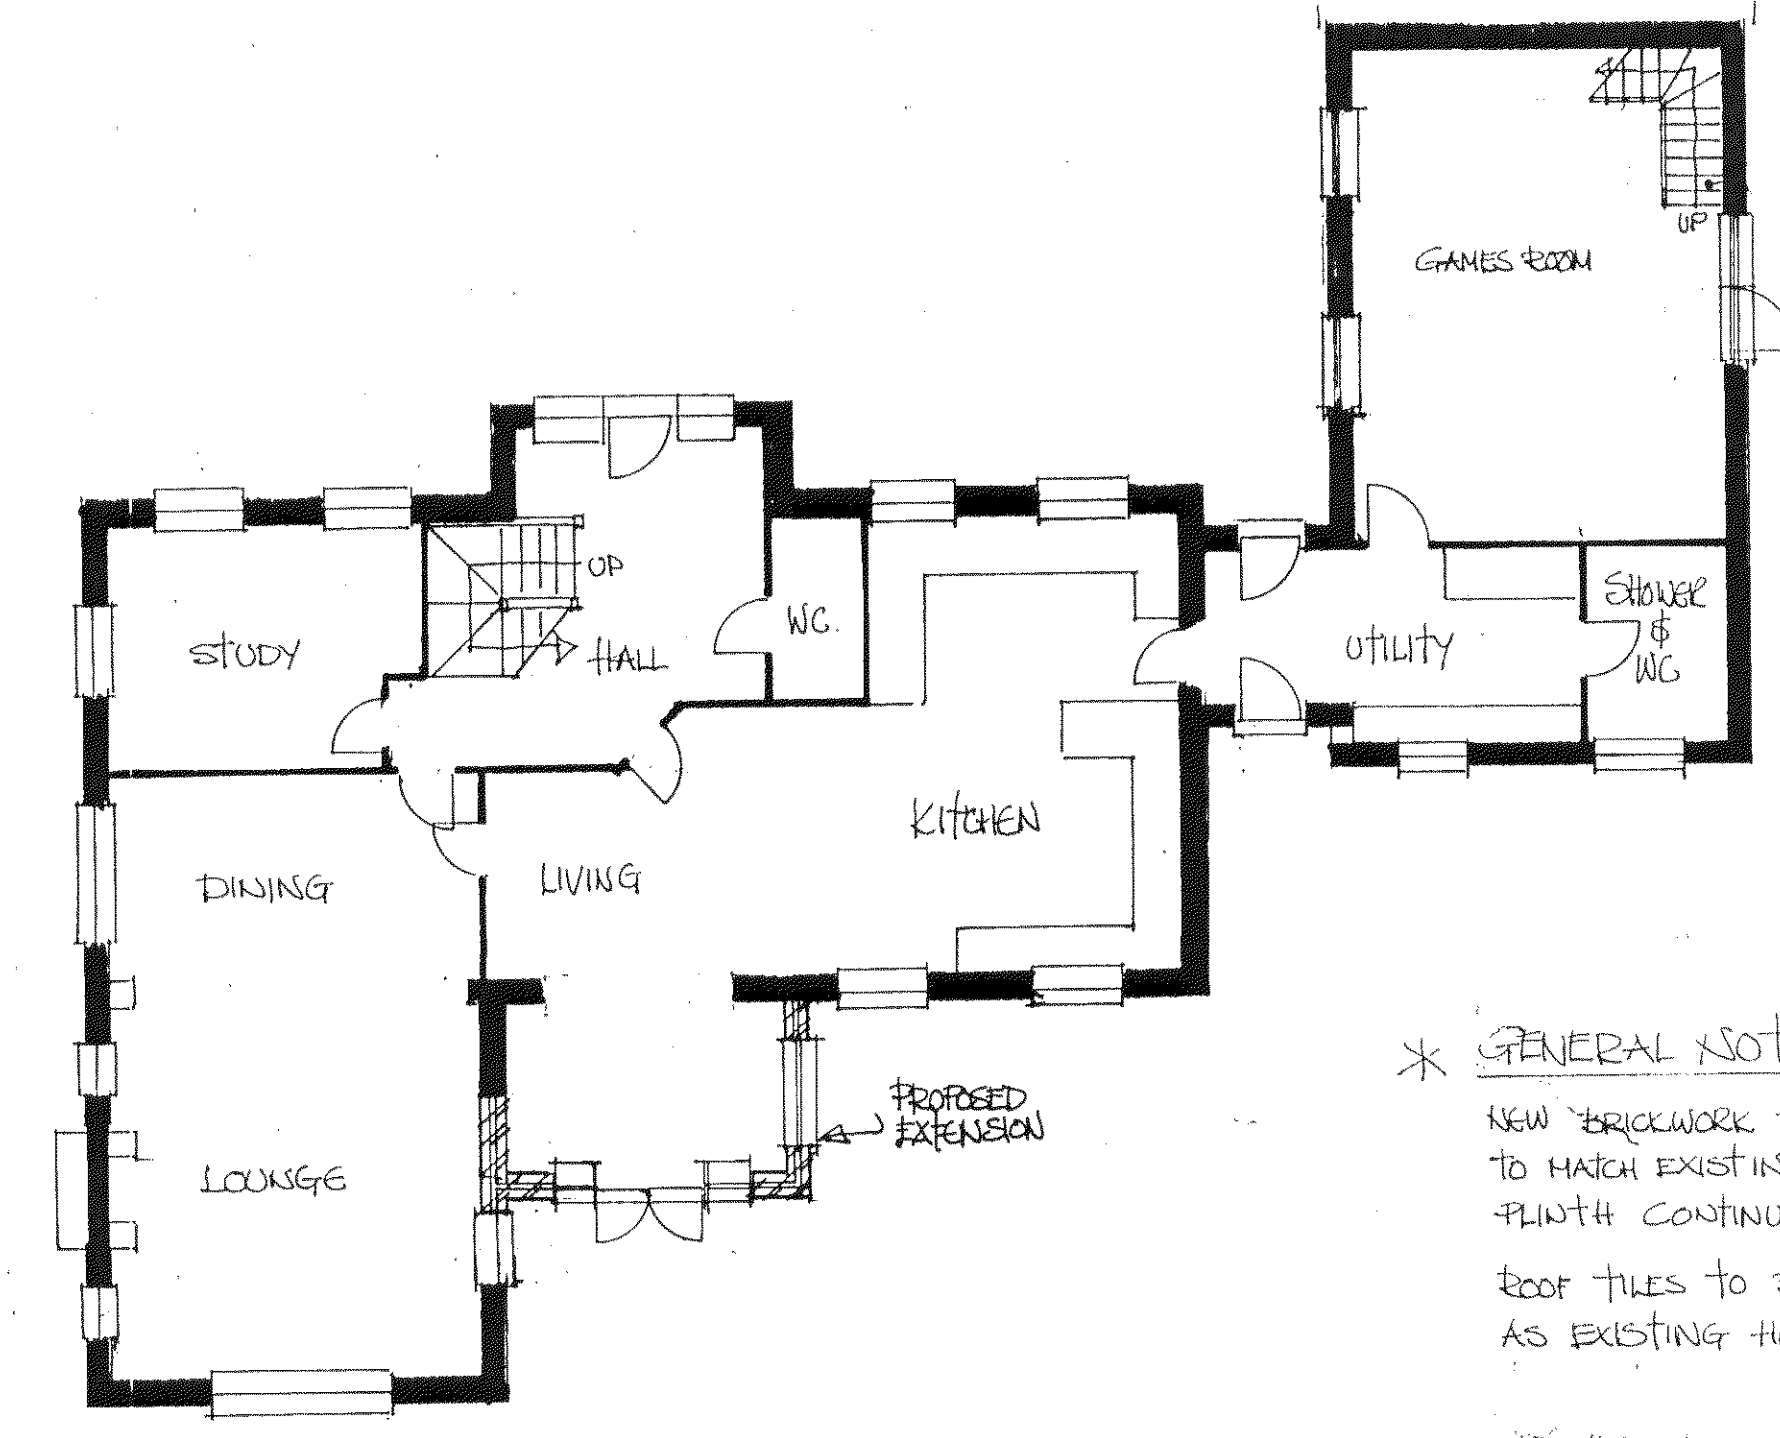

GROUND

PROPOSED FLOOR PLANS 1:100

* GENERAL NOTES

NEW BRICKWORK TO BE SLOPE BRICKS TO MATCH EXISTING BUILDING WITH PLINTH CONTINUED
 ROOF TILES TO BE PLAIN CLAY TILES AS EXISTING HOUSE
 FRAMES, DOORS & WINDOWS TO MATCH EXISTING
 FACIAS, SOFFITS & RAINWATER GOODS ALSO TO MATCH EXISTING



NORTH EAST



NORTH WEST

EXISTING GARAGE DOOR REMOVED & REPLACED WITH WINDOWS & BRICKWORK TO MATCH EXISTING
 *NOTE FEATURE PLINTH CONTINUED TO MATCH EXISTING





SOUTH EAST


PROPOSED ELEVATIONS 1:100



SOUTH WEST

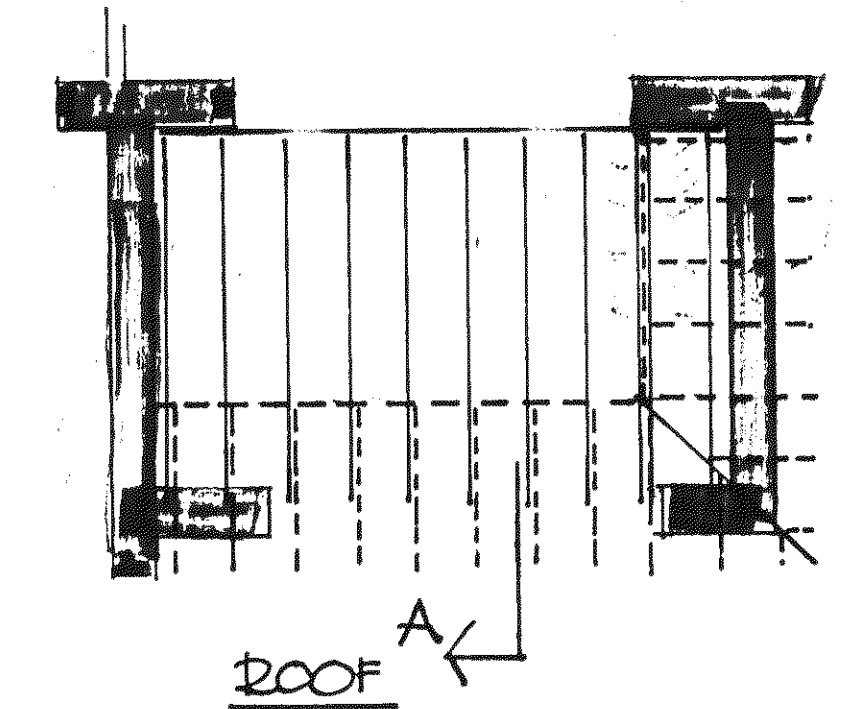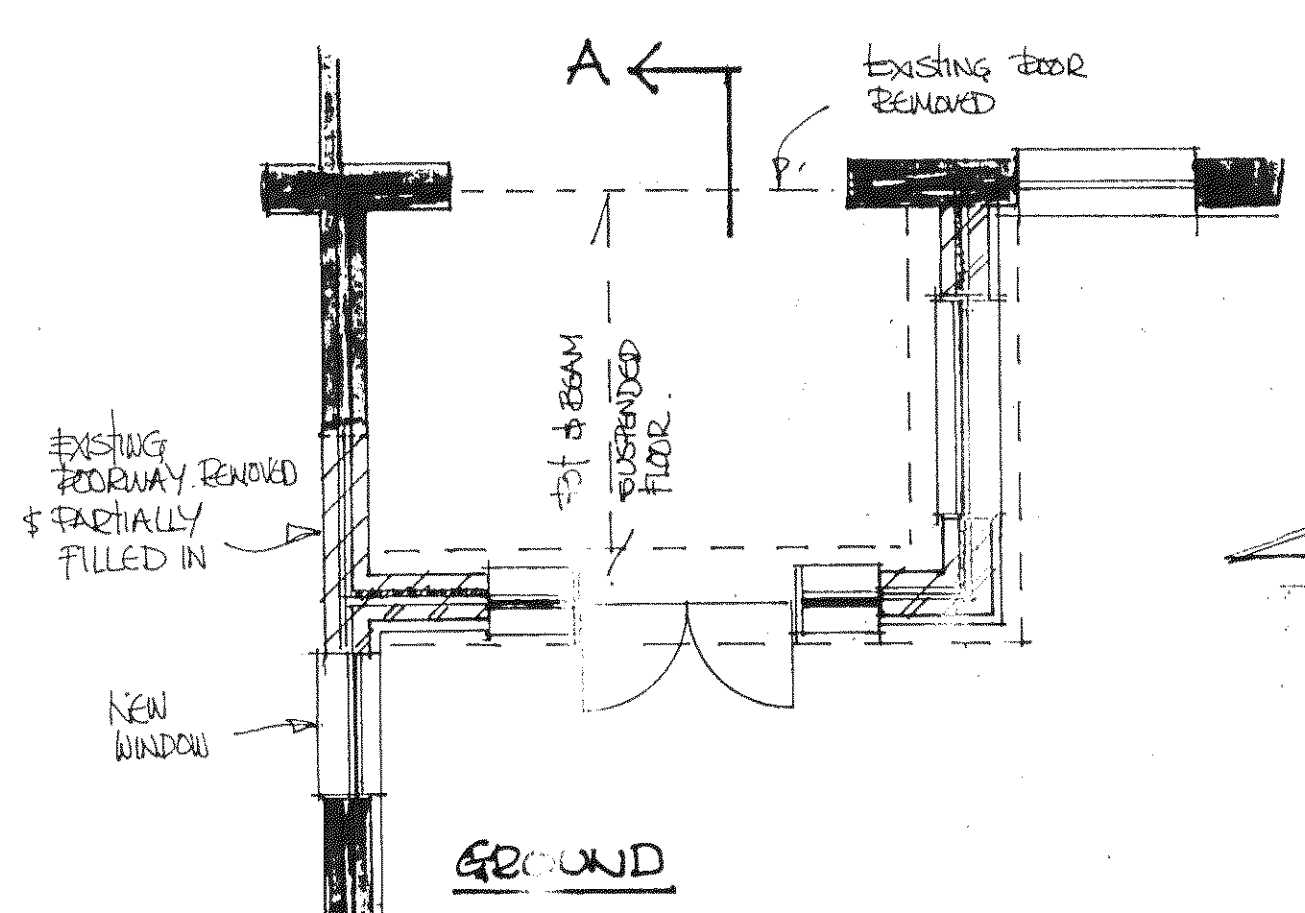

FLOOR PLANS 1:50

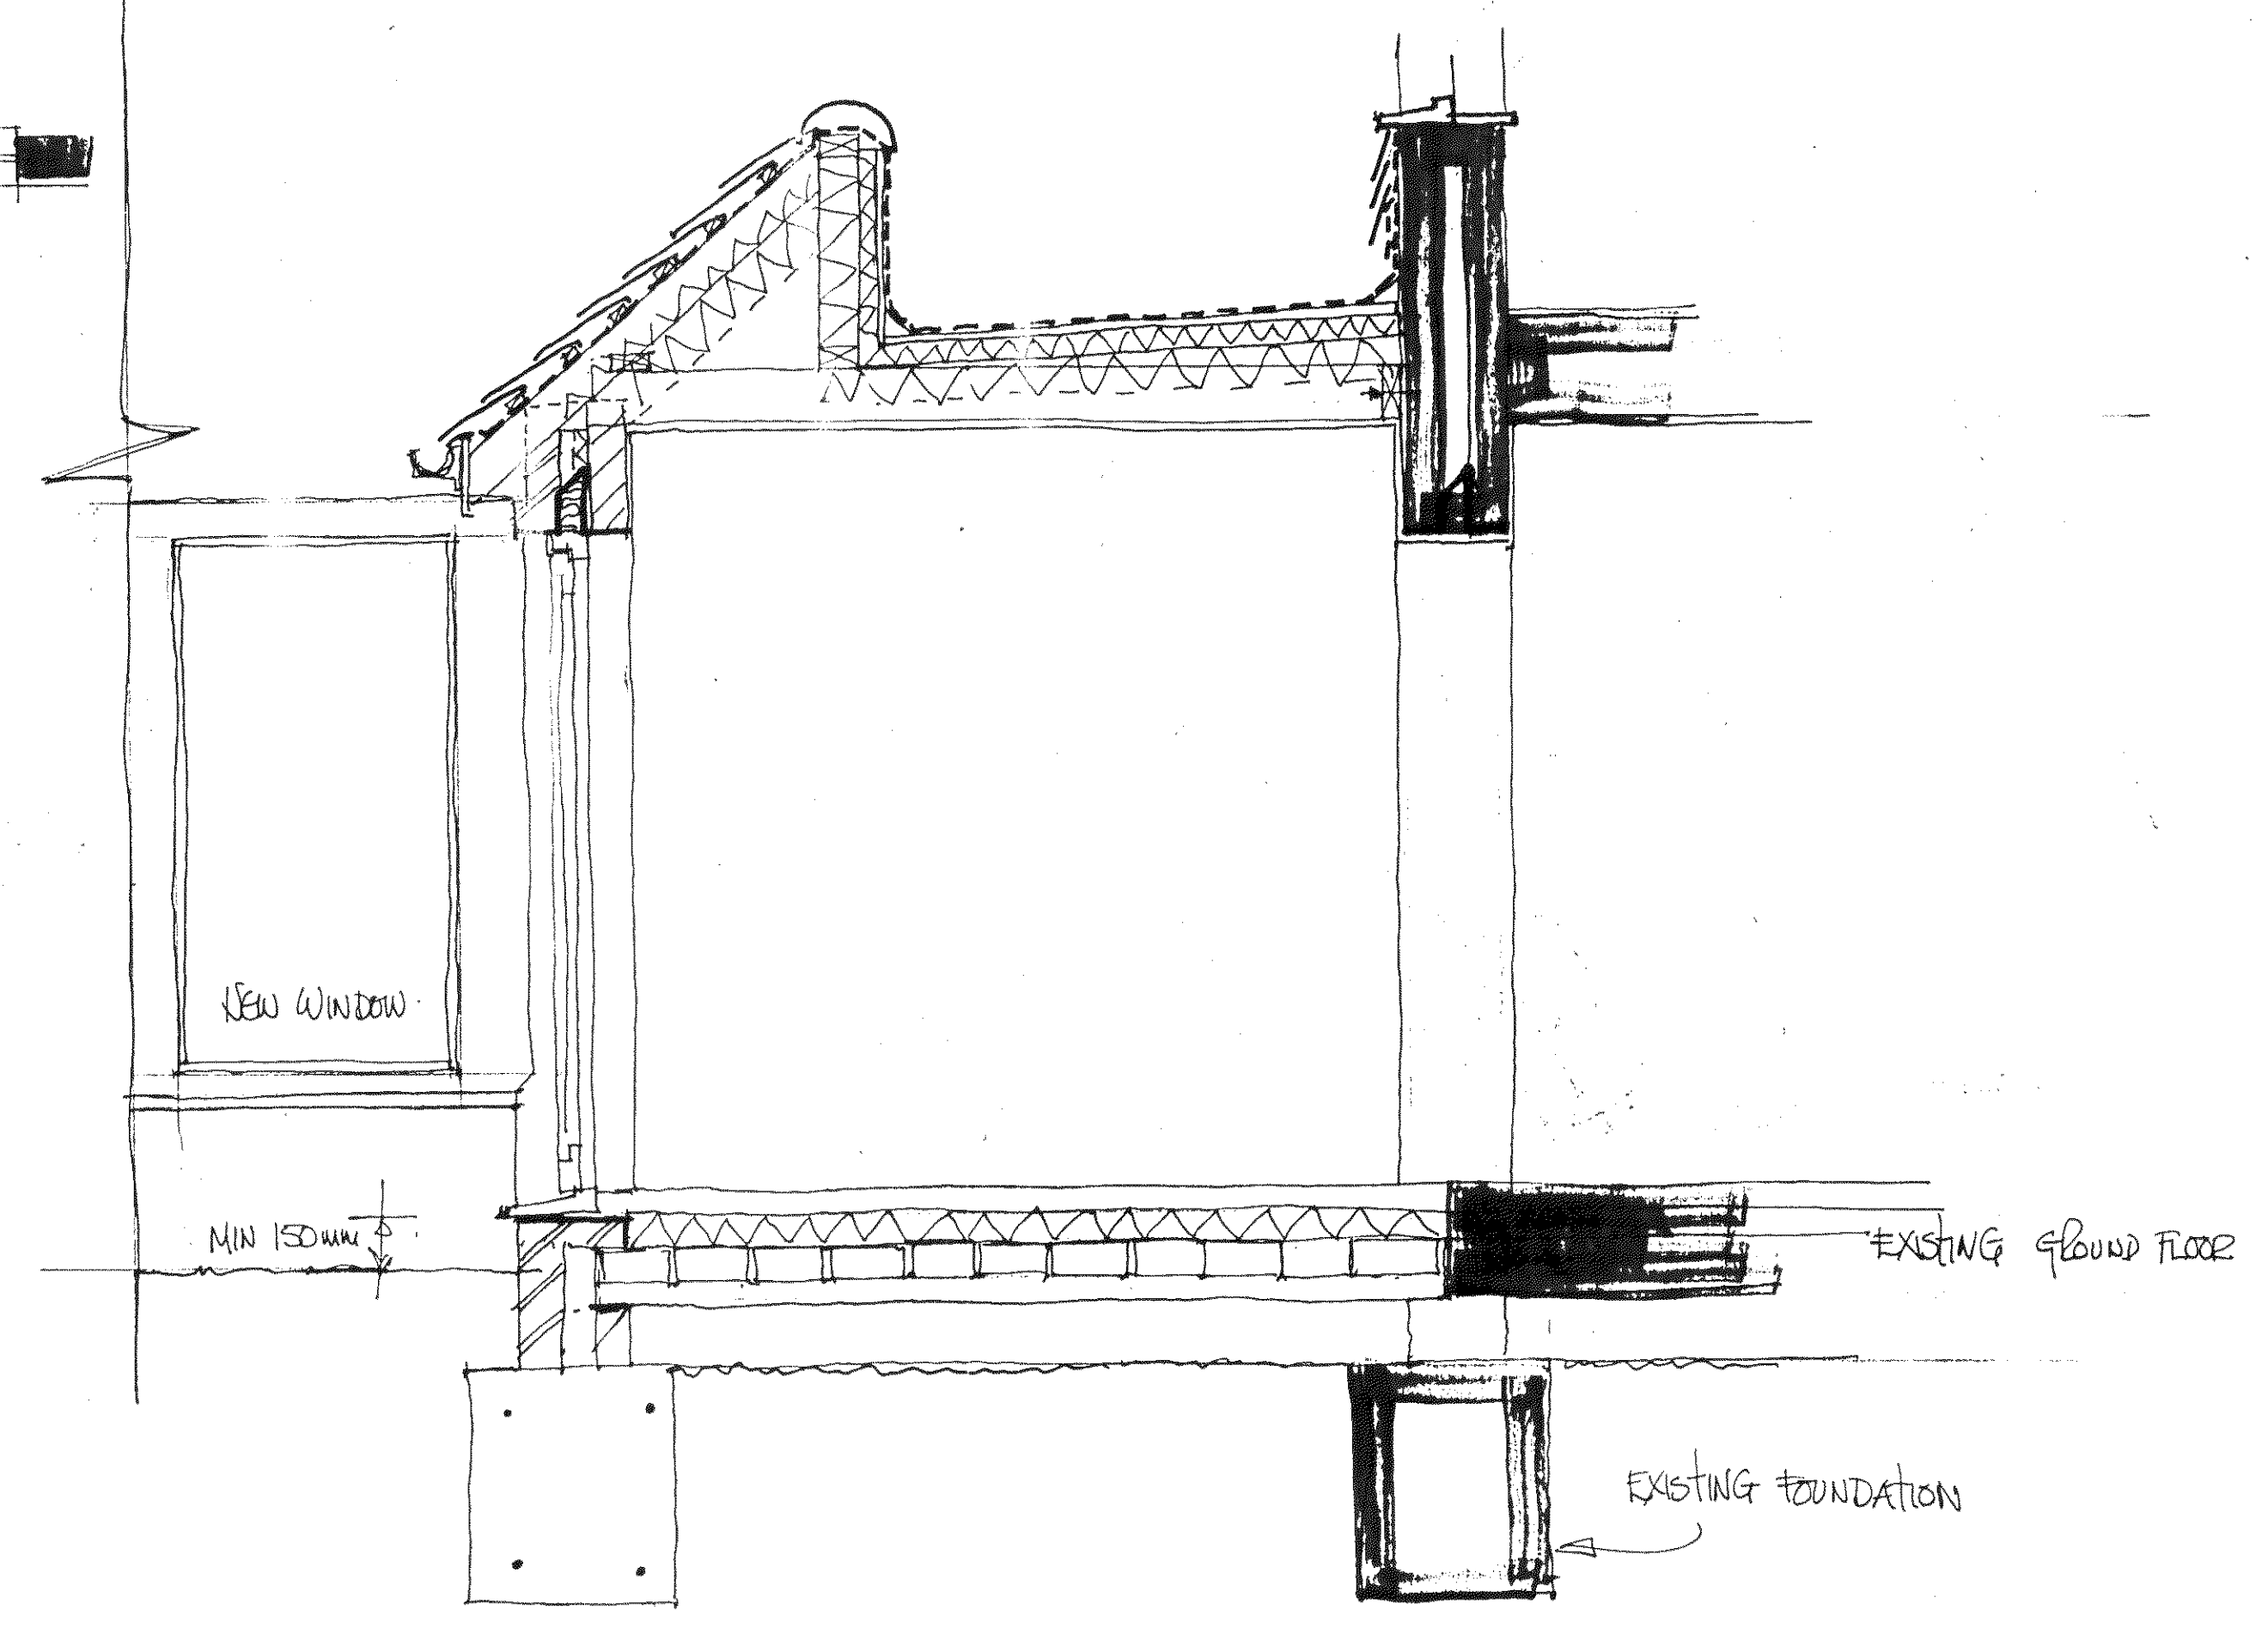

SECTION A-A 1:20