



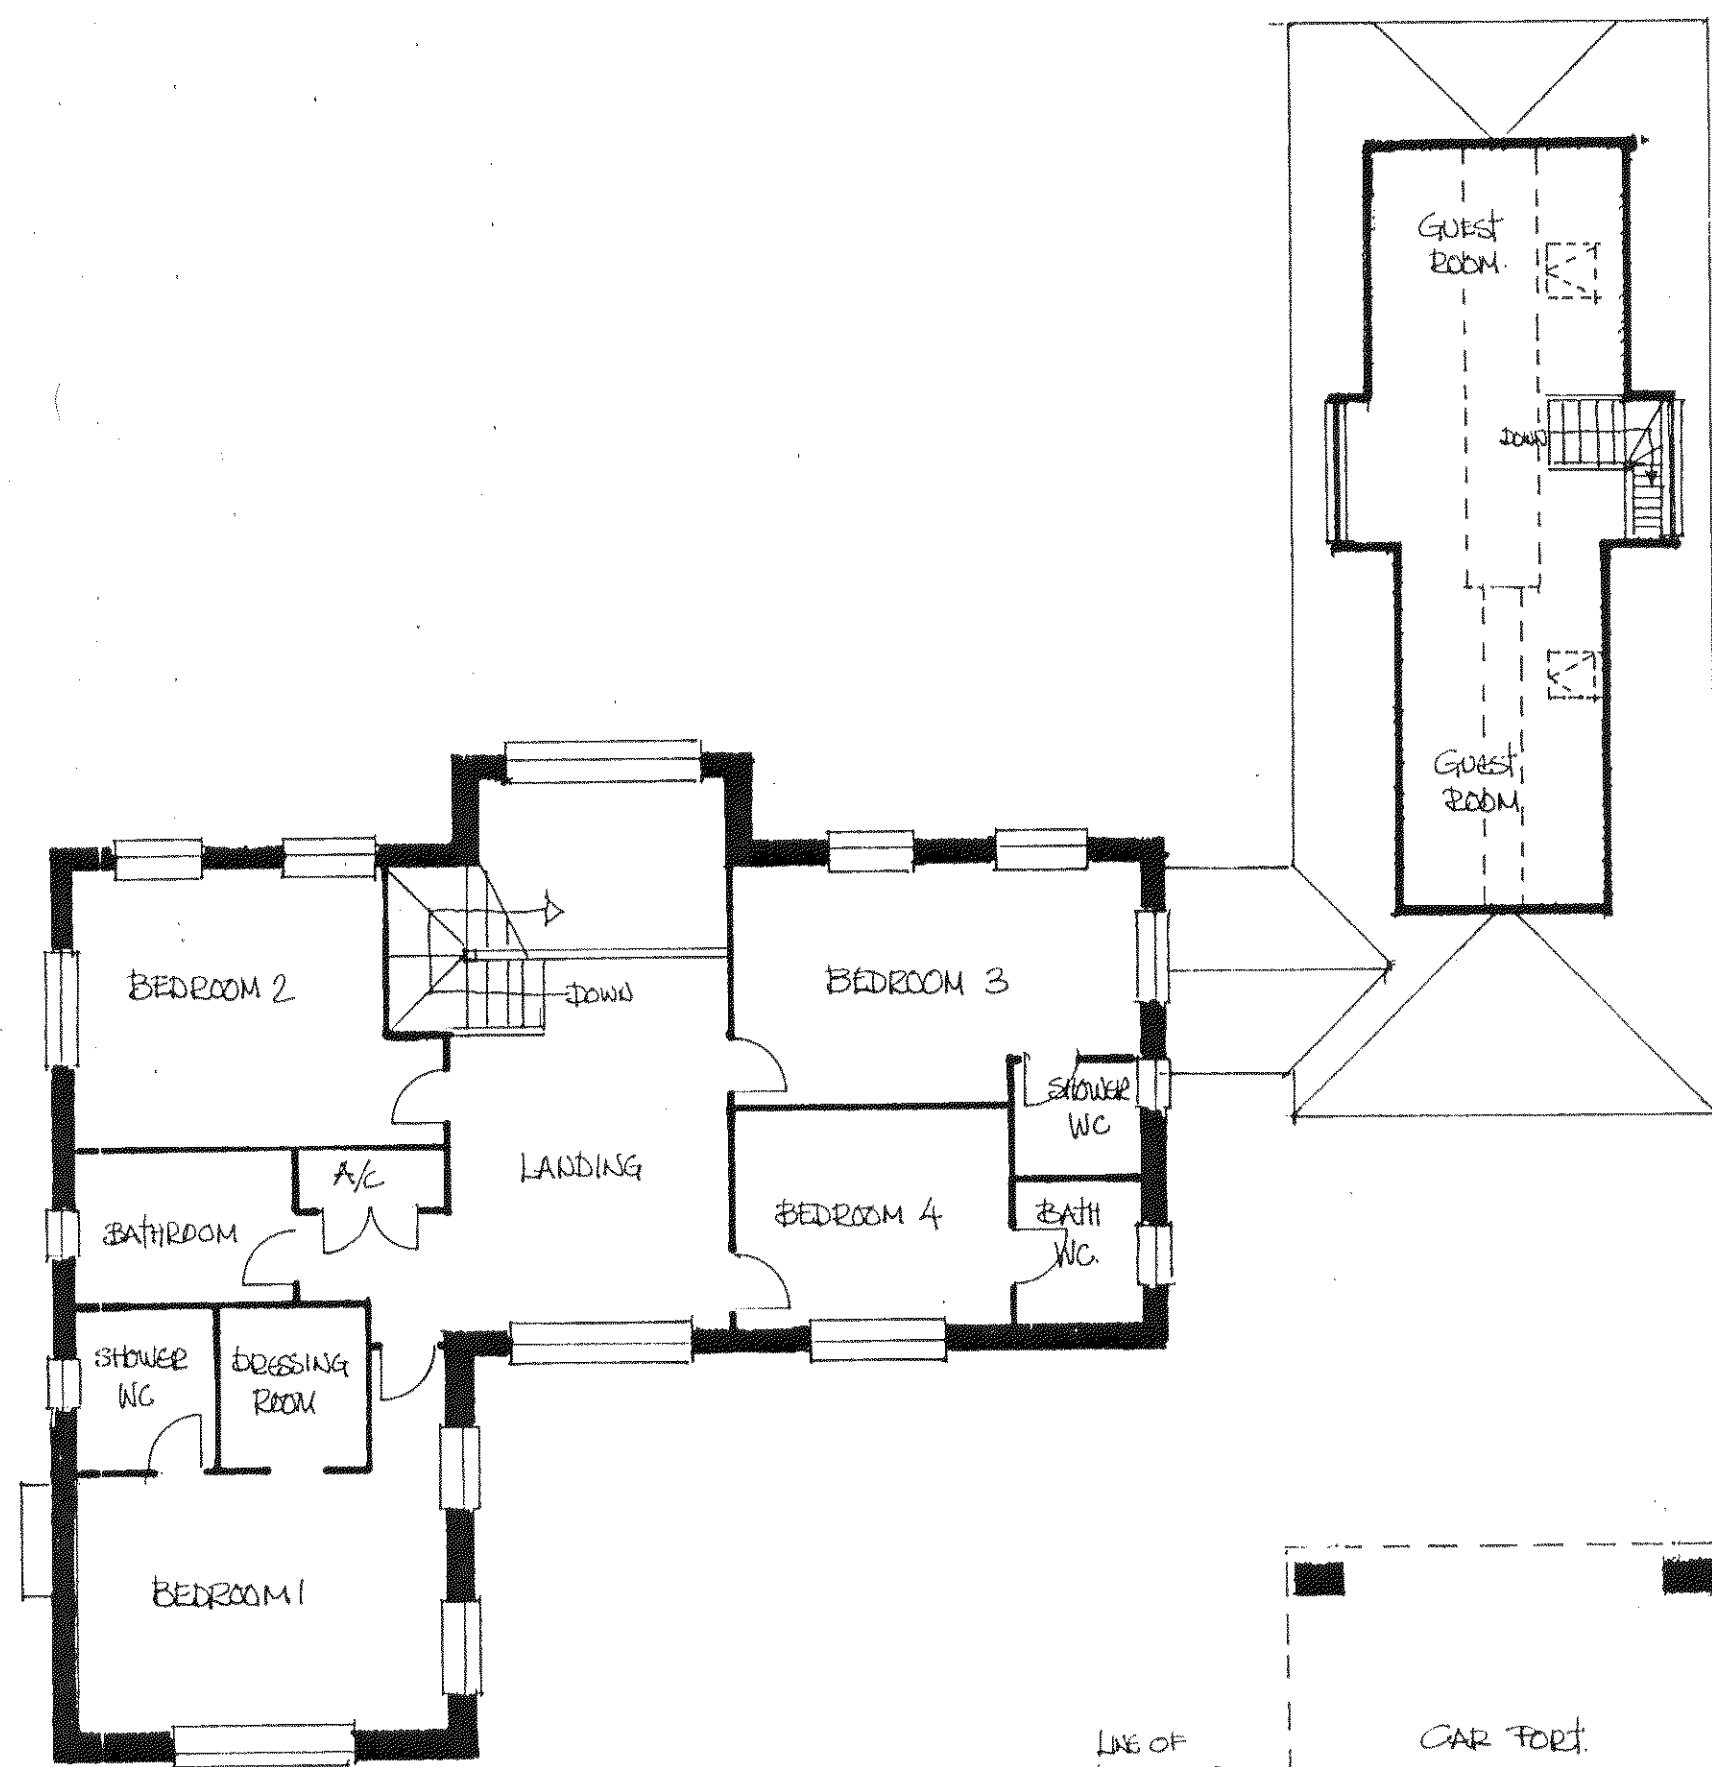

FIRST

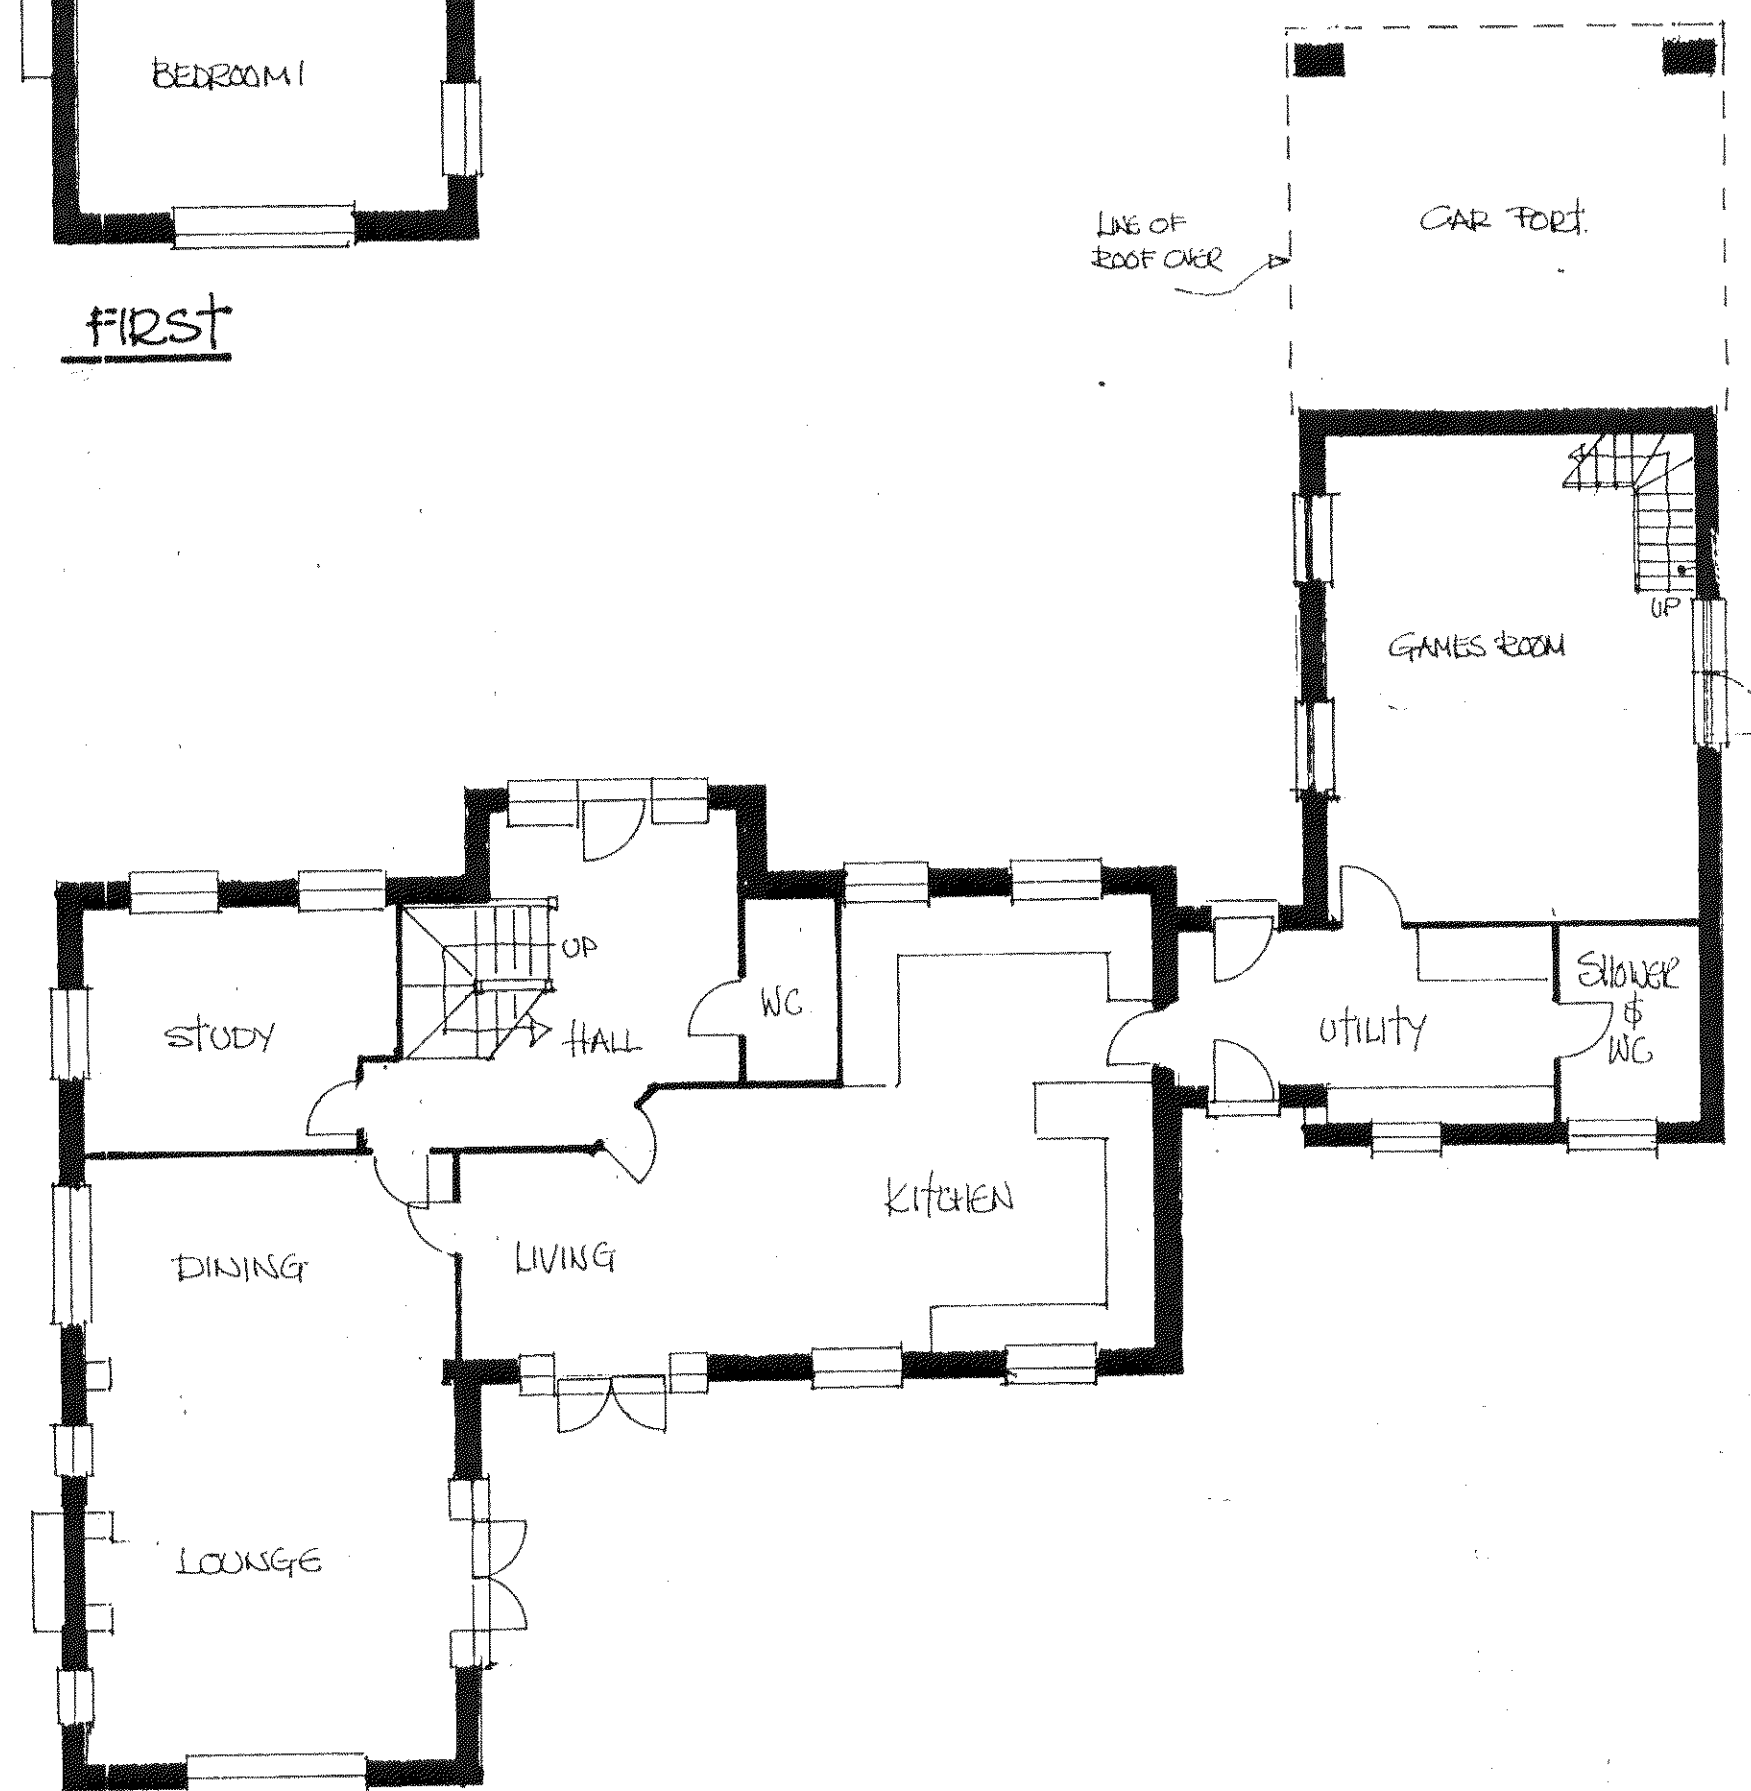

GROUND


EXISTING FLOOR PLANS 1:100



NORTH EAST



NORTH WEST

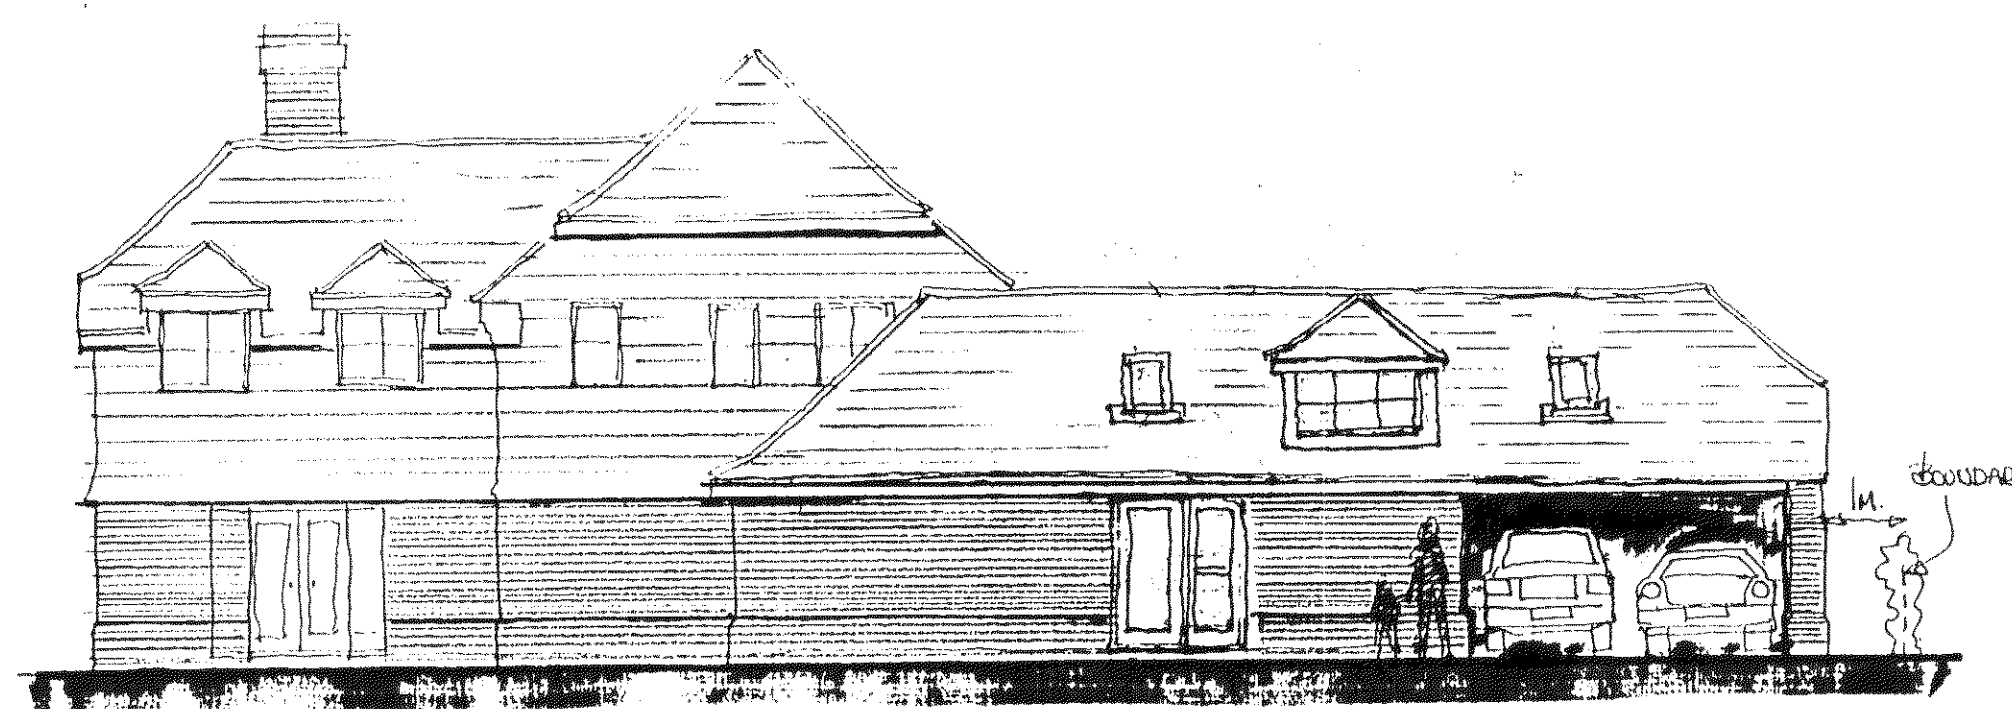


SOUTH EAST


EXISTING ELEVATIONS 1:100



SOUTH WEST

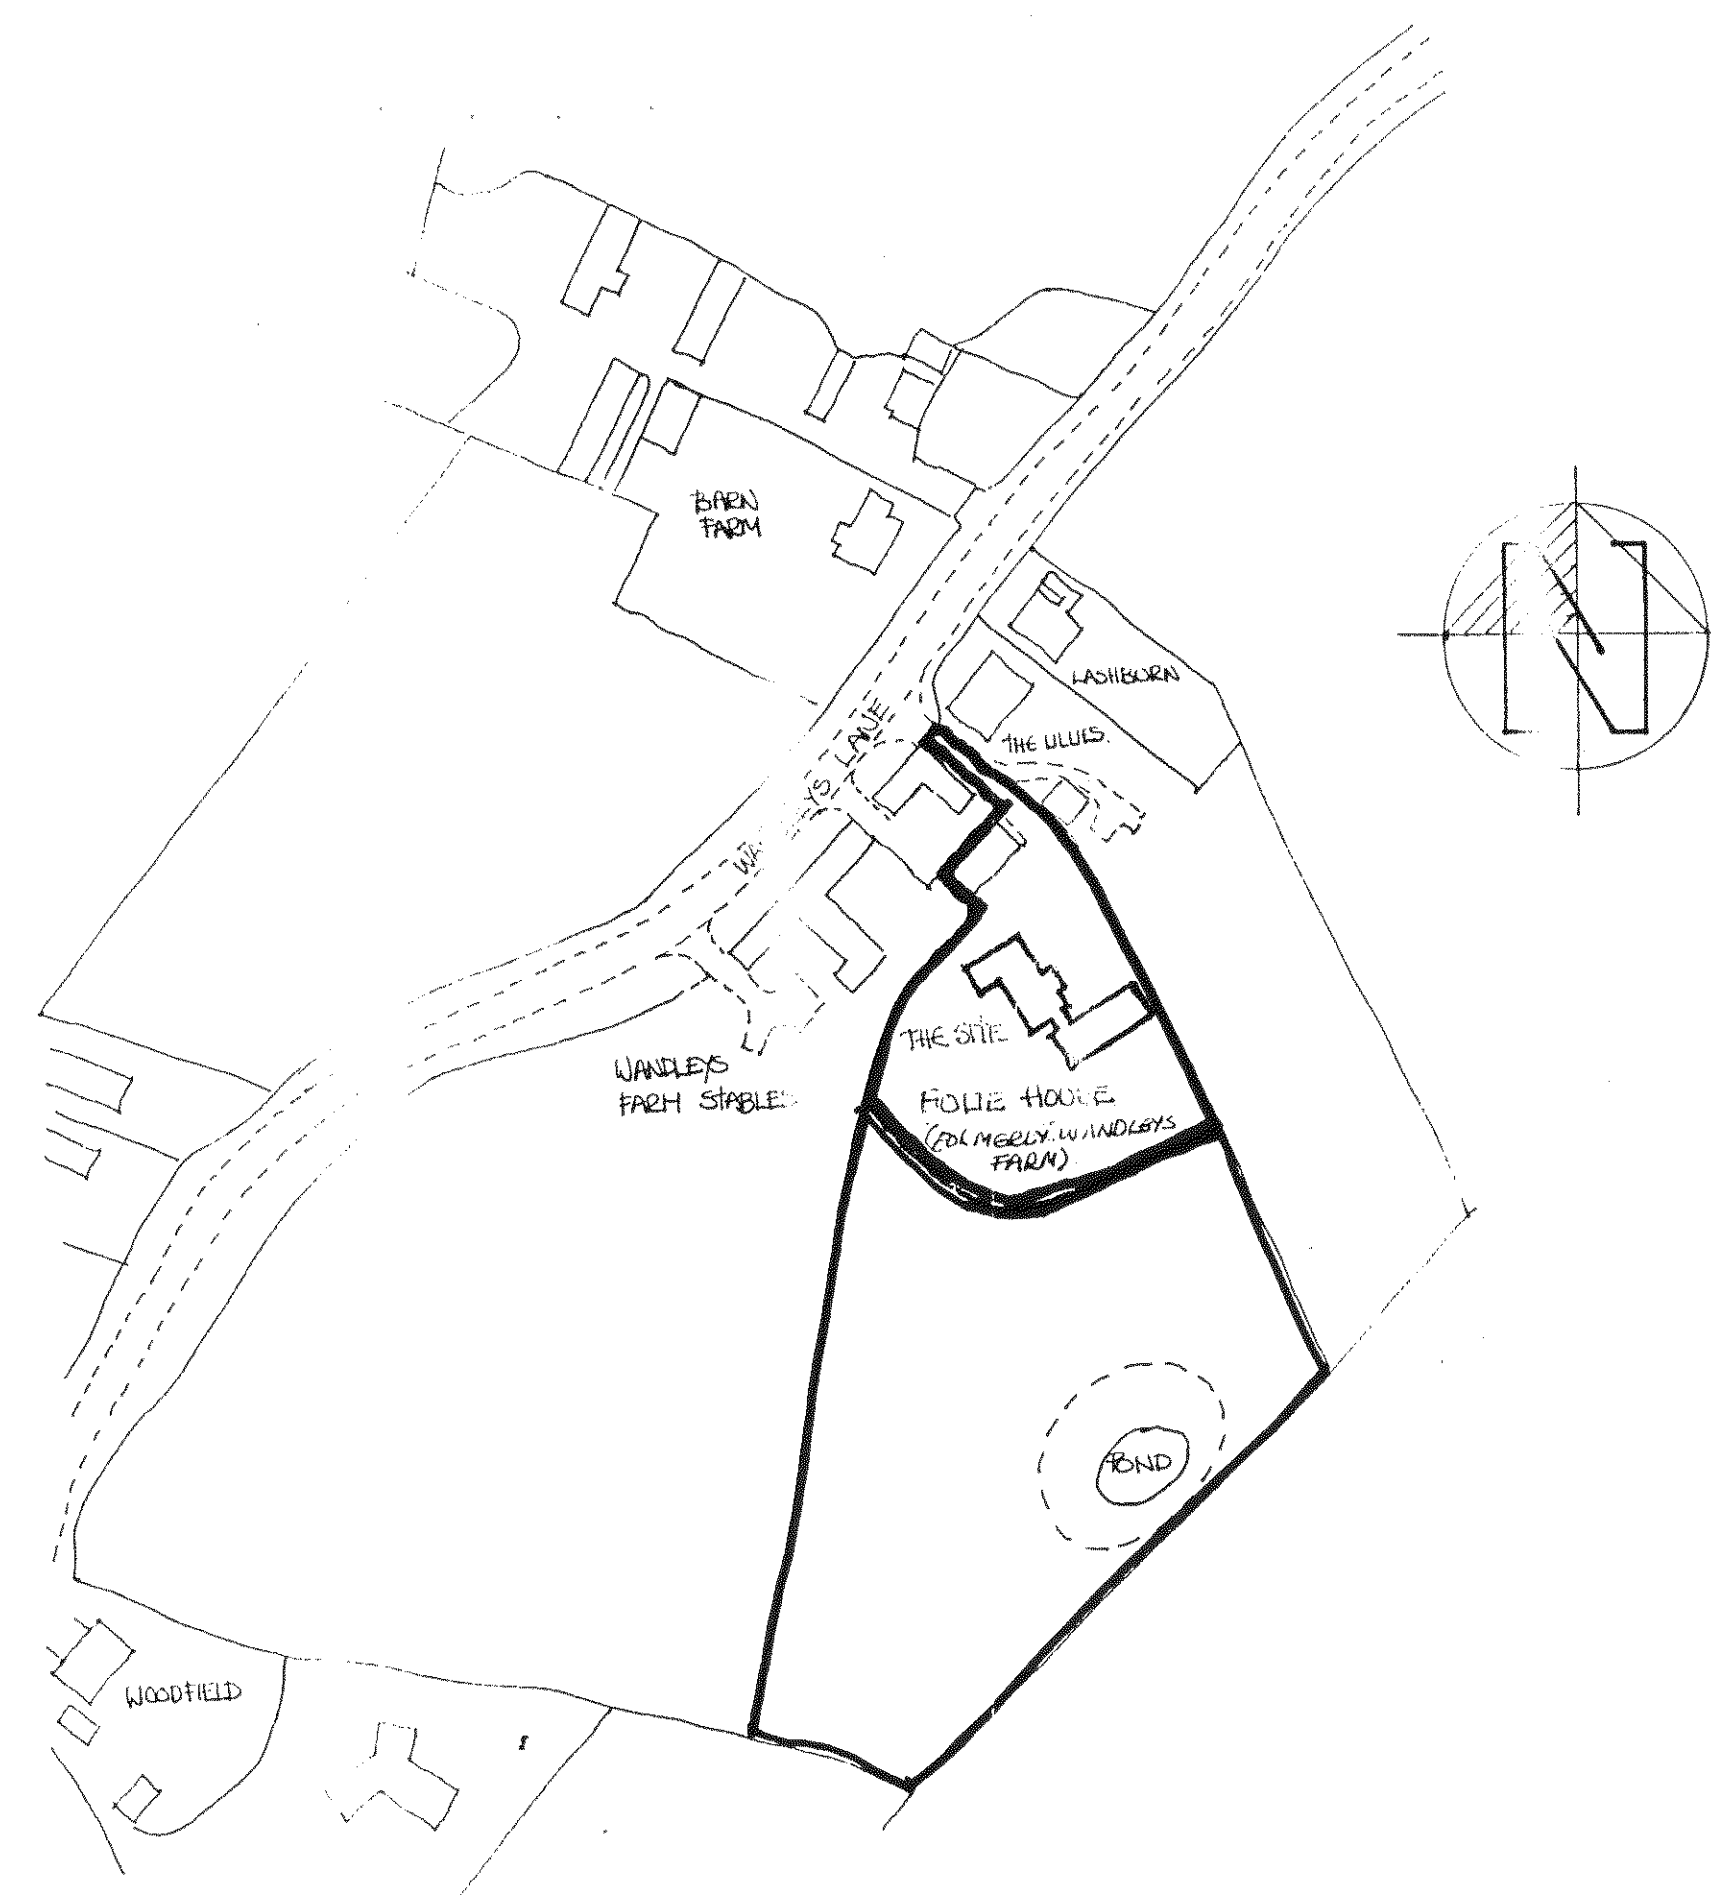

LOCATION PLAN 1:1250

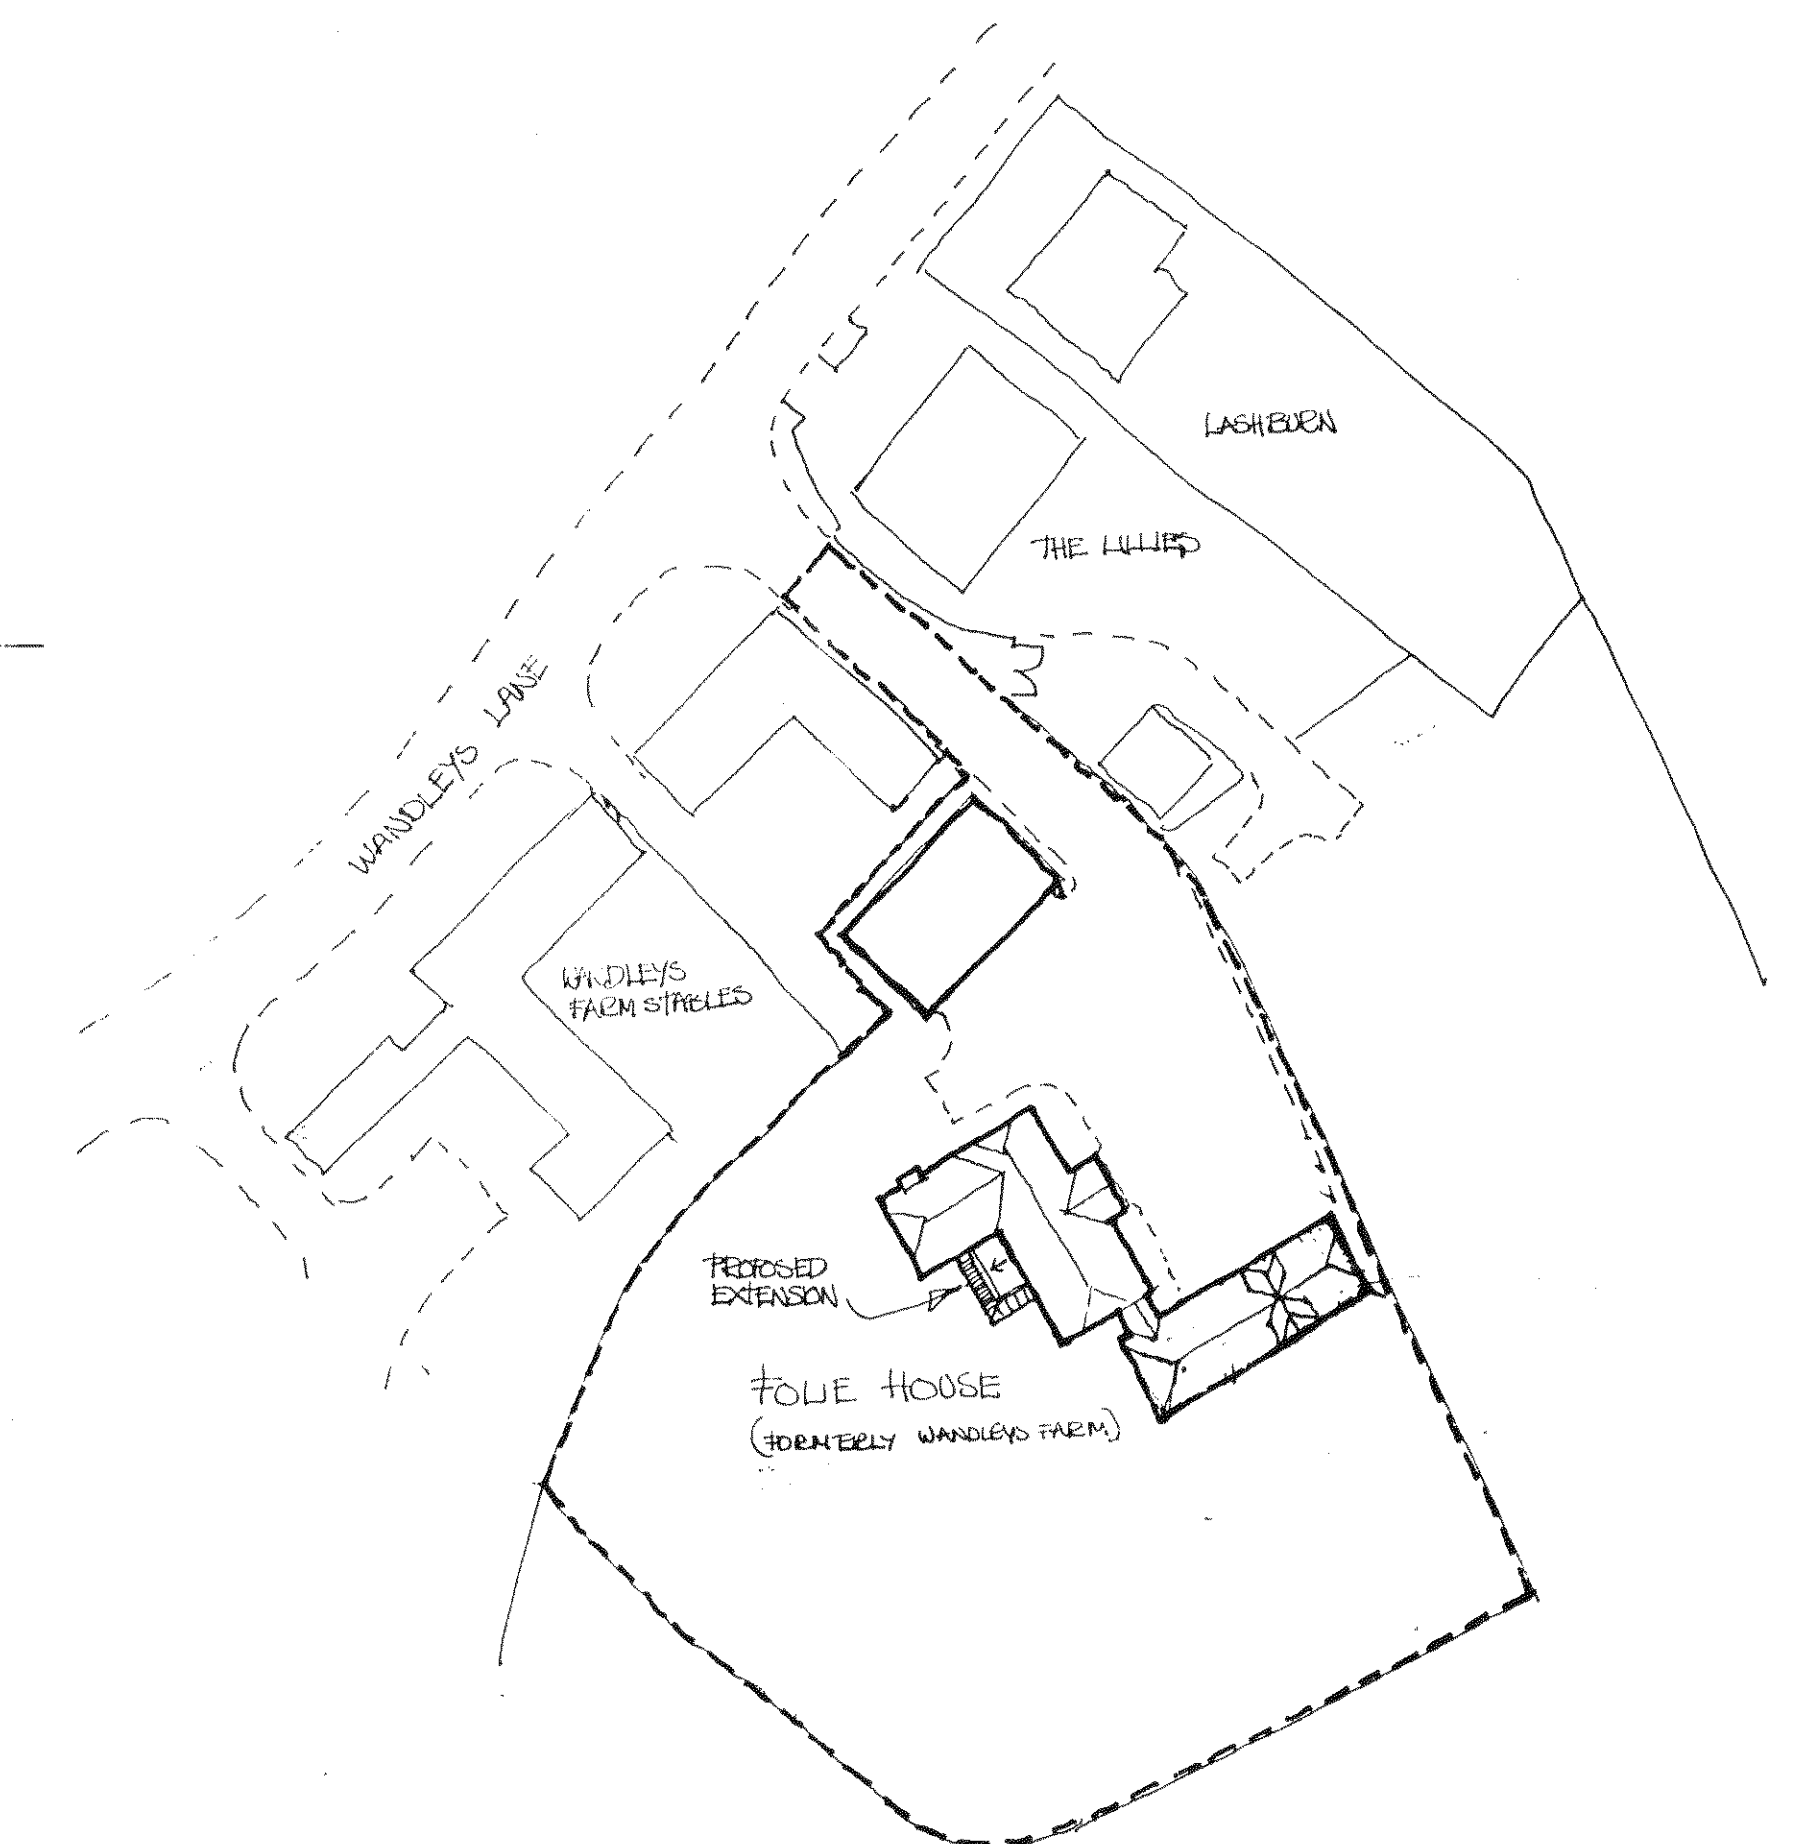

SITE PLAN 1:500

roger harden
design consultants

121 High Street
R4/R41
Lonsdale
South Yorkshire
DN9 1NR
Tel: 01422 771071
Mobile: 07890 771071
E-Mail: rogerharden@live.co.uk

SINGLE STOREY
project EXTENSION TO LIVING
THOAT

job no. 202/091

scale
1:100
1:500
1:1250

client MR & MRS A. BRUGGEN

avg no. 01

Date SEPT 2012