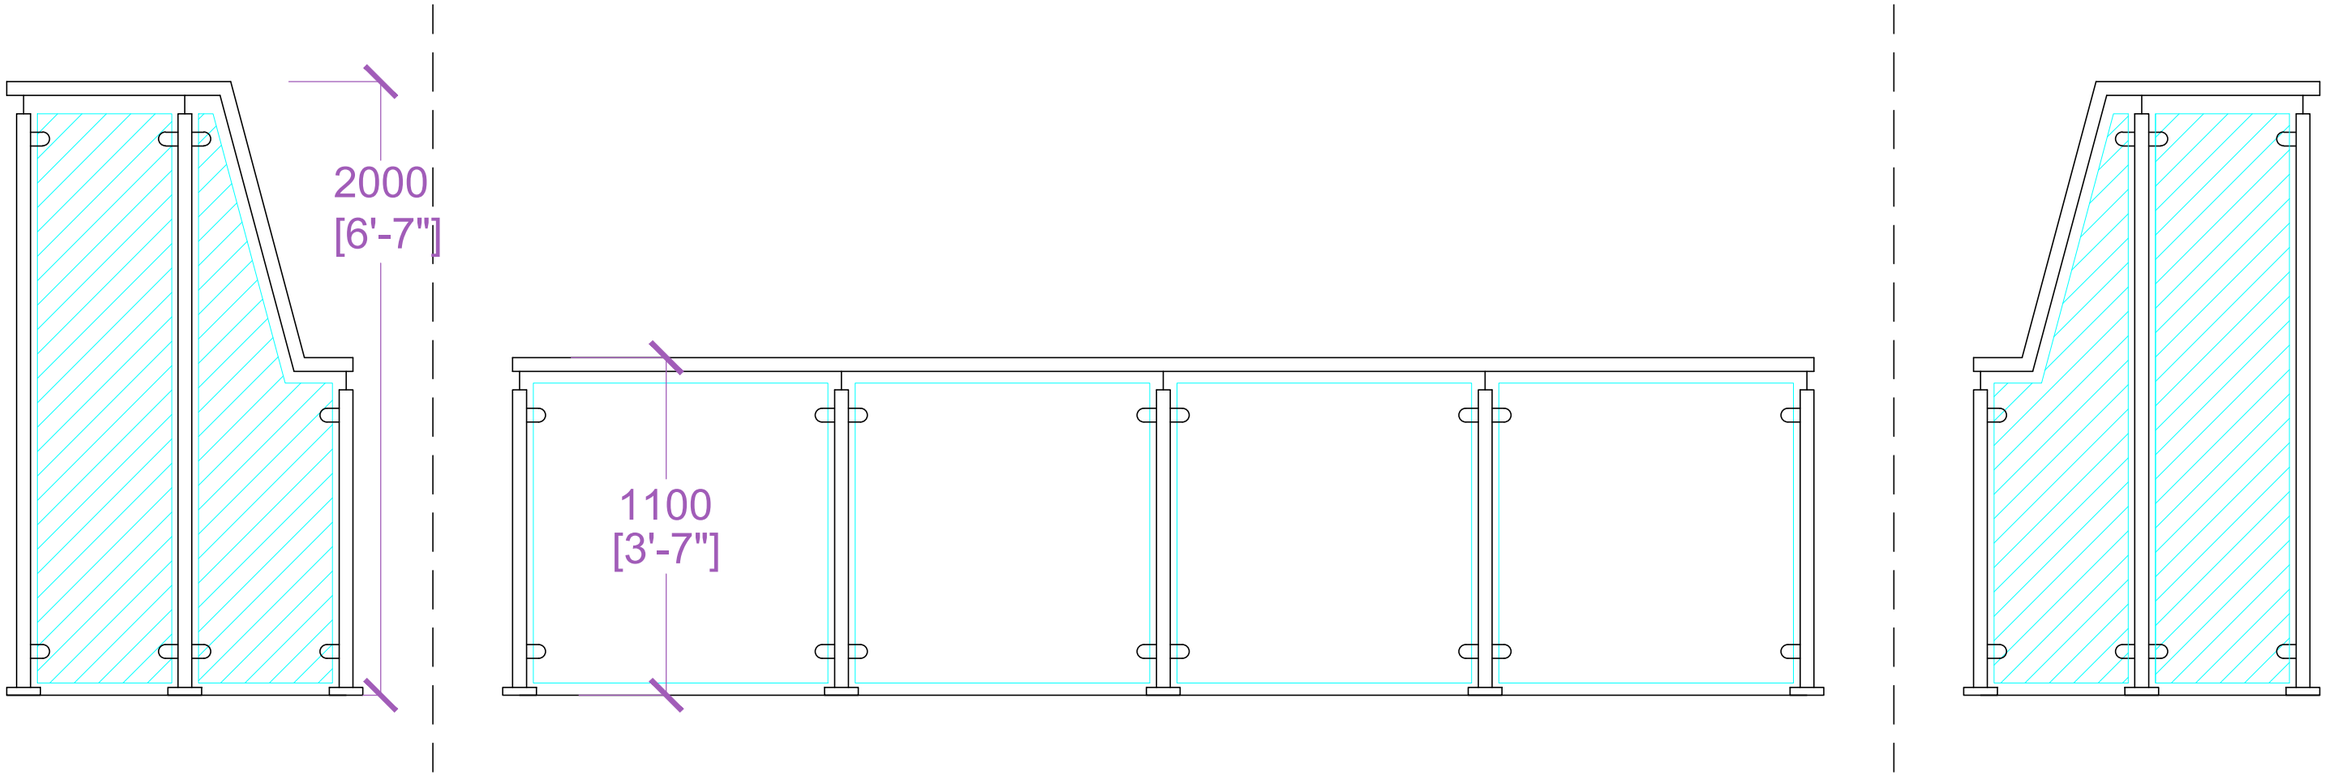

BALCONY BALUSTRADE ELEVATION 1:20

Scale bar 1:20

All dimensions to be checked on site prior to commencement of work, except for planning purposes.

This drawing is the copyright of
CALDOTEC LTD
and may not be copied, altered or reproduced in any way without written authority.

CALDOTEC LTD
11 THE PARADE
WILLOWHAYNE CRESCENT
EAST PRESTON
WEST SUSSEX
BN16 1NS
Telephone
01903 859176

PROPOSED BALCONY ELEVATION

Stafford Cottages
Yapton Lane
Walburton
West Sussex BN18 0AR

CLIENT Mr M Godwin

Issue	Details	Drawn	Check	Date
R1	Technical correction	RM	RM	21/09/17

SCALE AS SHOWN on A3
DATE 21/09/17
DRAWING NUMBER 15200/B01R1

ARUN DISTRICT COUNCIL WA/57/17/PL