
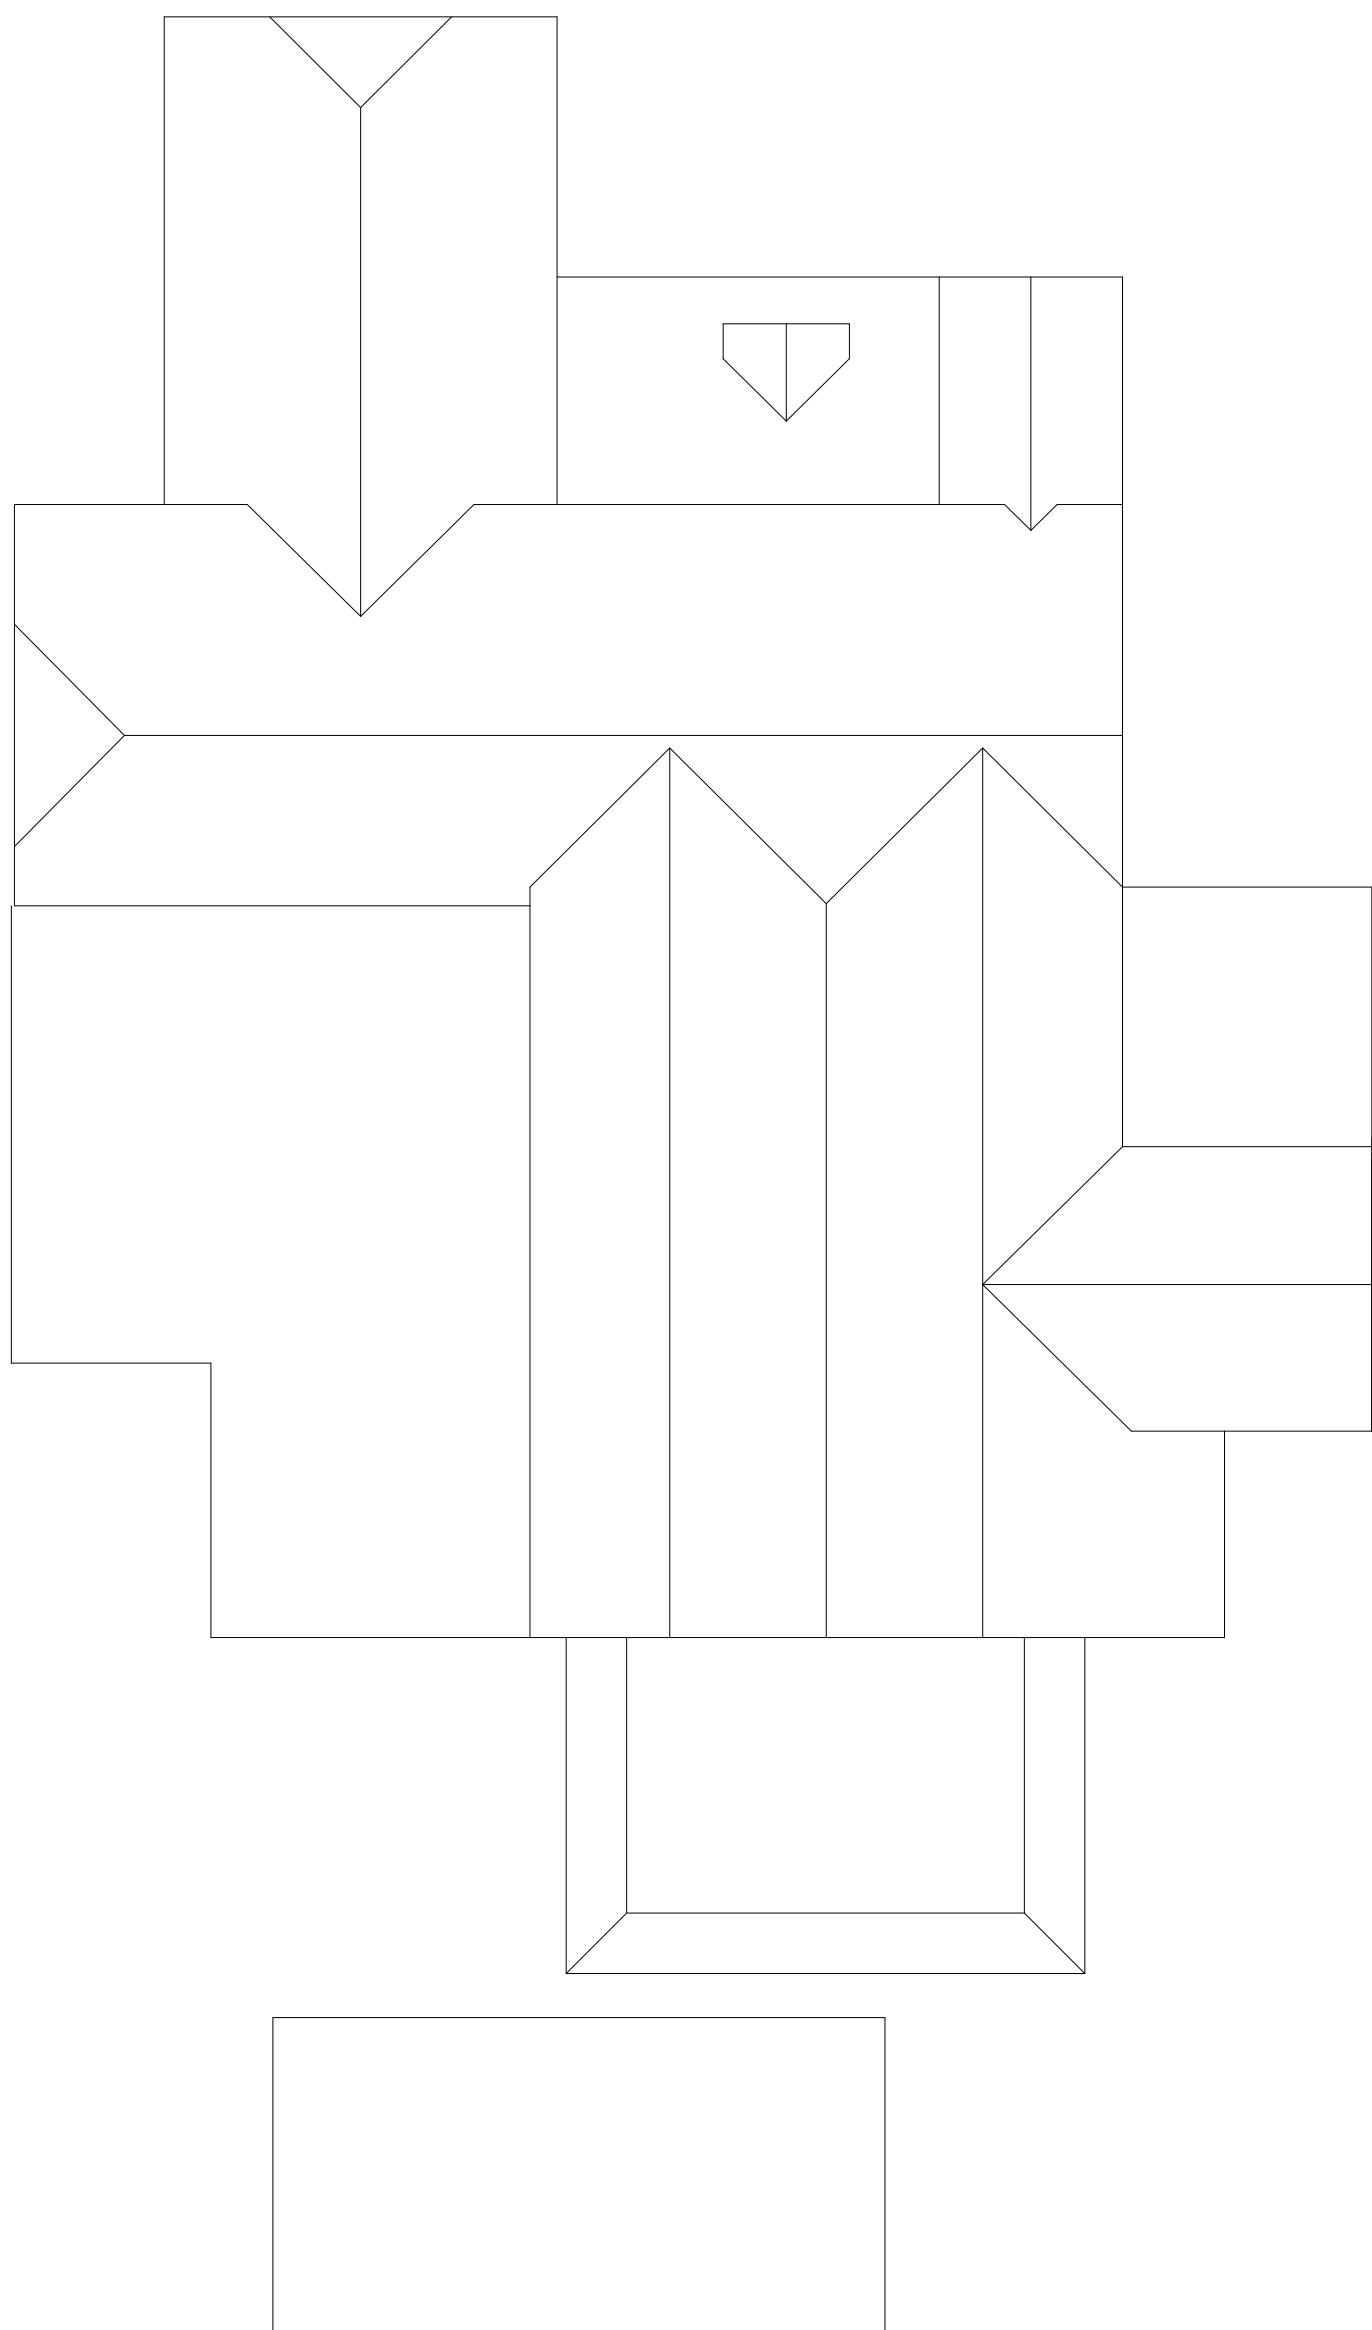
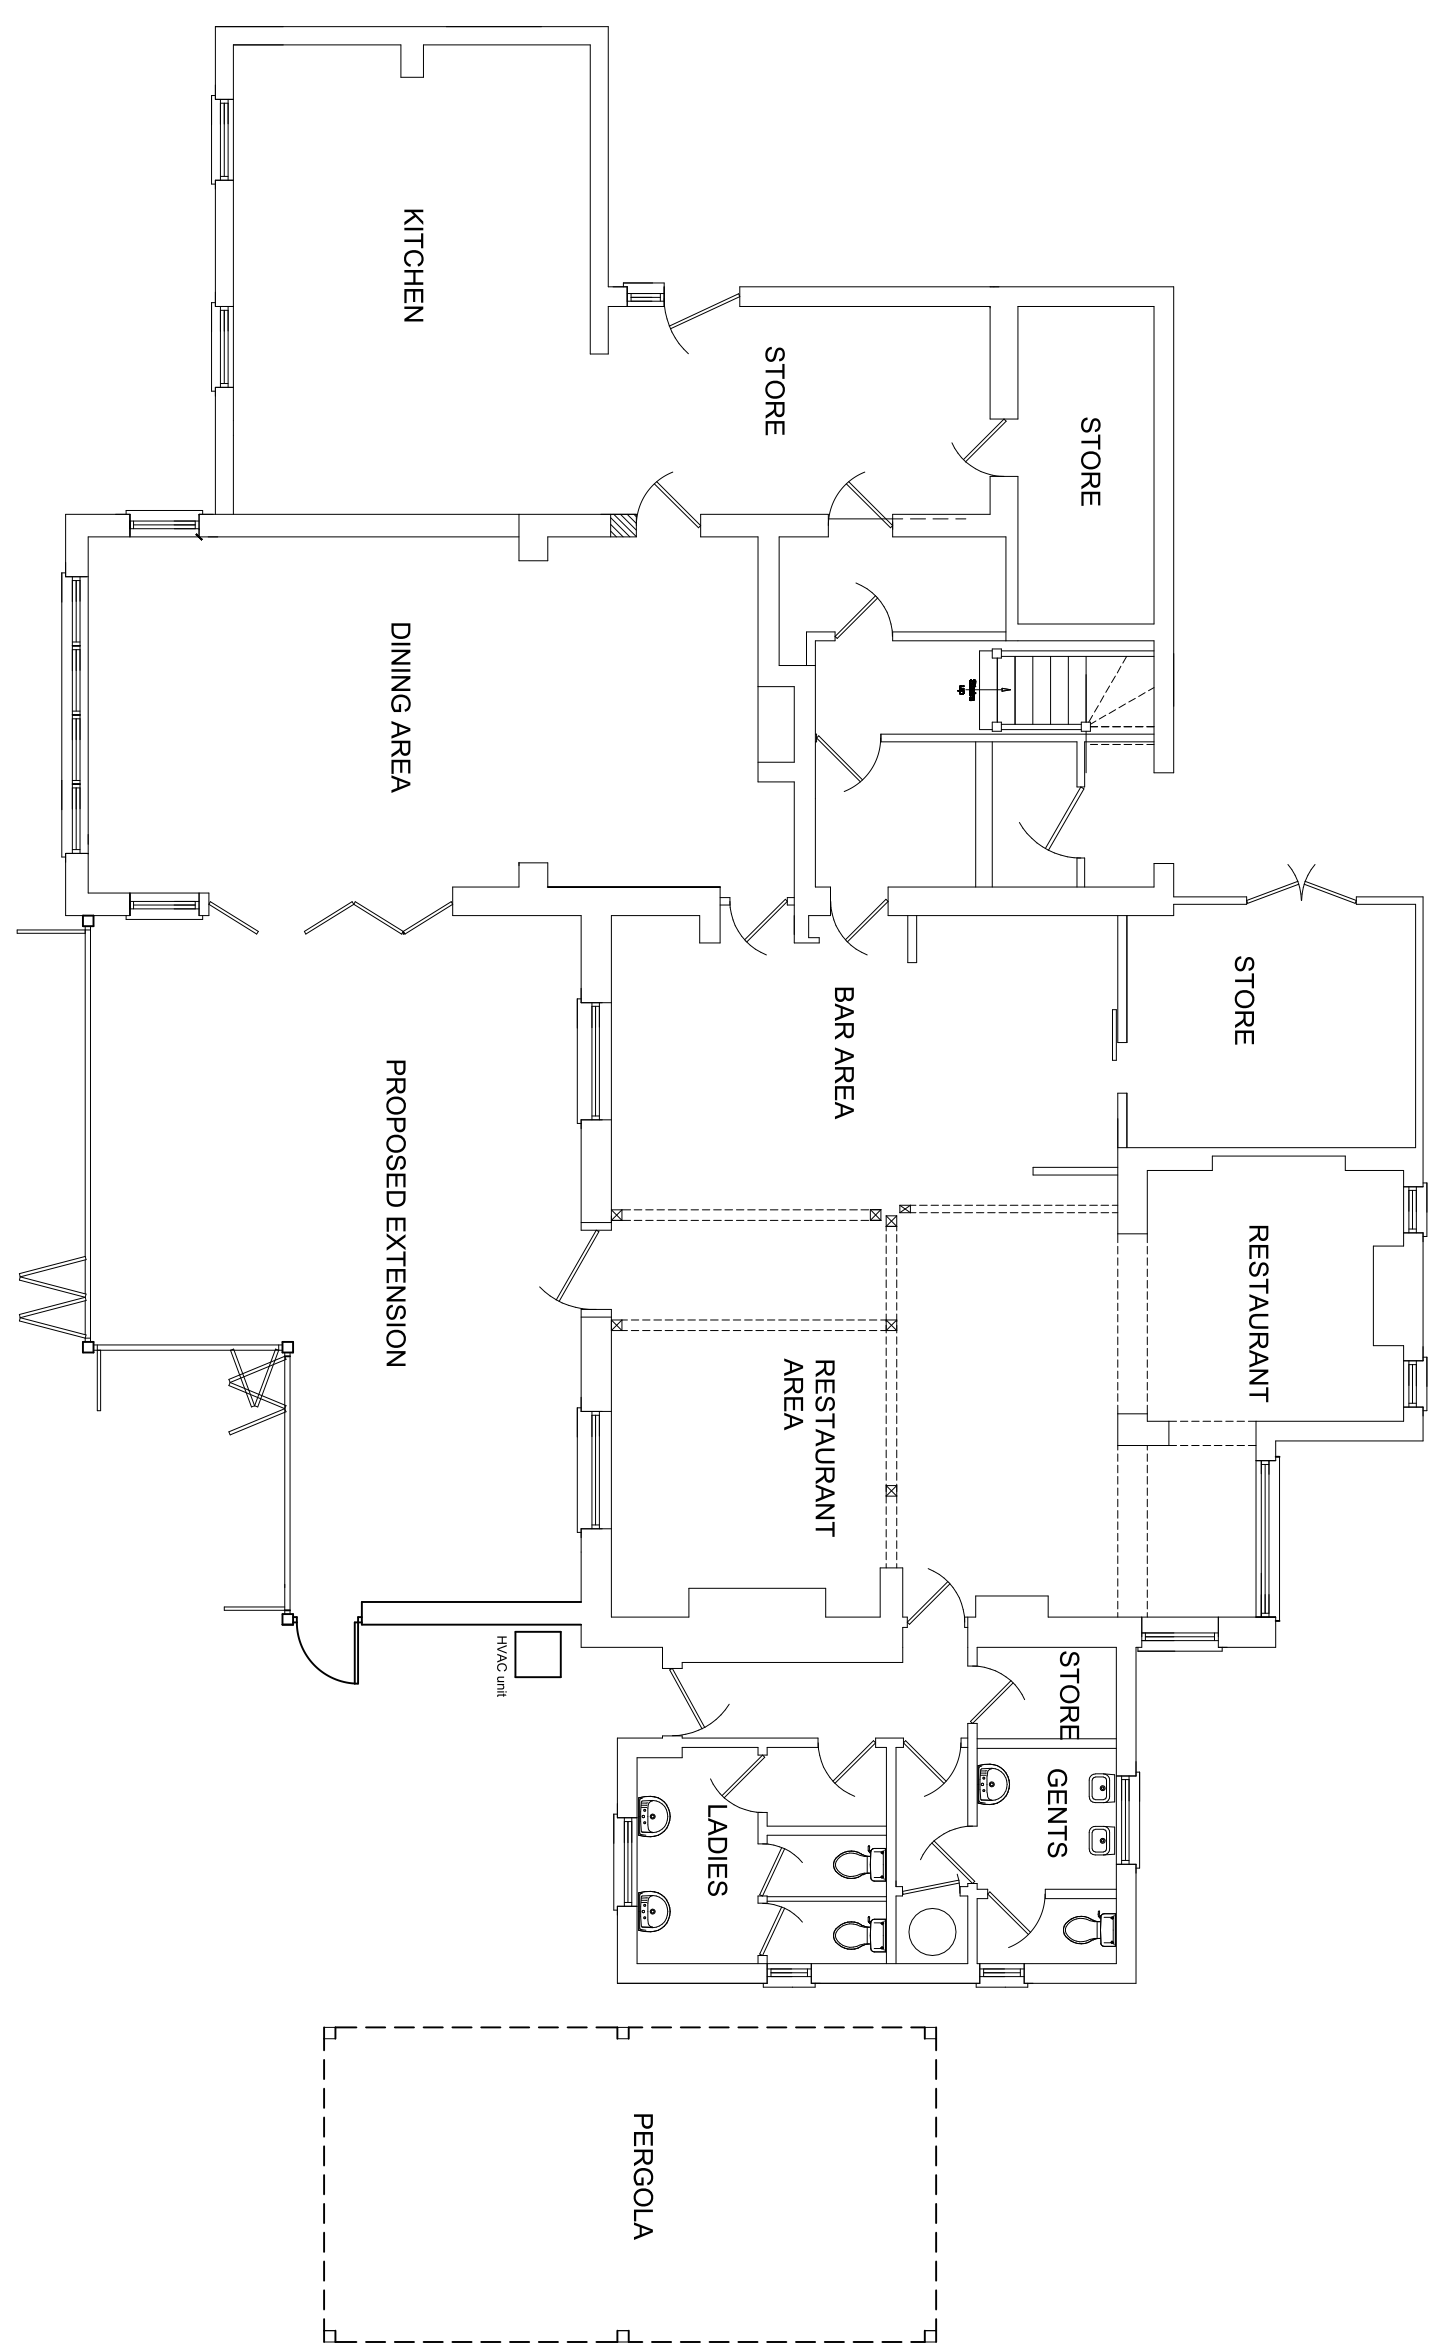
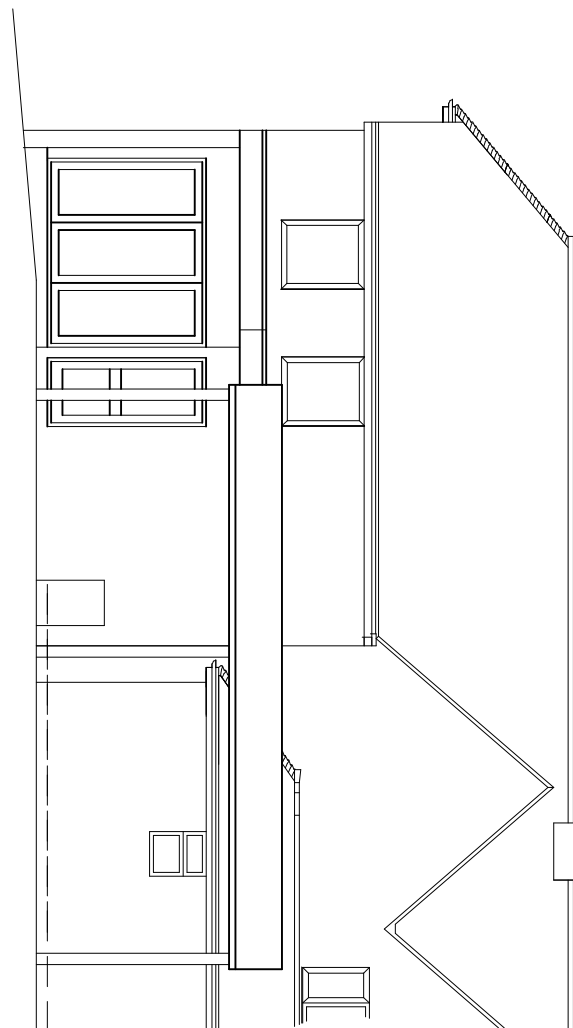
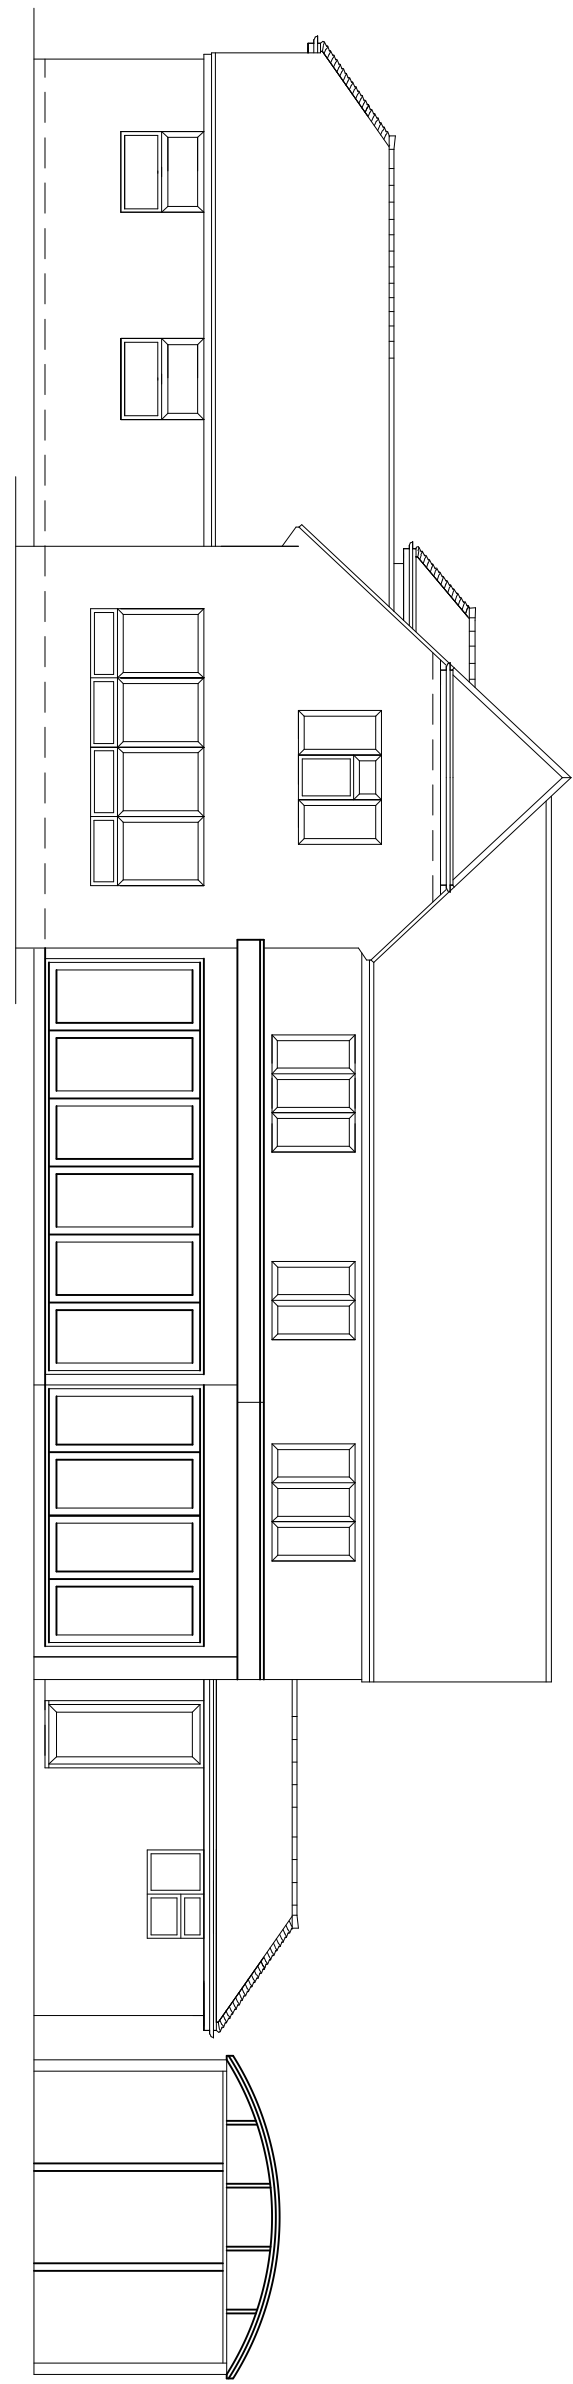
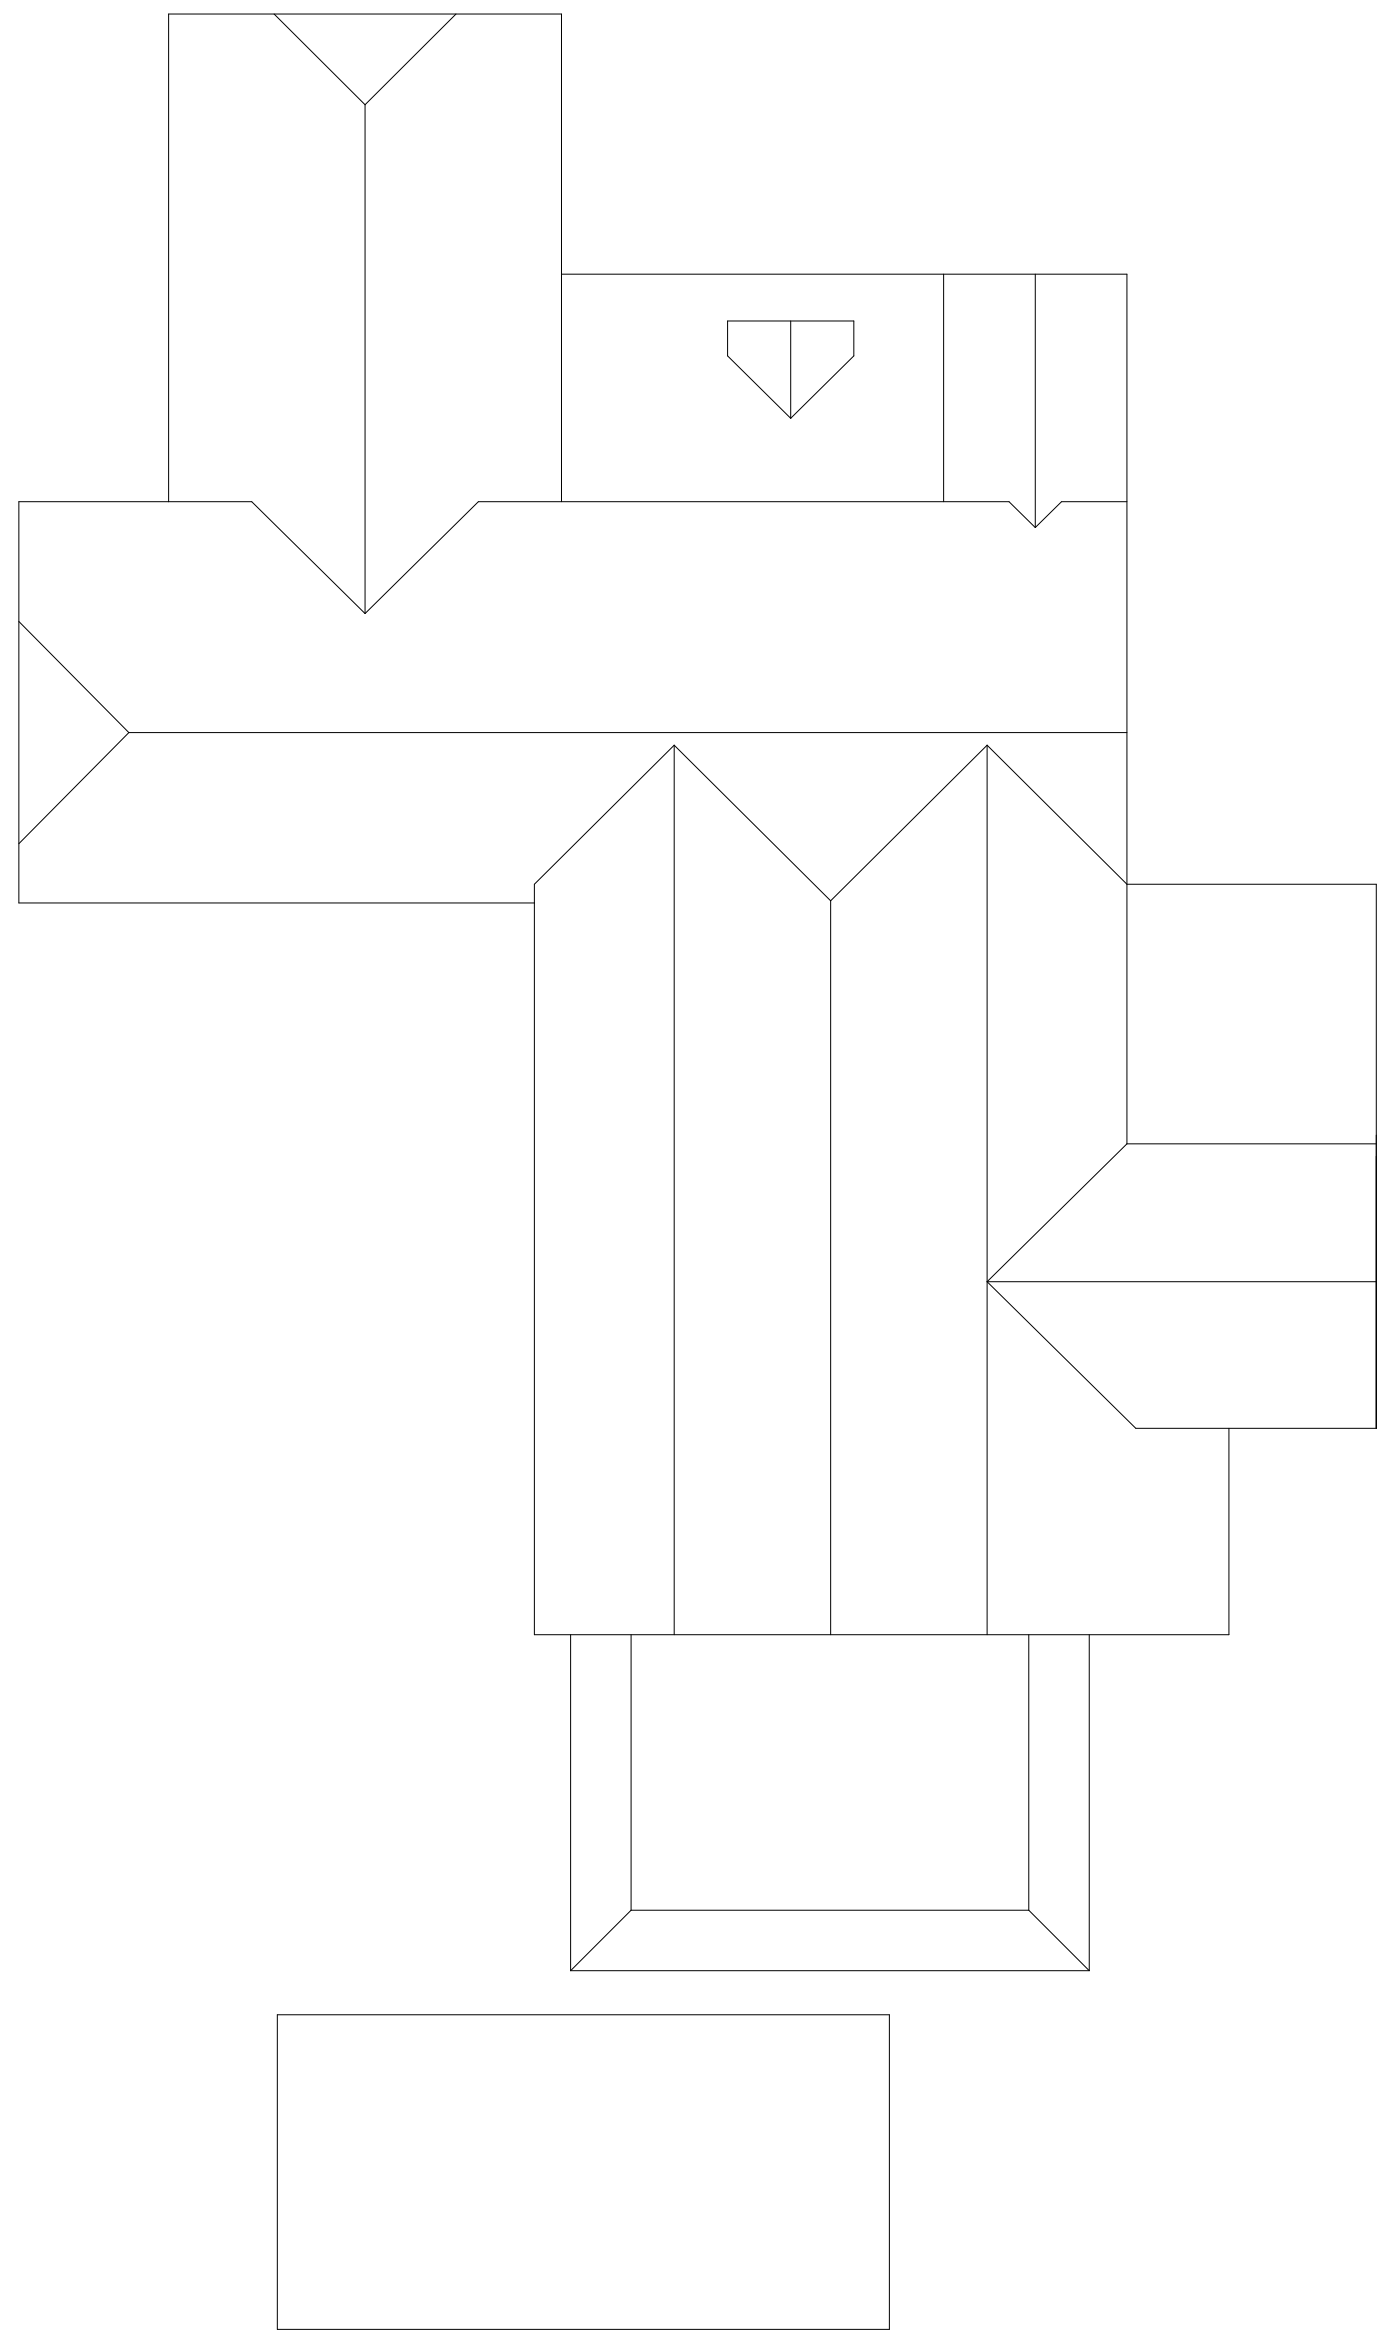
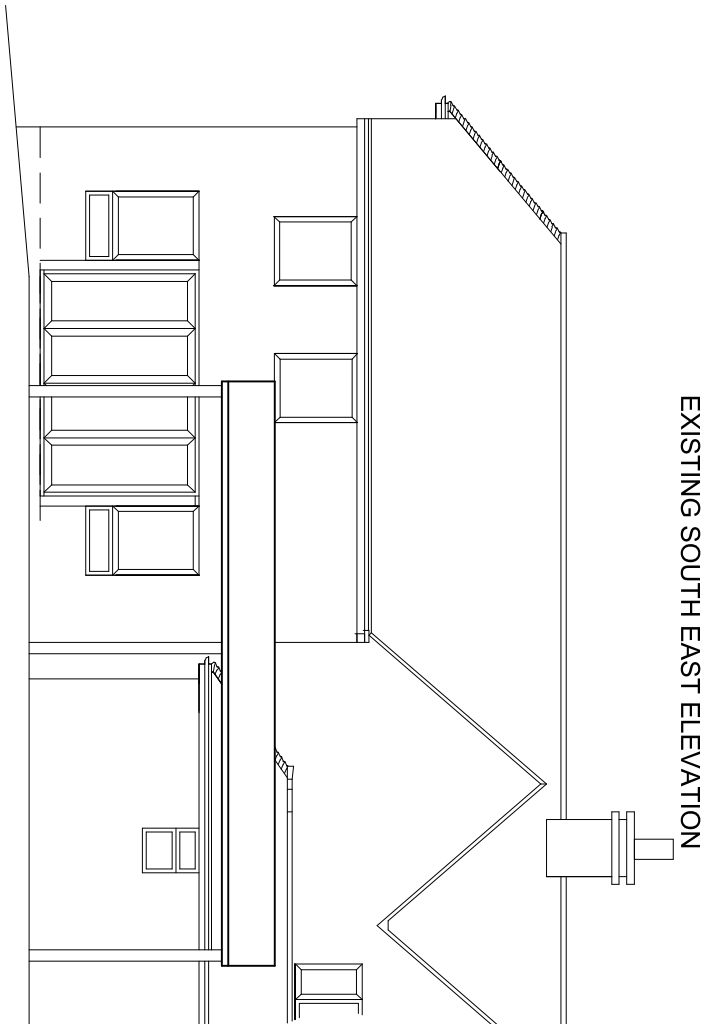


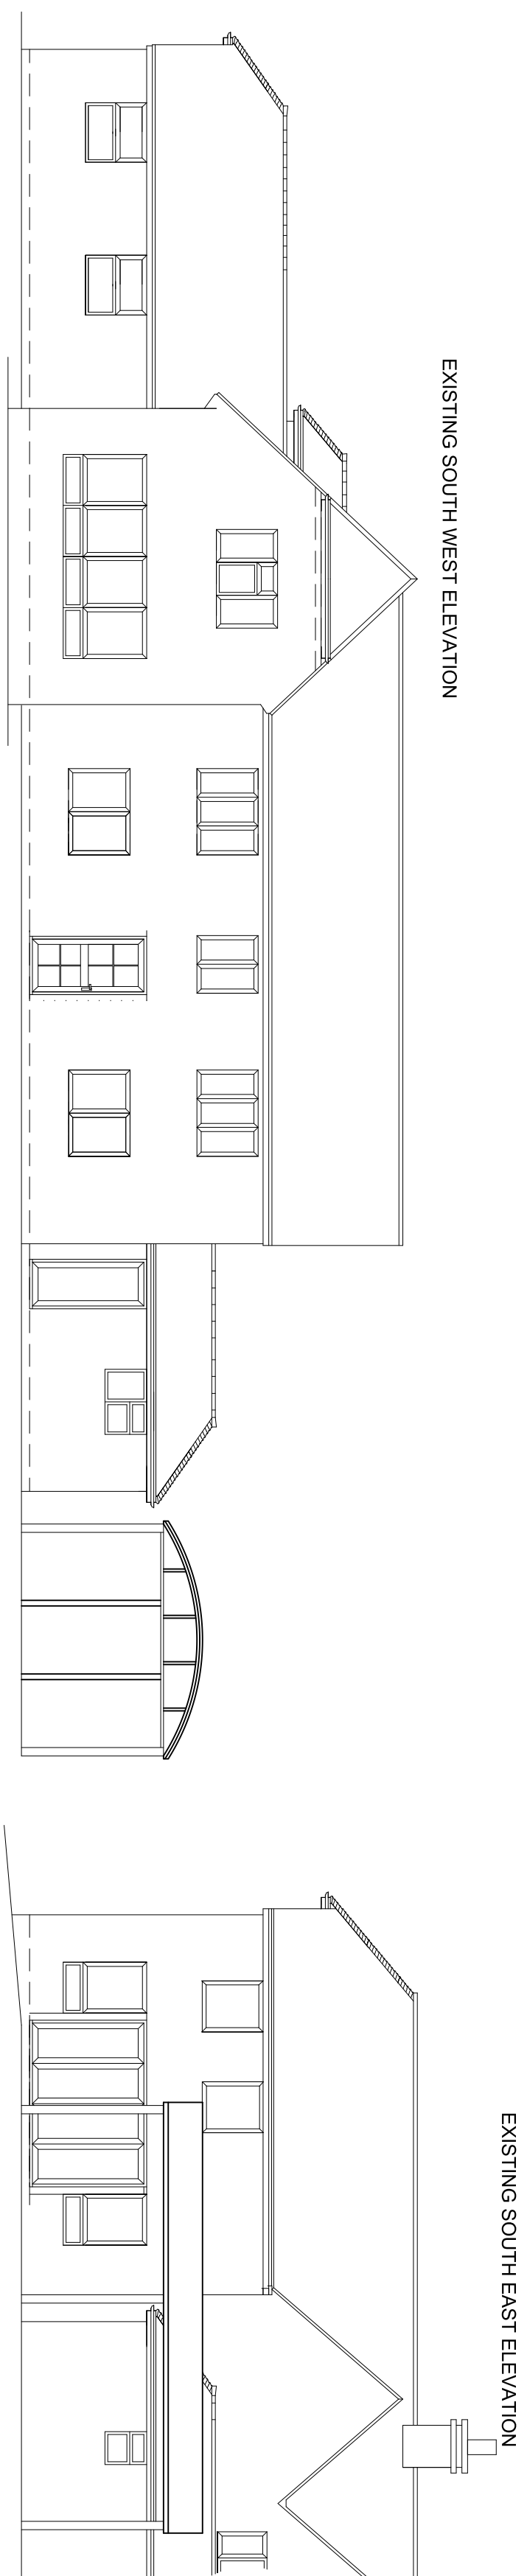

REVISIONS

Notes

1. There are complicated drawings for the purposes of obtaining planning or building regulations approvals. It was based on certain common conventions.
2. Dimensions shown may not be relied upon and may be checked on site and verified prior to commencement of work.
3. Where applicable, this drawing is to be used in conjunction with other drawings: Drawings & Schedule.
4. Do not scale from these drawings – accept for planning purposes only.
5. Any Work undertaken prior to Planning and Building Regulations Approval is done entirely at the Client/contractor's own risk.

© 2019 - T. Murray

TIM MURRAY CBuide MCABE

6 Middleton Court, Elmer Road
Middleton - on - Sea
West Sussex. PO22 6EH
Tel: 01243 563676

BINSTED WEST SUSSEX BN18 0LP

FOR: MR SMITH

DATE: MAY 2019

--	--