




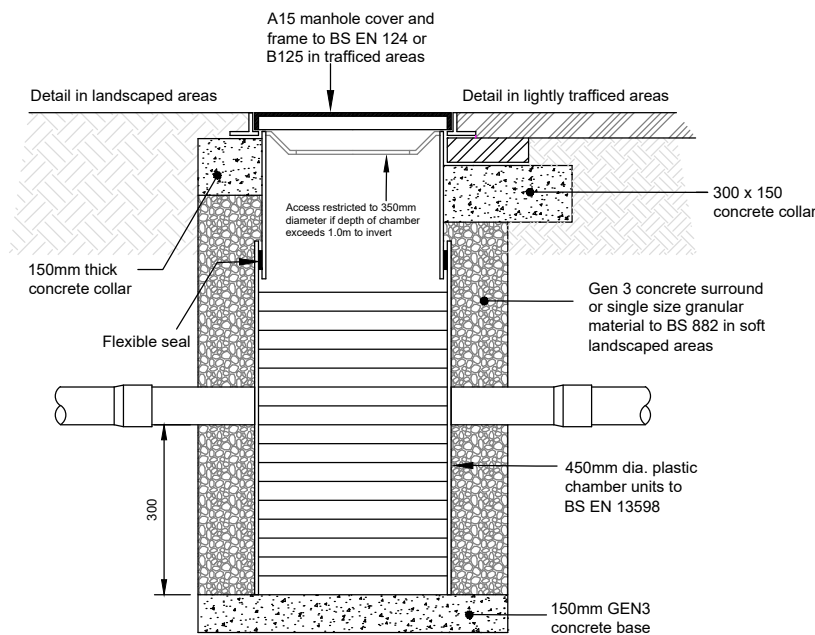


Typical Silt Trap Inspection Chamber Detail

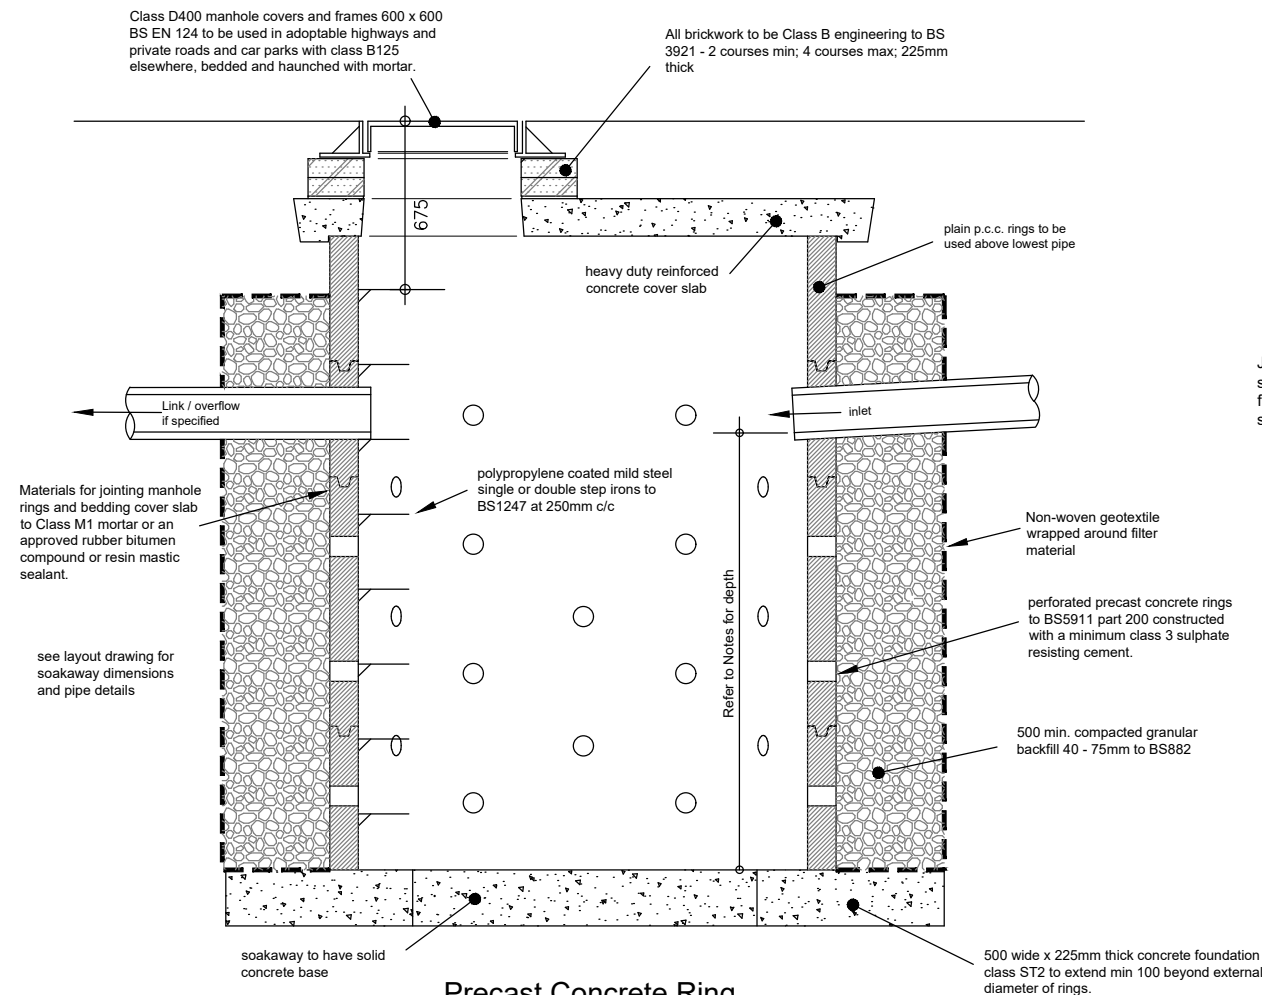


Precast Concrete Ring Soakaway

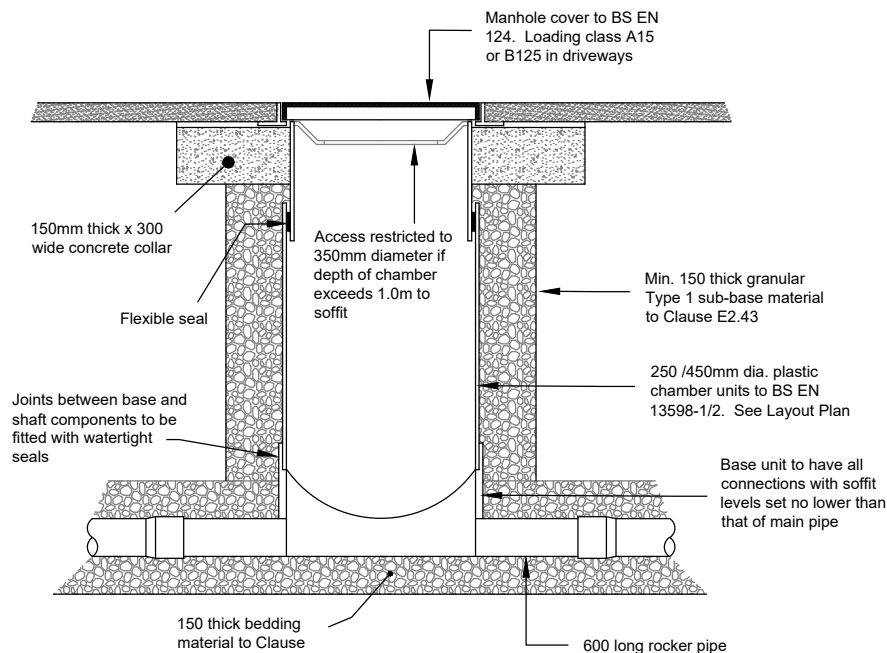


Typical Access Chamber Detail - Type E
(for use in soft landscaped areas and footways)

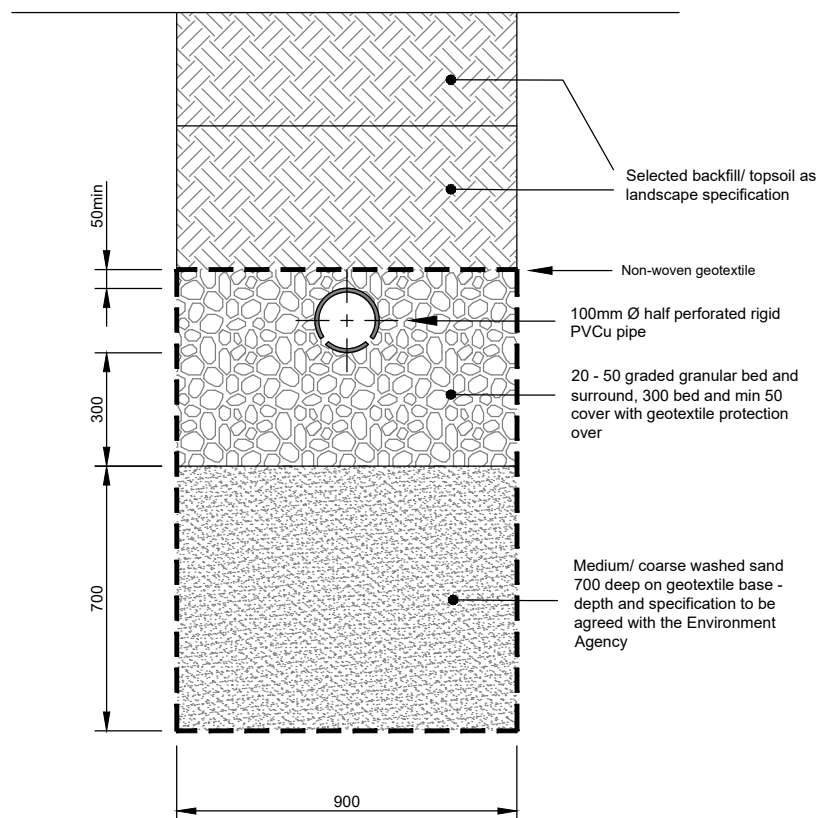

Trench for sewage treatment plant drainage field

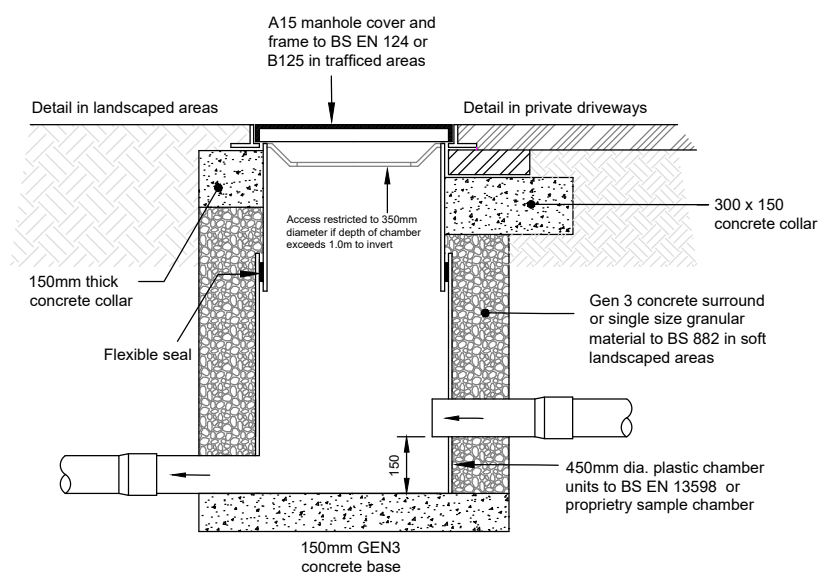

Typical Sample Chamber Detail

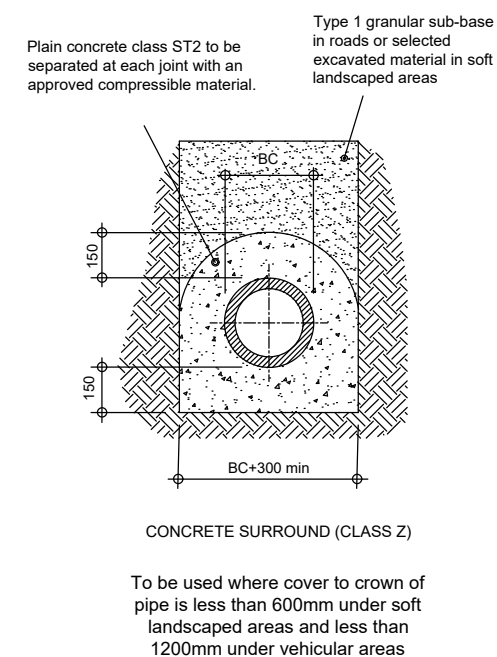

-	Original	RTC	5.6.26
Rev.	Description	Dm.	Date

Project
Walberton Farm Walberton

Client
Simon Arch
Drawing Title
Construction Details

Robert Clark Chartered Civil Engineer Willow Cottage, Herne Lane, Rustington West Sussex BN16 3EE 07778 903891 Bob.Clark1485@gmail.com
--

© This drawing is the copyright of Robert Clark BSc CEng MICE It may not be copied or reproduced without his written authority			
Scale NTS		At original A3	
Drawing Number 2138/C1		Revision -	