COPYRIGHT NOTICE
This document and the drawings upon it are copyright and may not be copied. photographed, altered or traced without the express written permission of the copyright owner, HOME PLAN-IT, 6 Market Close, Barnham, West Sussex PO22 0LH.

SCALE FROM THESE DRAWINGS FOR PLANNING PURPOSES ONLY; ALL MEASUREMENTS TO BE CHECKED ON SITE FOR CONSTRUCTION PURPOSES

HOME PLAN-IT Ltd

6, Market Close, Barnham, West Sussex PO22 0LH
Tel: 01243 552762 Fax: 01243 554674
e-mail: mail@homeplanit.co.uk Web: http://www.homeplanit.co.uk

HOME PLAN-IT Limited is registered in the UK
under Company No. 5269104.
Registered Office: 74-76, Aldwick Road, Bognor Regis, West Sussex PO21 2PE

ARUN DISTRICT COUNCIL
No.
SUBSTITUTION
Received 9.8.10

Project:
Rear extension (minor amendment to WA/9/10 & WA/10/10/L); increase footprint South by 300 mm and replace metal crittall window sets in South elevation with timber framed units.

Site Address:
Malt Cottage, The Street,
Walberton
BN18 OPQ

Title:
Section details & elevations
of replacement timber windows

Drawing No:
Edition 2 Sheet 3A

Client:
Ms J Watermeyer
at above address

Scale: As indicated


Date: August 2010

Notes:

1. Cills, glazing bars, all framing, stiles and rails in knot free soft or hardwood painted externally with 3 x coats gloss black to match existing window frames.


2. Glazing - single. Building Regulations Approved Document L1B Conservation of fuel and power in existing dwellings subparagraphs (4) c & (5) a i, refers.

Elevation - Right Window Set - 1:10

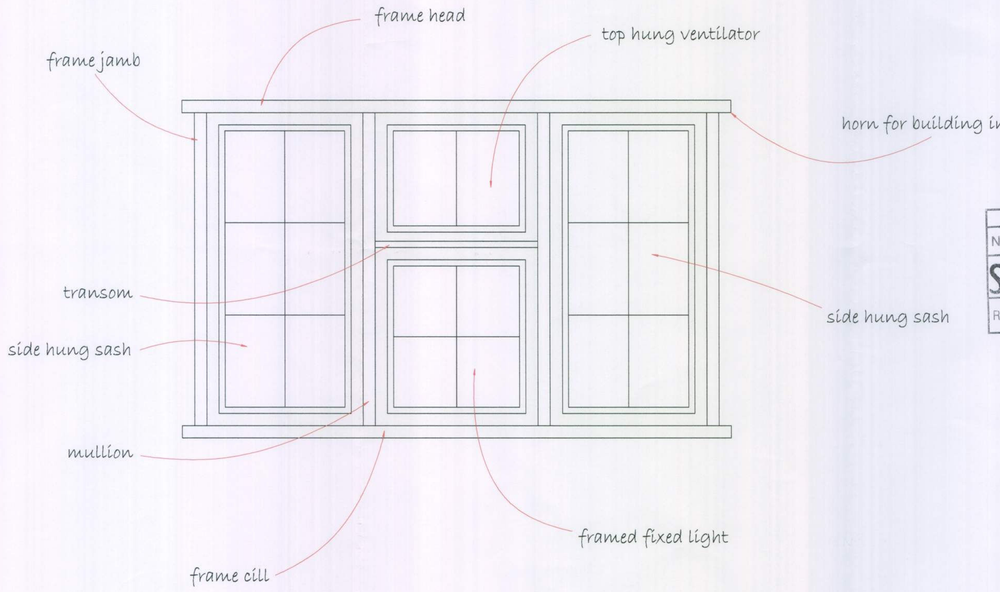


Actual dimensions to suit existing opening

Generic Vertical Section
1:5

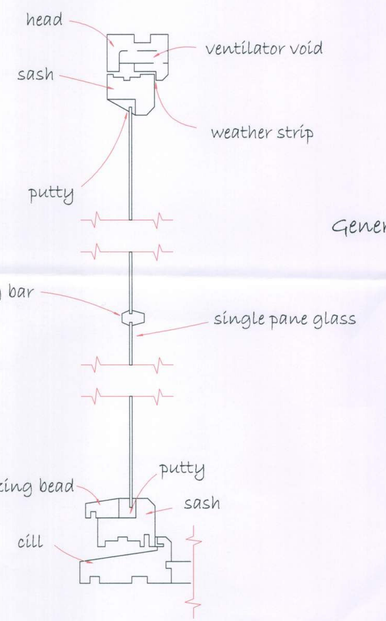

Generic Horizontal Section
1:5

Elevation - Left Window Set - 1:10

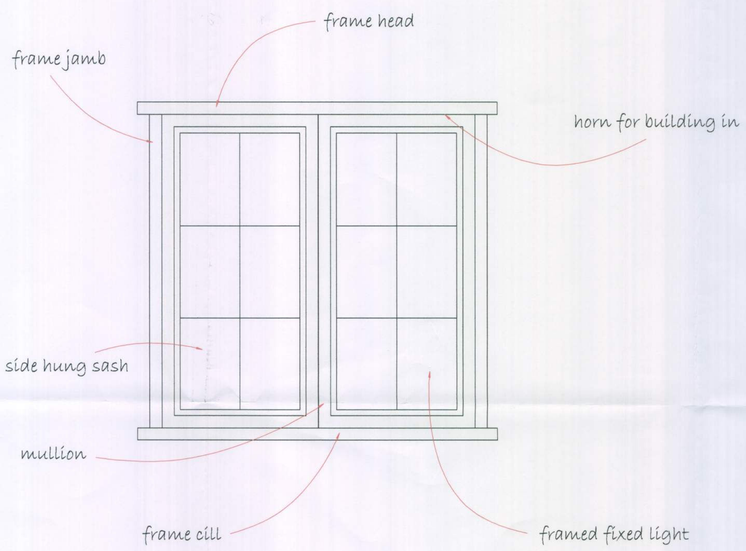

Actual dimensions to suit existing opening

10 m
Scale comparator at 1:50 on A1

ARUN DISTRICT COUNCIL WA/58/10/L