COPYRIGHT NOTICE
This document and the drawings upon it are copyright and may not be copied. photographed, altered or traced without the express written permission of the copyright owner, HOME PLAN-IT, 6 Market Close, Barnham, West Sussex PO22 0LH.

SCALE FROM THESE DRAWINGS FOR PLANNING PURPOSES ONLY; ALL MEASUREMENTS TO BE CHECKED ON SITE FOR CONSTRUCTION PURPOSES

HOME PLAN-IT Ltd

6, Market Close, Barnham, West Sussex PO22 0LH
Tel: 01243 552762 Fax: 01243 554674
e-mail: mail@homeplanit.co.uk Web: http://www.homeplanit.co.uk

HOME PLAN-IT Limited is registered in the UK
under Company No. 5269104.
Registered Office: 74-76, Aldwick Road, Bognor Regis, West Sussex PO21 2PE

Project:
Rear Extension (Minor amendment to WA/9/10 & WA/10/10/L); increase footprint South by 300 mm and replace metal crittall window sets in South elevation with timber framed units)

Site Address:
Malt Cottage, The Street,
Walberton
BN18 OPQ


Title:
Existing & Proposed Floor & Roof Plans, & Elevations

Drawing No:
Edition 2 Sheet 1


Client:
Ms J Watermeyer
at above address

Scale: 1:50 & 1:100

Date: July 2010

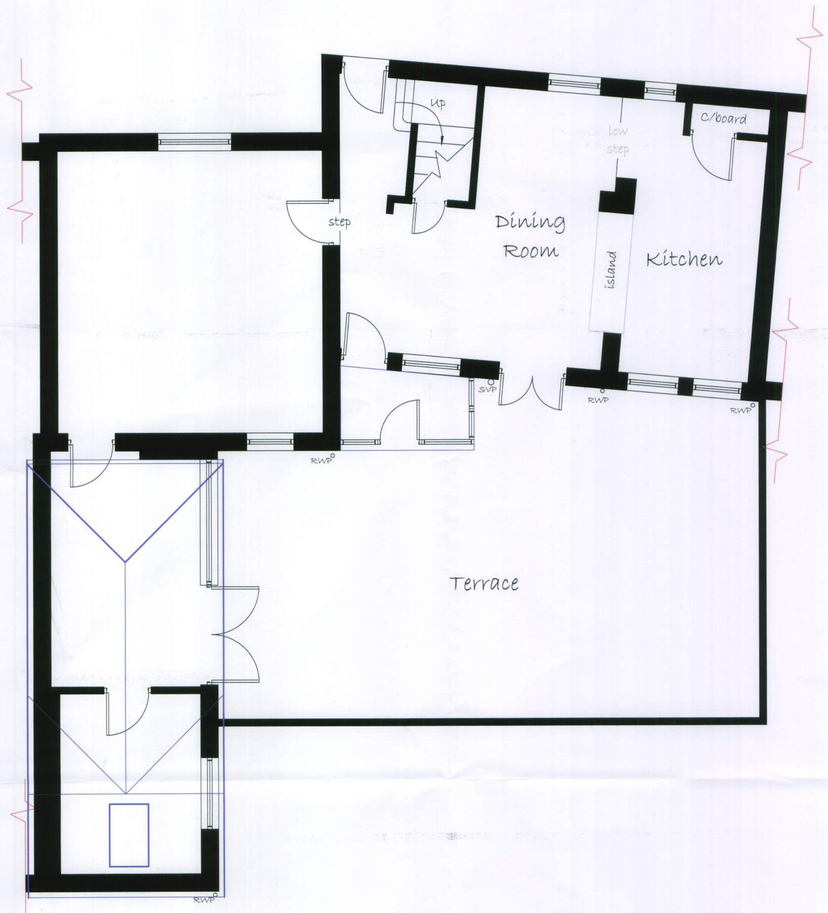

Existing Ground Floor Plan
(Roof Plan Shown in Blue)

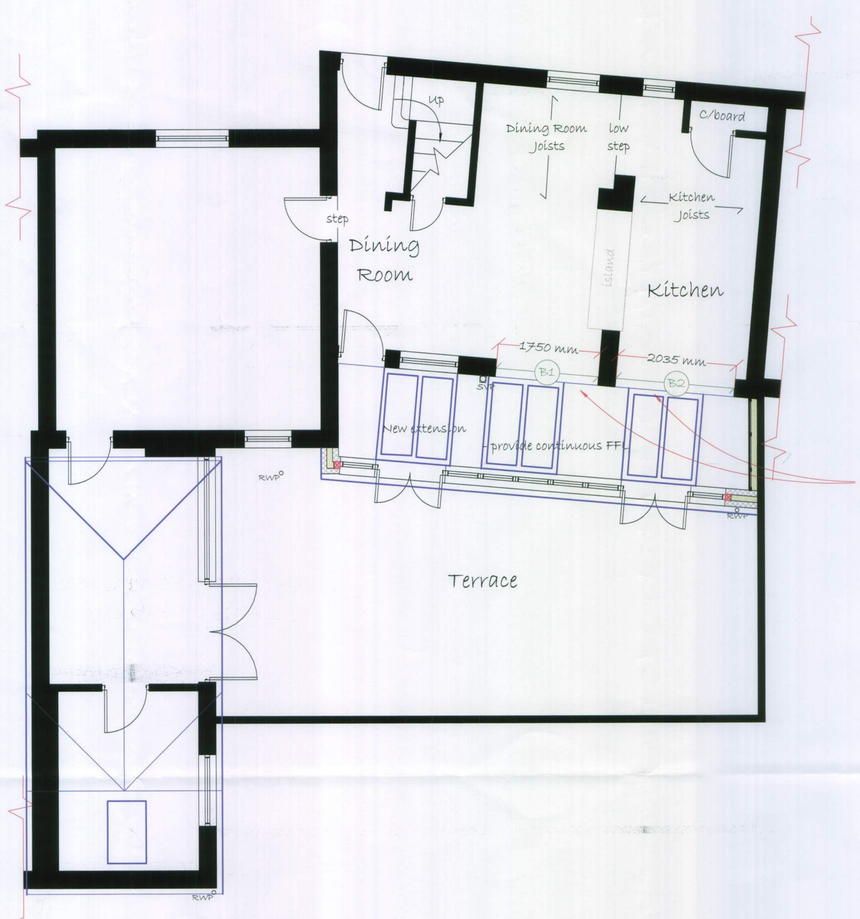

Raise Lintols from existing height, bottom of which is 1846mm over FFL, to new bottom of lintol height of 1958mm over FFL to accommodate bird mouthing into lintol of dining room joists


Proposed Ground Floor Plan
(Roof Plan Shown in Blue)




Existing East Elevation
(Eastern Boundary Wall omitted for clarity)



Existing South Elevation

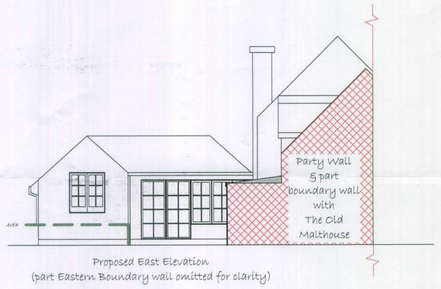

Proposed East Elevation
(part Eastern Boundary wall omitted for clarity)

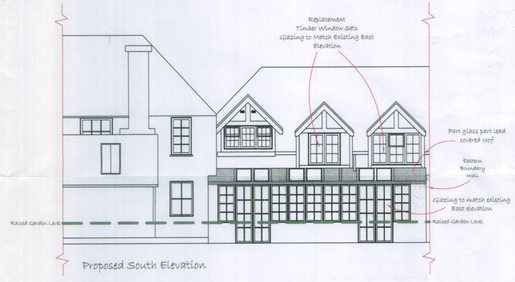

Proposed South Elevation

ARUN DISTRICT COUNCIL
No. WA 58 10 L
RECEIVED 0 8 AUG 2010

10 m
Scale comparator at 1:50 on A1

ARUN DISTRICT COUNCIL WA/58/10/L