


PROPOSED VEHICLE CROSS OVER
AT FROGS LEAP, WALBERTON GREEN
FOR MRS. L COLLINS

SCALE 1:100

DATE 17-09-2015


DRAWING NO. FL - 002

SCALE

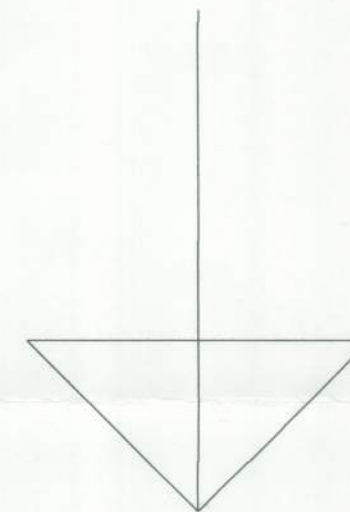

NORTH

EXISTING PLAN

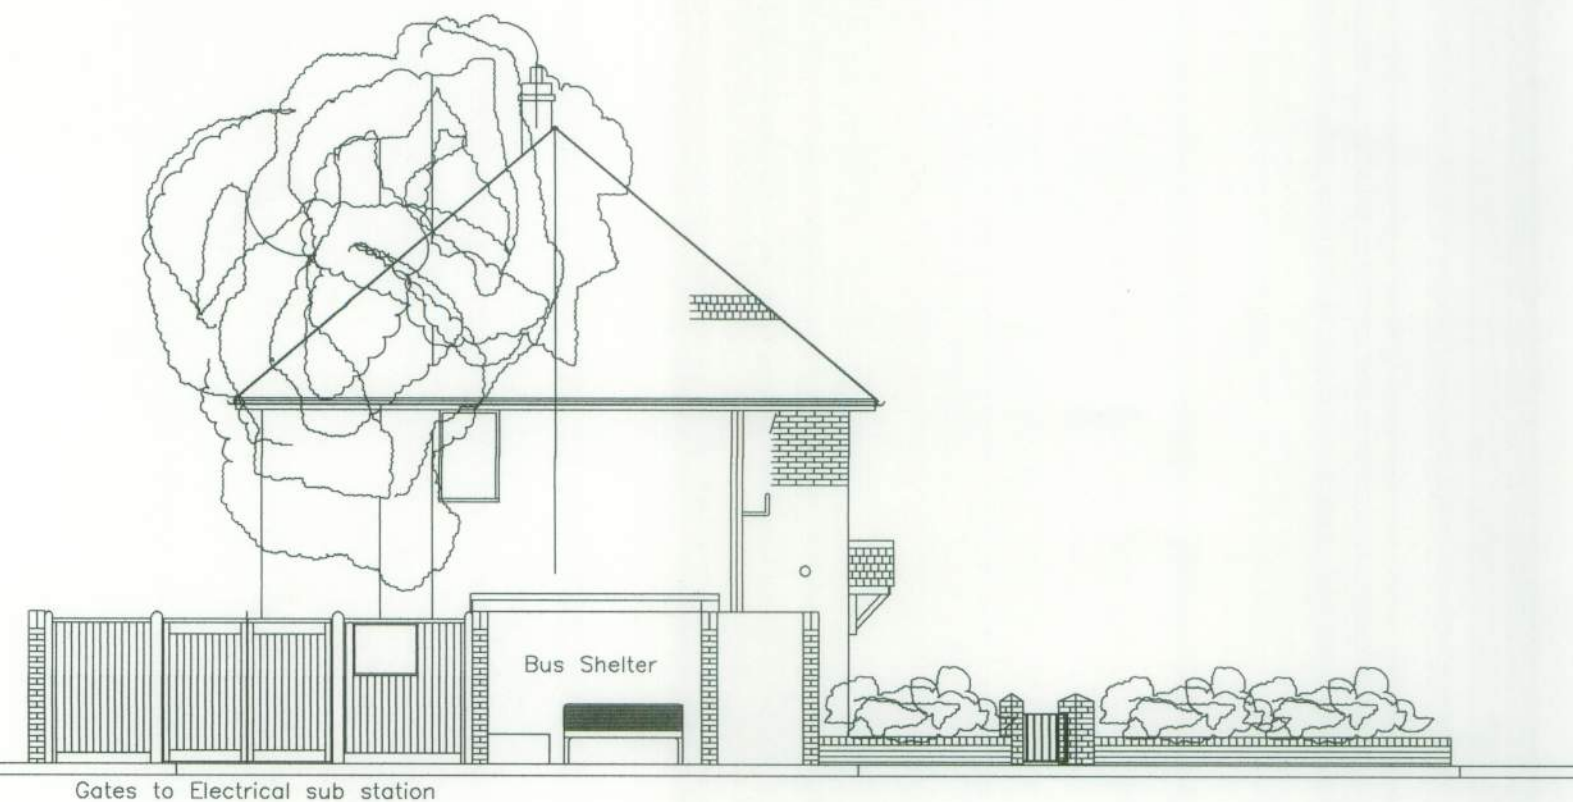

EXISTING ELEVATION LOOKING SOUTH



EXISTING ELEVATION LOOKING EAST