


PROPOSED VEHICLE CROSS OVER
AT FROGS LEAP, WALBERTON GREEN
FOR MRS. L COLLINS

SCALE 1:100


DATE 17-09-2015

DRAWING NO. FL - 003

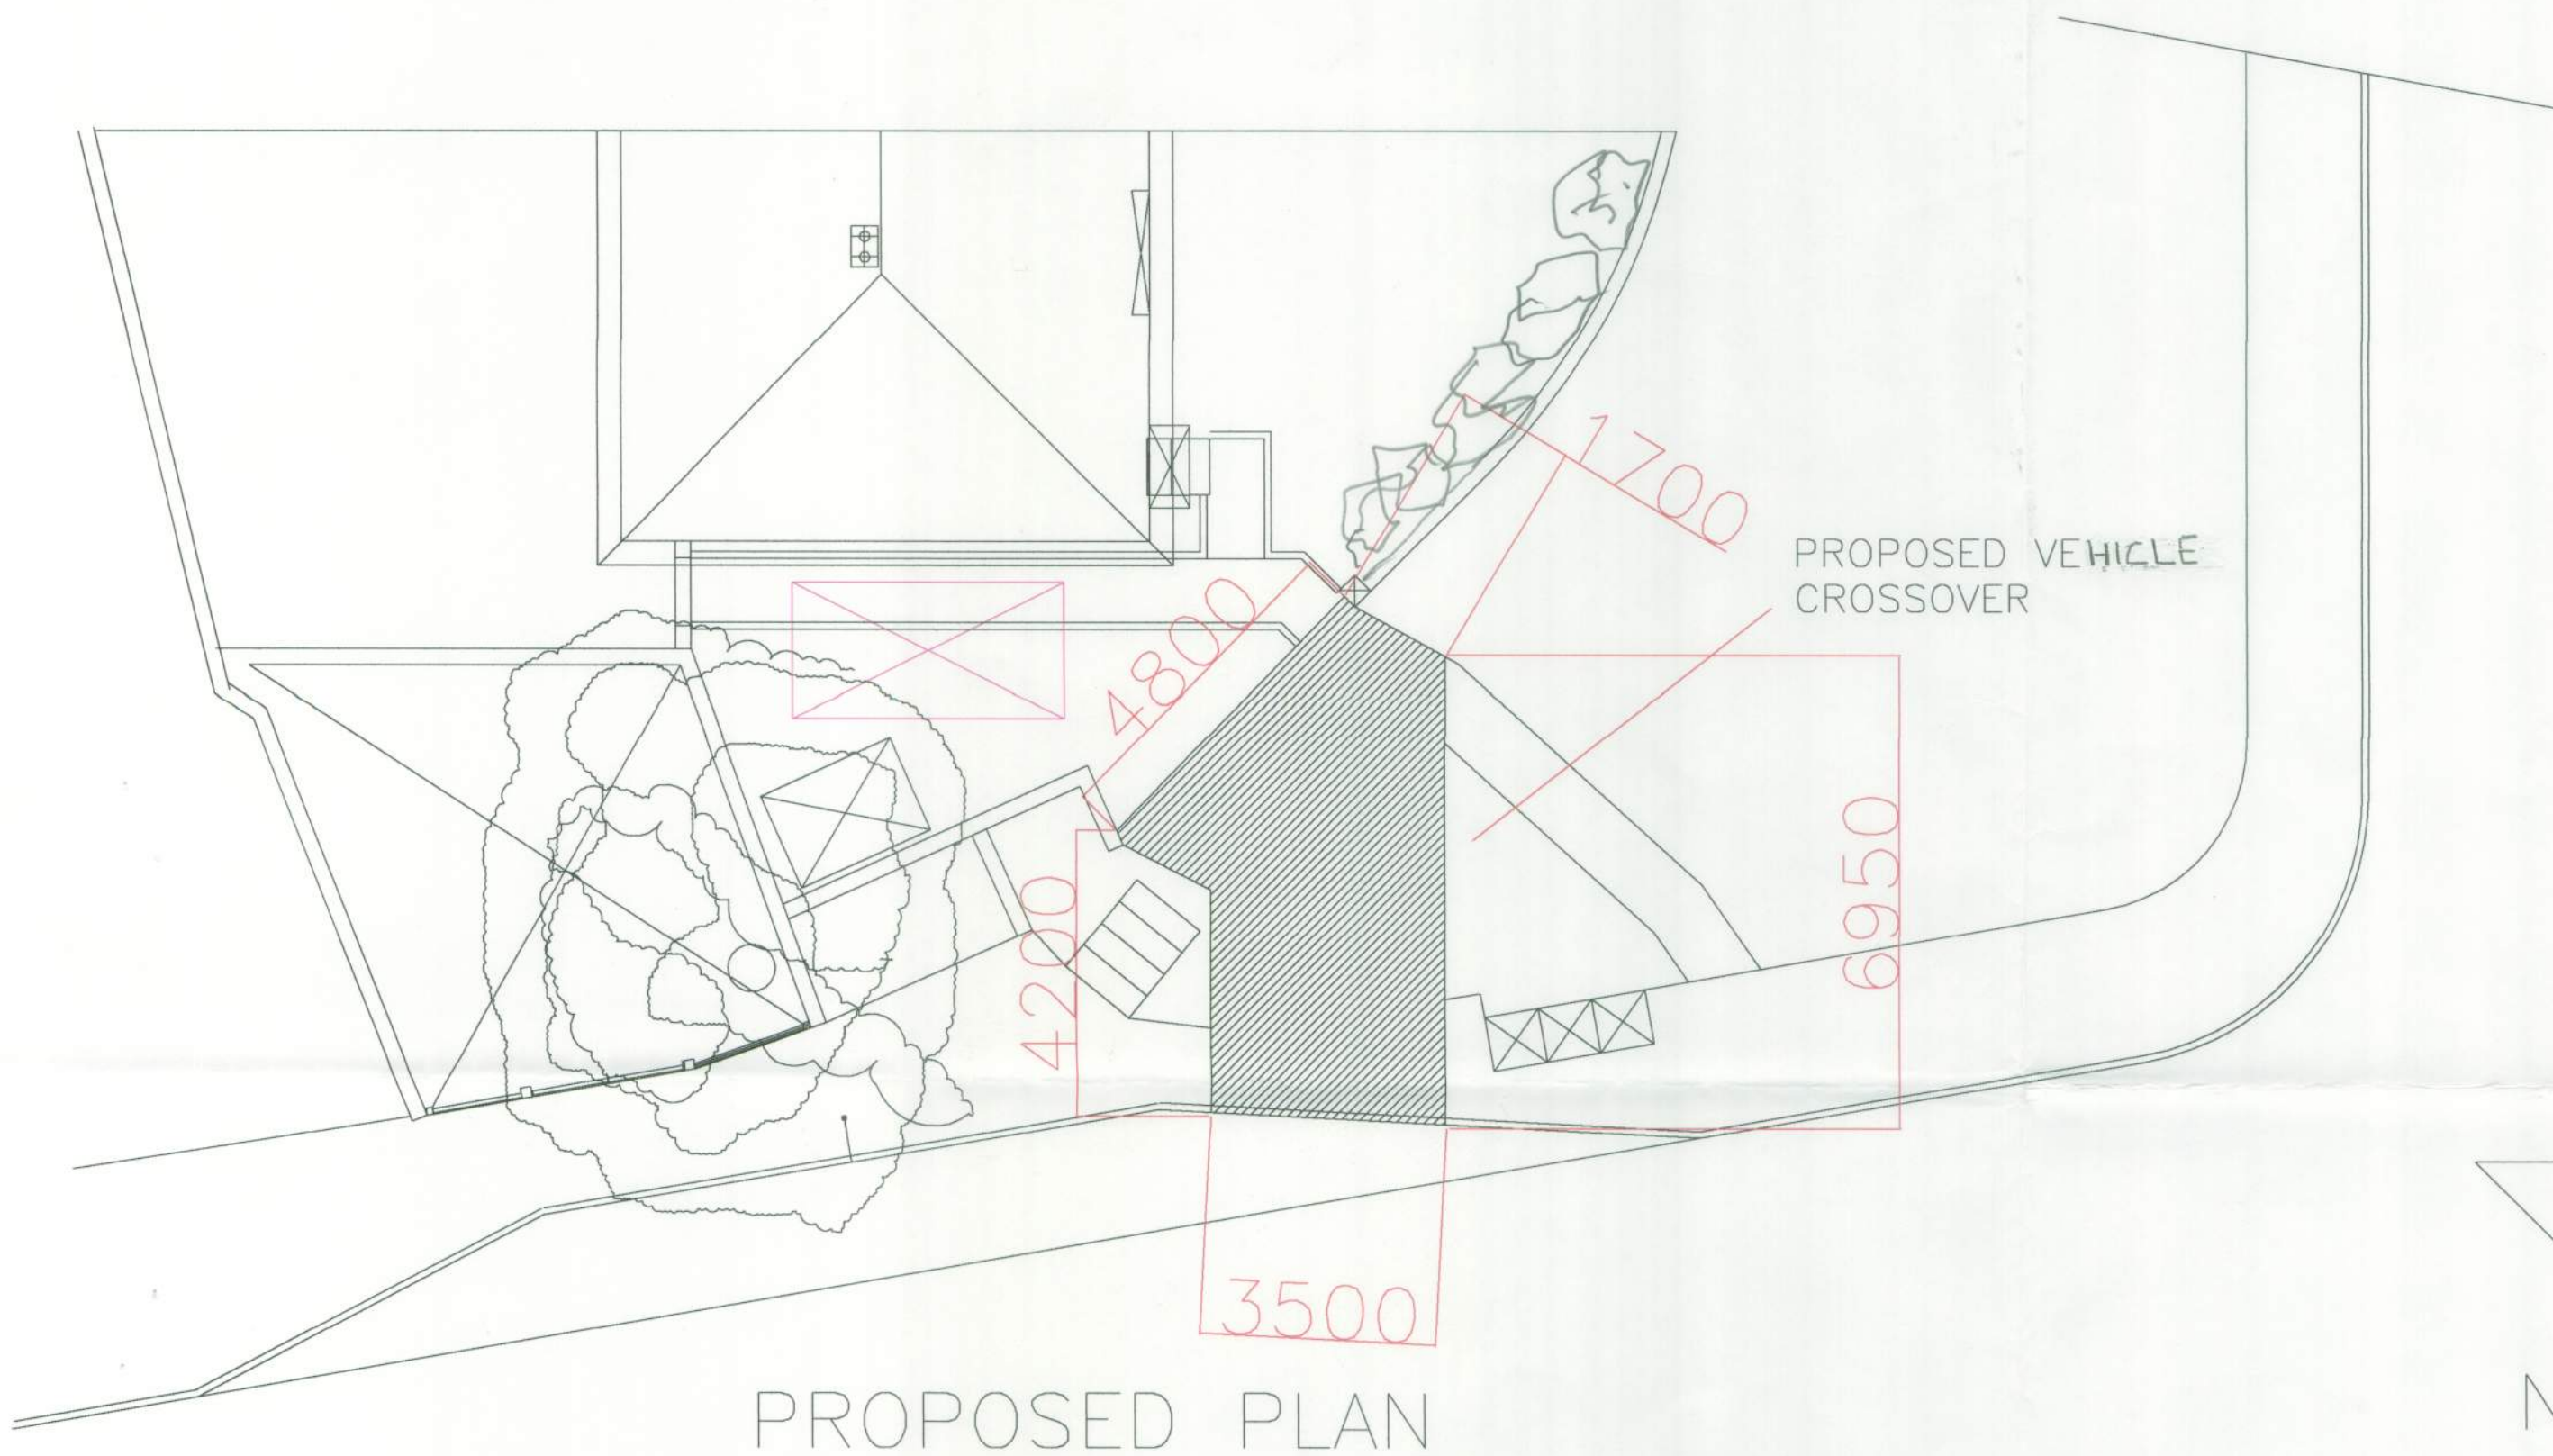

VEHICLE CROSSOVER SPECIFICATION
TO WEST SUSSEX COUNTY COUNCIL
DETAILS AS THEIR DRAWING NO. KWS19.
FOR LIGHT VEHICLES
COPY ATTACHED

ALL WORK TO BE CARRIED OUT BY
WEST SUSEX COUNTY COUNCIL
NOMINATED CONTRACTOR

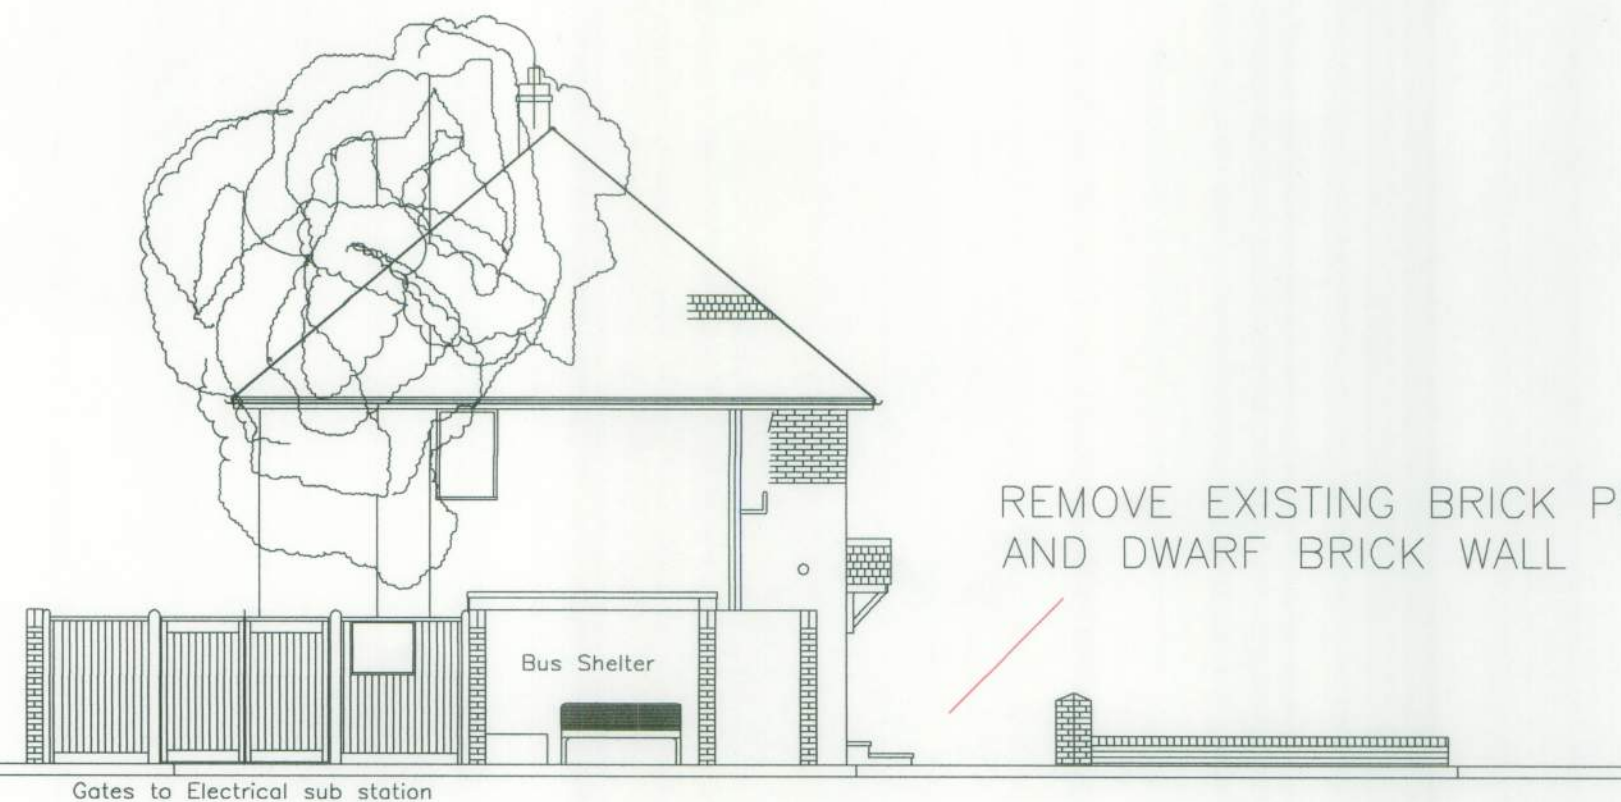

PROPOSED ELEVATION LOOKING SOUTH



PROPOSED ELEVATION LOOKING EAST