


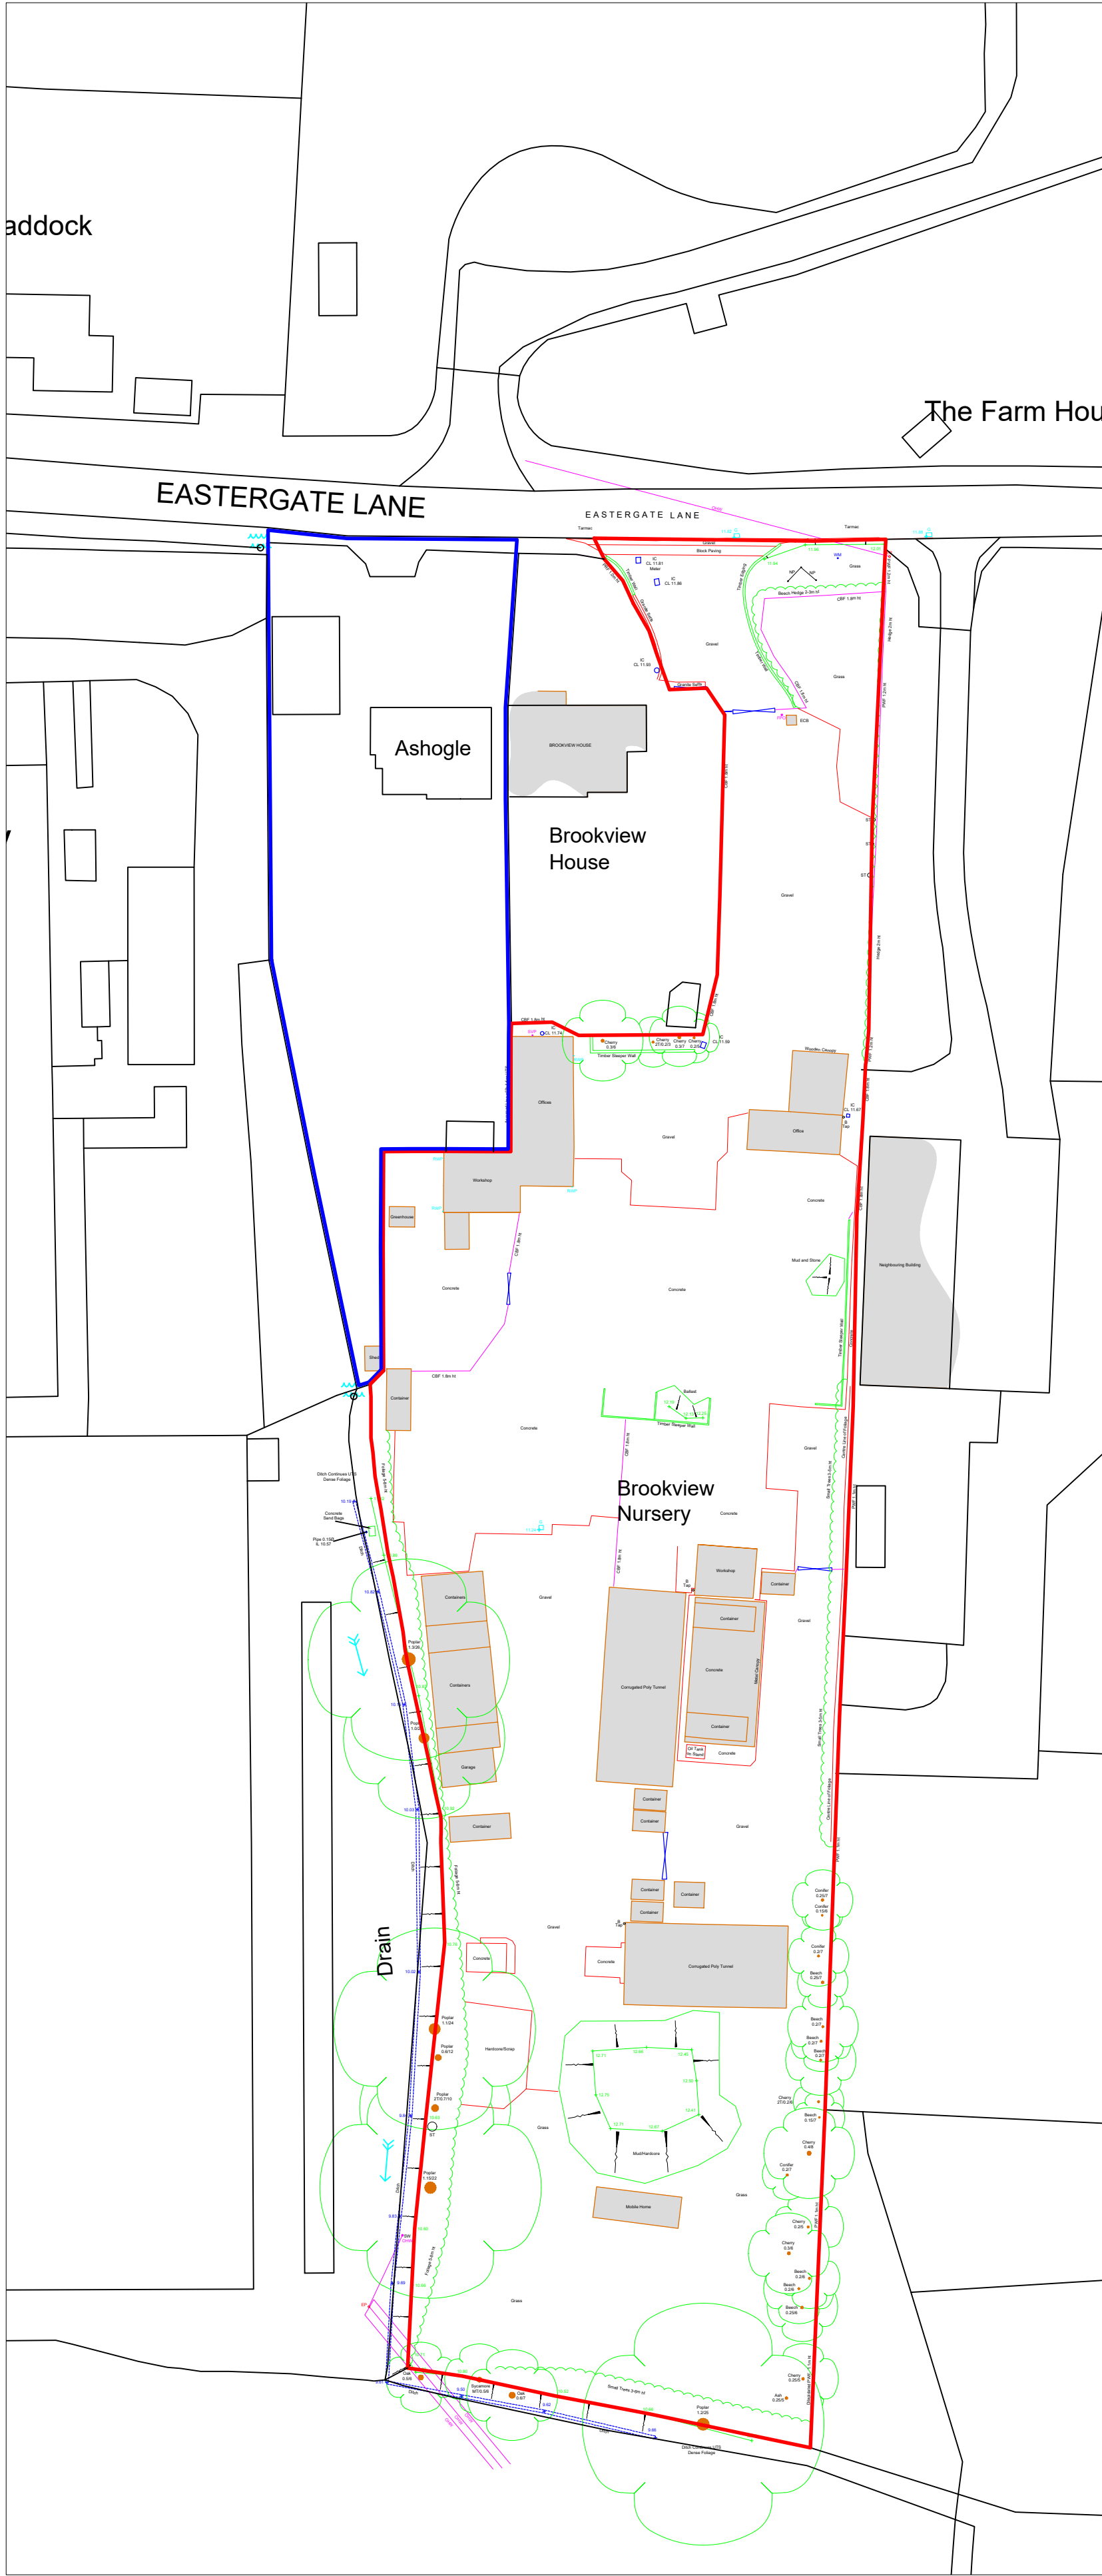


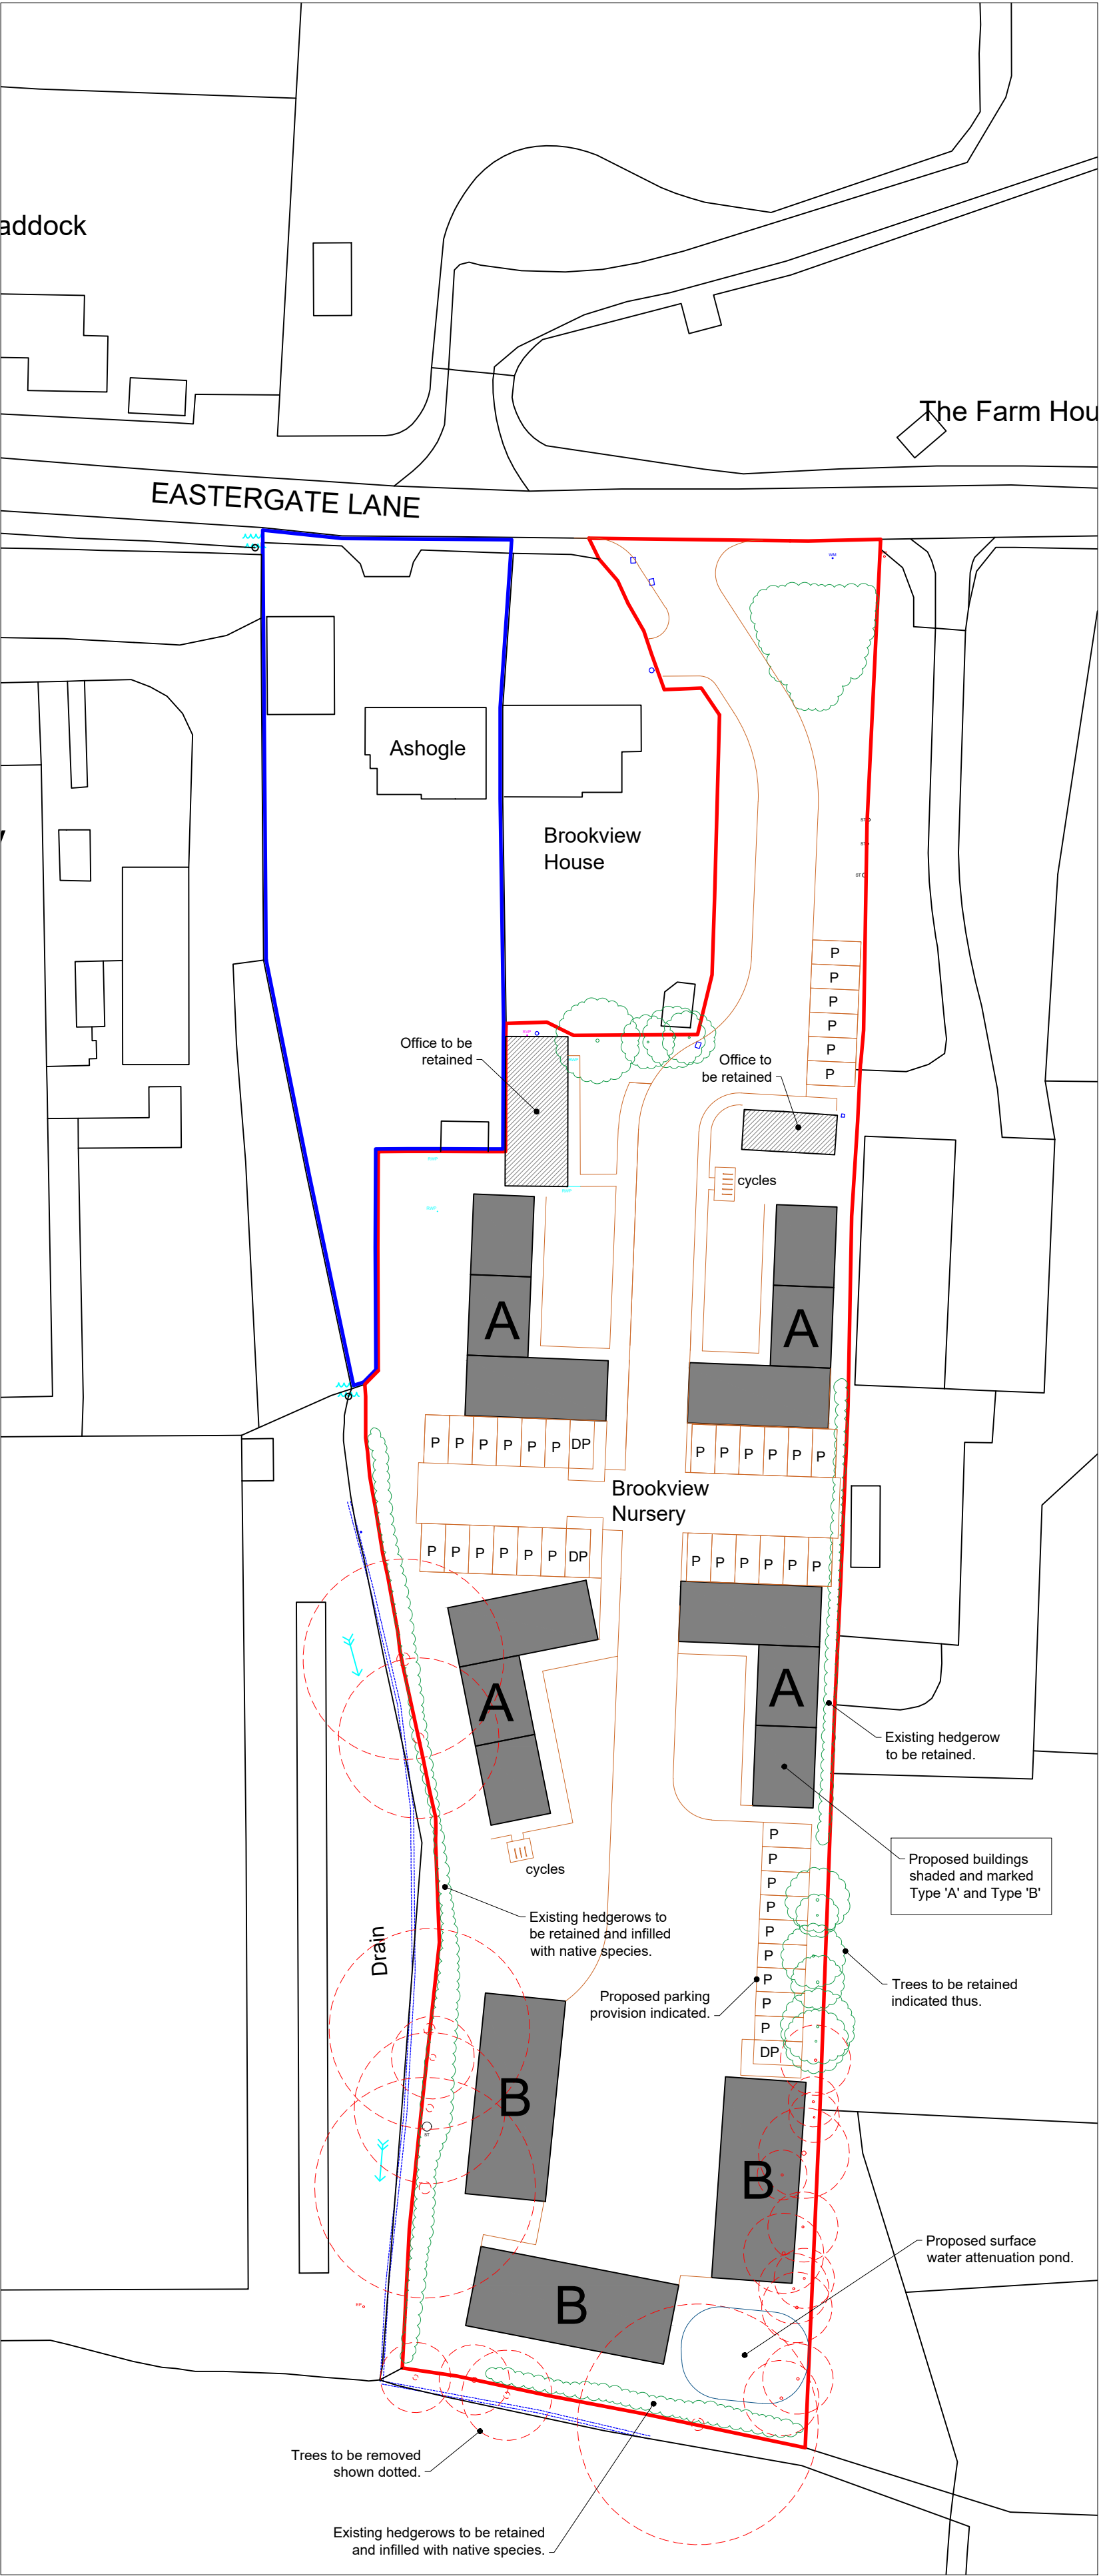


Existing Block Plan
Scale 1:500

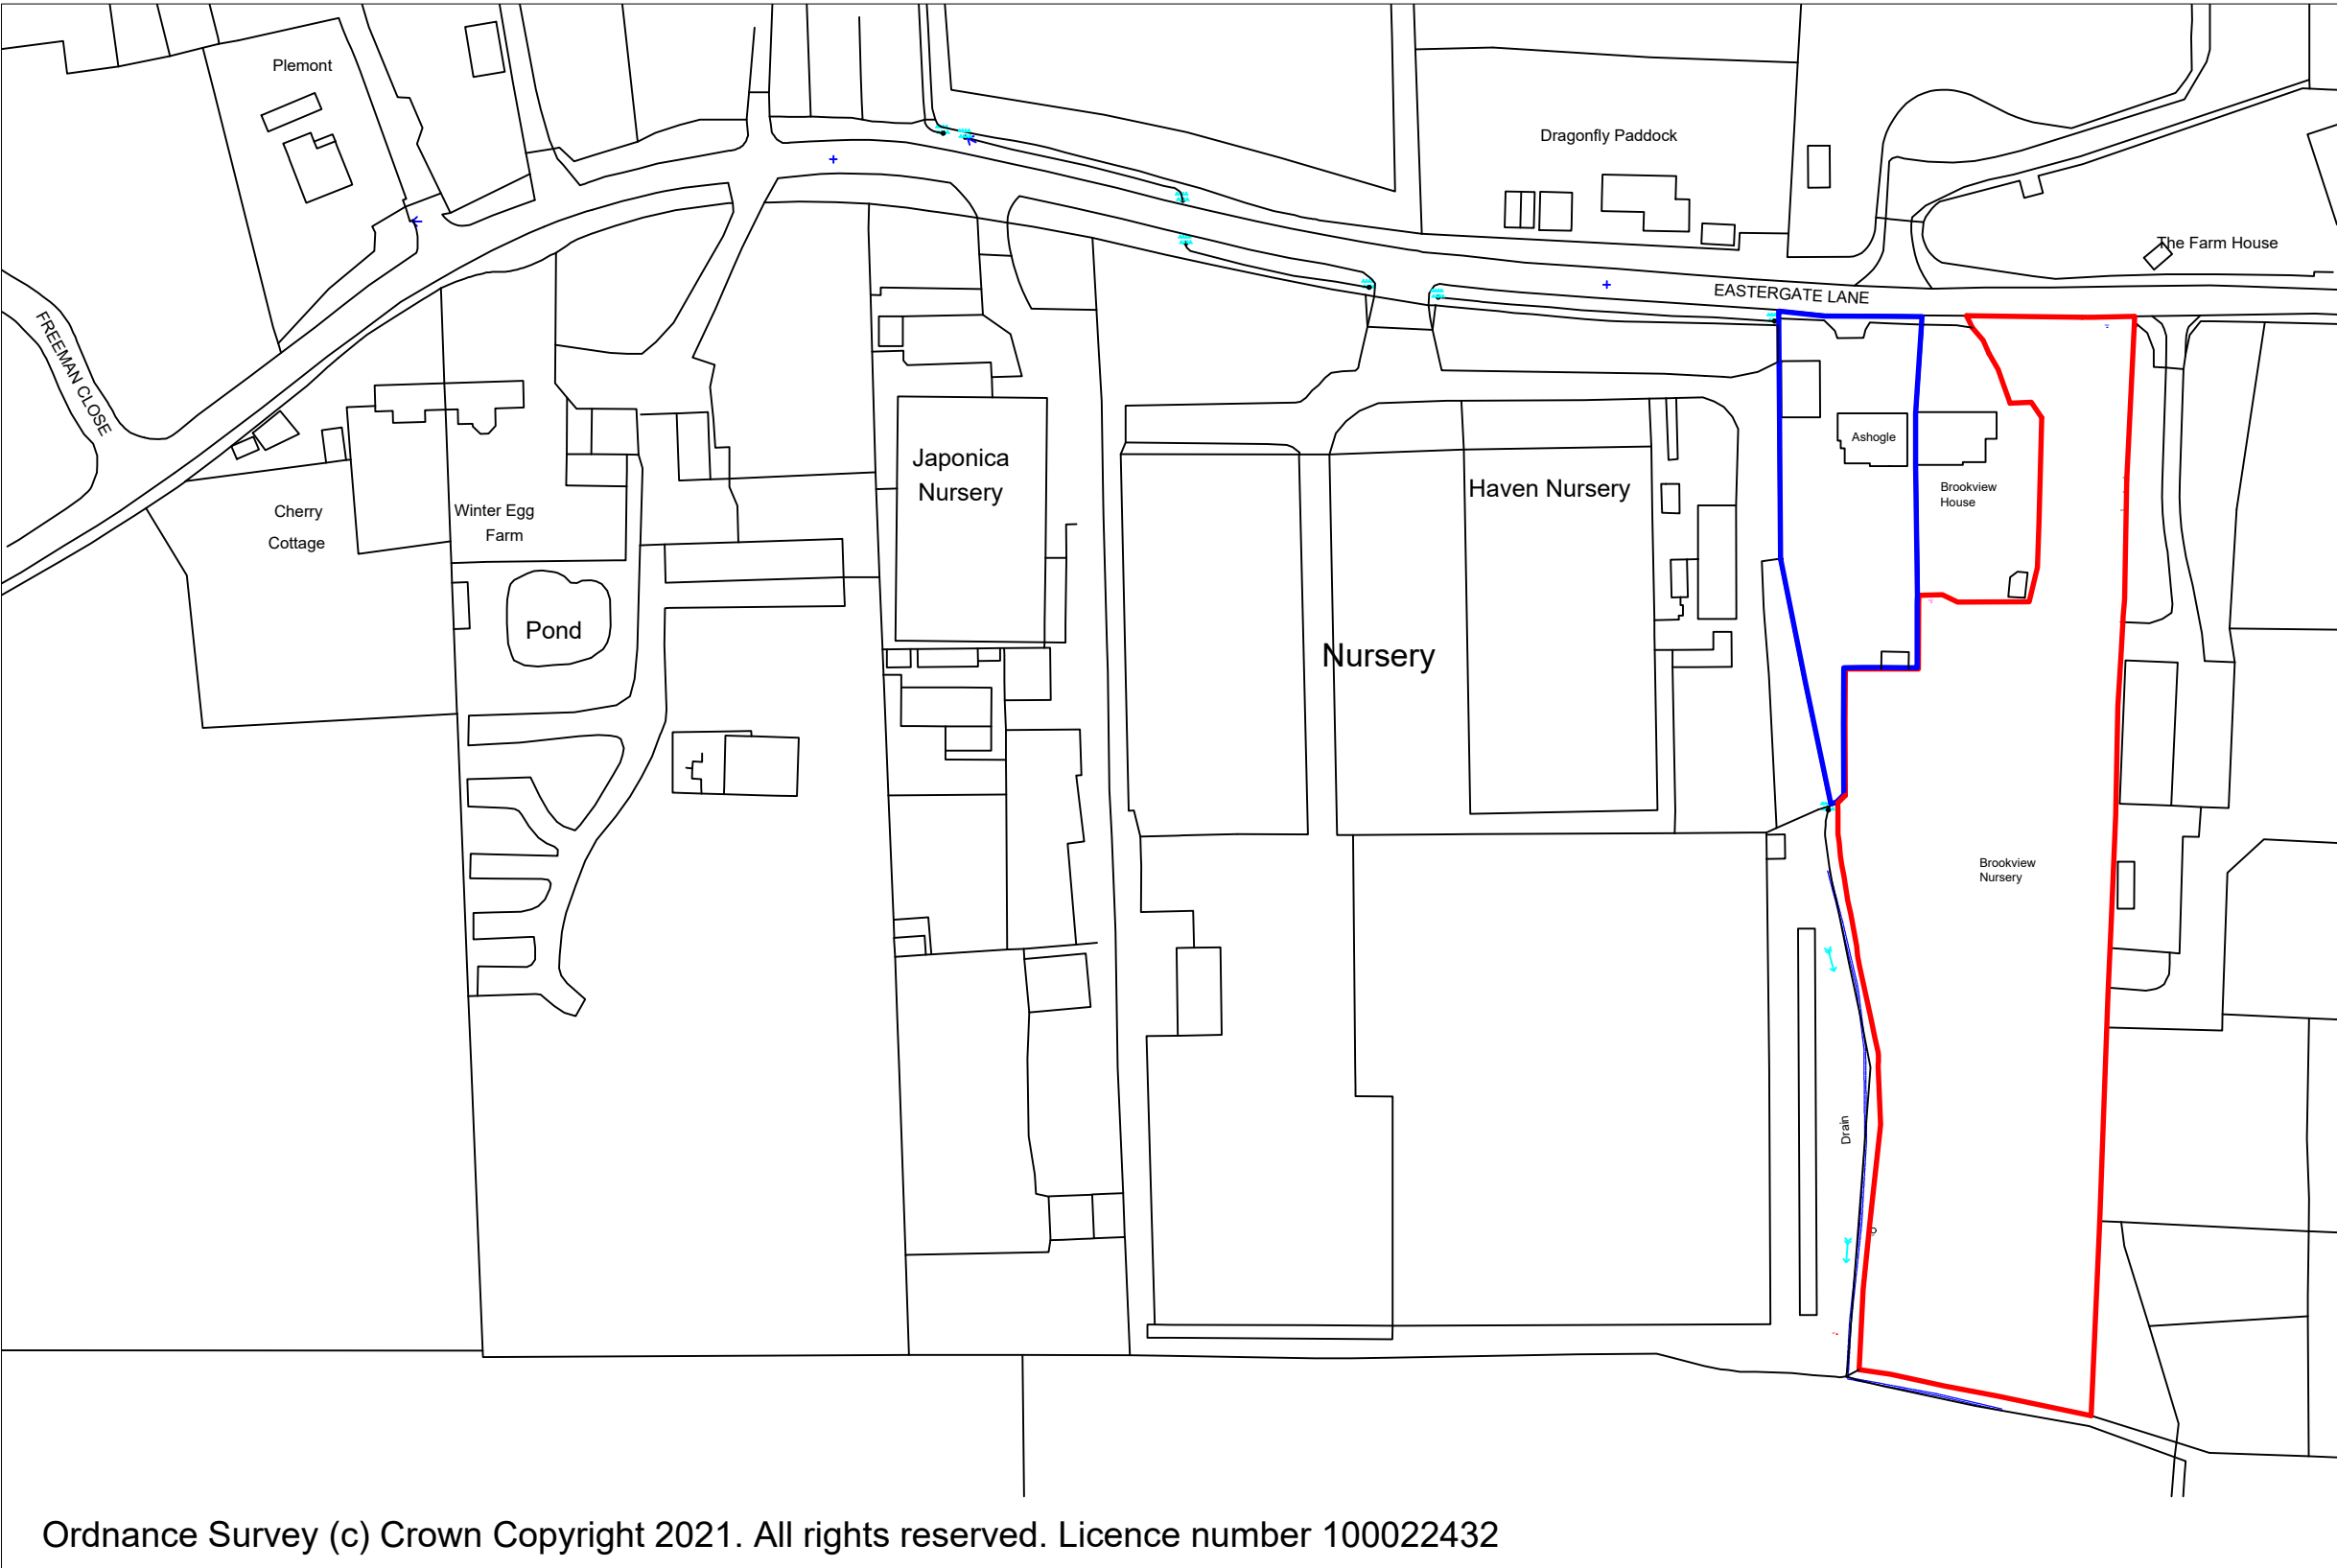

Proposed Block Plan
Scale 1:500

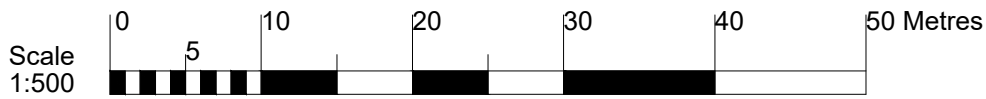

Location Plan
Scale 1:1250

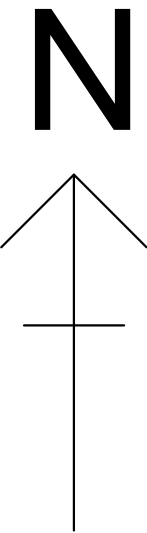

D	Unit plans removed, 'existing' and 'proposed' block plans & location plan added.	27.05.21
C	Arrangement revised, detail added.	26.05.21
B	Arrangement revised, parking added.	21.01.21
A	Unit B added.	20.01.21
Rev:	Description:	Date:



Horizon Design Limited
15 Uplands Avenue
Worthing BN13 3AA
01903 205868
info@horizon-design.co.uk www.horizon-design.co.uk

Client:
Mr & Mrs Sowden

Project:
New Commercial Units:
Brookview Nursery
Eastergate Lane
Walberton
West Sussex, BN18 0BA

Drawing title:
Existing & Proposed Block Plans,
Location Plan

Scale:
1:500 / 1:1250 @ A1

Date:
14.01.21

Drawn:
KWF

Drawing number:
3058-01

Revision:
D