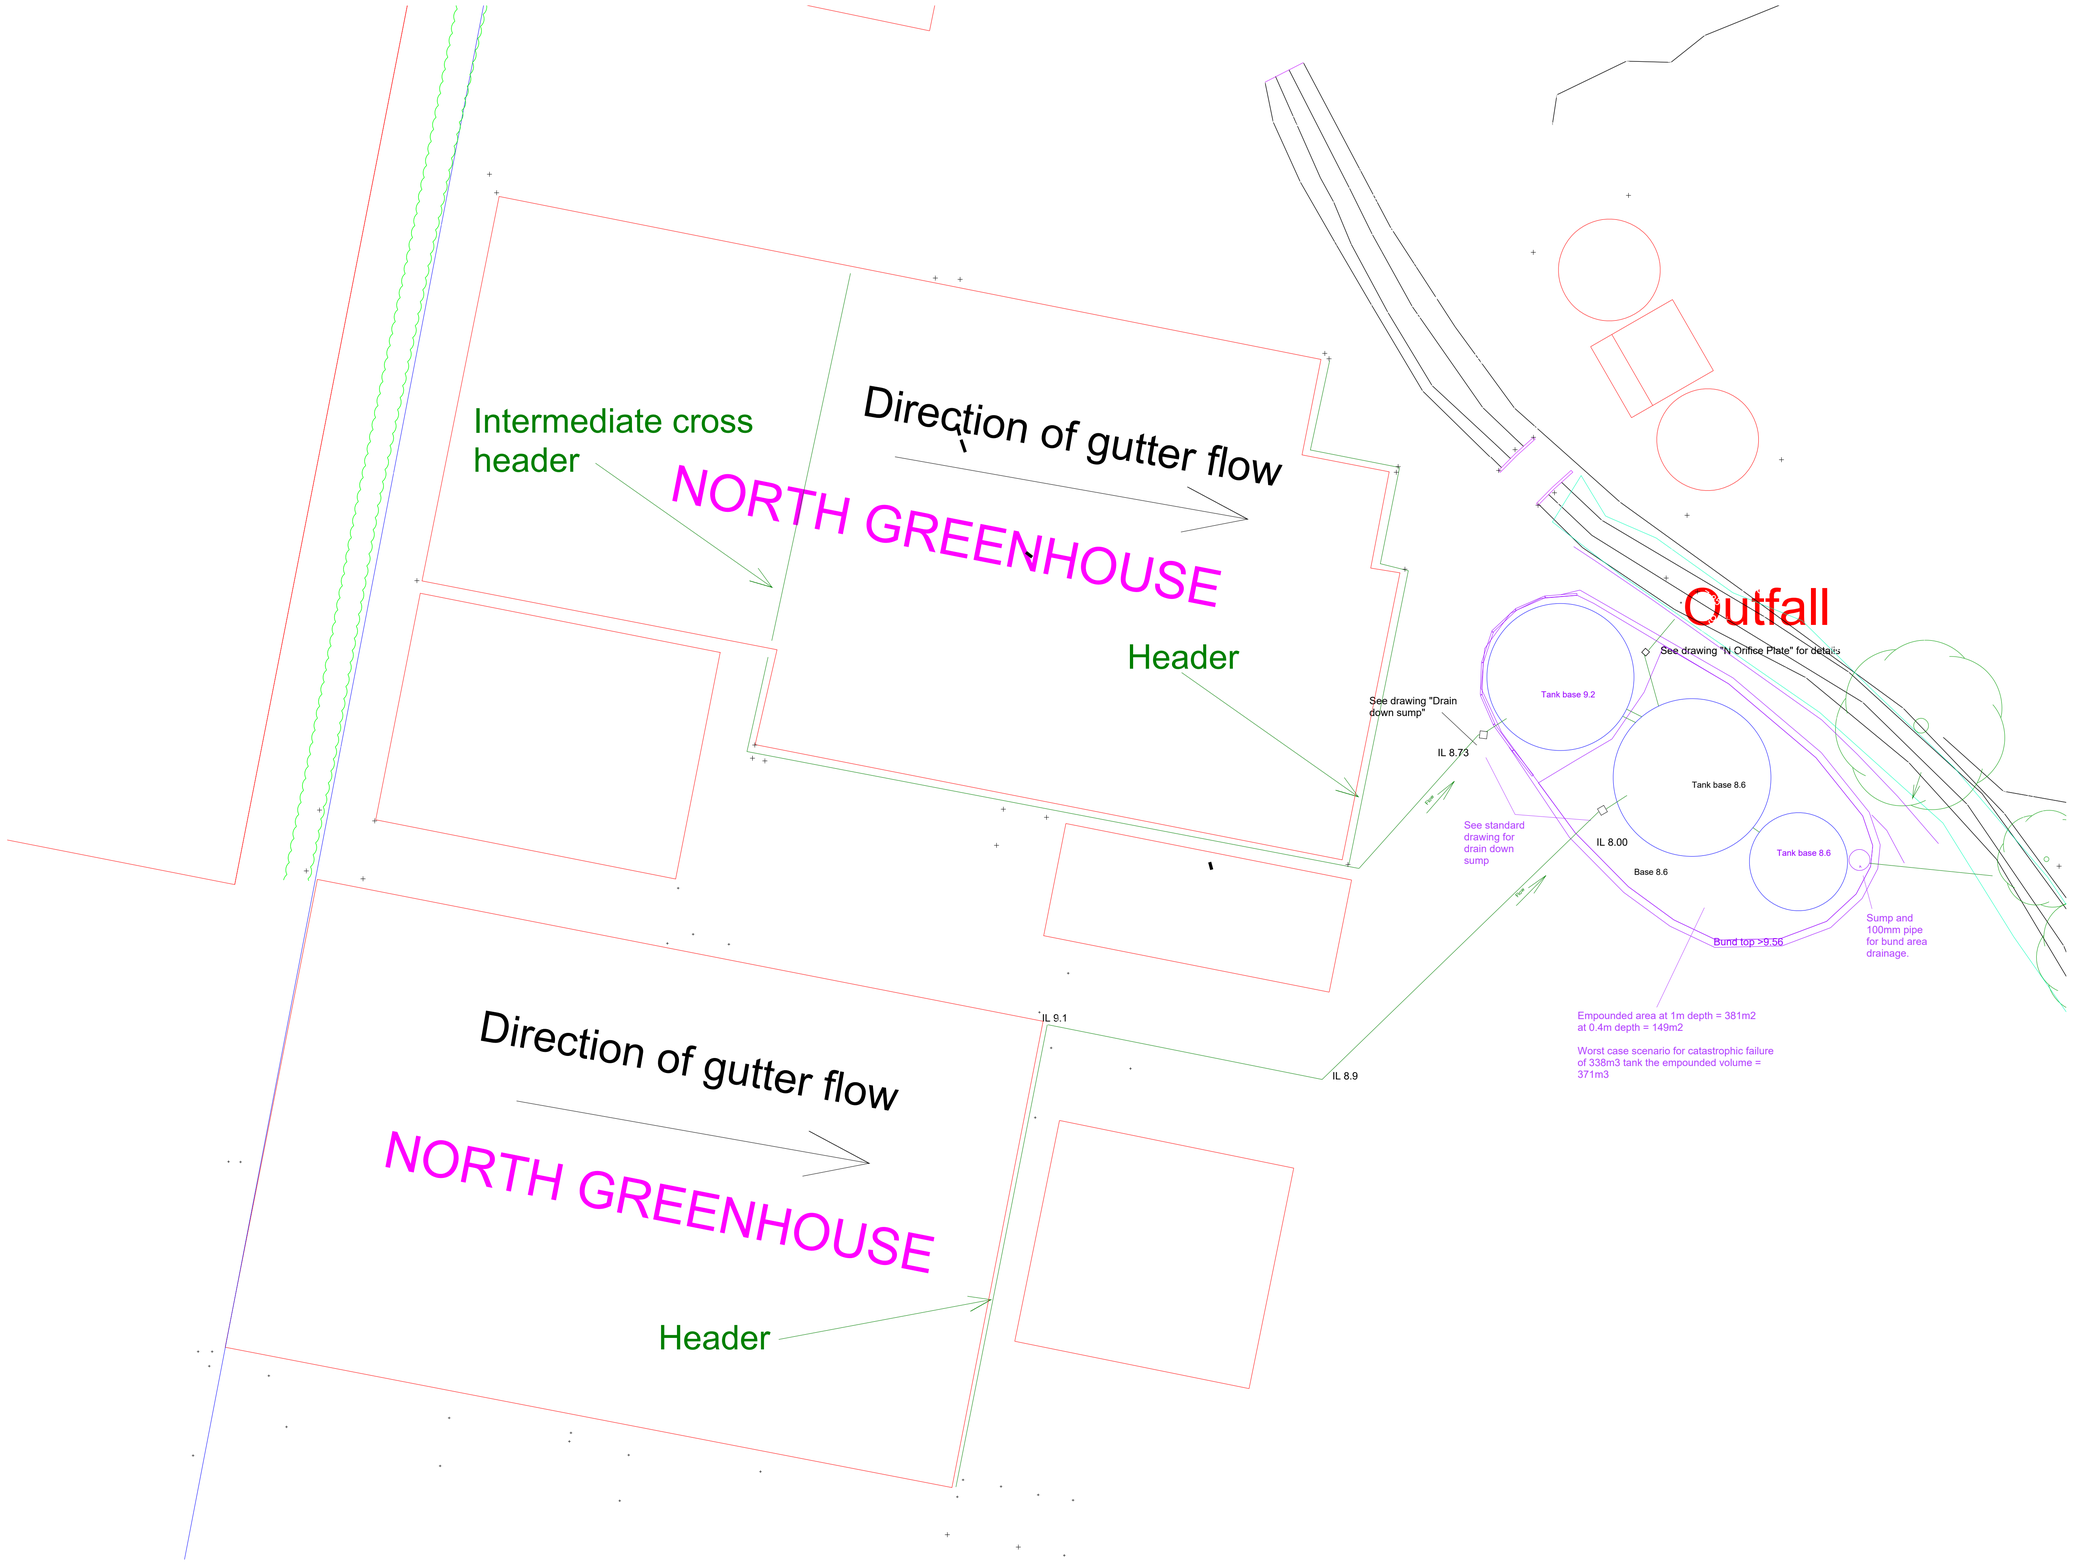



North Drainage.

There are 2 adjoining greenhouses, with some older service buildings between them. The overall layout and drainage is as indicated.

See drawing "N Pipe and Inverts" for details on pipework.

3 x attenuation tanks with orifice plate disharges and bunded exceedance area - see drawings "N Orifice Plates" and "N Exceedance".

Details of attenuation tanks in document "System Outline".

Fleurie Nursery
Lake Lane
Barnham

North Drainage

Date: 15.10.25
Scale 1:250 (A1)
Drawn AM

Revisions
21.1.26 Split drawing

Hennock International Ltd

Church Road
Hennock
Newton Abbot
Devon TQ13 9QE