
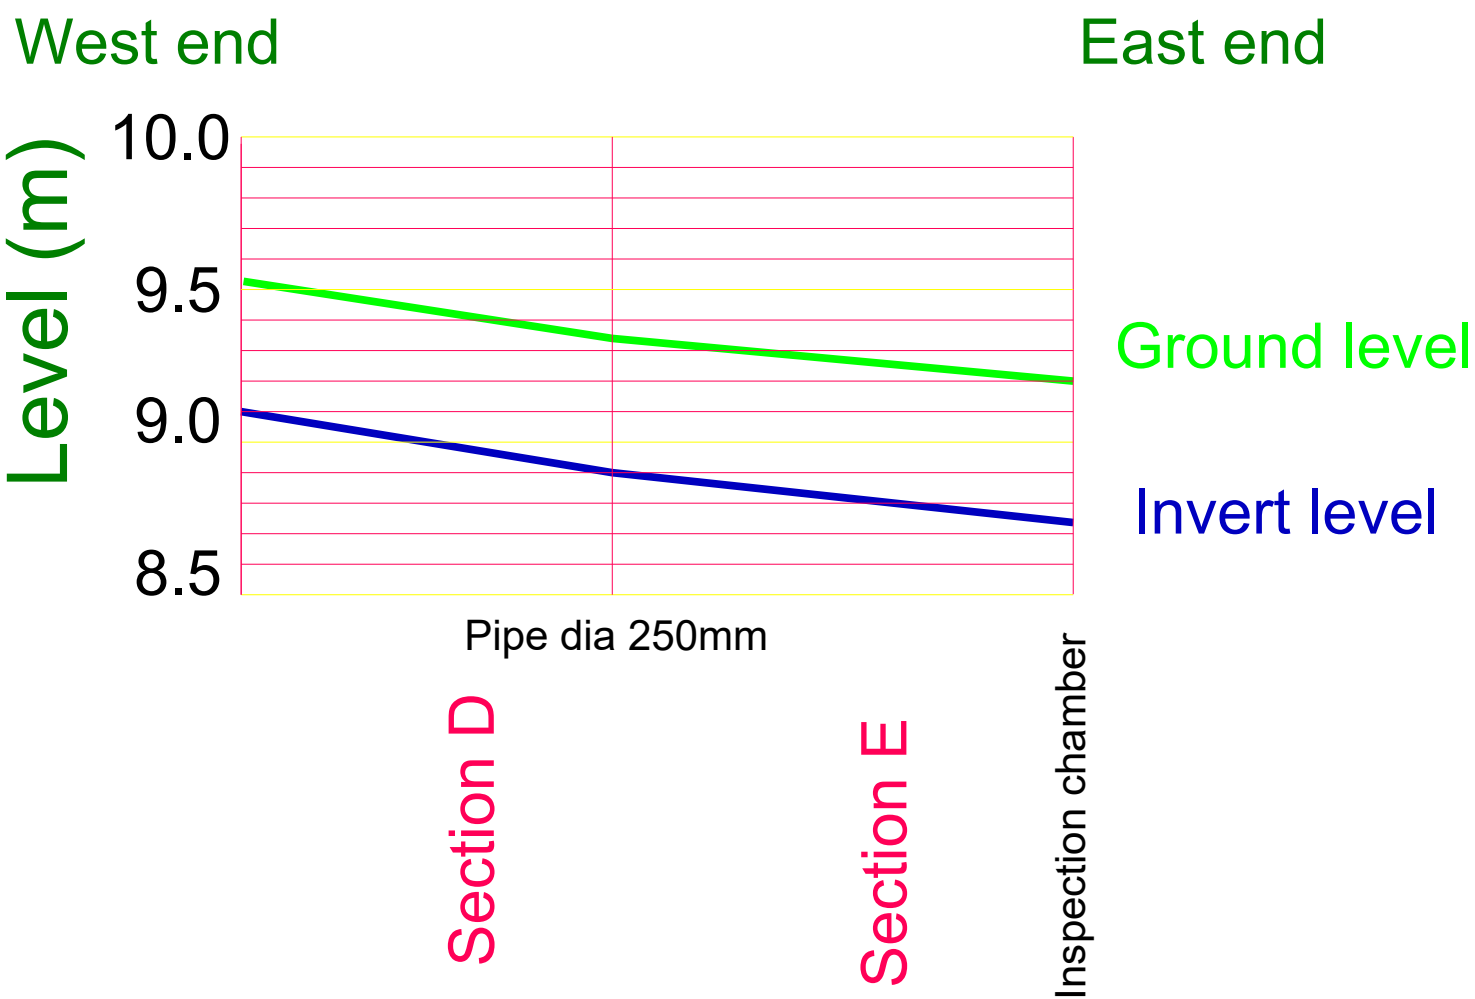
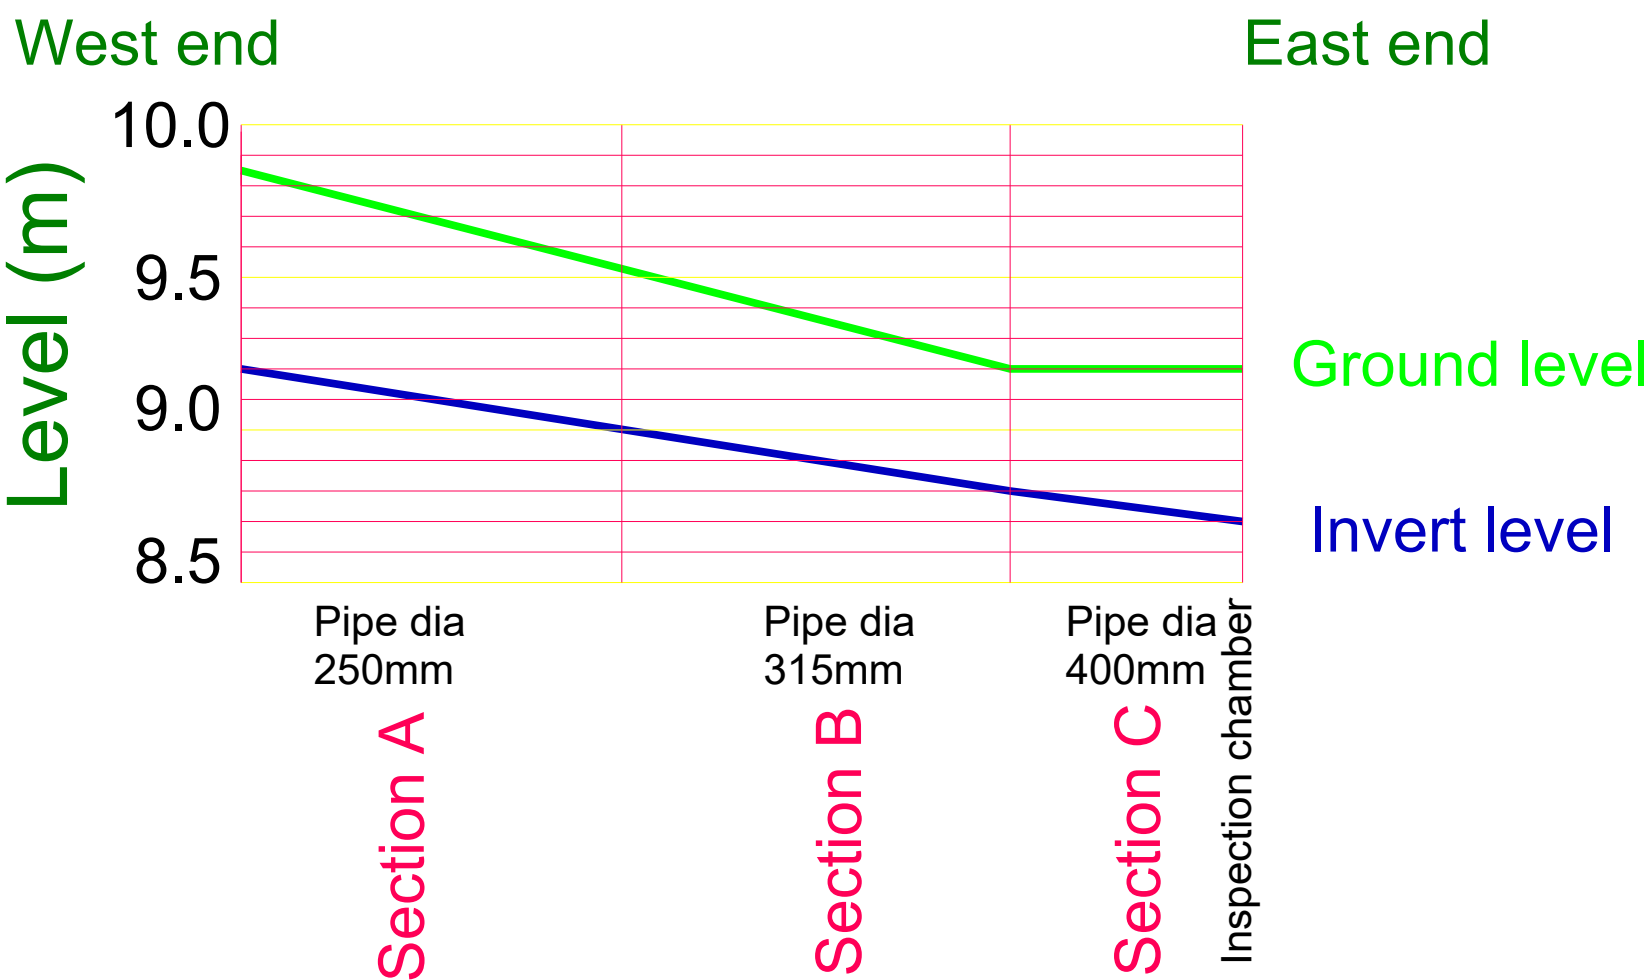


Pipe route and identifiers shown on plan view,
pipe invert and ground levels
shown beside (vertical scale (levels)
different to horizontal scale (pipe)).

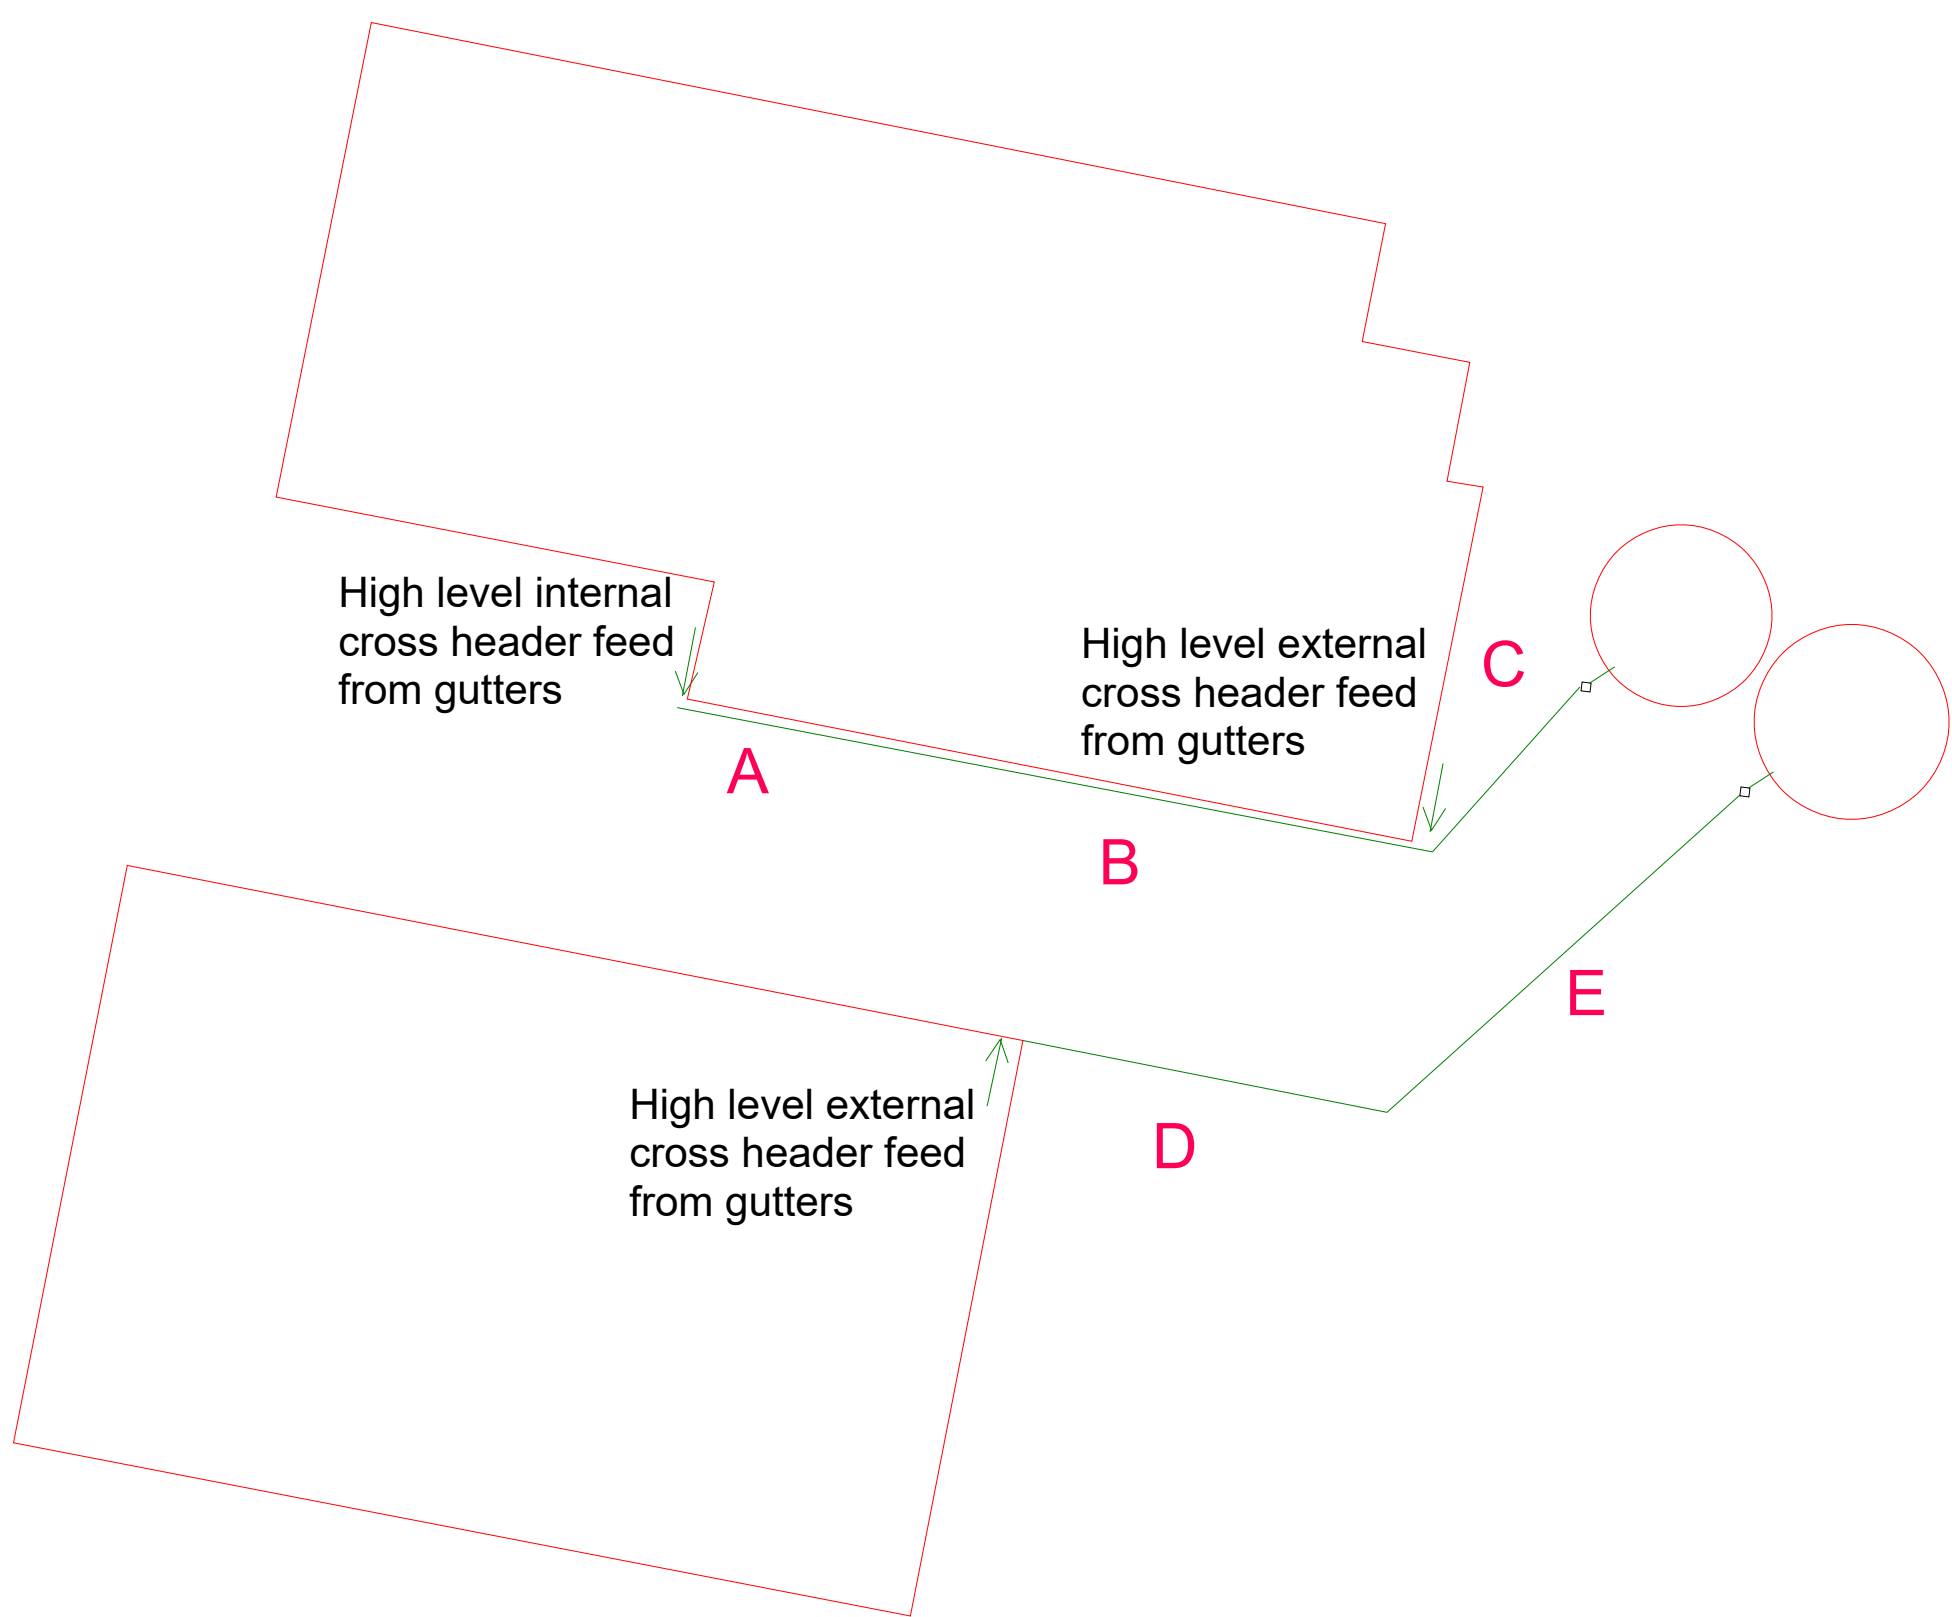

Fleurie Nursery
Lake Lane
Barnham

North Pipe and Invert

Date: 23.11.23
Scale 1:500 (A1)
Plan & HORIZONTAL AXIS ONLY
Drawn AM
Revisions
15.10.25 Boundary, text, re-scaled,
simplified.
4.2.26 Minor details

Hennock International Ltd

Church Road
Hennock
Newton Abbot
Devon TQ13 9QE