



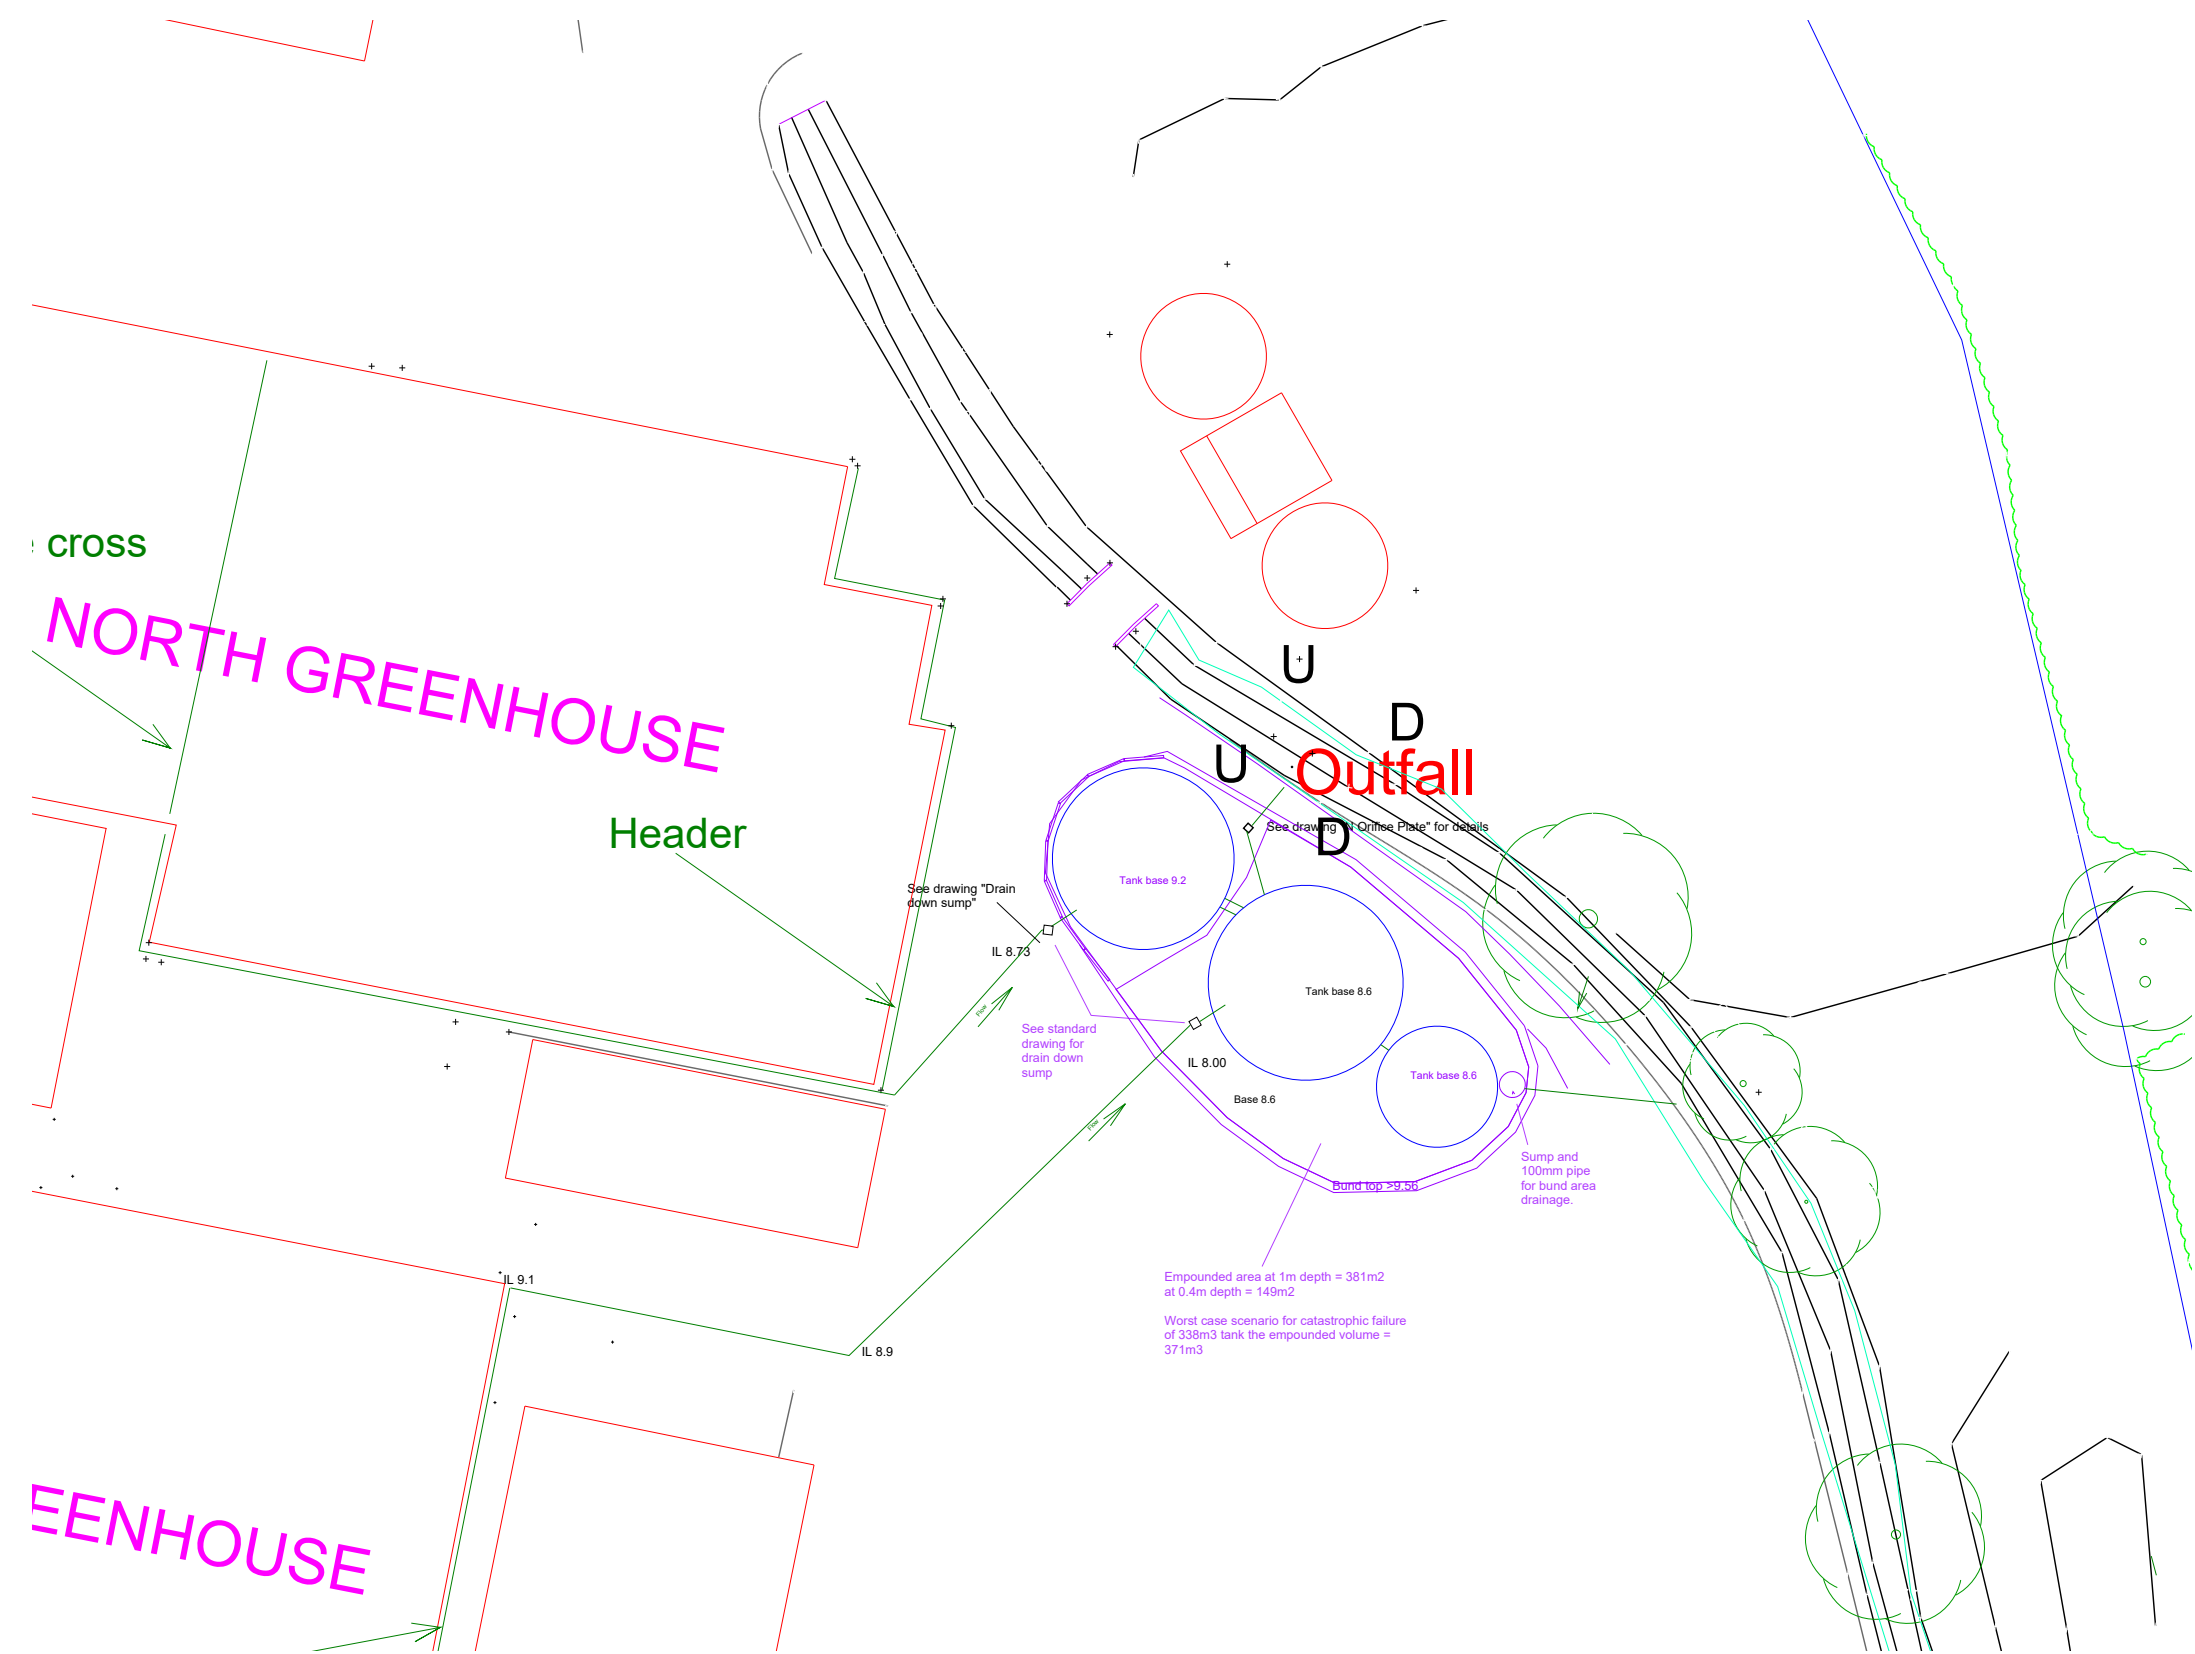


Outfall location (1:500)

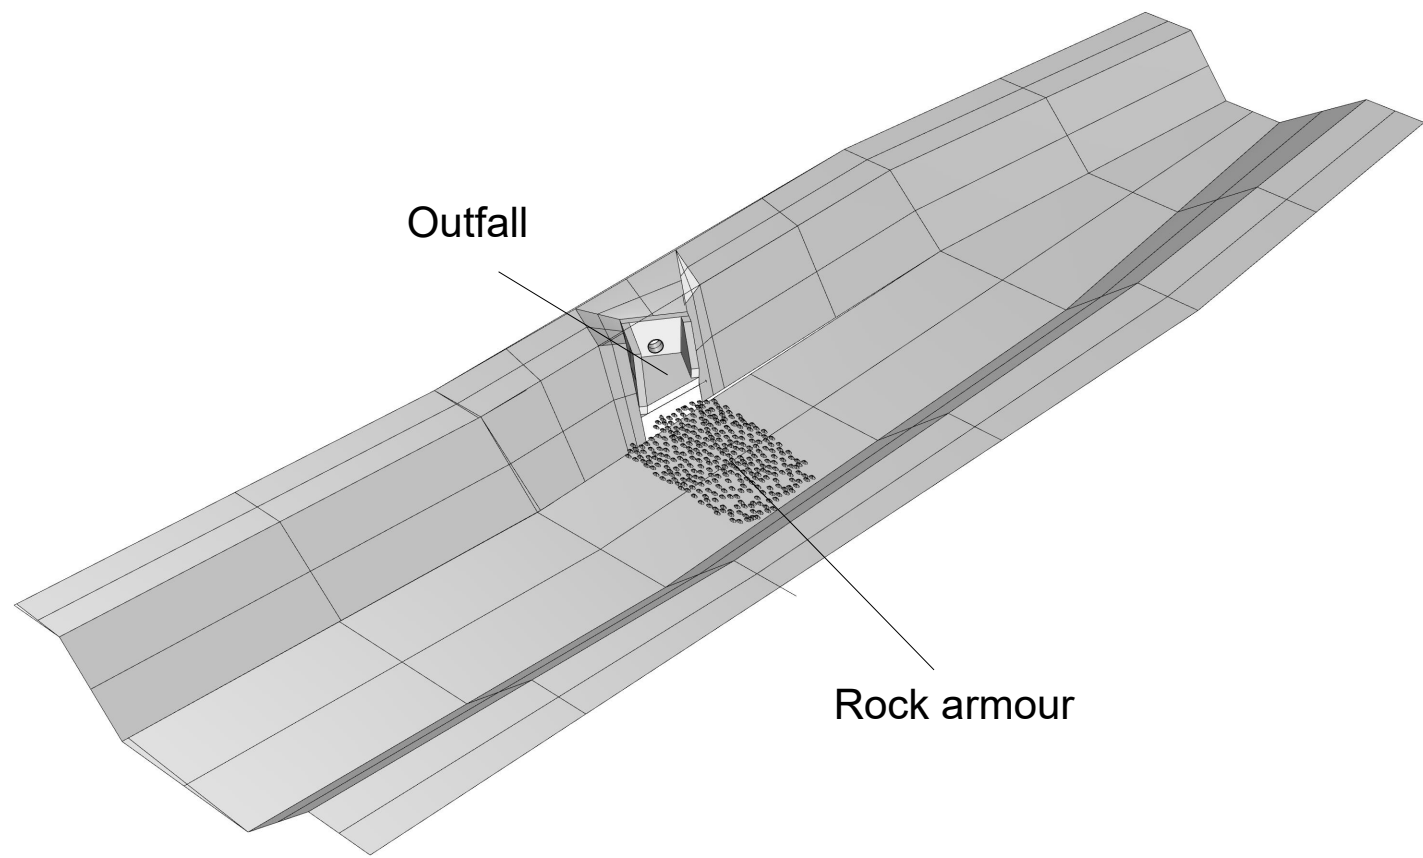


Perspective

For headwall installation and rock armour details see method statement.

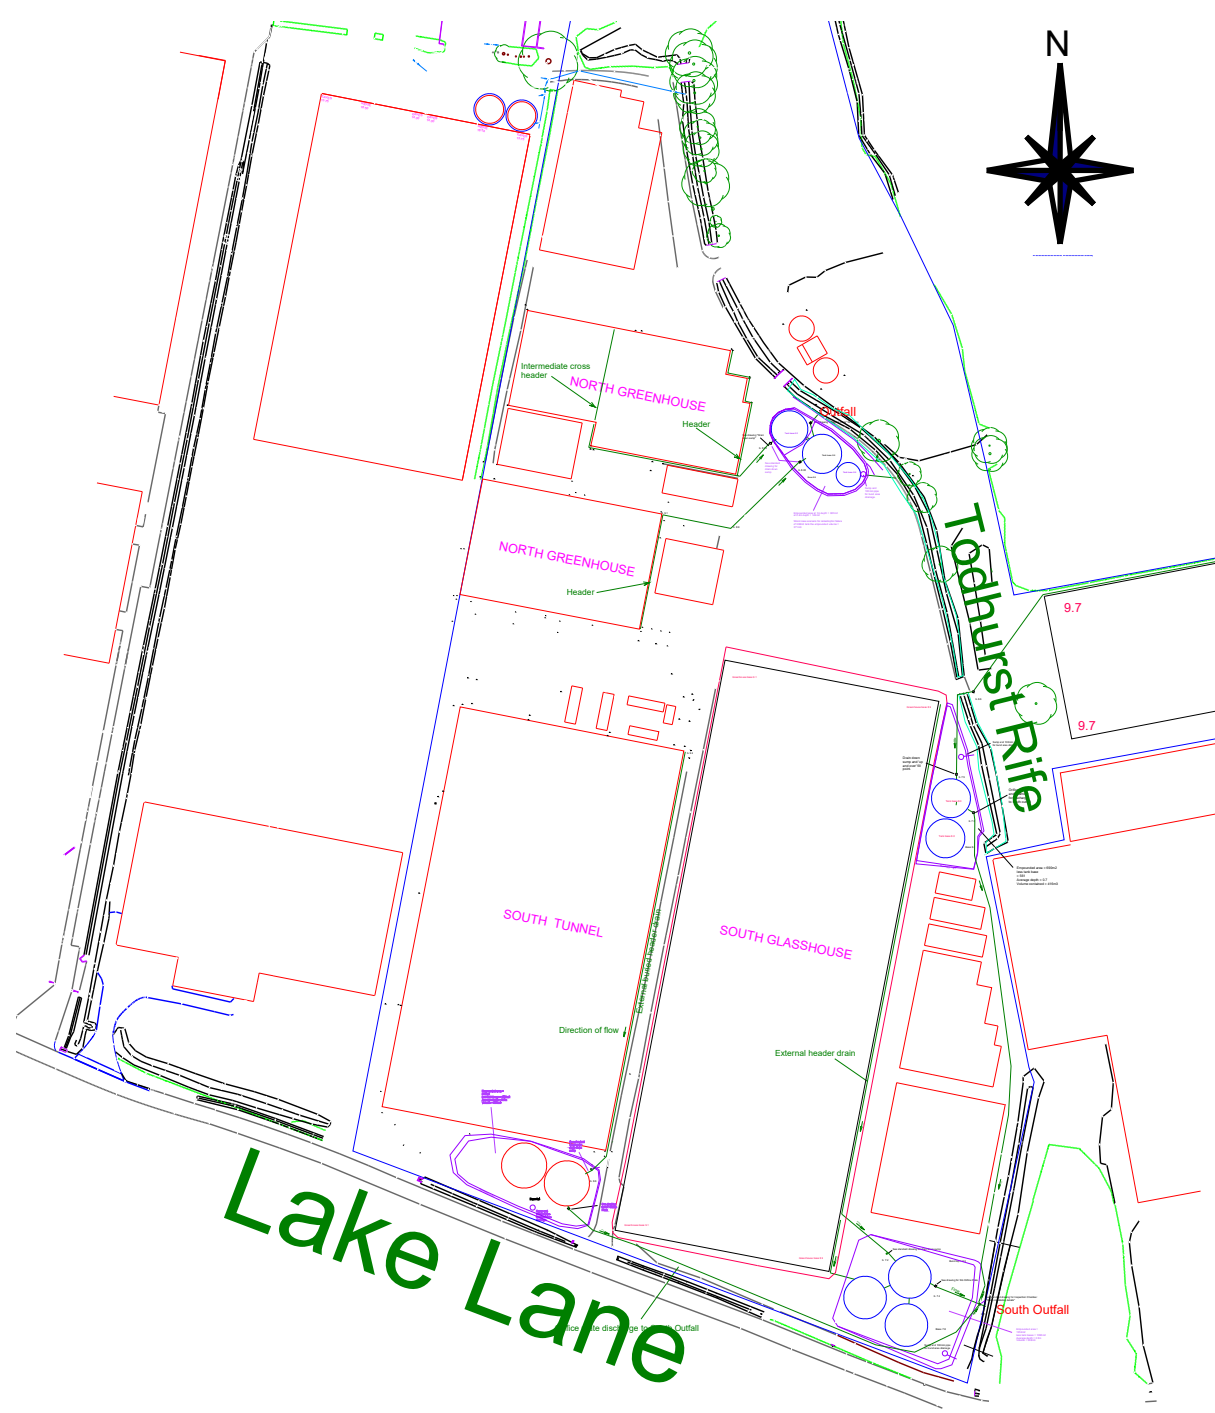


Site location (1:2500)

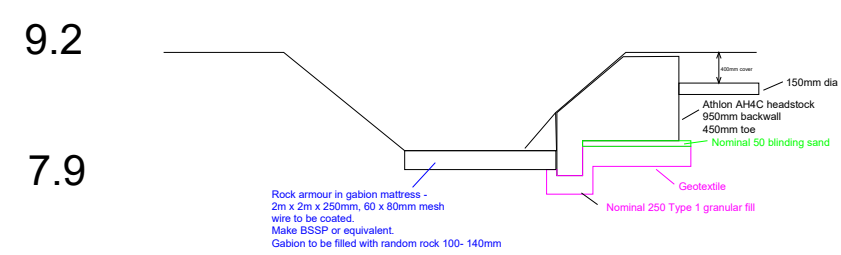

Upstream section (1:100)


(Marked U - U on outfall location plan above)

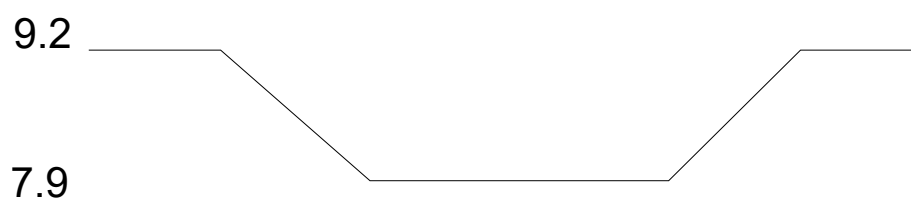

Downstream section (1:100)

(Marked D - D on outfall location plan above)

Upstream / downstream sectional views looking downstream.  
Longitudinal view from west to east.

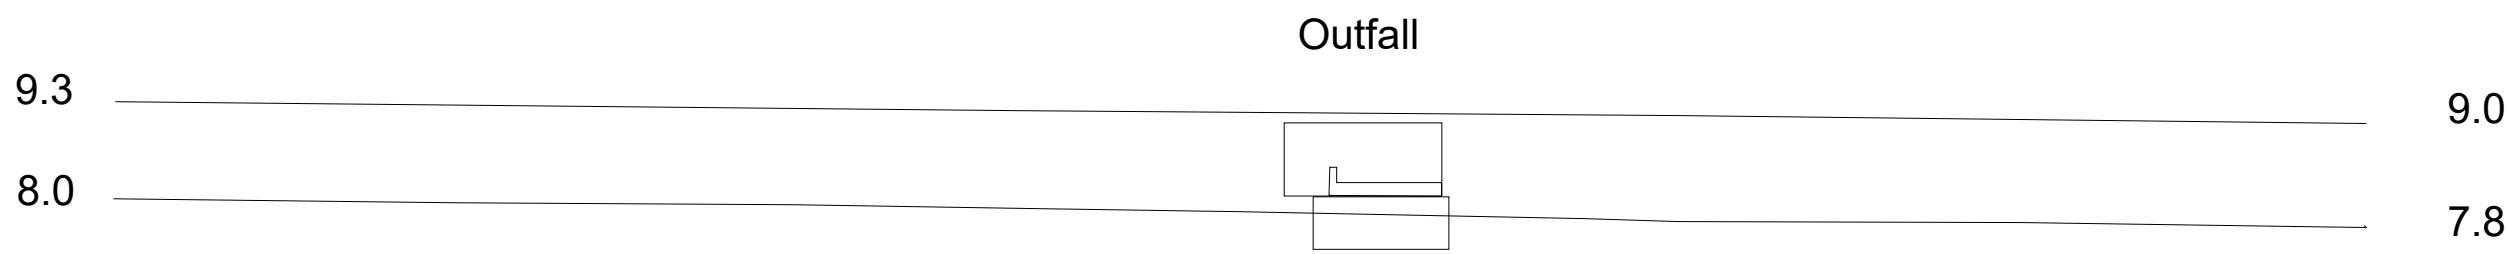

Longitudinal section (1:100)

Athlon headstock details as per South outfall drawing

Fleurie Nursery  
Lake Lane  
Barnham

North Outfall A

Date: 23.02.24  
Scale As marked for A1  
Drawn AM  
Revisions

Hennock International Ltd

Church Road  
Hennock  
Newton Abbot  
Devon TQ13 9QE