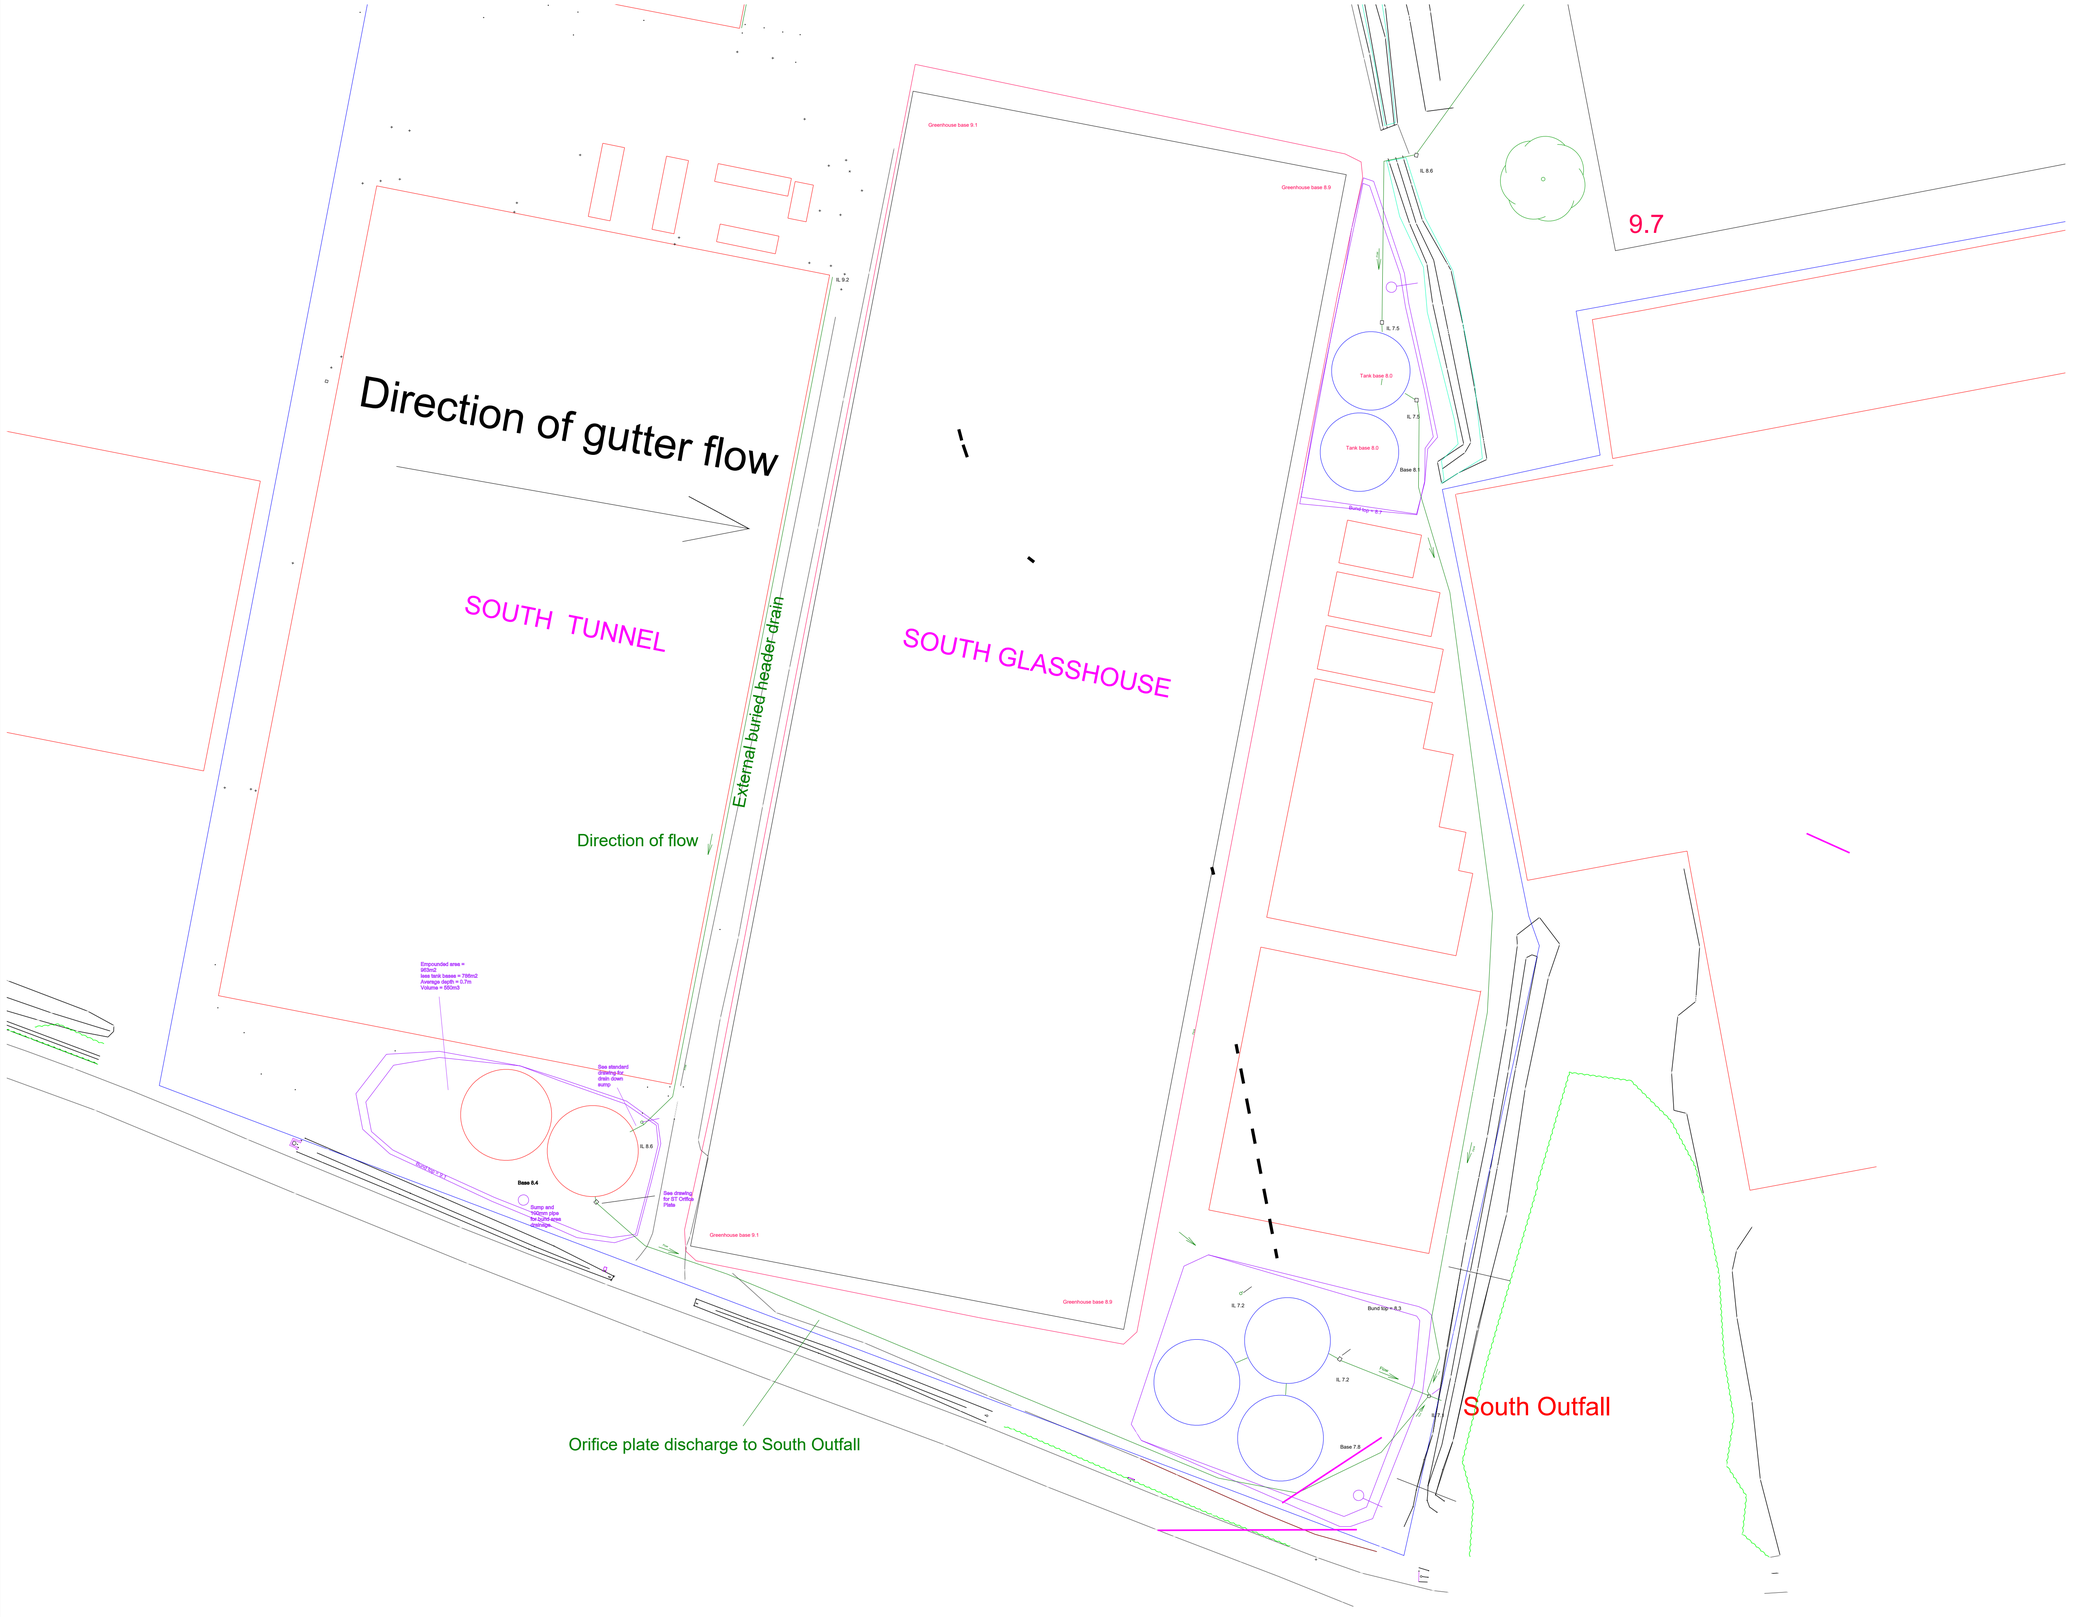



South Tunnels.

There is a buried external cross header along the gable end which takes the water to the attenuation tanks. These are 2 x 512m3 capacity, and there is a controlled discharge to the South Outfall.

See also drawings "South Tunnel Orifice Plate", "South Tunnel Pipe and Invert" and "South Outfall".

Fleurie Nursery
Lake Lane
Barnham

South Tunnel Drainage

Date: 15.10.25
Scale 1:1000 (A1)
Drawn AM

Revisions
31.1.26 Split drawing


Hennock International Ltd

Church Road
Hennock
Newton Abbot
Devon TQ13 9QE