

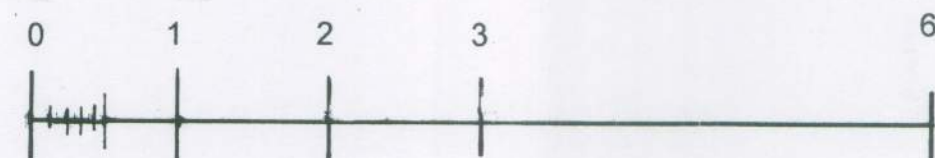



GROUND FLOOR PLAN

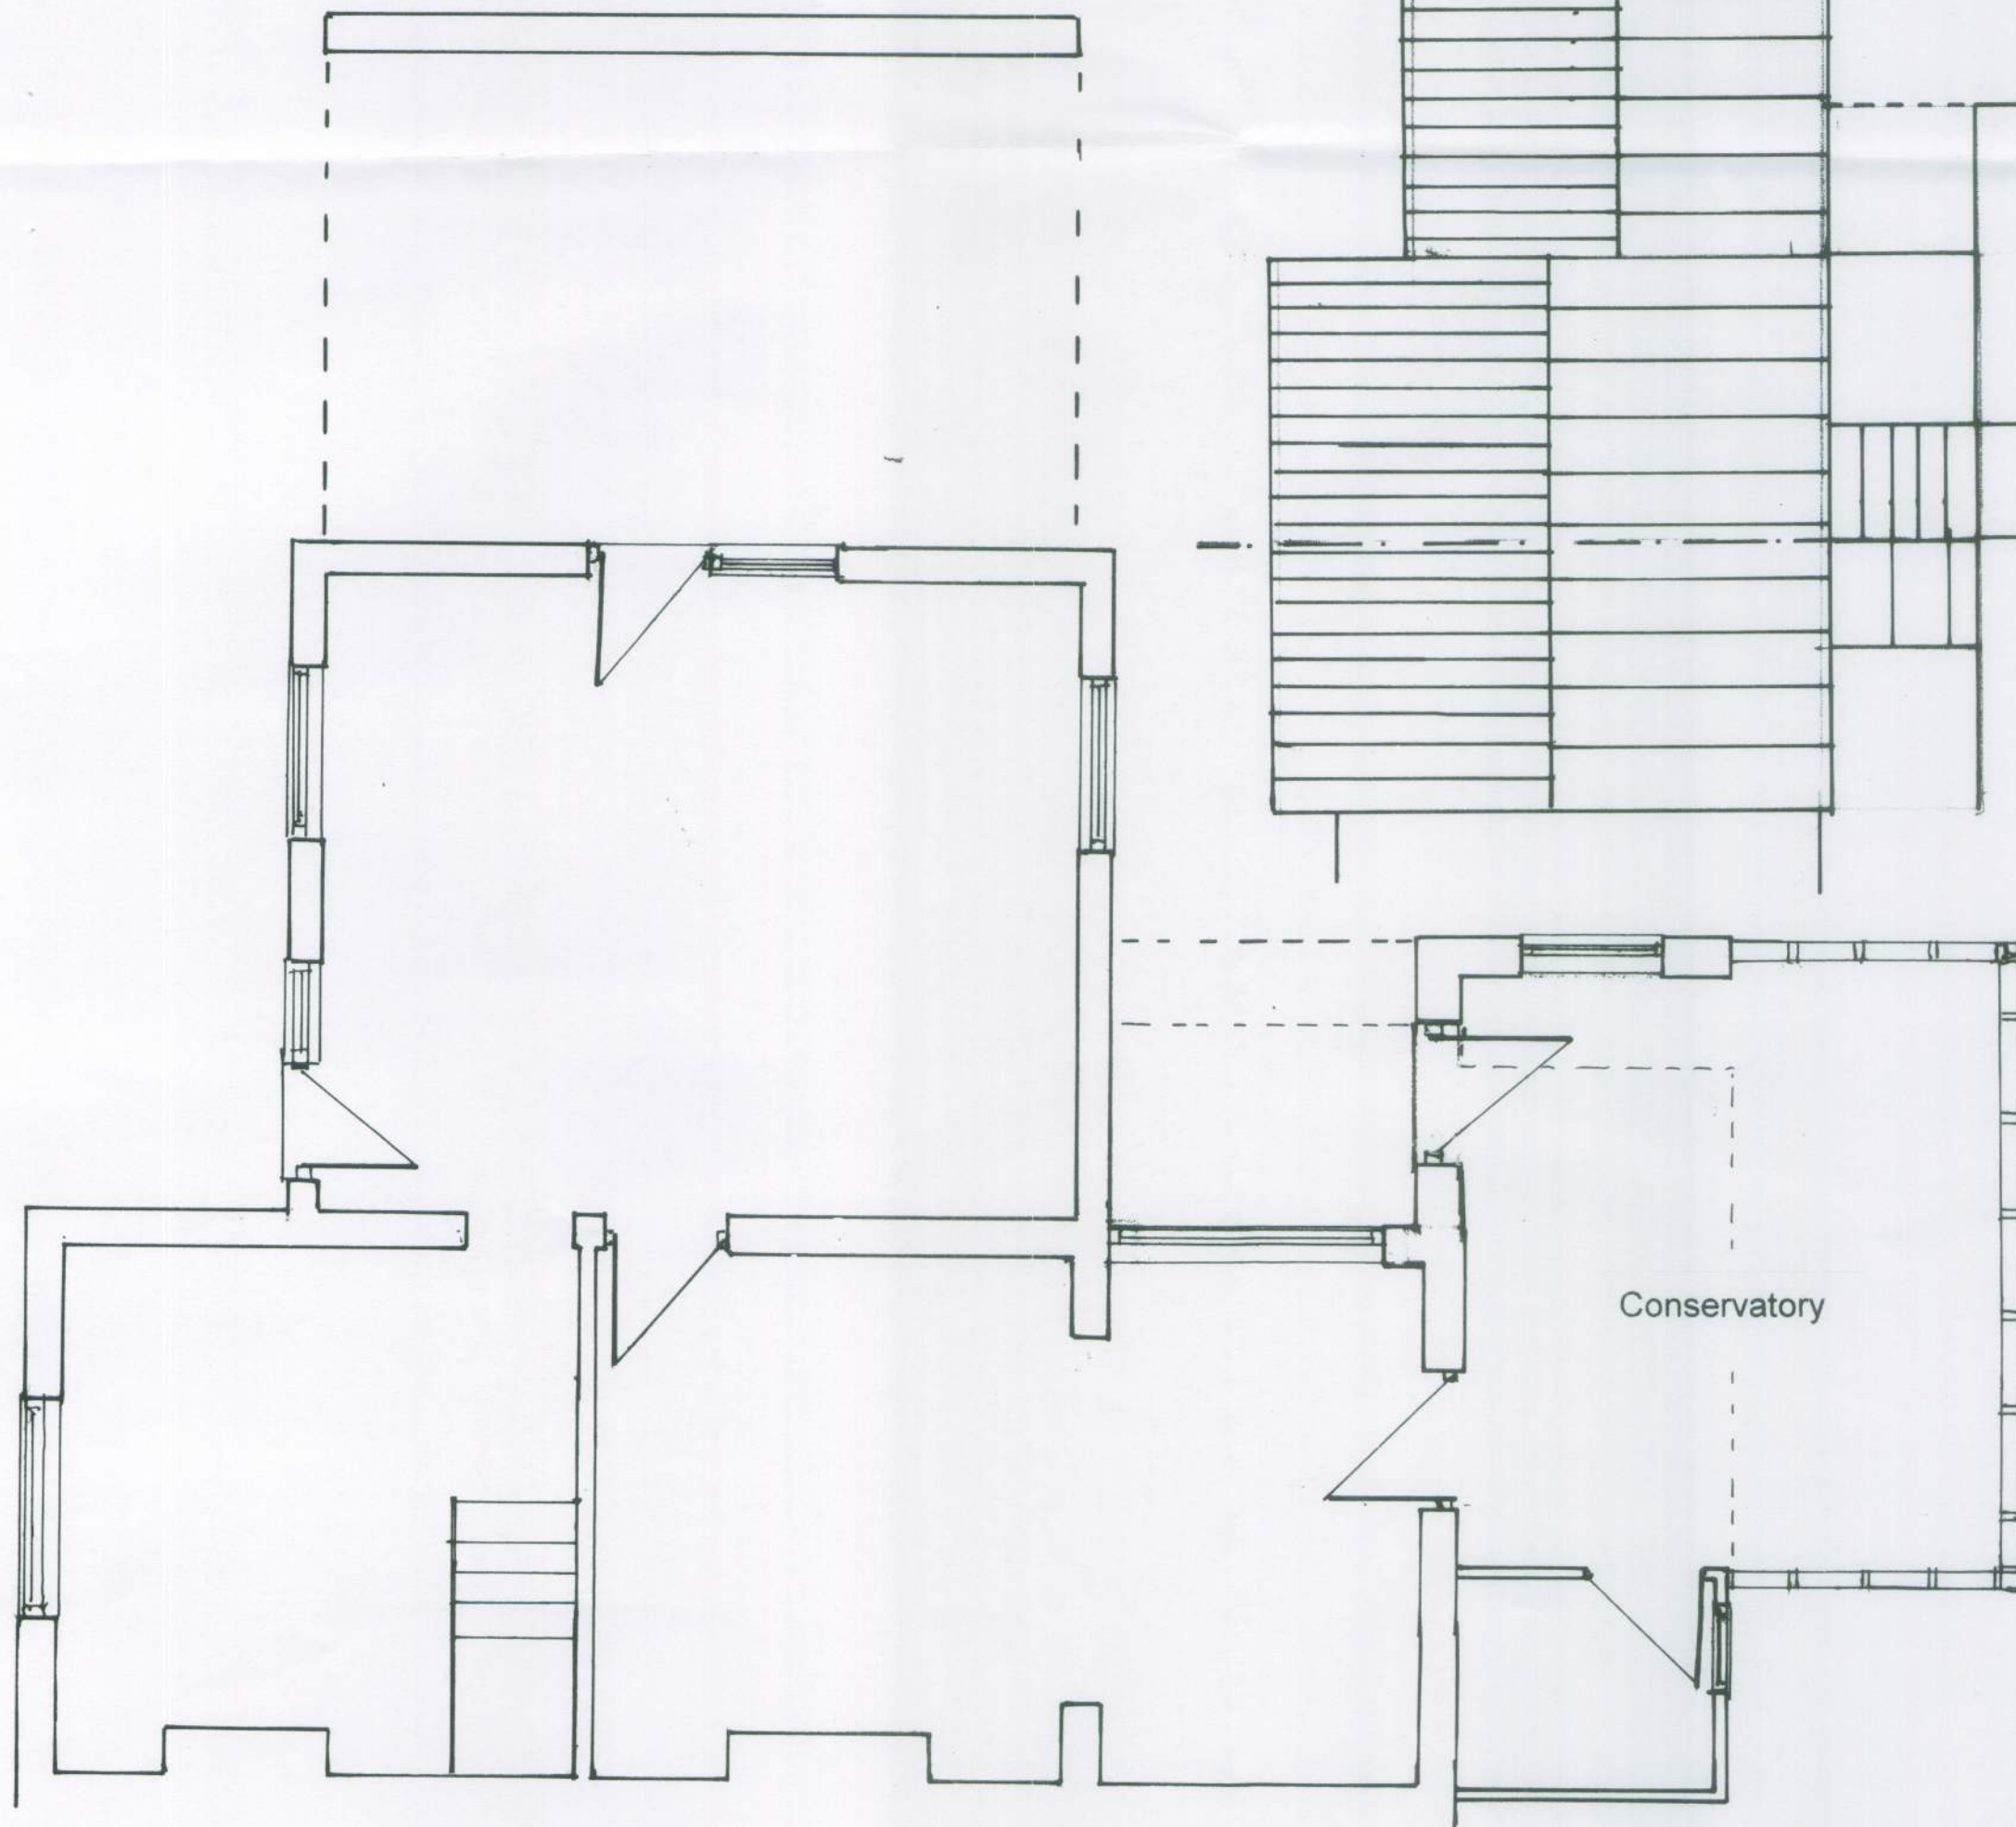


ROOF PLAN (1:100)

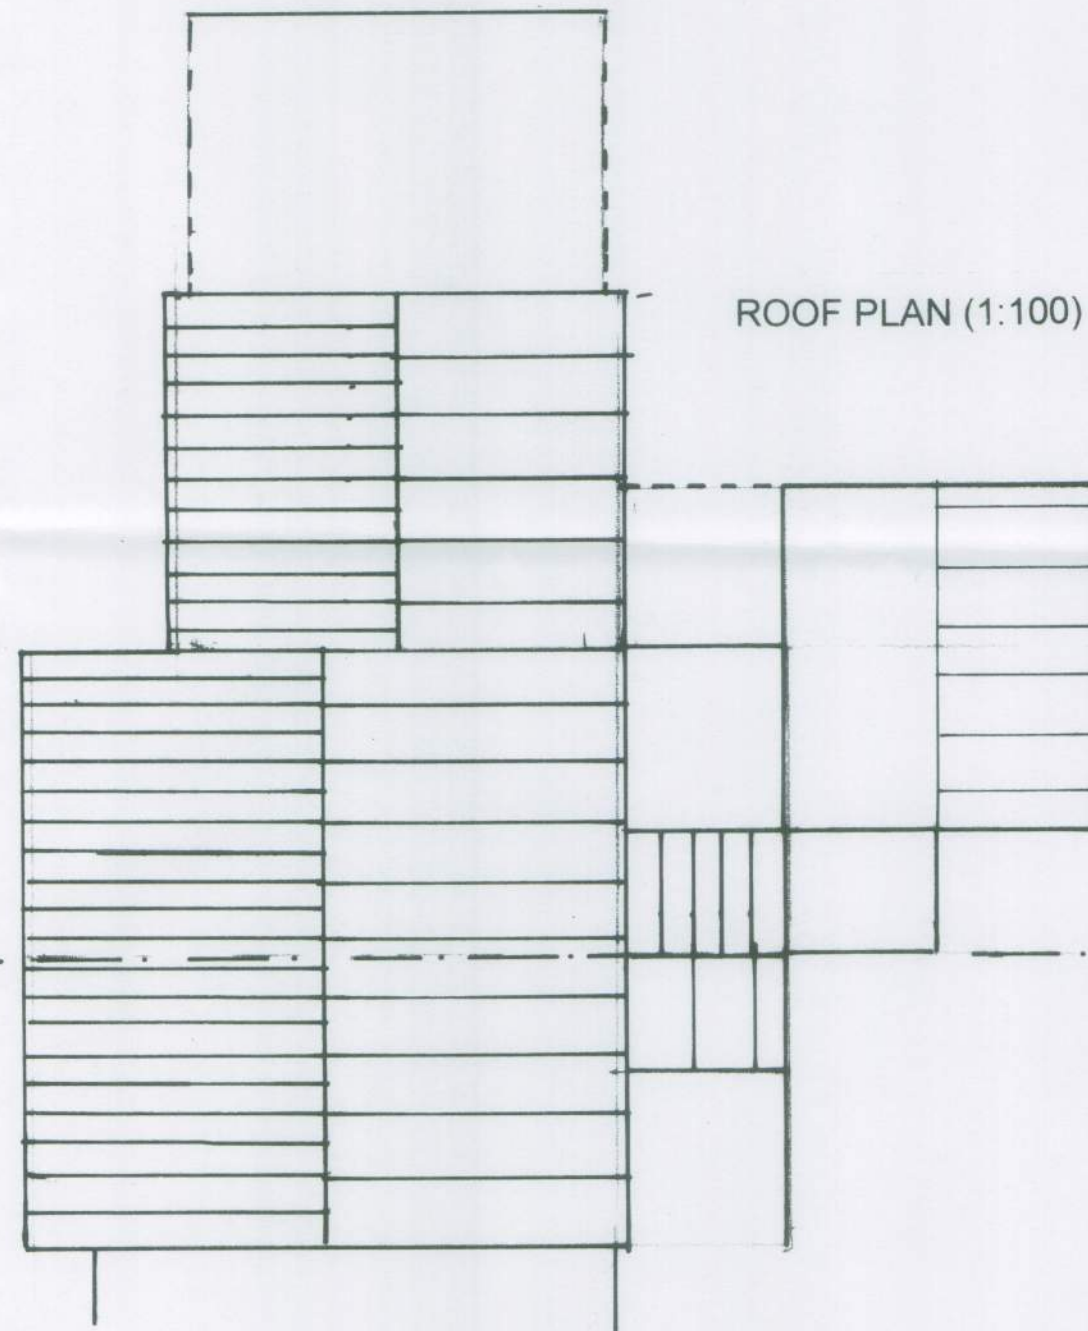

SITE PLAN (1:1250)

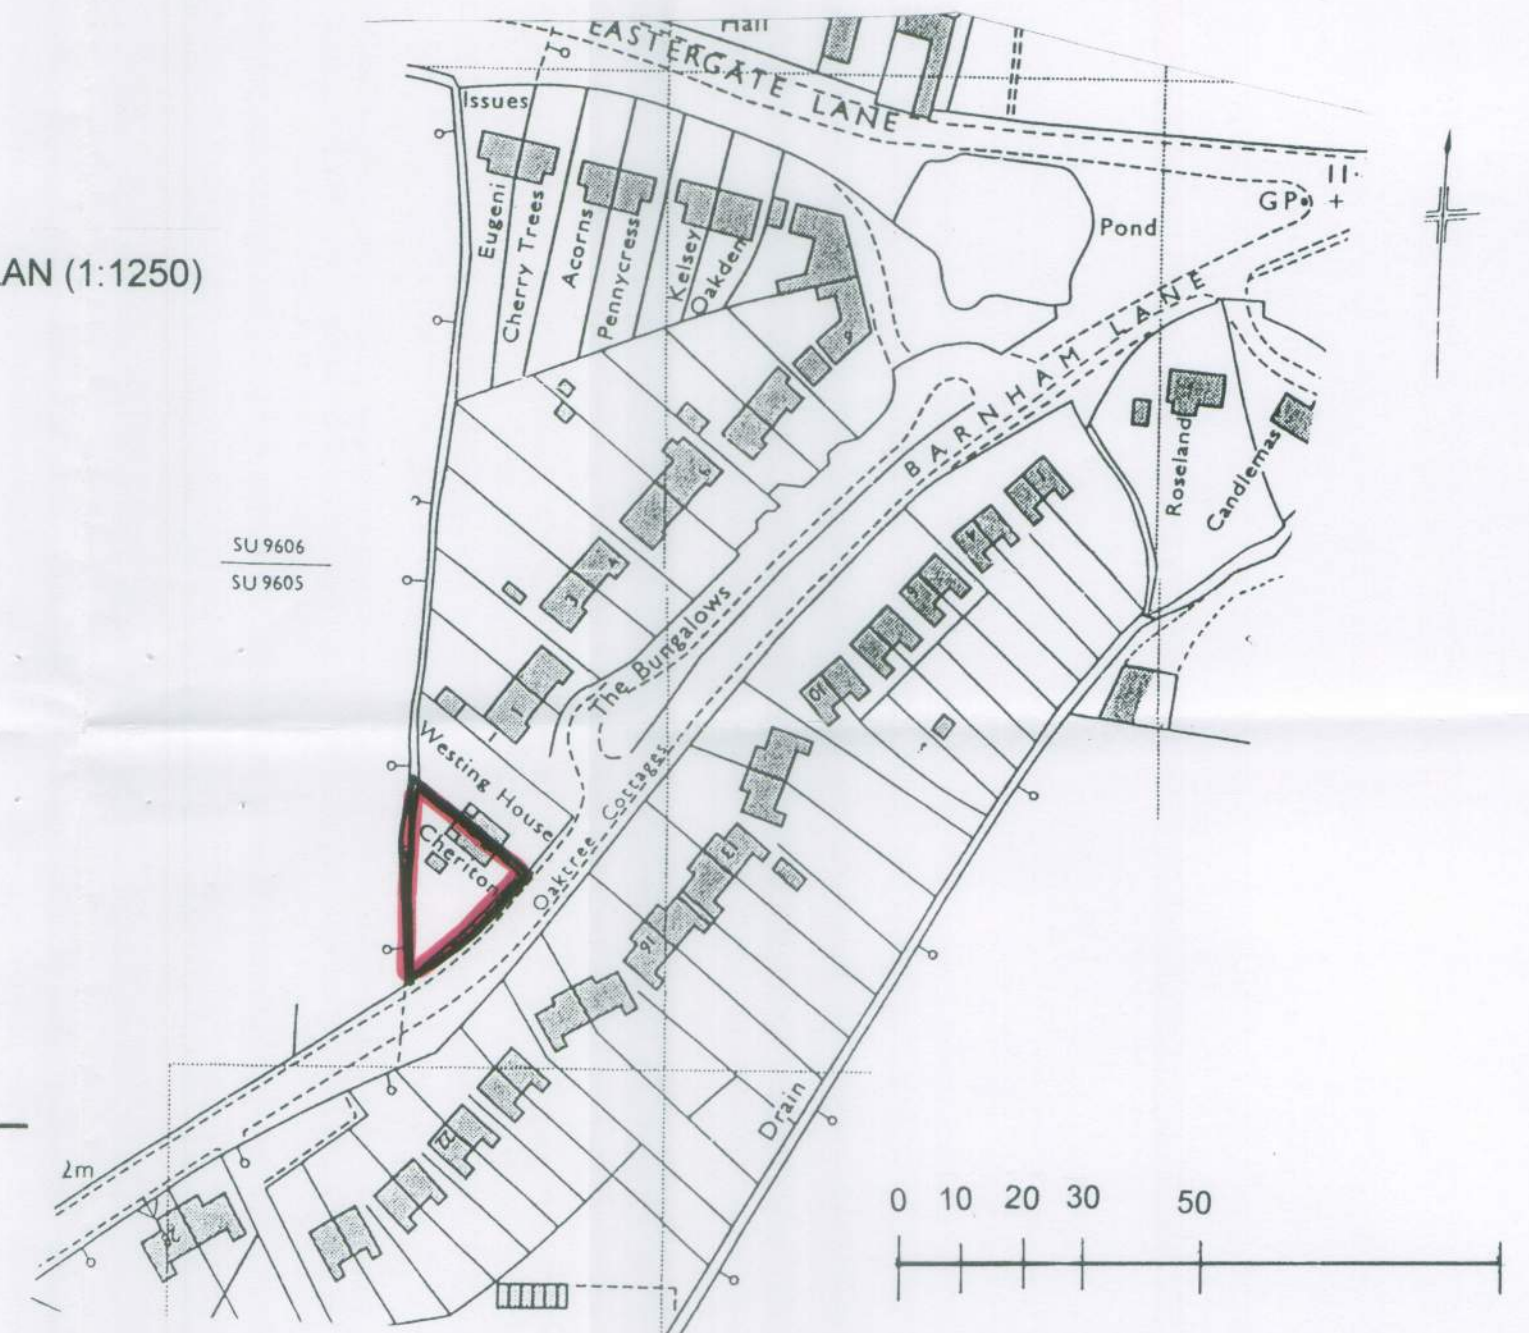

BLOCK PLAN (1:500)

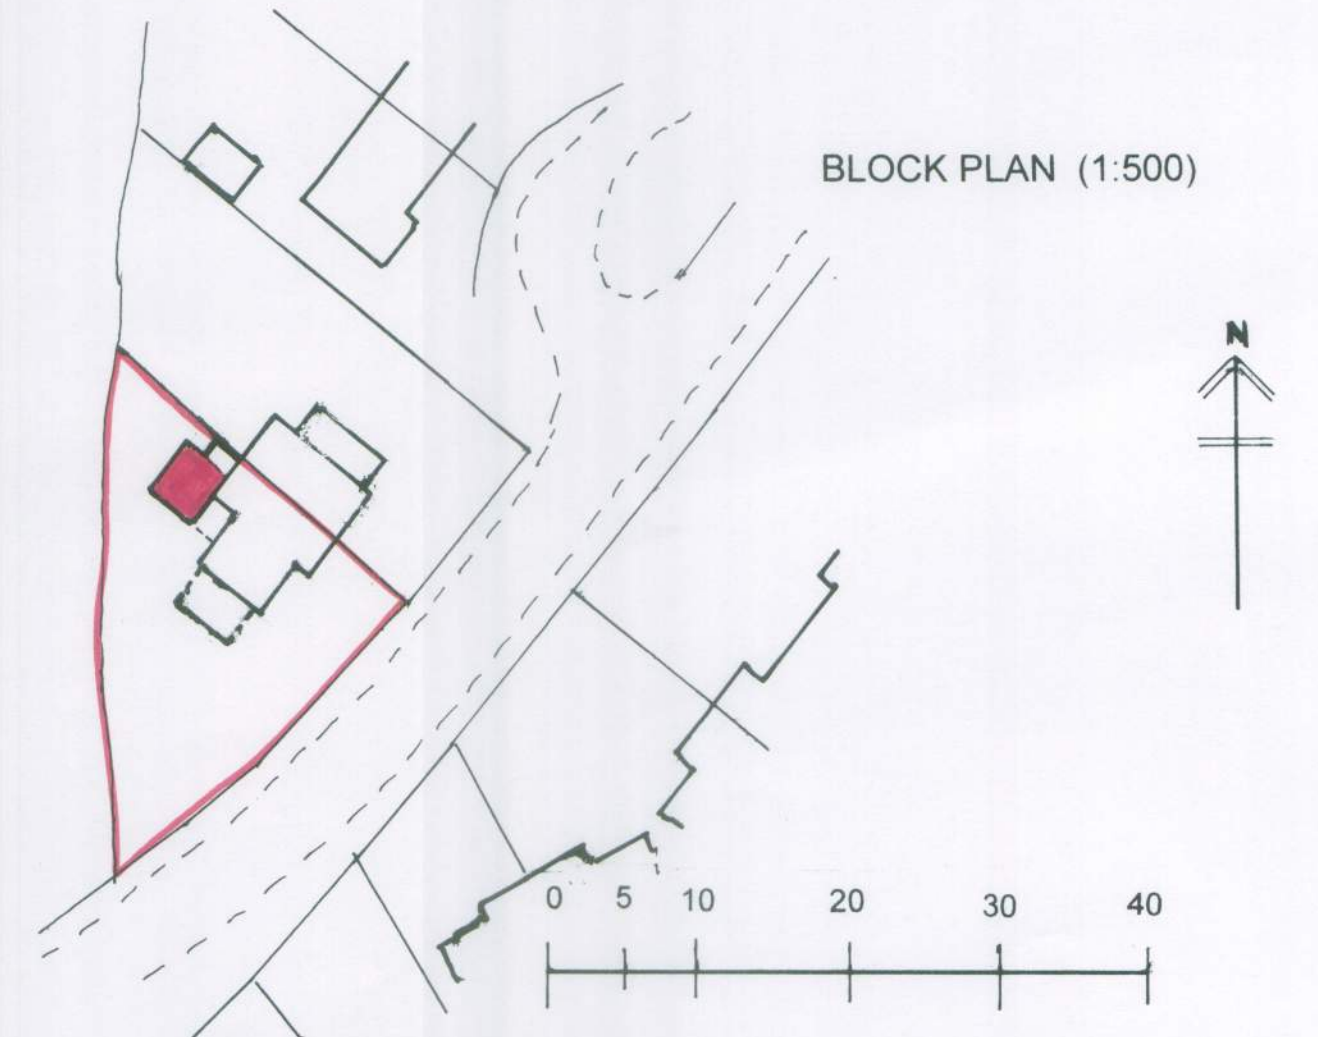

Mr M. Wolfenden

Cheriton, Barnham Lane,
Walberton.

Richard
Stubbs MRTPI
TEL: 01243
825944

Replacement Conservatory

14/15

1:50

August 2015