



Existing Premises
(Prior to works)

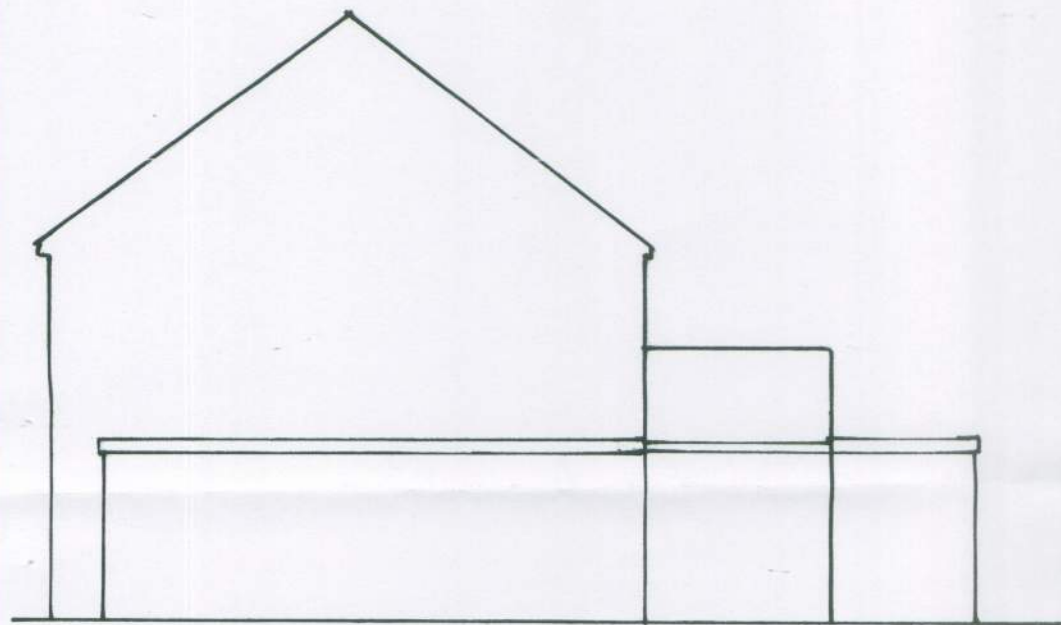

SIDE ELEVATION(North)




REAR ELEVATION

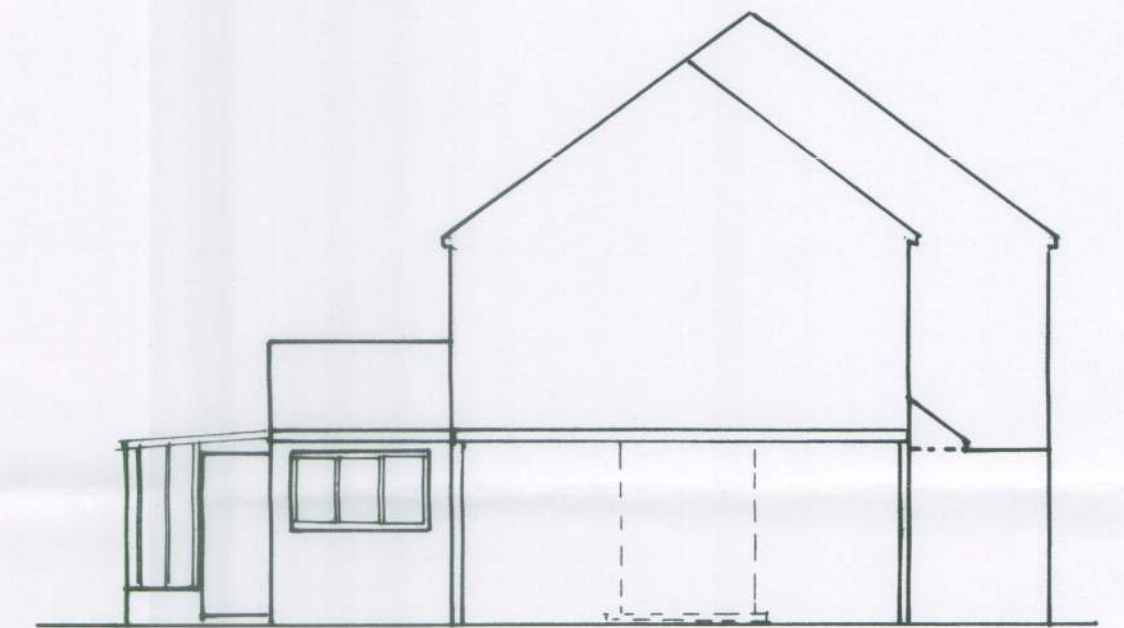


SIDE ELEVATION(South)

Retrospective Conservatory

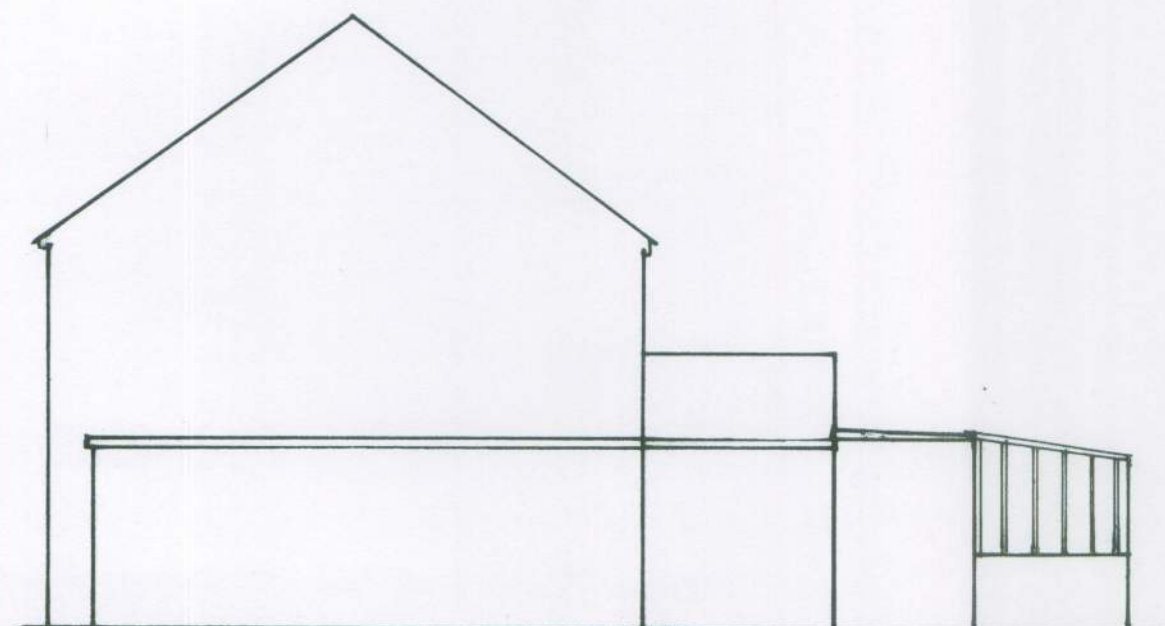

SIDE ELEVATION (North)

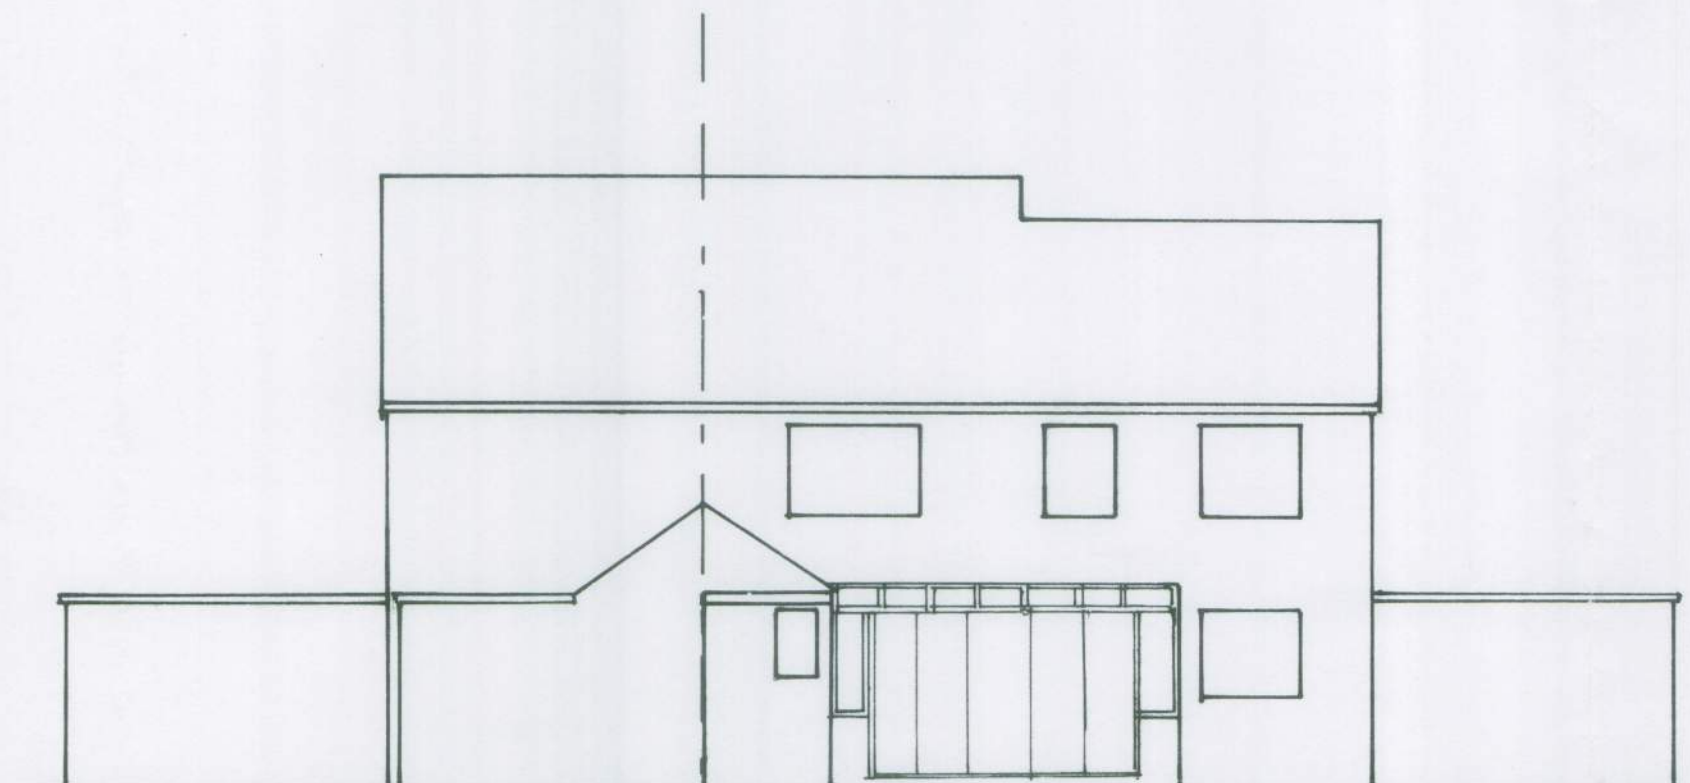


REAR ELEVATION

Conservatory



Conservatory

SIDE ELEVATION(South)

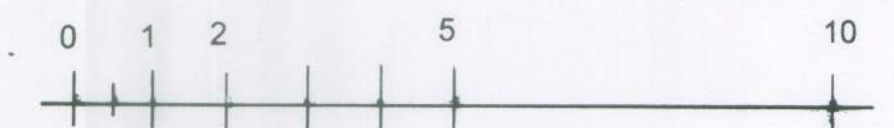

Mr M Wolfenden		
Cheriton, Barnham Lane, Walberton.		Richard Stubbs MRTPI TEL: 01243 825944
Replacement Conservatory		14/15
1:100	August 2015	2 of 2