



Planning and Development Services
Arun District Council
Arun Civic Centre
Maltravers Road
Littlehampton
West Sussex
BN17 5LF

Developer Services
Southern Water
Sparrowgrove House
Sparrowgrove
Otterbourne
Hampshire
SO21 2SW

Your Ref
WA/59/18/HH
Our Ref
PLAN-023873
Date
16/08/2018

Dear Sirs,

Proposal: Single storey rear & side extensions, new front porch, new door to ground floor east elevation & loft conversion.
Site: 27 Pound Road, Walberton, BN18 0PU.
WA/59/18/HH

Thank you for your letter of 17/07/2018.

Please find attached a plan of the sewer records showing the approximate position of a public foul sewer crossing the site

It appears that the developer is intending to build over to a public foul sewer which is crossing the site. Building over a "public sewer" is not normally permitted by Southern Water.

However, under certain circumstances building over a minor sewer may be allowed. The conditions associated with the build over to a sewer are contained in Southern Water guidance notes which are available at: www.southernwater.co.uk. A formal application to build over to the sewer will required to be submitted by the applicant.

Furthermore, due to changes in legislation that came in to force on 1st October 2011 regarding the future ownership of sewers it is possible that a sewer now deemed to be public could be crossing the above property. Therefore, should any sewer be found during construction works, an investigation of the sewer will be required to ascertain its condition, the number of properties served, and potential means of access before any further works commence on site.

In order to protect drainage apparatus, Southern Water requests that if consent is granted, a condition is attached to the planning permission For example: “The developer must agree with Southern Water, prior to commencement of the development, the measures to be undertaken to protect the public sewer.”

For further advice, the applicant is advised to contact Southern Water, Southern House Sparrowgrove, Otterbourne, Hampshire SO21 2SW [REDACTED] or www.southernwater.co.uk.

Southern Water requires a formal application for a connection to the foul sewer to be made by the applicant or developer.

We request that should this application receive planning approval, the following informative is attached to the consent:

A formal application for connection to the public sewerage system is required in order to service this development, please contact Southern Water, Sparrowgrove House, Sparrowgrove, Otterbourne, Hampshire SO21 2SW [REDACTED] or www.southernwater.co.uk. Please read our New Connections Services Charging Arrangements documents which has now been published and is available to read on our website via the following link <https://beta.southernwater.co.uk/infrastructure-charges>.

Our initial investigations indicate that there are no public surface water sewers in the area to serve this development. Alternative means of draining surface water from this development are required. This should not involve disposal to a public foul sewer.

Due to surface water inundation issues in the Lidsey Catchment “The applicant is advised to adopt, where appropriate, the measures in the table “Practical measures to reduce the potential impacts of development”.


Developer should look to protect the public sewerage system from inundation and infiltration, which contribute to flooding in unfavourable conditions.

Yours sincerely

[REDACTED]

Claire Smith
Developer Services

SOUTHERN WATER

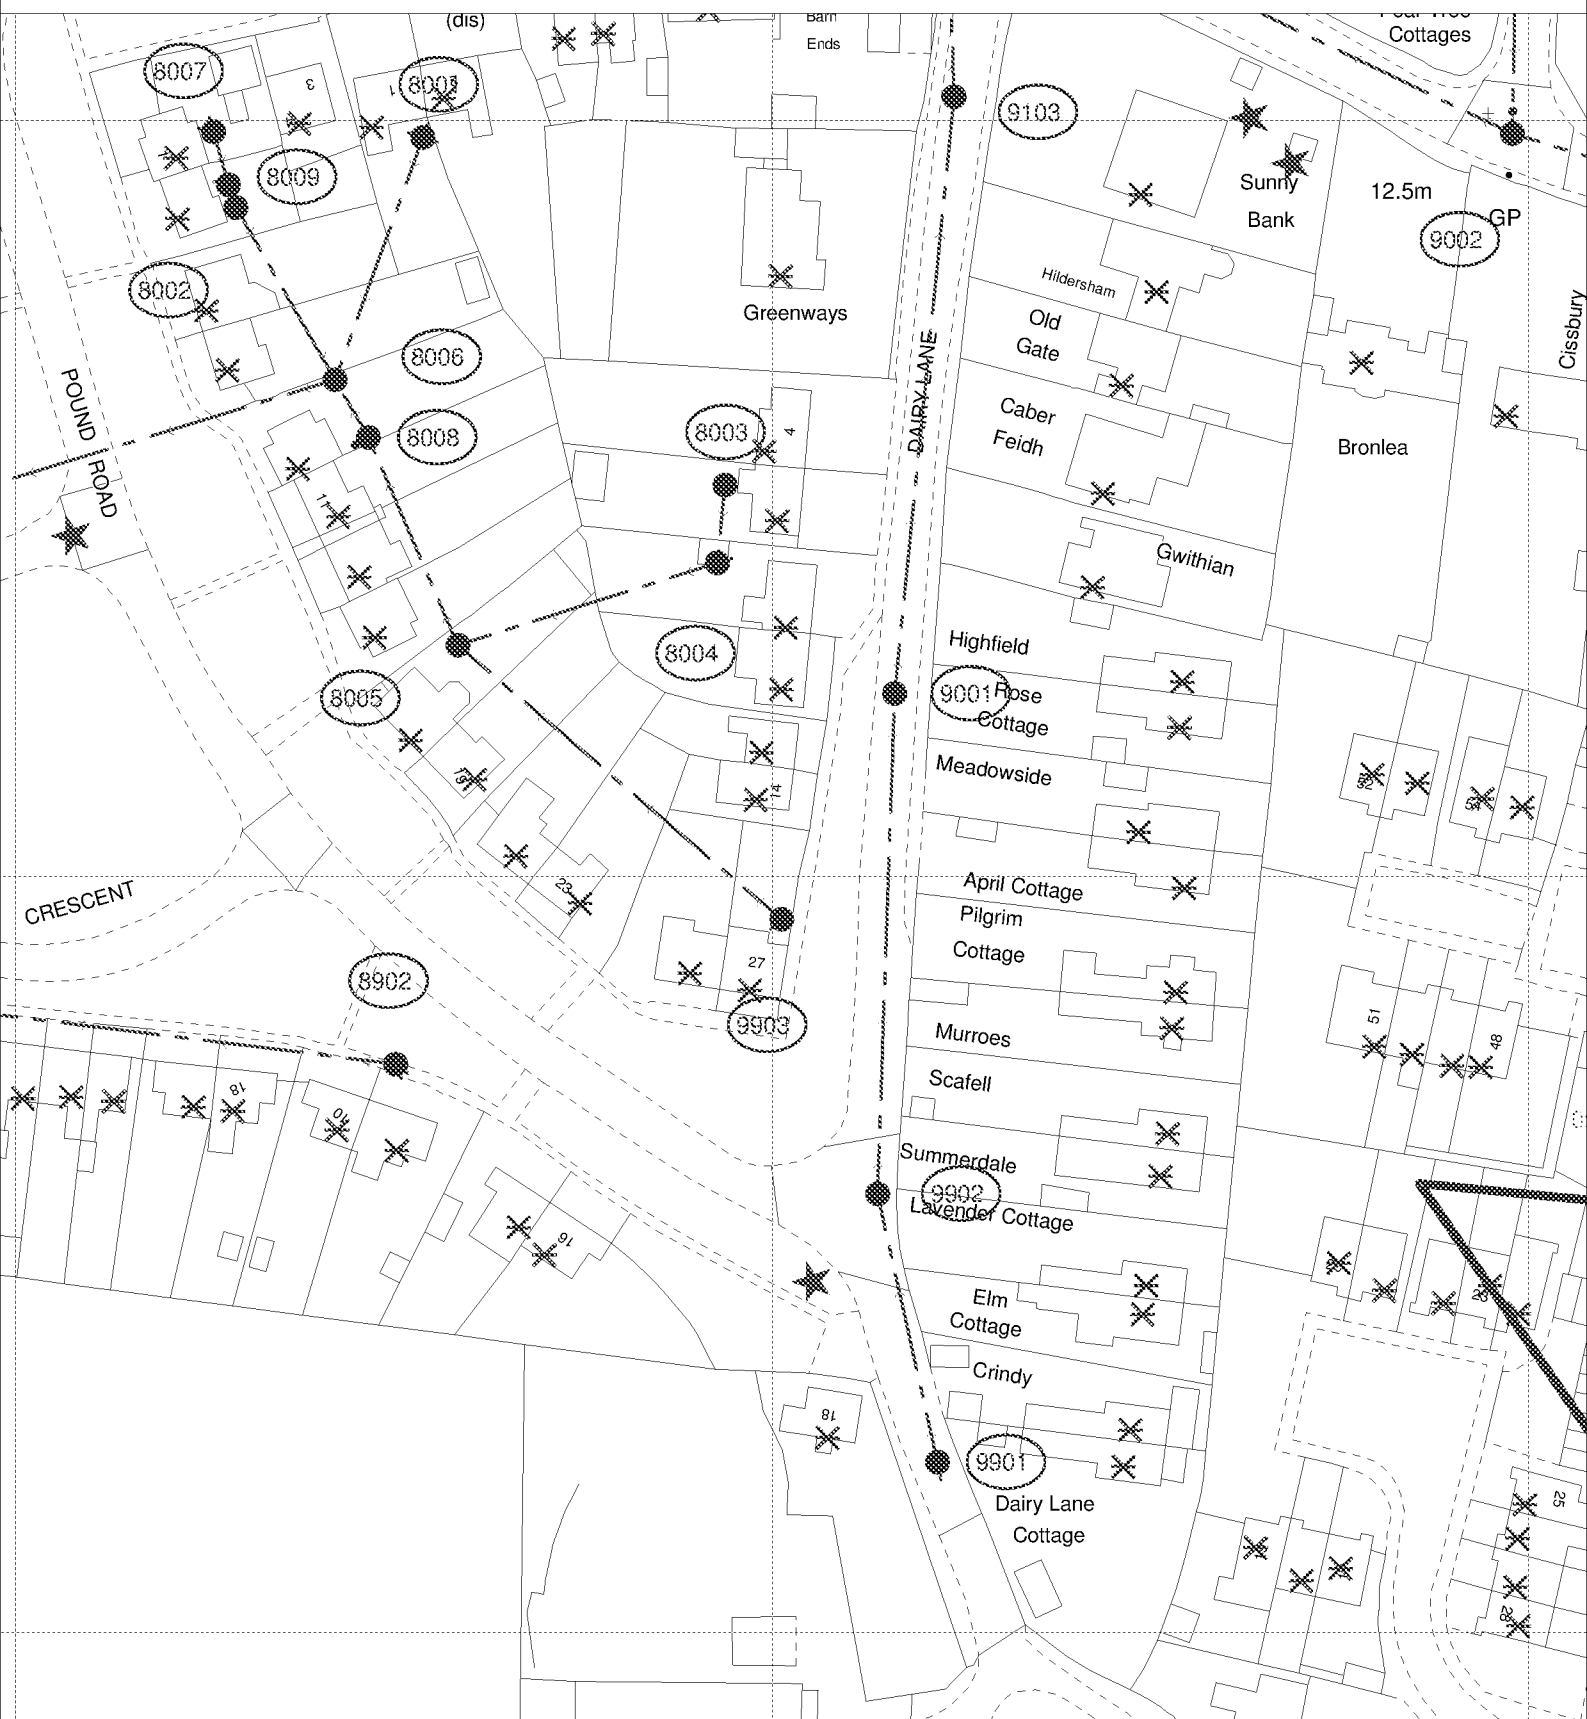

The positions of pipes shown on this plan are believed to be correct, but Southern Water Services Ltd accept no responsibility in the event of inaccuracy. The actual positions should be determined on site.

Based upon Ordnance Survey Digital Data with the permission of the controller of H.M.S.O. Crown Copyright Reserved Licence No. WU 298530

O.S. REF: SU9605NE

Scale: 1:1000

Screen Print

WARNING: BAC pipes are constructed of Bonded Asbestos Cement

WARNING: Unknown (UNK) materials may include Bonded Asbestos Cement

ARUN DISTRICT COUNCIL WA/59/18/HH



Printed By: banuh

Date: 9-8-2018

Southern Water MapGuide Browser

Requested By:

