



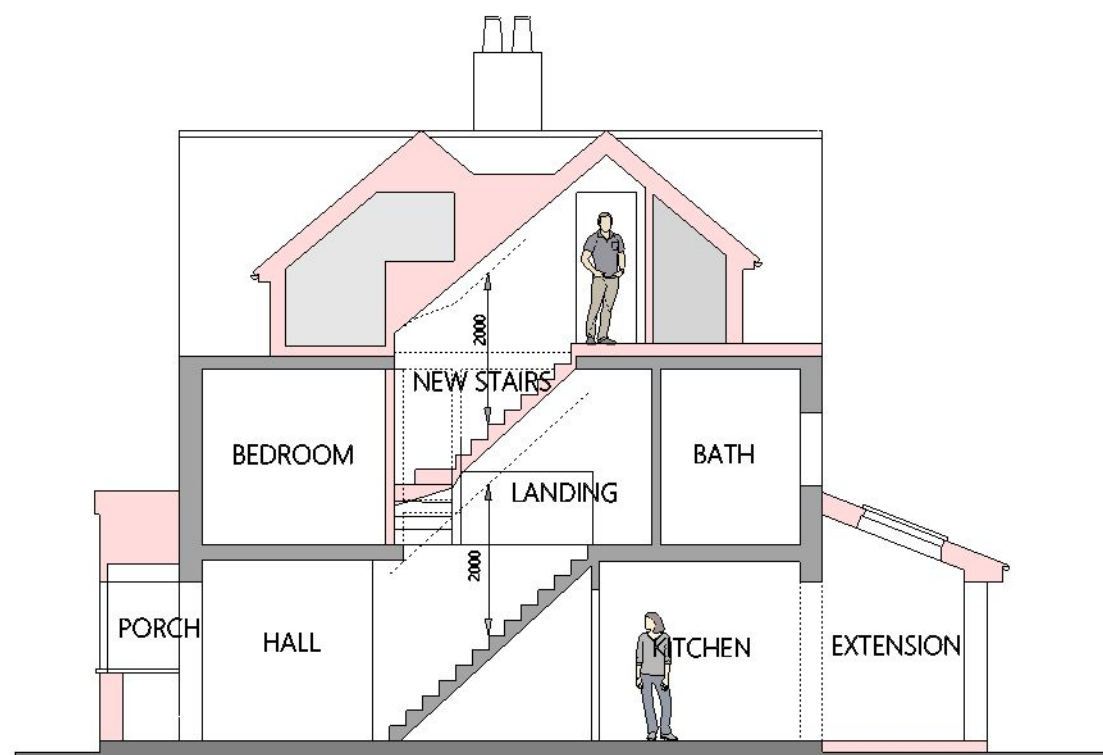

SECTION A-A

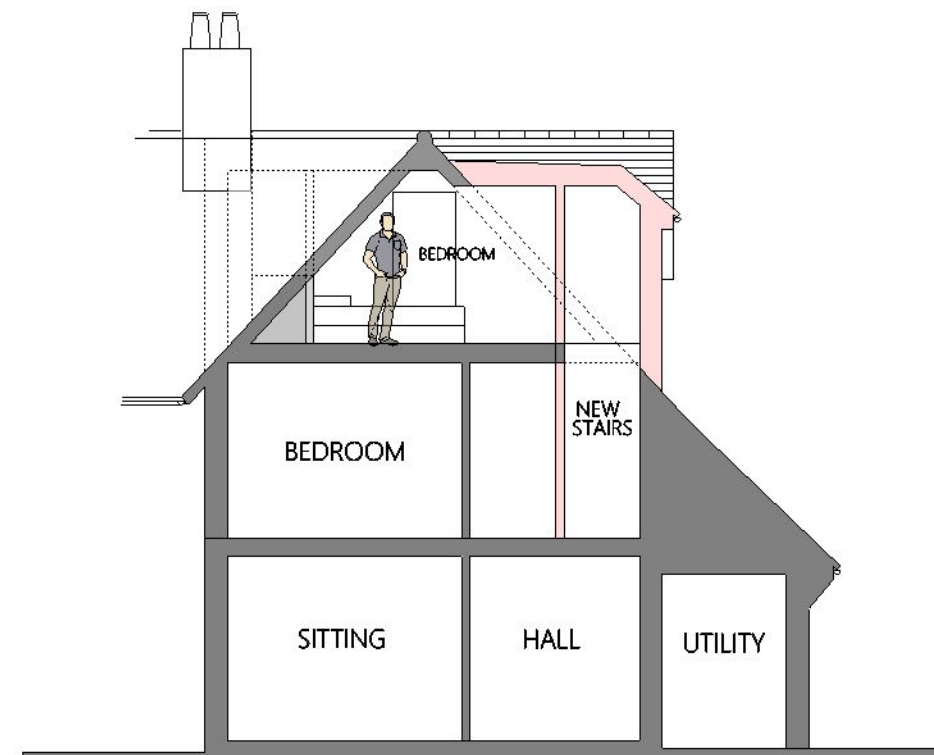

SECTION B-B

SCALE 0 1 2 3 4 5 metres

PETER ROBSON ARCHITECT

Long Meadow, The Lane,
Chichester, PO19 5PY

Tel; 01243 780224 Mob; 07497 006277 Email; robsonarchitect@gmail.com

DRAWING TITLE:	PROPOSED SECTIONS	Drawing:	1616-06 B
PROJECT:	PROPOSED EXTENSION AND LOFT CONVERSION AT 27 POUND ROAD, WALBERTON	Scale: 1:100 @ A3	REVISION A: AMEND ROOF PITCH OF NEW GABLE 16:7:18
CLIENT:	MR AND MRS STORY-SMITH	Date: APRIL 2018	REVISION B: AMEND DORMER DESIGN 27:09:18
		ALL DIMENSIONS TO BE CHECKED ON SITE. DO NOT SCALE FROM DRAWING	PLANNING DRAWING ONLY