
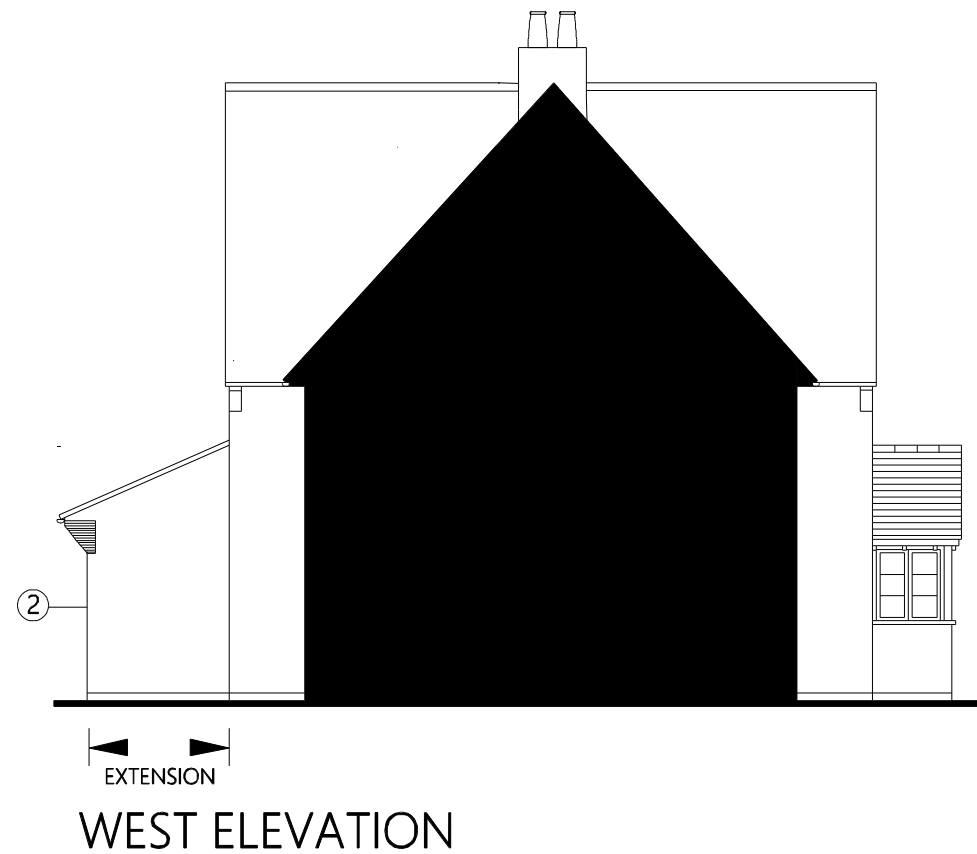
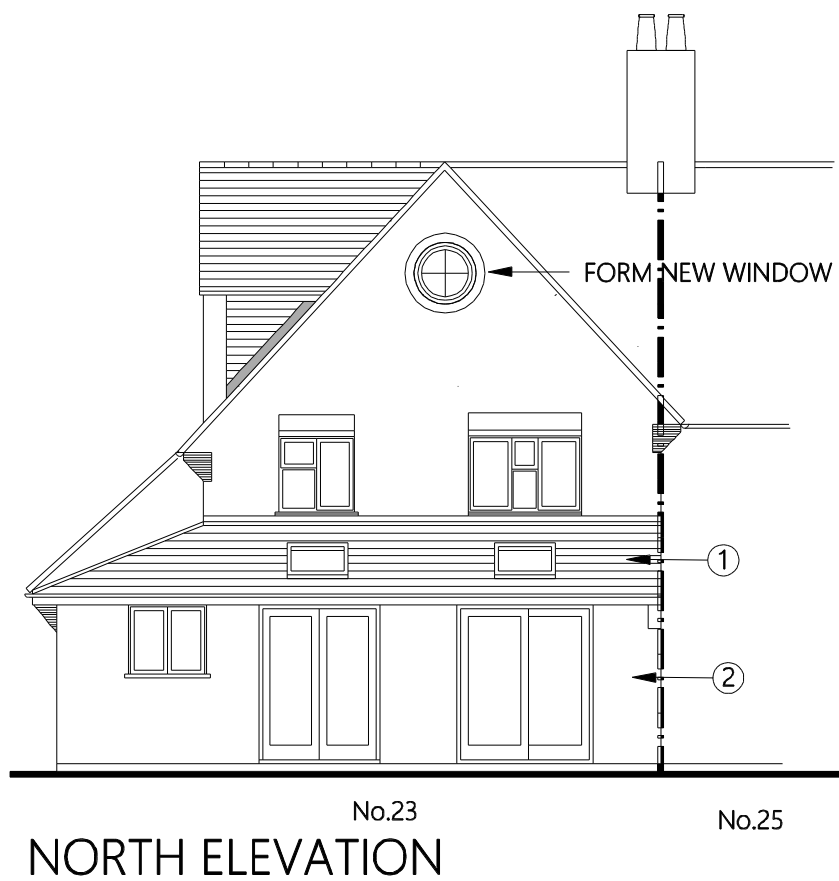
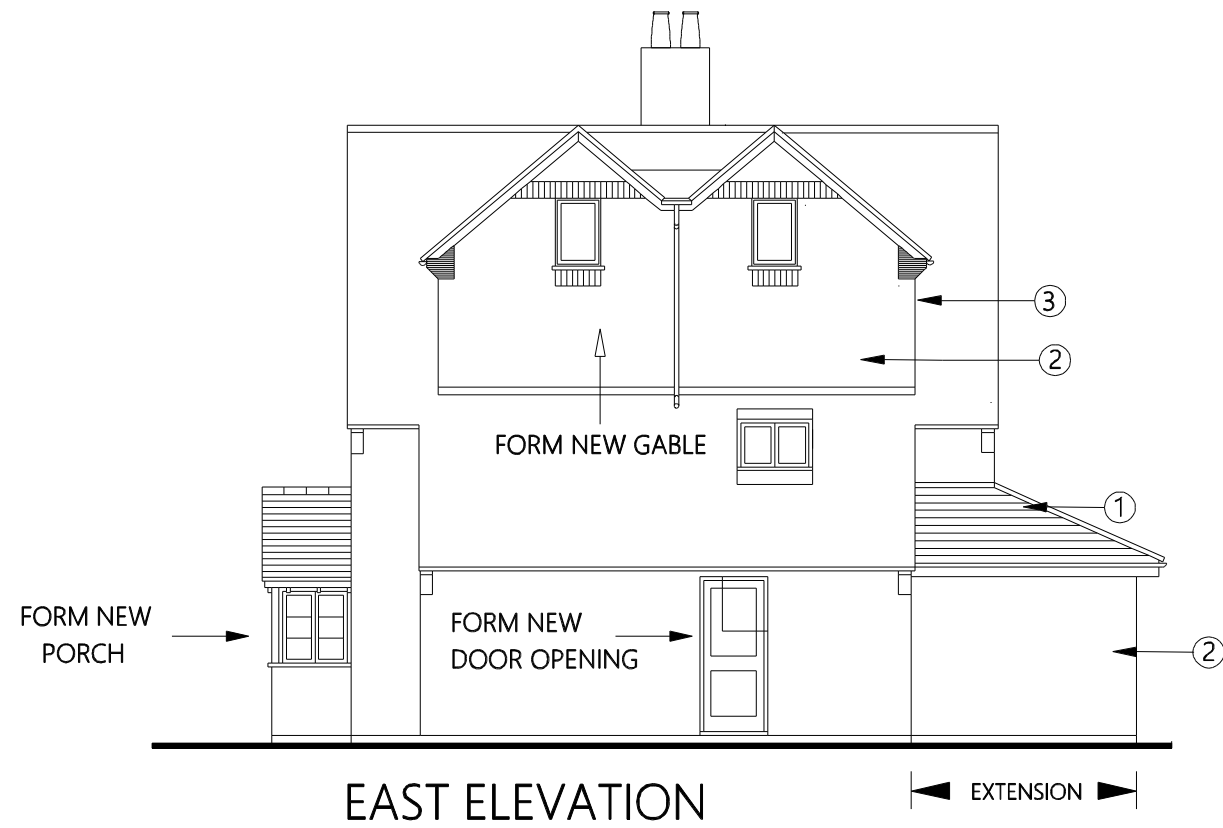


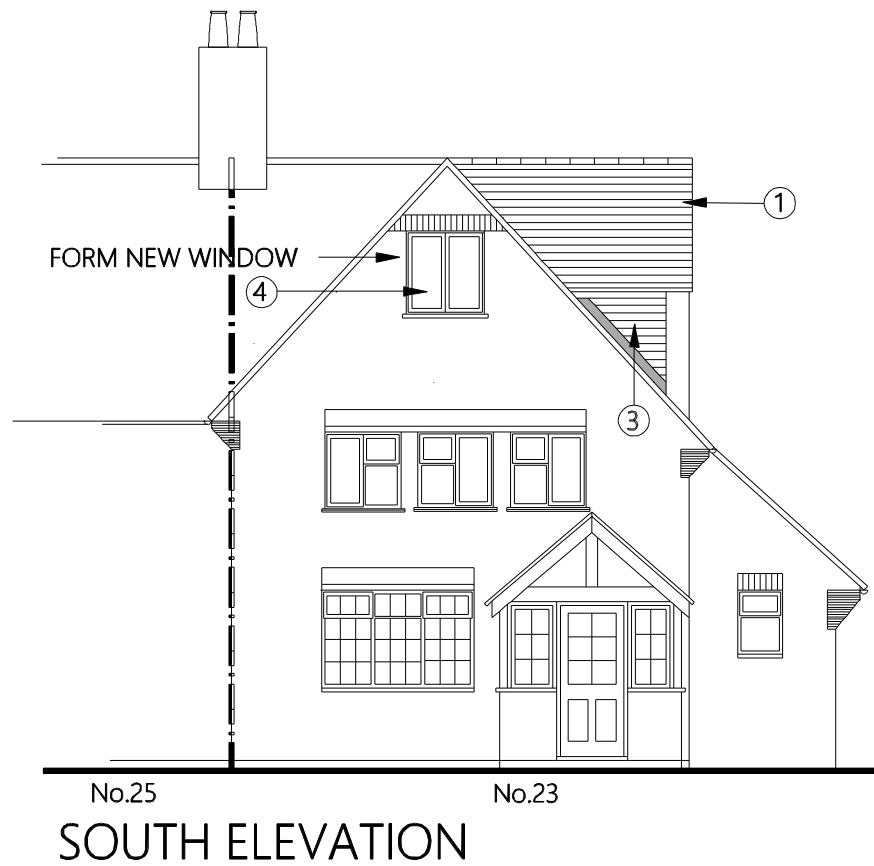

MATERIALS;

- ① TILES TO MATCH EXISTING
- ② FACEBRICKWORK TO MATCH EXISTING OR TILE HANGING
- ③ TILE HANGING
- ④ UPVC WINDOWS TO MATCH EXISTING

SCALE 1:100 @ A3
1 2 3 4 5 metres

PETER ROBSON ARCHITECT

Long Meadow, The Lane,
Chichester, PO19 5PY

Tel; 01243 780224 Mob; 07497 006277 Email; robsonarchitect@gmail.com

DRAWING TITLE:

PROPOSED ELEVATIONS

PROJECT:

PROPOSED EXTENSION AND LOFT CONVERSION AT 27 POUND ROAD, WALBERTON

CLIENT:

MR AND MRS STORY-SMITH

Drawing:

1616-05 B

Scale: 1:100 @ A3

Date: APRIL 2018

PLANNING DRAWING ONLY

REVISION A ; AMEND ROOF PITCH OF
NEW GABLE 16:7:18

REVISION B: AMEND GABLE DESIGN
27:09:18