



CDM 2015 Health & Safety Information


This information relates only to 'Significant Hazards' identified on this drawing and is to be read in conjunction with the Designer's Hazard Register.

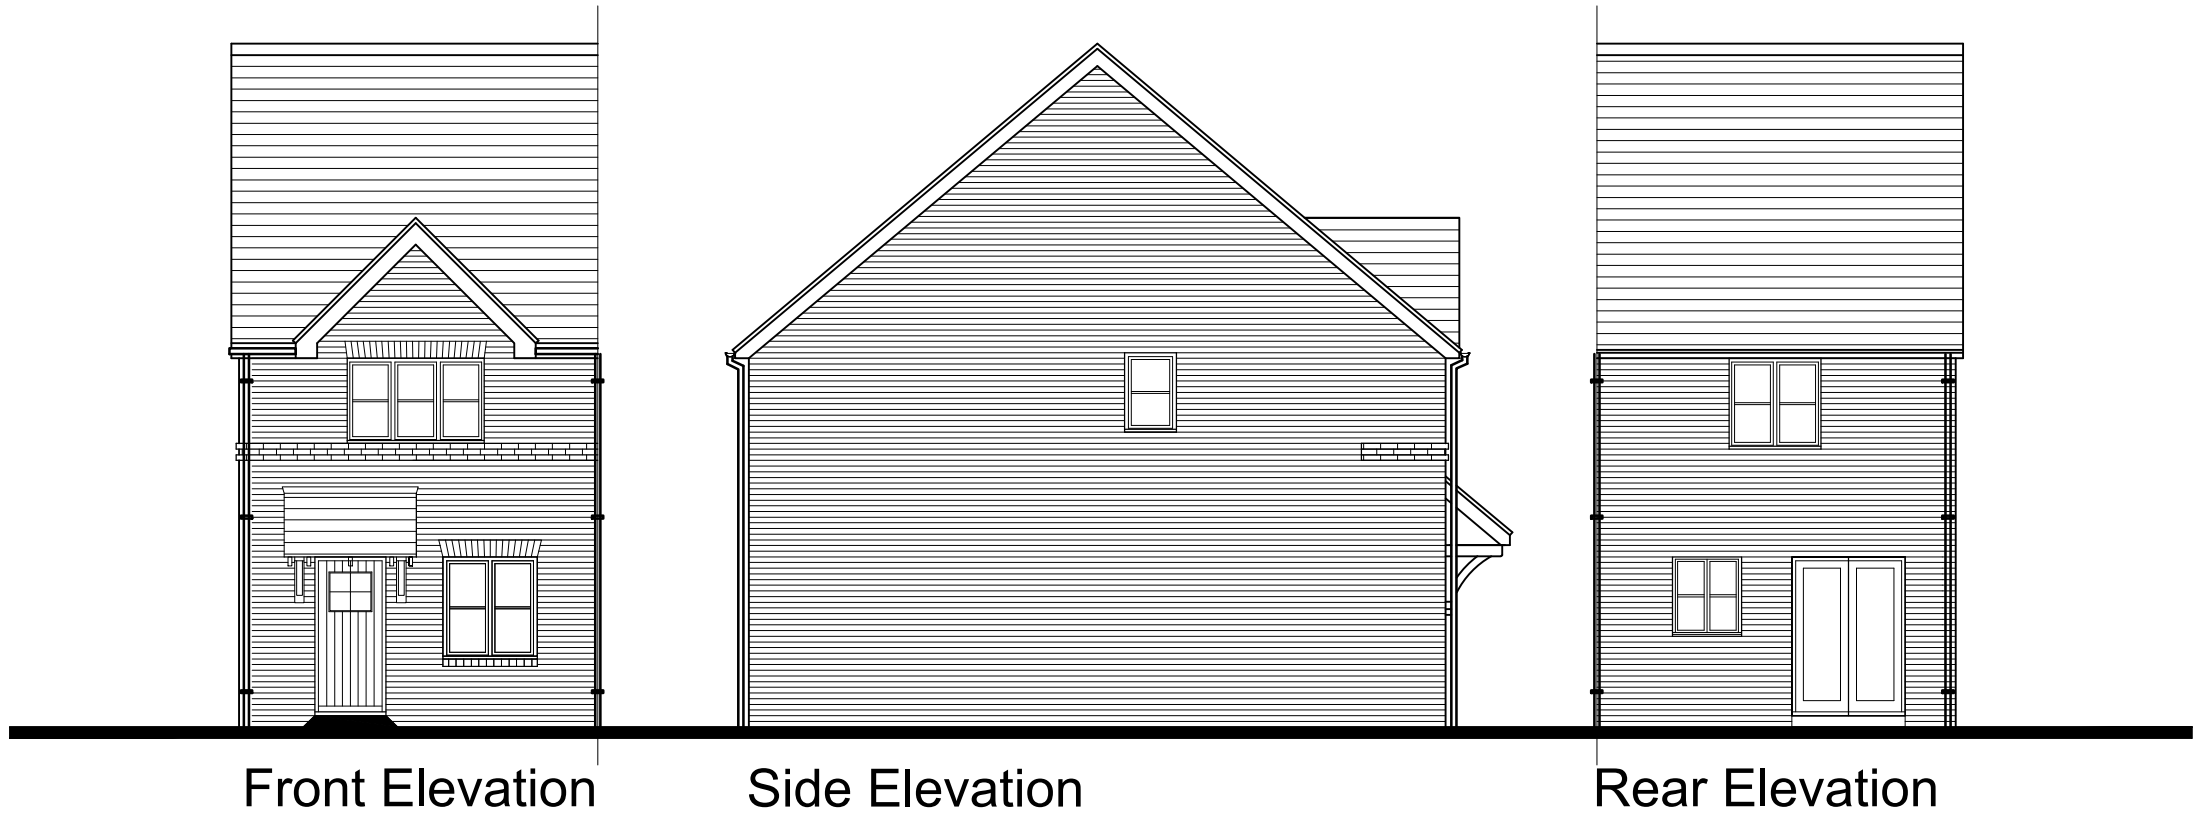


Plots: 21, 68, 70, 85
Handed: 22, 69, 86

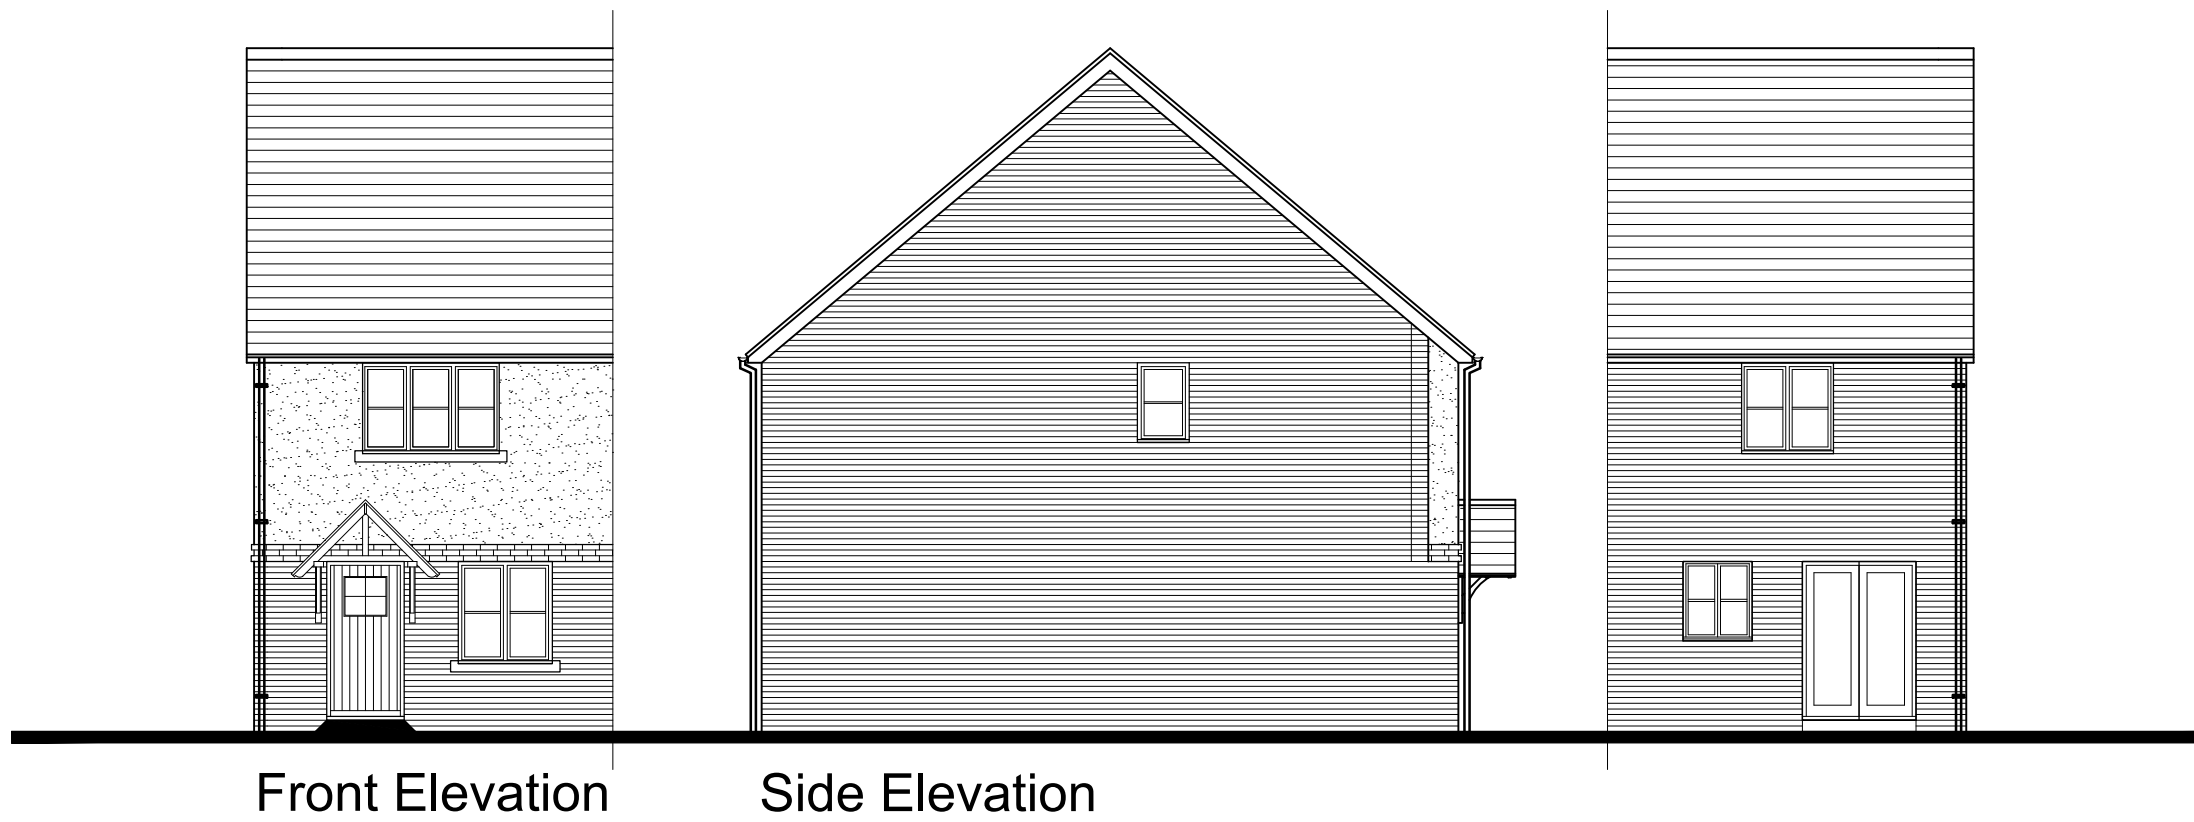

Plot: 74
Handed: 75

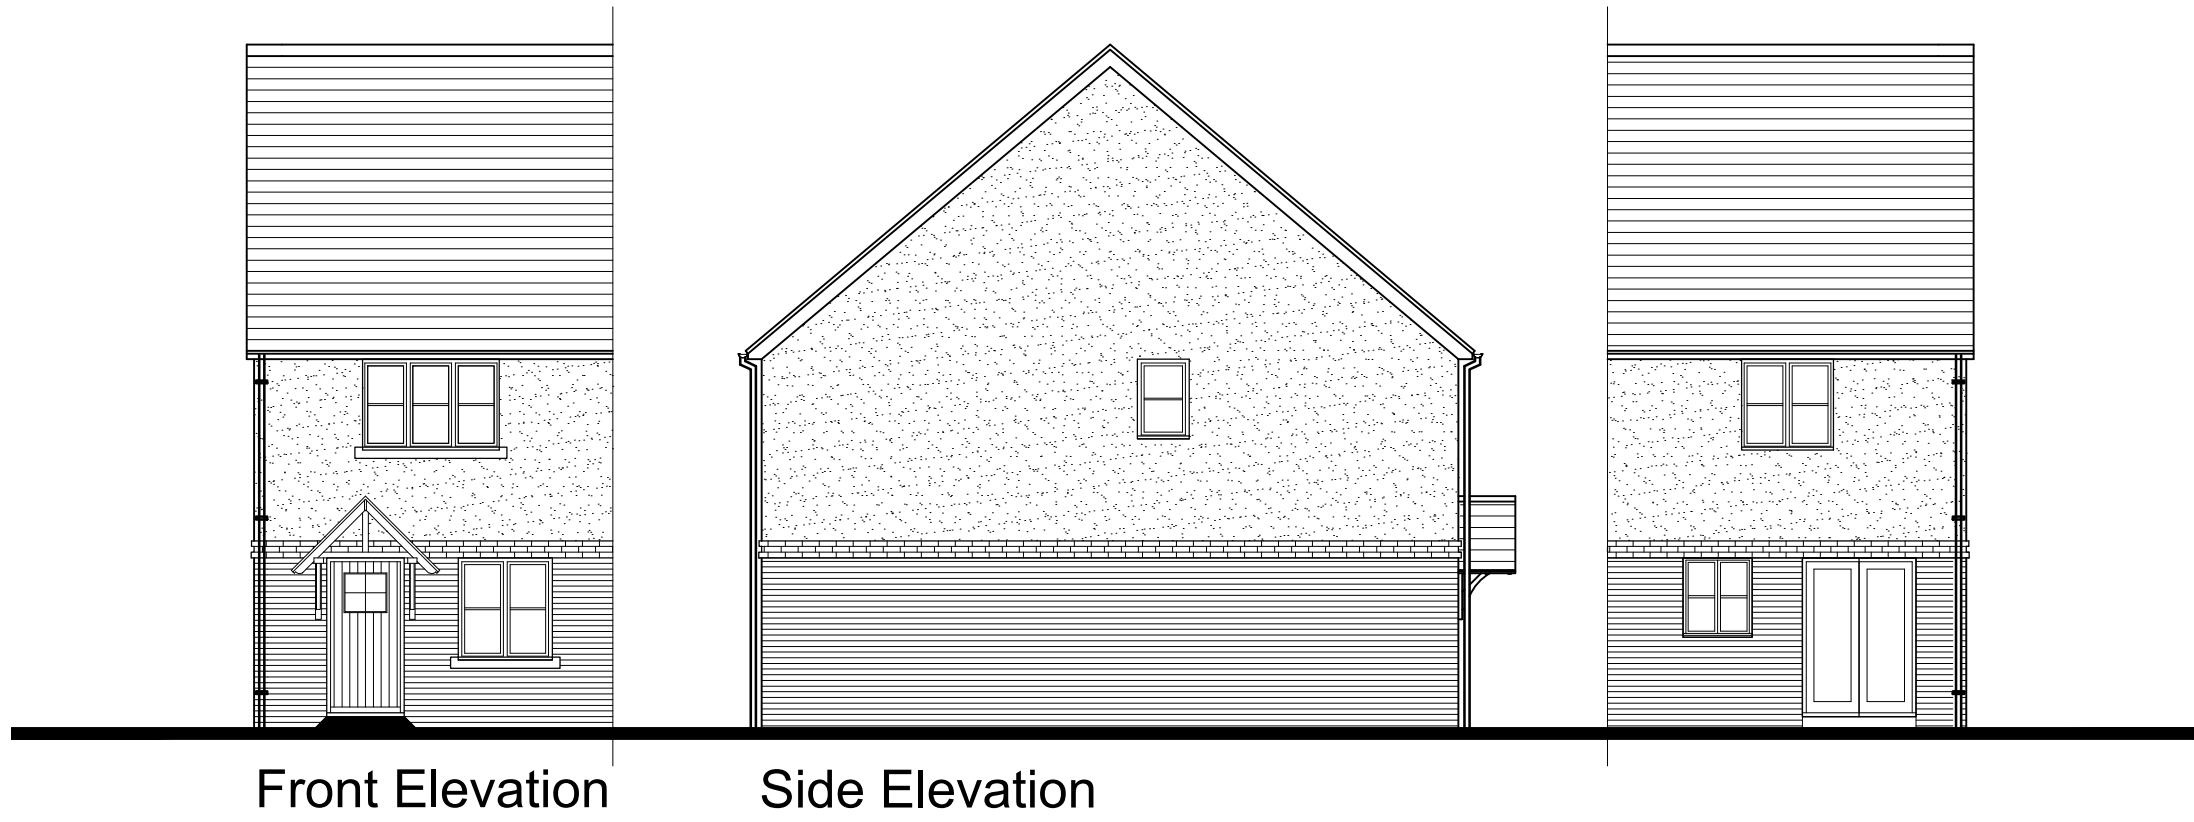

Plot: 30
Handed: 30

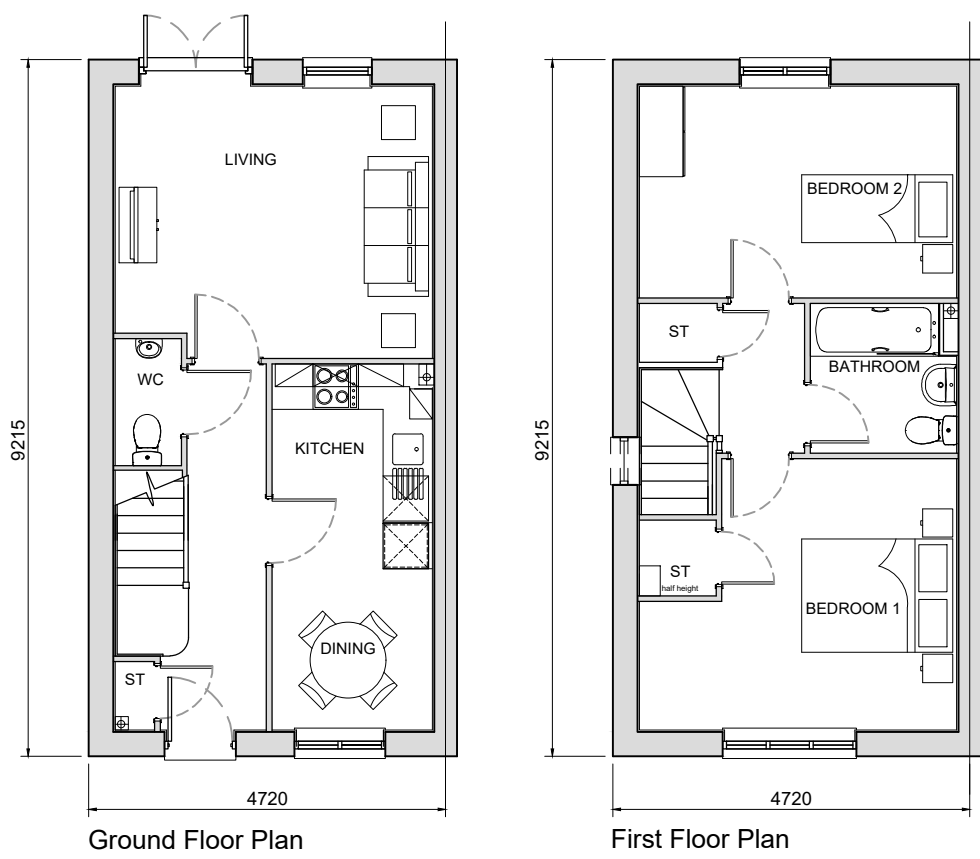

Plots: 3, 5, 13, 16, 21, 33, 64, 68, 70, 74, 85, 88, 96, 100, 105, 109
Handed: 2, 4, 14, 17, 18, 22, 30, 34, 60, 63, 69, 73, 75, 86, 89, 97, 101, 106, 110
2 Bed 3 Person Private House
71.44sqm to finishes
72.70sqm to structure
To National Space Standards
NOTE to Lifetime Homes or B. Regs part M4(2 or 3)

B	26.08.20	Planning permission	PB	NF
A	21.08.20	Updated housetypes.	PB	NF
Rev	Date	Revision Details	Dr	Ch



London: 76 Great Suffolk Street
London, SE1 0BL
T 0207 928 2773 E london@ecearchitecture.com

Sussex: Brooklyn Chambers, 11 Goring Road
Worthing, West Sussex, BN12 4AP
T 01903 248777 E sussex@ecearchitecture.com

Bristol: Westworks, Colston Tower
Colston Street, Bristol, BS1 4XE
T 0117 214 1101 E bristol@ecewestworks.com

ECE Architecture
www.ecearchitecture.com

Client's Name
Vistry Group

Job Title
Avisford Grange
Walberton

Drawing Title
Cartwright
Plans and Elevations

Scale
1:100 @ A1 / 1:200 @ A3
metres 2 4 6 8 10

Drawn	Checked	Date
AT/JW	NF	10.08.20

Job No	Drawing No	Rev
6913	111	B

Status
PRELIMINARY