




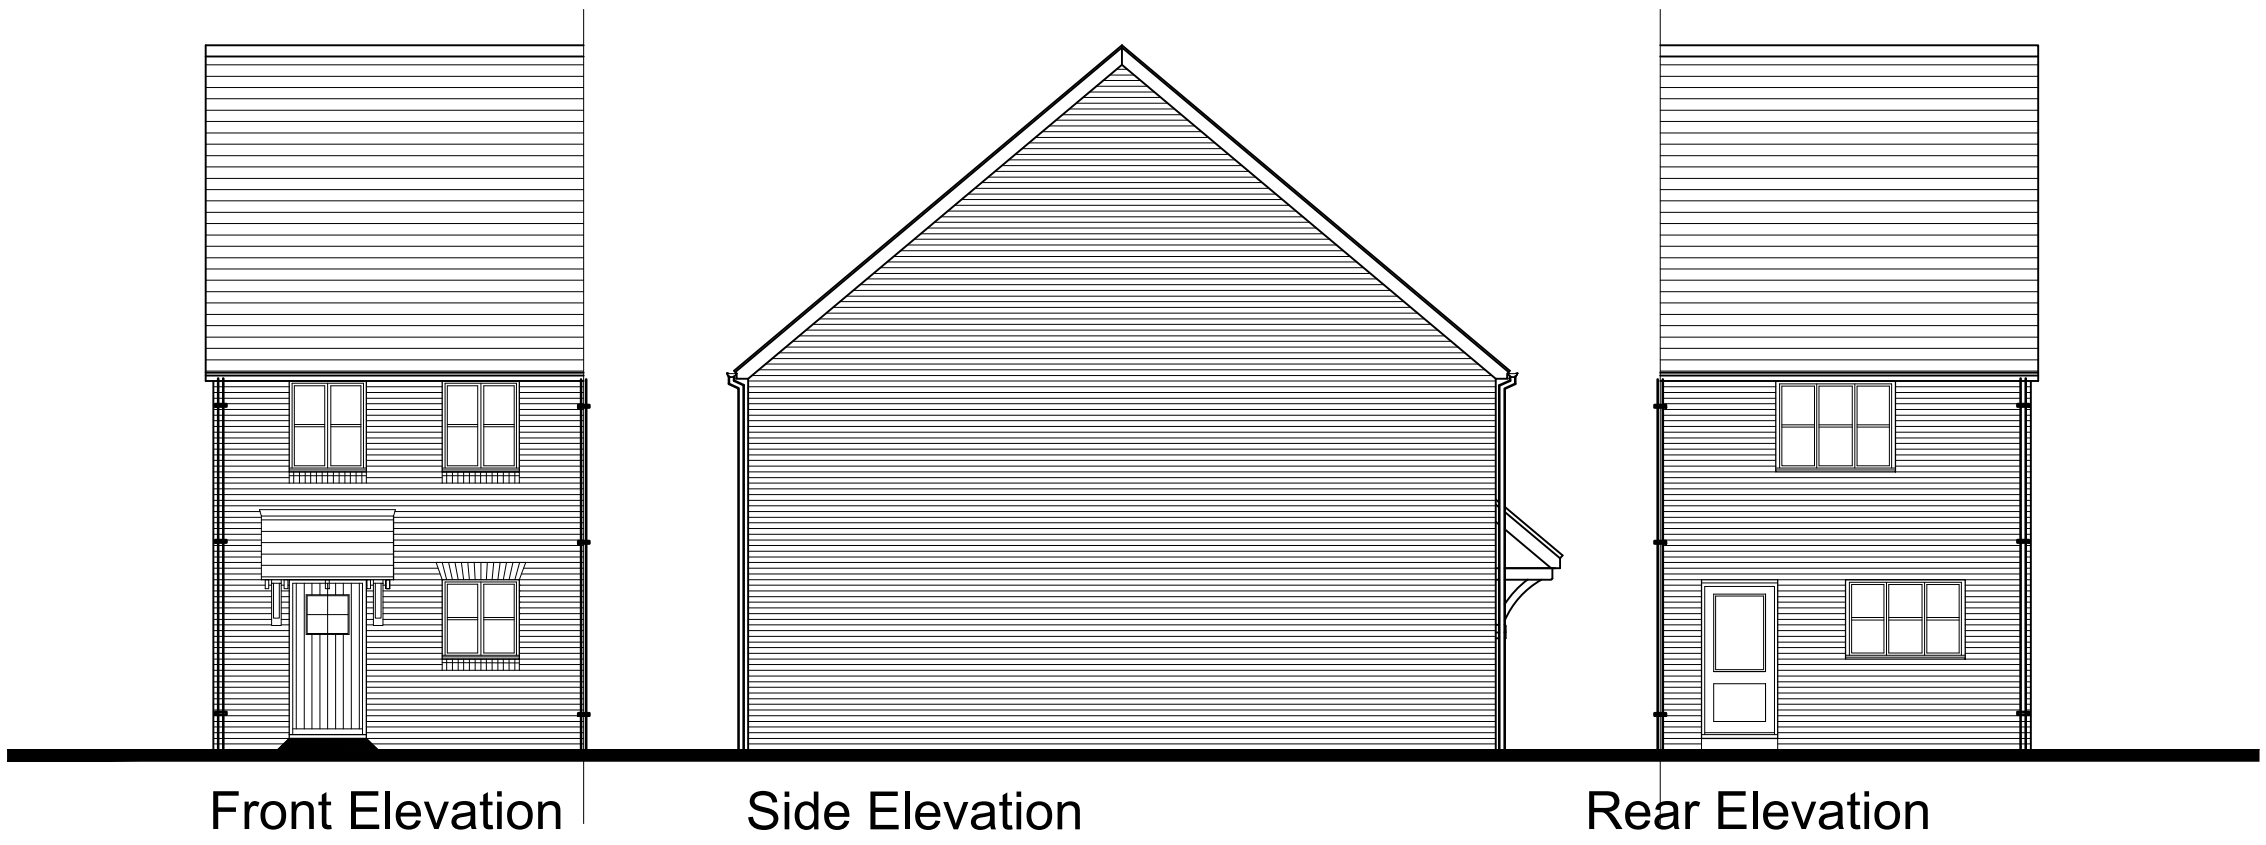


Plot: 38
Handed: 39

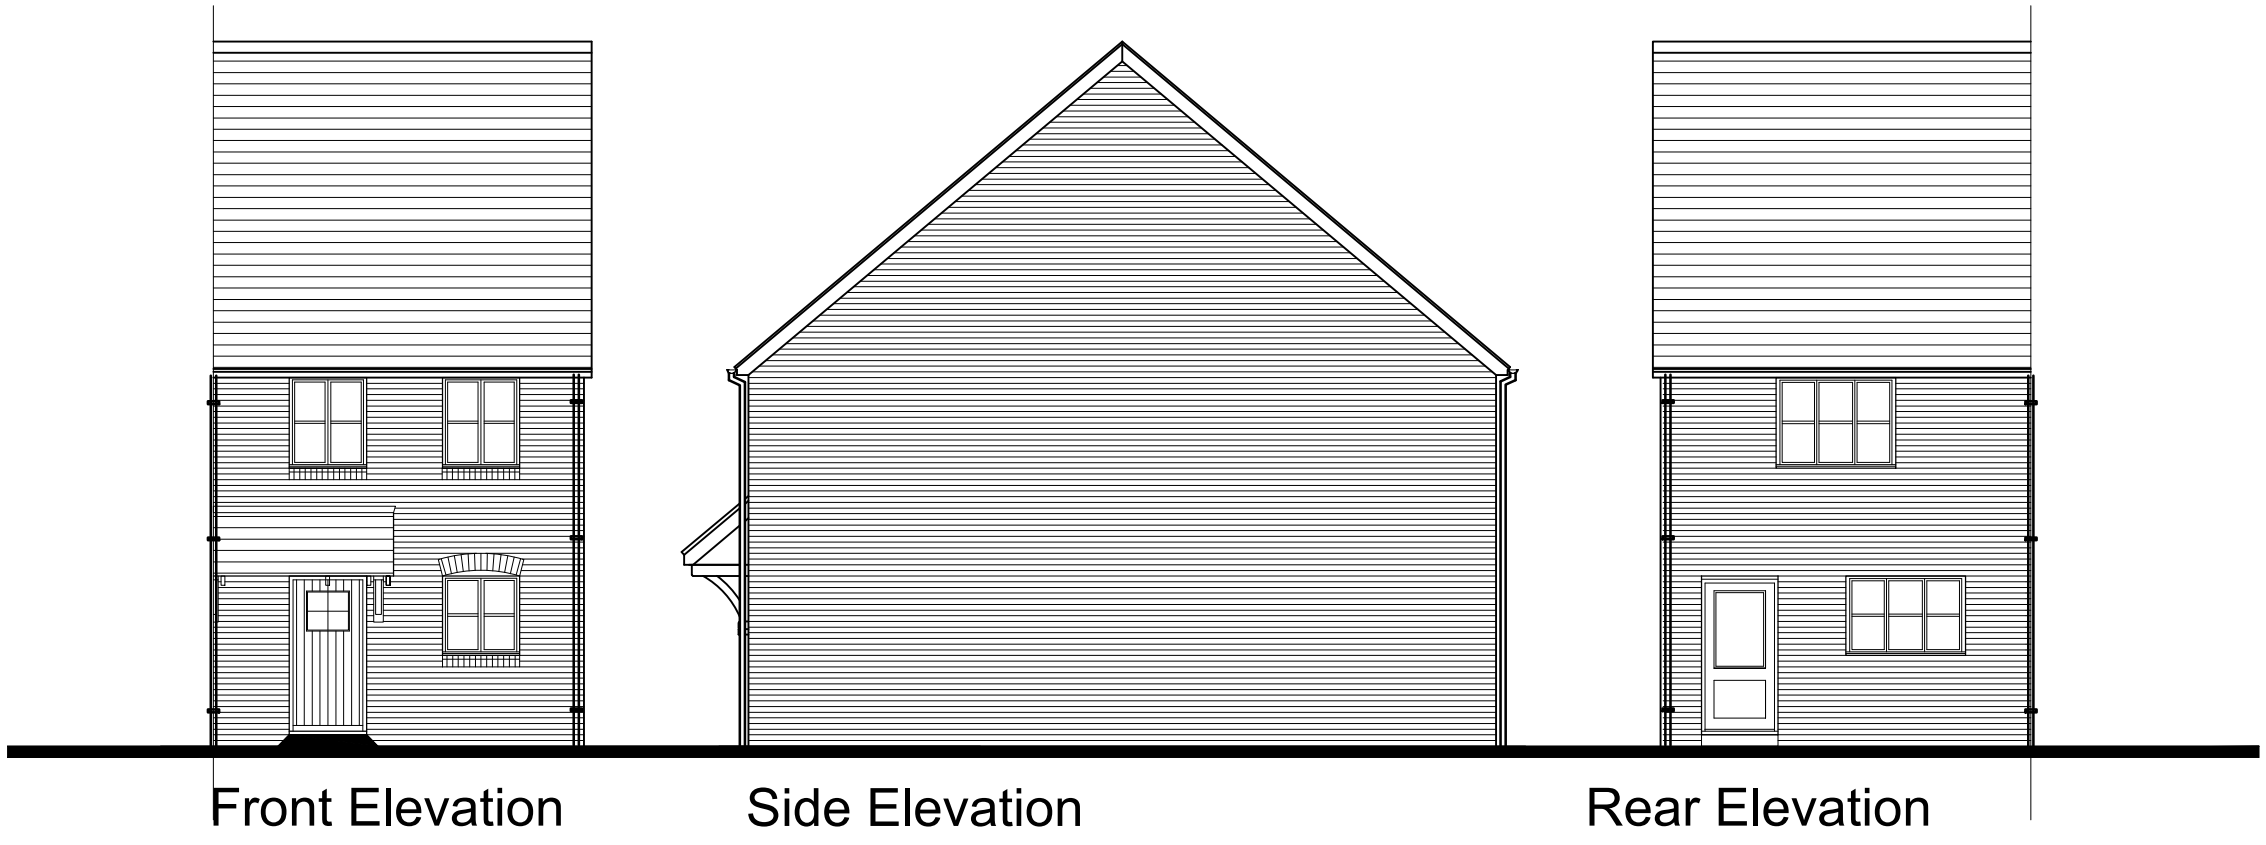

Plot: 45
Handed: 46

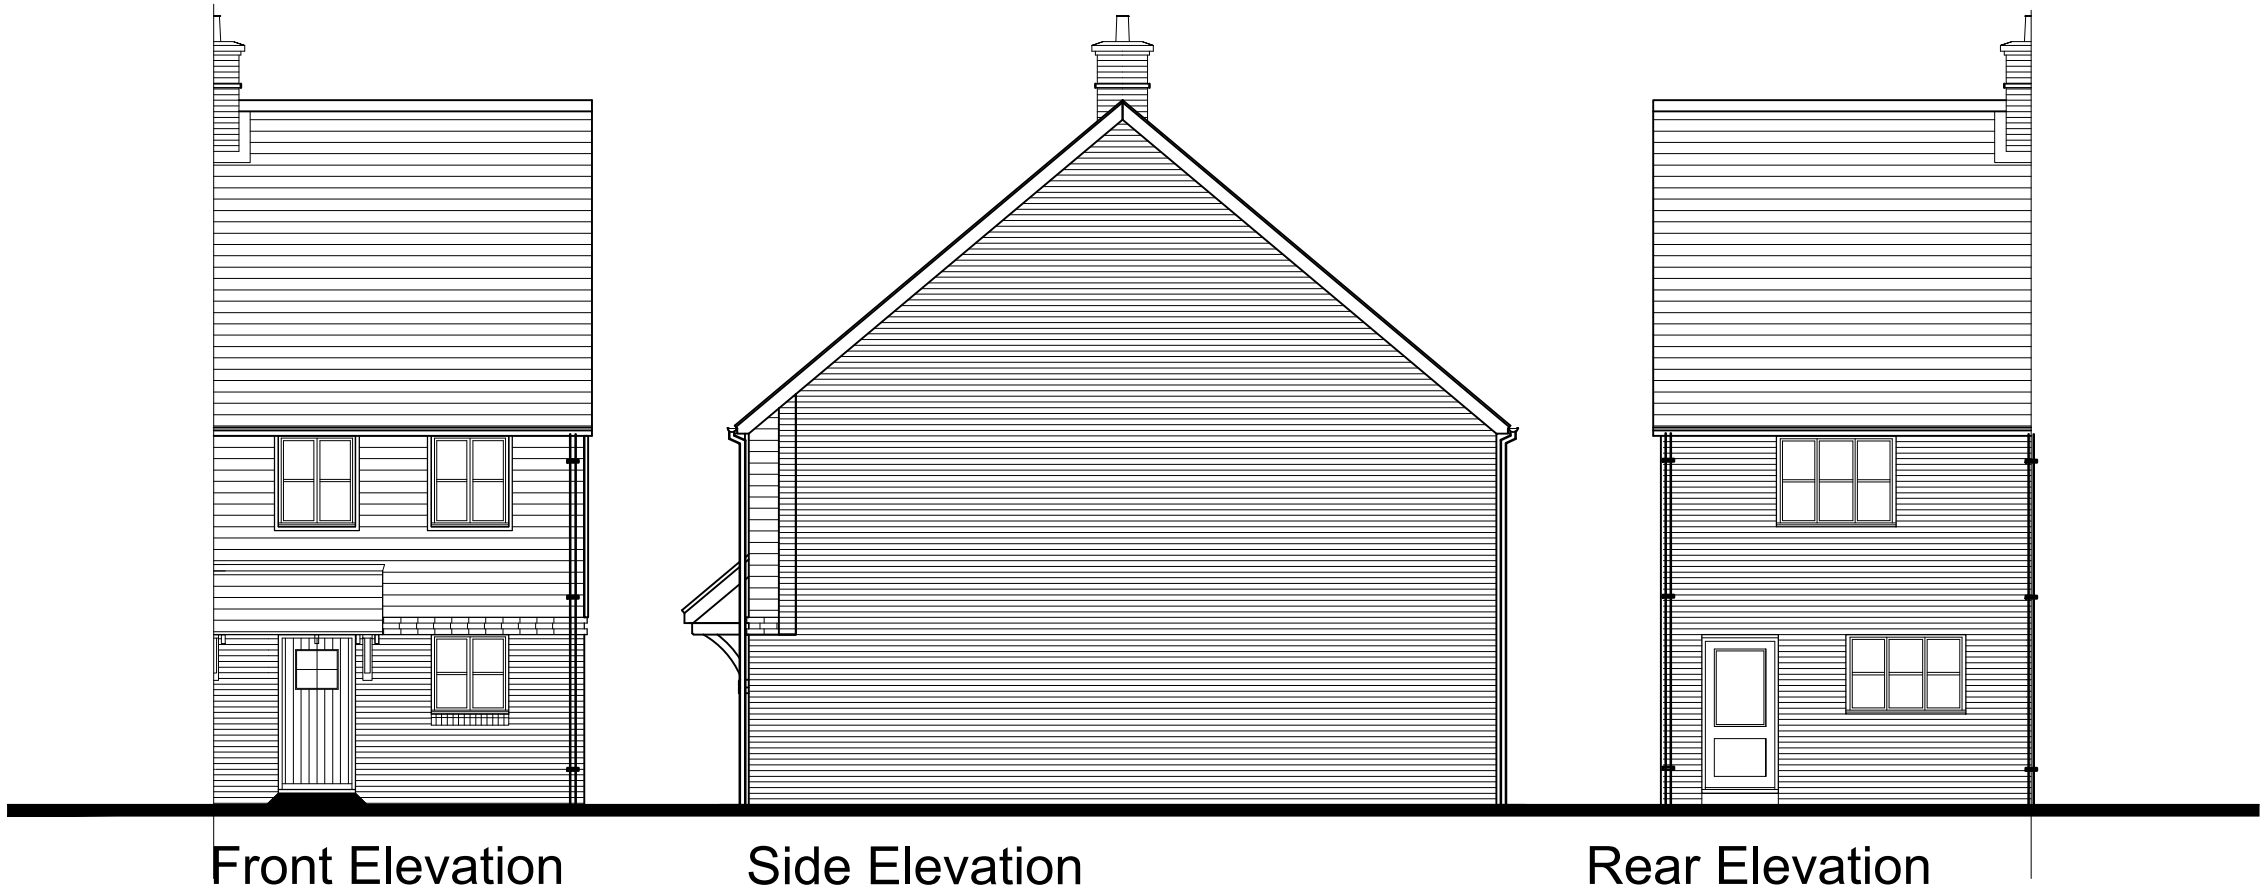

Plot: 44
Handed: 43

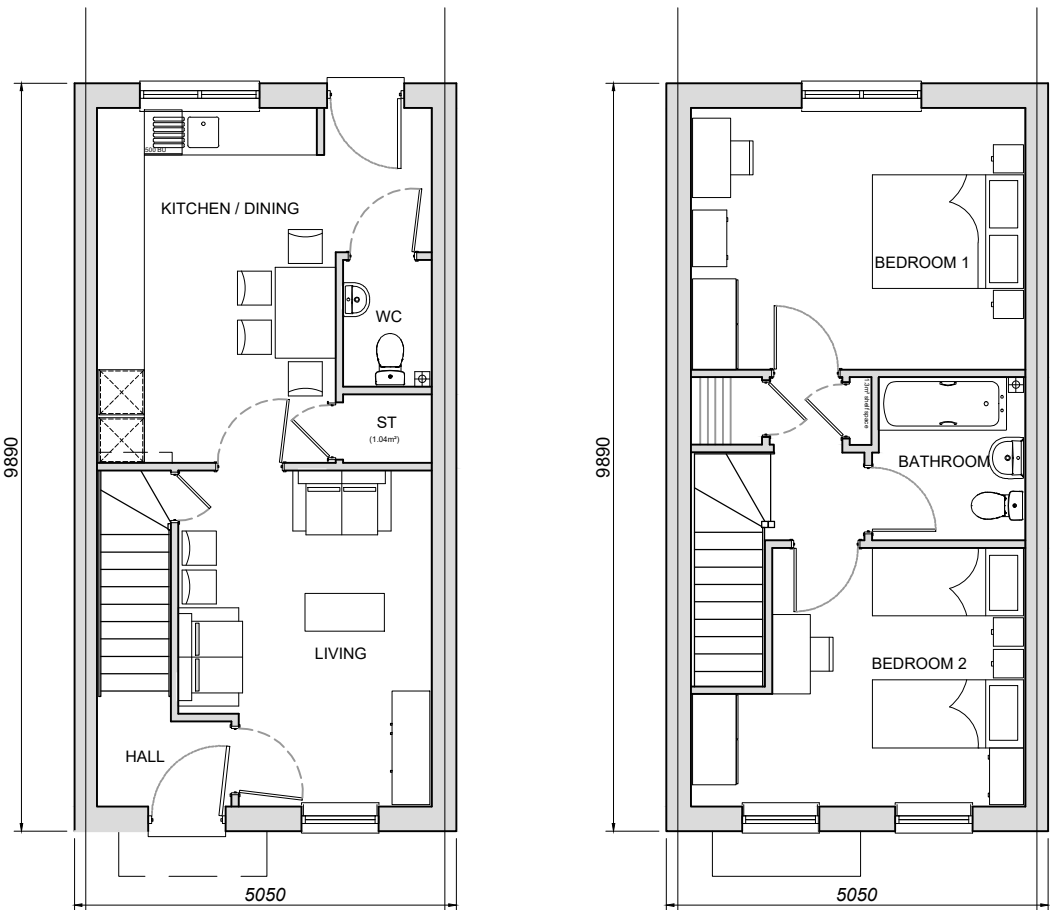

Ground Floor

First Floor

Plots: 38, 44, 45
Handed: 39, 43, 46
2 Bed 4 Person Affordable House
80.40sqm to finishes
81.76sqm to structure
To National Space Standards
NOT to Lifetime Homes or B. Regs part M4(2 or 3)

C	20.11.20	Updated to site layout	PB	NF
B	26.08.20	Planning permission	PB	NF
A	21.08.20	Updated housetypes.	PB	NF
Rev	Date	Revision Details	Dr	Ch

ECE Architecture
www.ecearchitecture.com

London: 76 Great Suffolk Street, London, SE1 0BL
T 0207 928 2773 E london@ecearchitecture.com
Sussex: Brooklyn Chambers, 11 Goring Road, Worthing, West Sussex, BN12 4AP
T 01903 248777 E sussex@ecearchitecture.com
Bristol: Colston Street, Bristol, BS1 4XE
T 0117 214 1101 E bristol@ecewestworks.com

Client's Name
Vistry Group

Job Title
Avisford Grange
Walberton

Drawing Title
A24L
Plans and Elevations

Scale
1:100 @ A1 / 1:200 @ A3

Drawn: AT/JW
Checked: NF
Date: 10.08.20

Job No: 6913
Drawing No: 124
Rev: C

Status
PRELIMINARY