



Street Scene
A-A



Street Scene
B-B

Street Scene
C-C




Street Scene
D-D



Street Scene
E-E



Street Scene
F-F

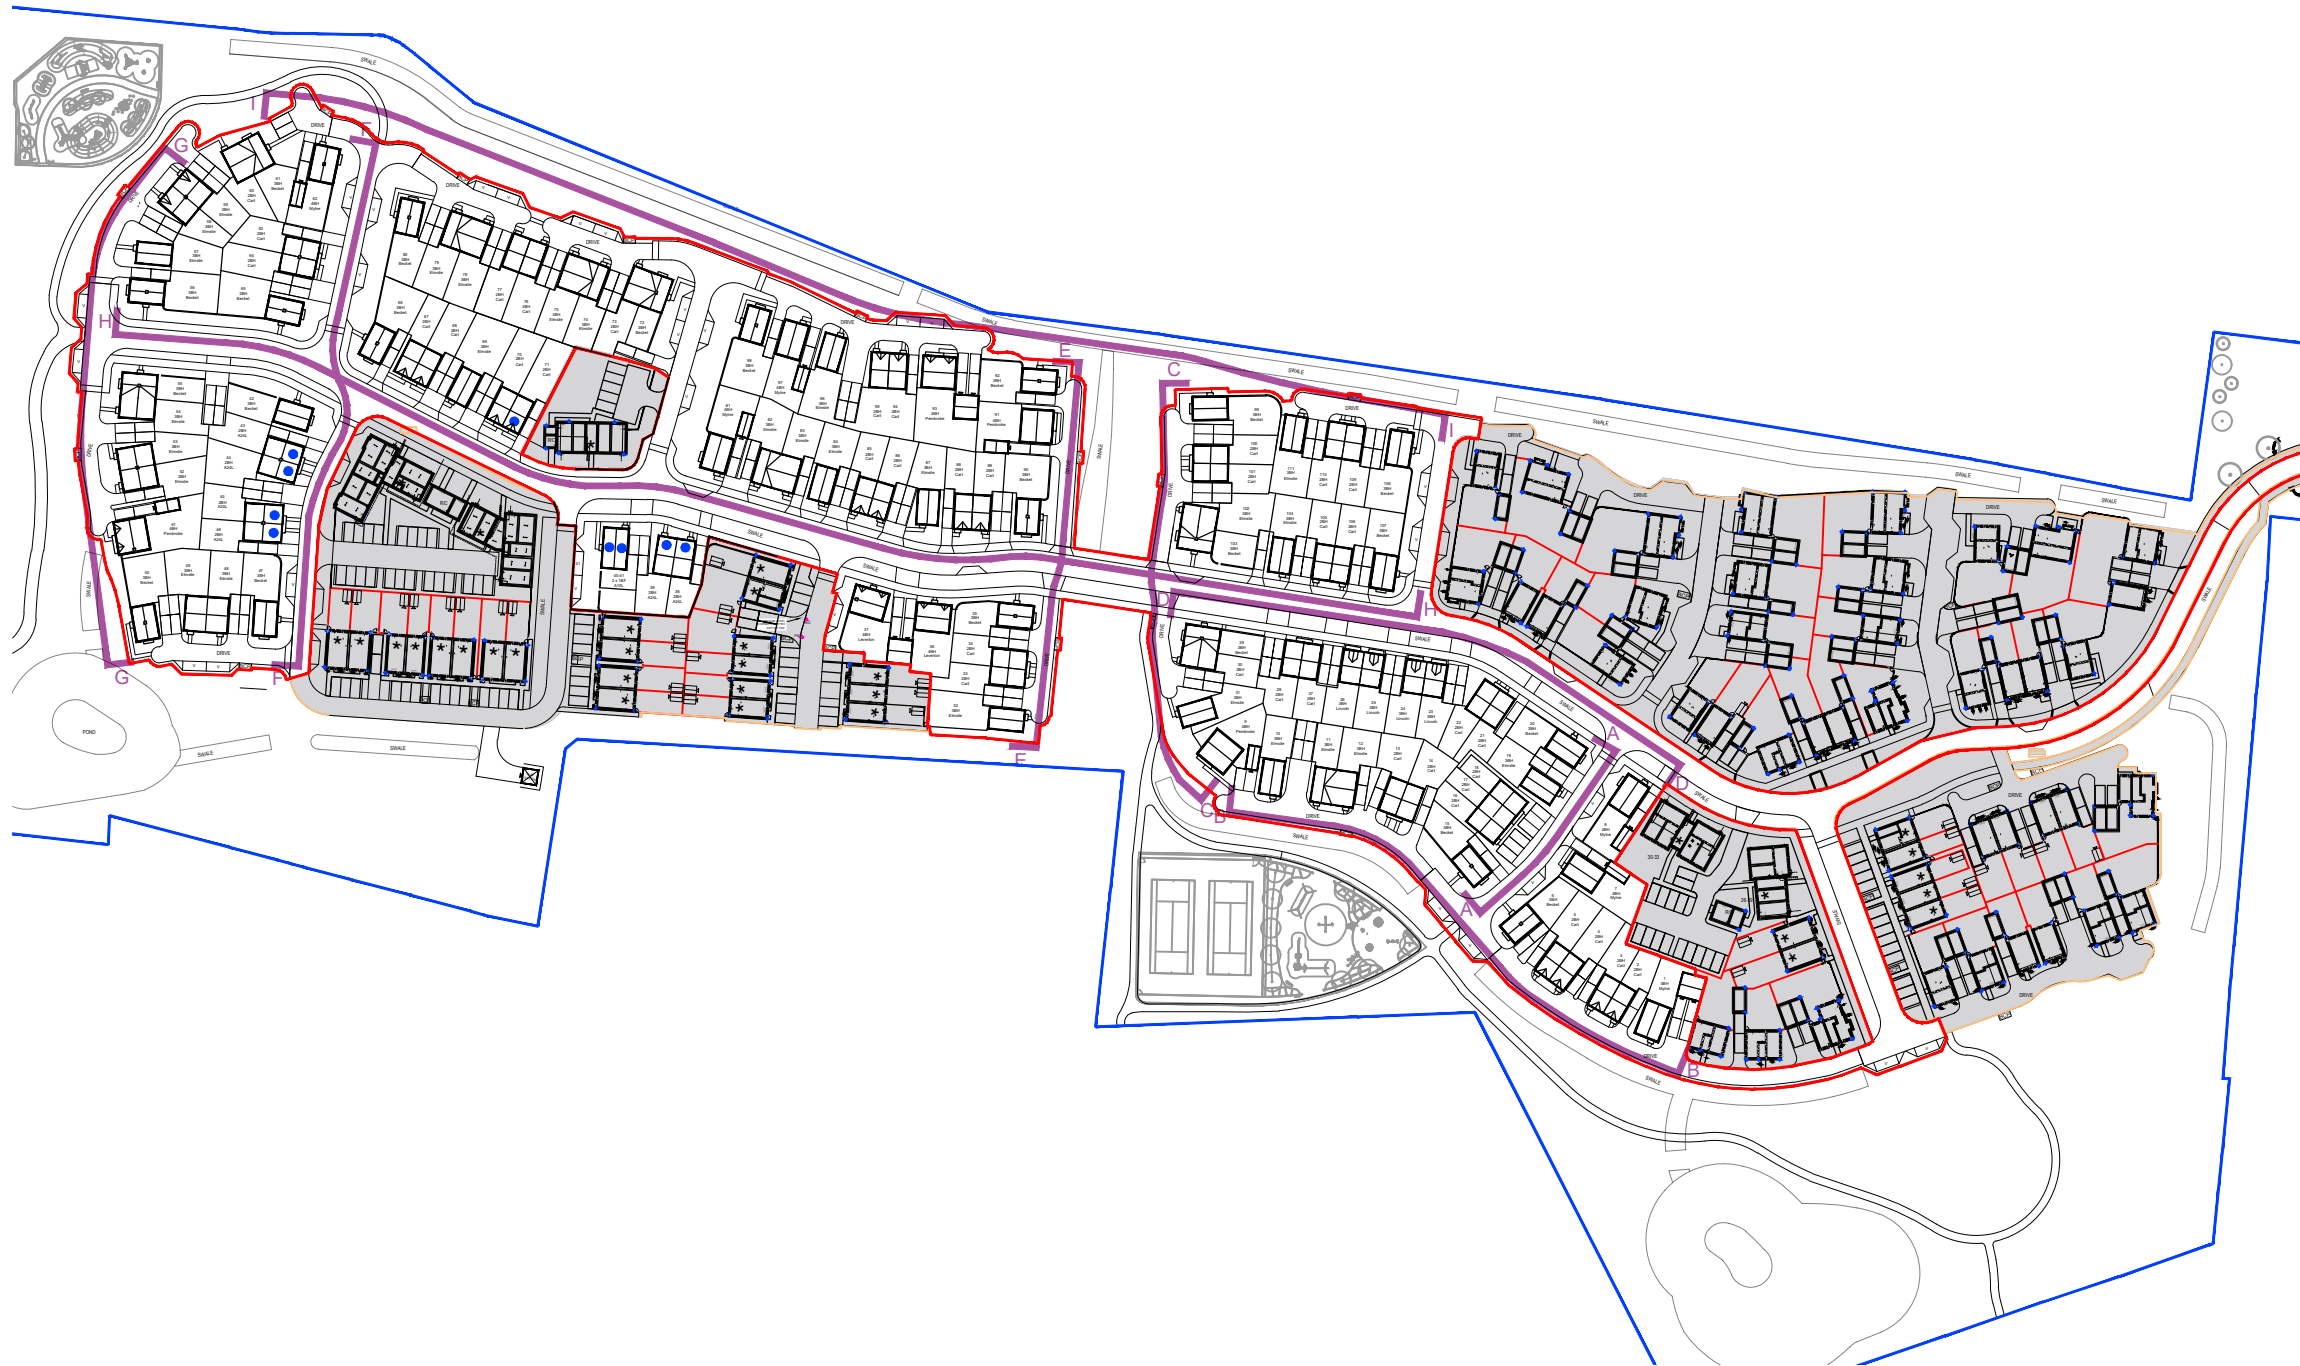

D	27.11.20	Materials amended to comments	JW	NF
C	09.11.20	Changes made to comments	JW	NF
B	26.10.20	House type amendments	PB	NF
A	26.08.20	Planning permission	PB	NF
Rev	Date	Revision Details	Dr	Ch

London: 76 Great Suffolk Street
T 0207 928 2773 E london@ecearchitecture.com
Sussex: Brooklyn Chambers, 11 Goring Road
Worthing, West Sussex, BN12 4AP
T 01903 248777 E sussex@ecearchitecture.com
Bristol: Waverley, Colston Tower
Colston Street, Bristol, BS1 4XE
T 0117 214 1101 E bristol@ecearchitecture.com
www.ecearchitecture.com

Client's Name
Vistry Group

Job Title
Avisford Grange, Walberton

Drawing Title
Street Scenes
Sheet 1

Scale
1:200 @ A0 / 1:400 @ A2

Drawn
PB

Job No
6913

Status
PRELIMINARY

CAD Plot date: 27/11/2020 - 17:58:53
6913 - avisford site - street scenes.dwg