


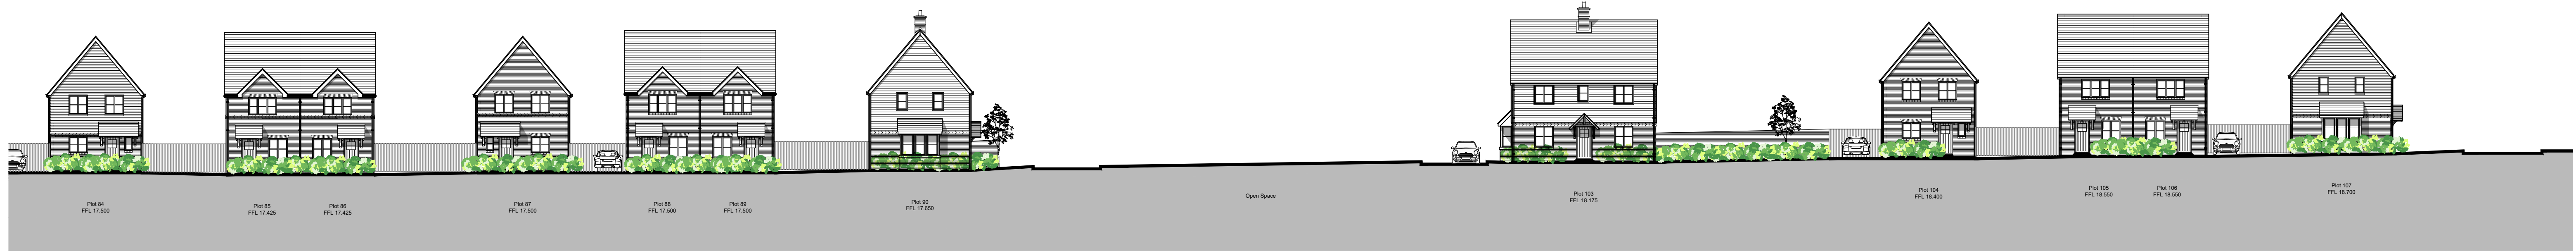

Street Scene
G-G



Street Scene
H-H




Street Scene
H-H




Street Scene
I-I



Street Scene
I-I

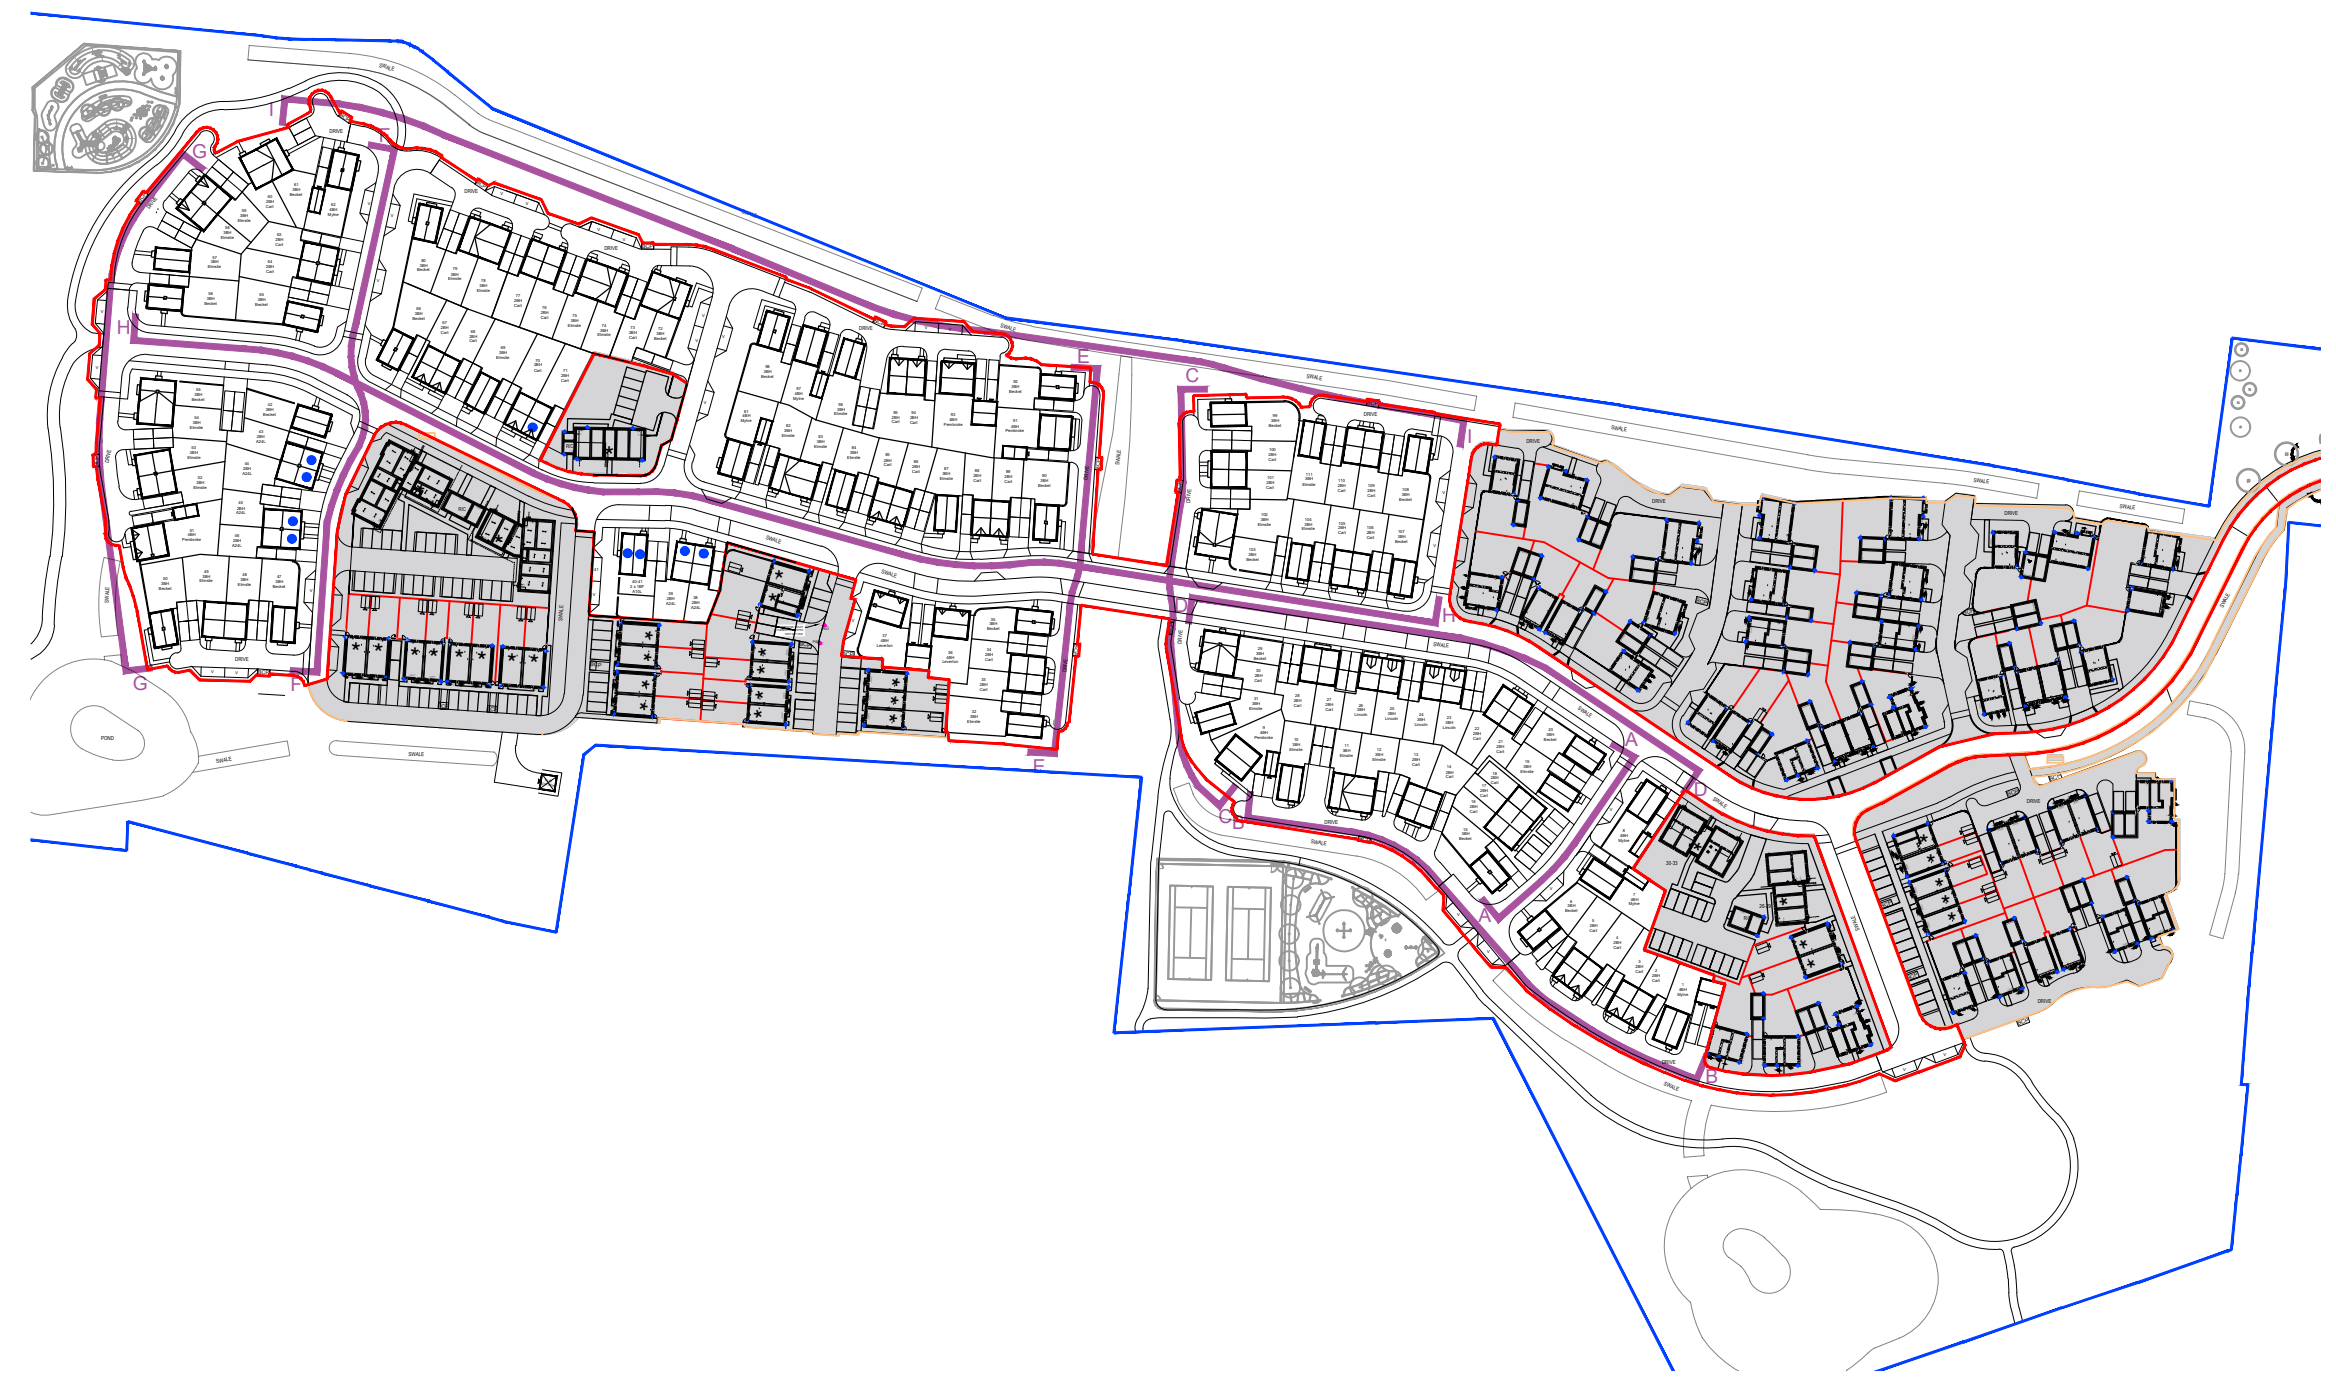

D	20.11.20	Materials amended to comments	JW	NF
C	09.11.20	Changes made to comments	JW	NF
B	26.10.20	Housetype amendments	PB	NF
A	26.08.20	Planning permission	PB	NF
Rev	Date	Revision Details	Dr	Ch

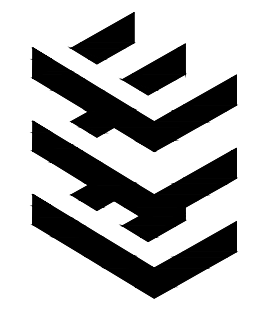

London: 76 Great Suffolk Street, London, SE1 0BL
T 0207 928 2773 E london@ecearchitecture.com
Sussex: Brooklyn Chambers, 11 Goring Road
Worthing, West Sussex, BN12 4AP
T 01903 248777 E sussex@ecearchitecture.com
Bristol: Westworks, Colston Tower
Colston Street, Bristol, BS1 4XE
T 0117 214 1101 E bristol@ecewestworks.com

ECE Architecture
www.ecearchitecture.com

Client's Name
Vistry Group

Job Title
Avisford Grange, Walberton

Drawing Title
Street Scenes
Sheet 2

Scale
1:200 @ A0 / 1:400 @ A2



A horizontal scale bar with a black background and white markings. It is divided into four equal segments, each representing 4 metres. The total length is 20 metres. Below the bar, the word 'metres' is written on the left, and the numbers 4, 8, 12, 16, and 20 are placed at the corresponding tick marks.

Drawn	Checked	Date
PB	NF	21.08.20
Asb. Mo.	Desp. Asb. Mo.	Desp.

Job No. 6913 Drawing No. 151 Rev. D

Status

PRELIMINARY

PRELIMINARY

CAD Plot date: 20/11/2020 - 11:59:18 0013 - walberton site - street scenes.dwg