
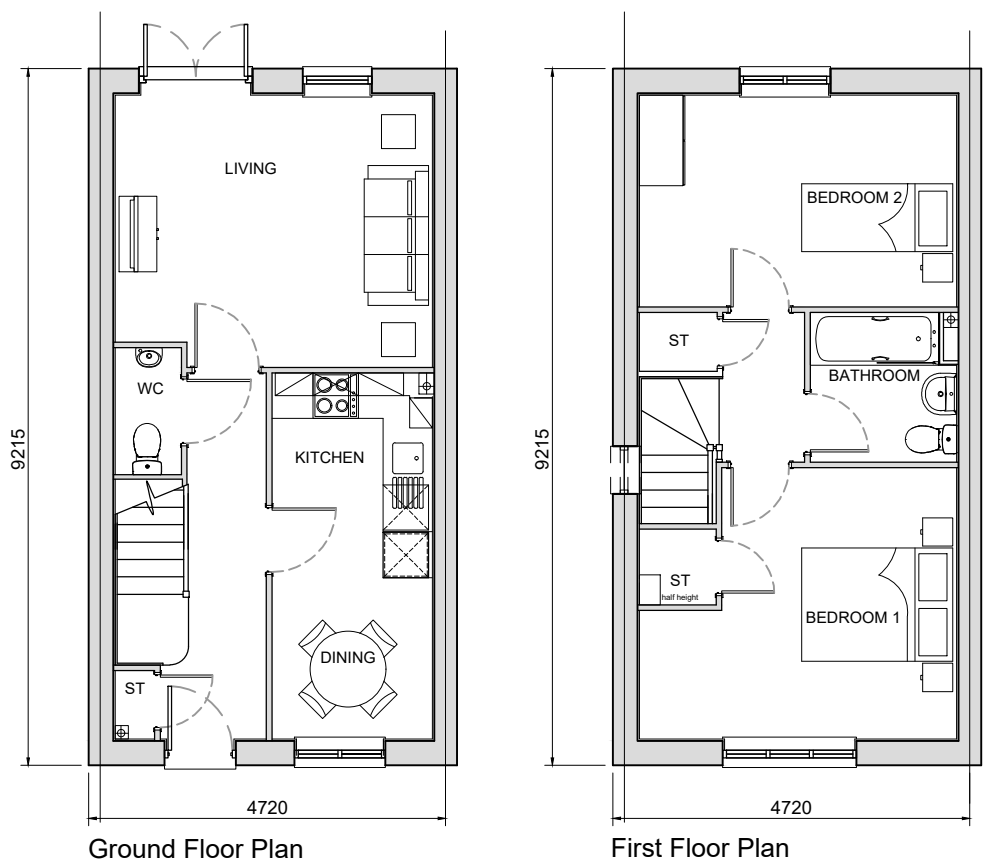
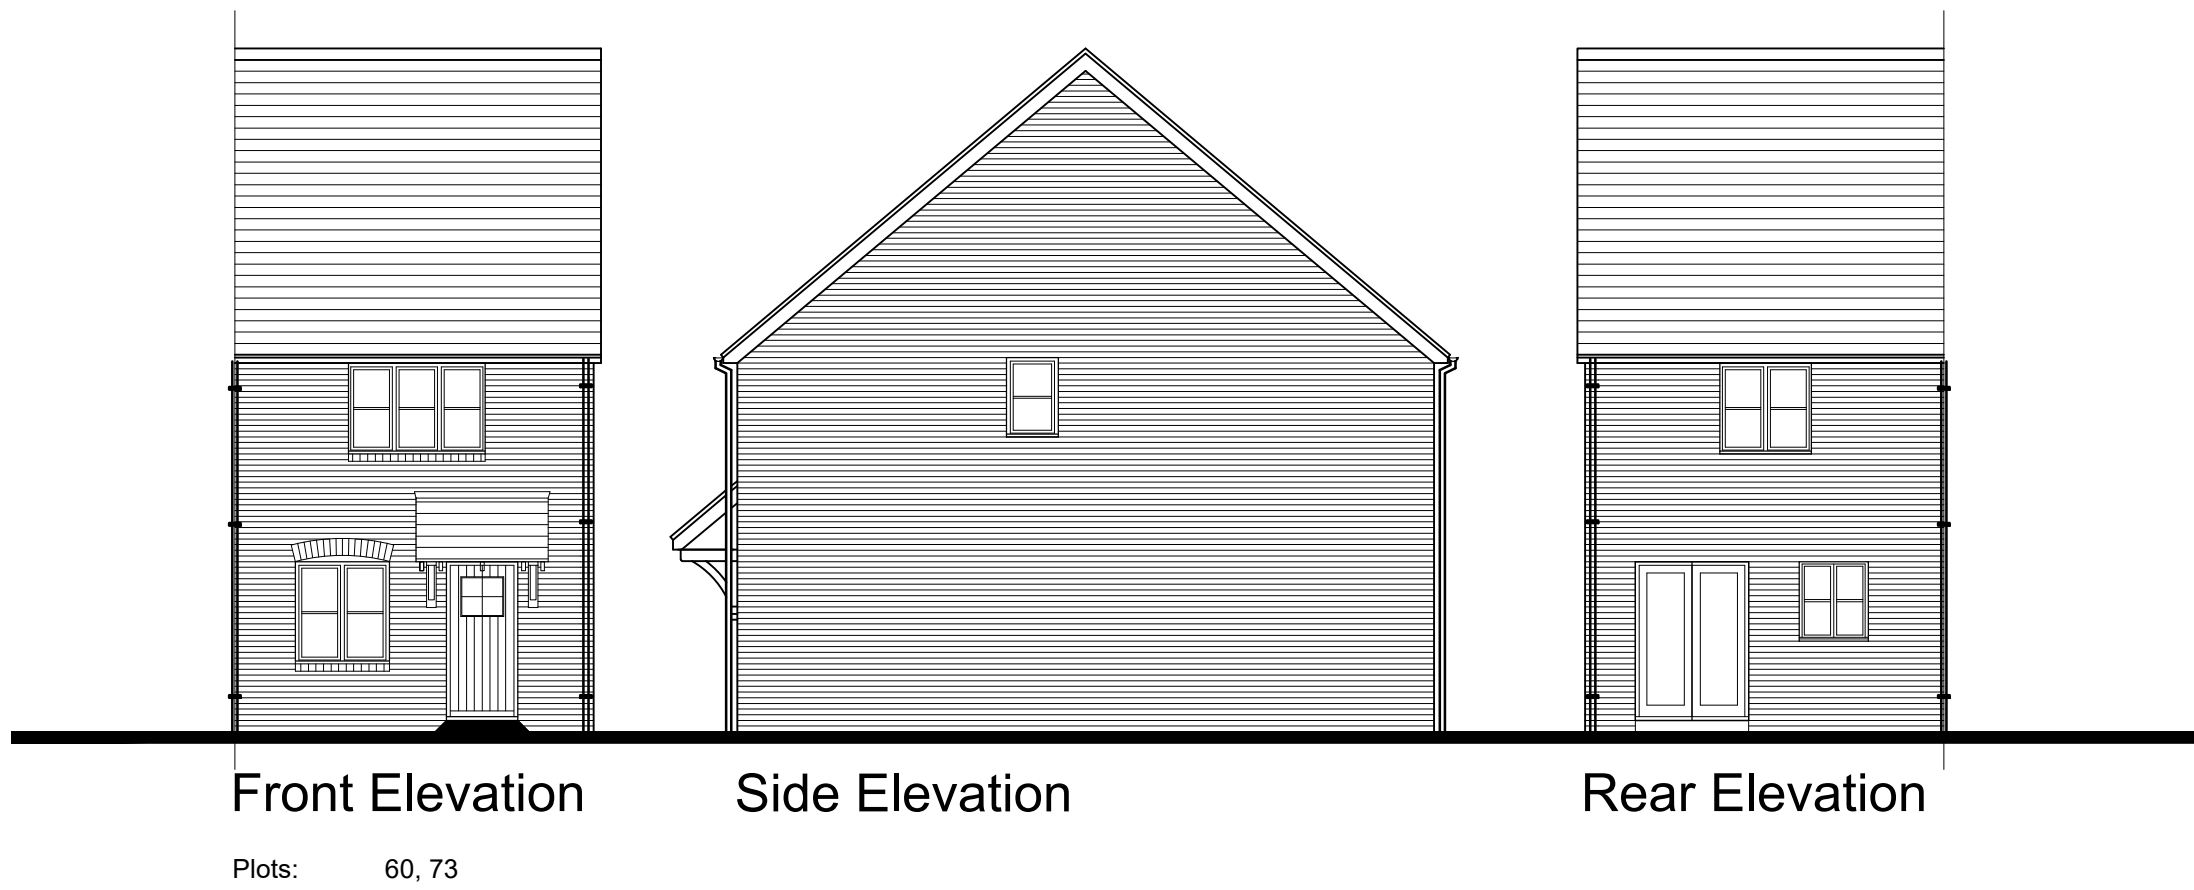
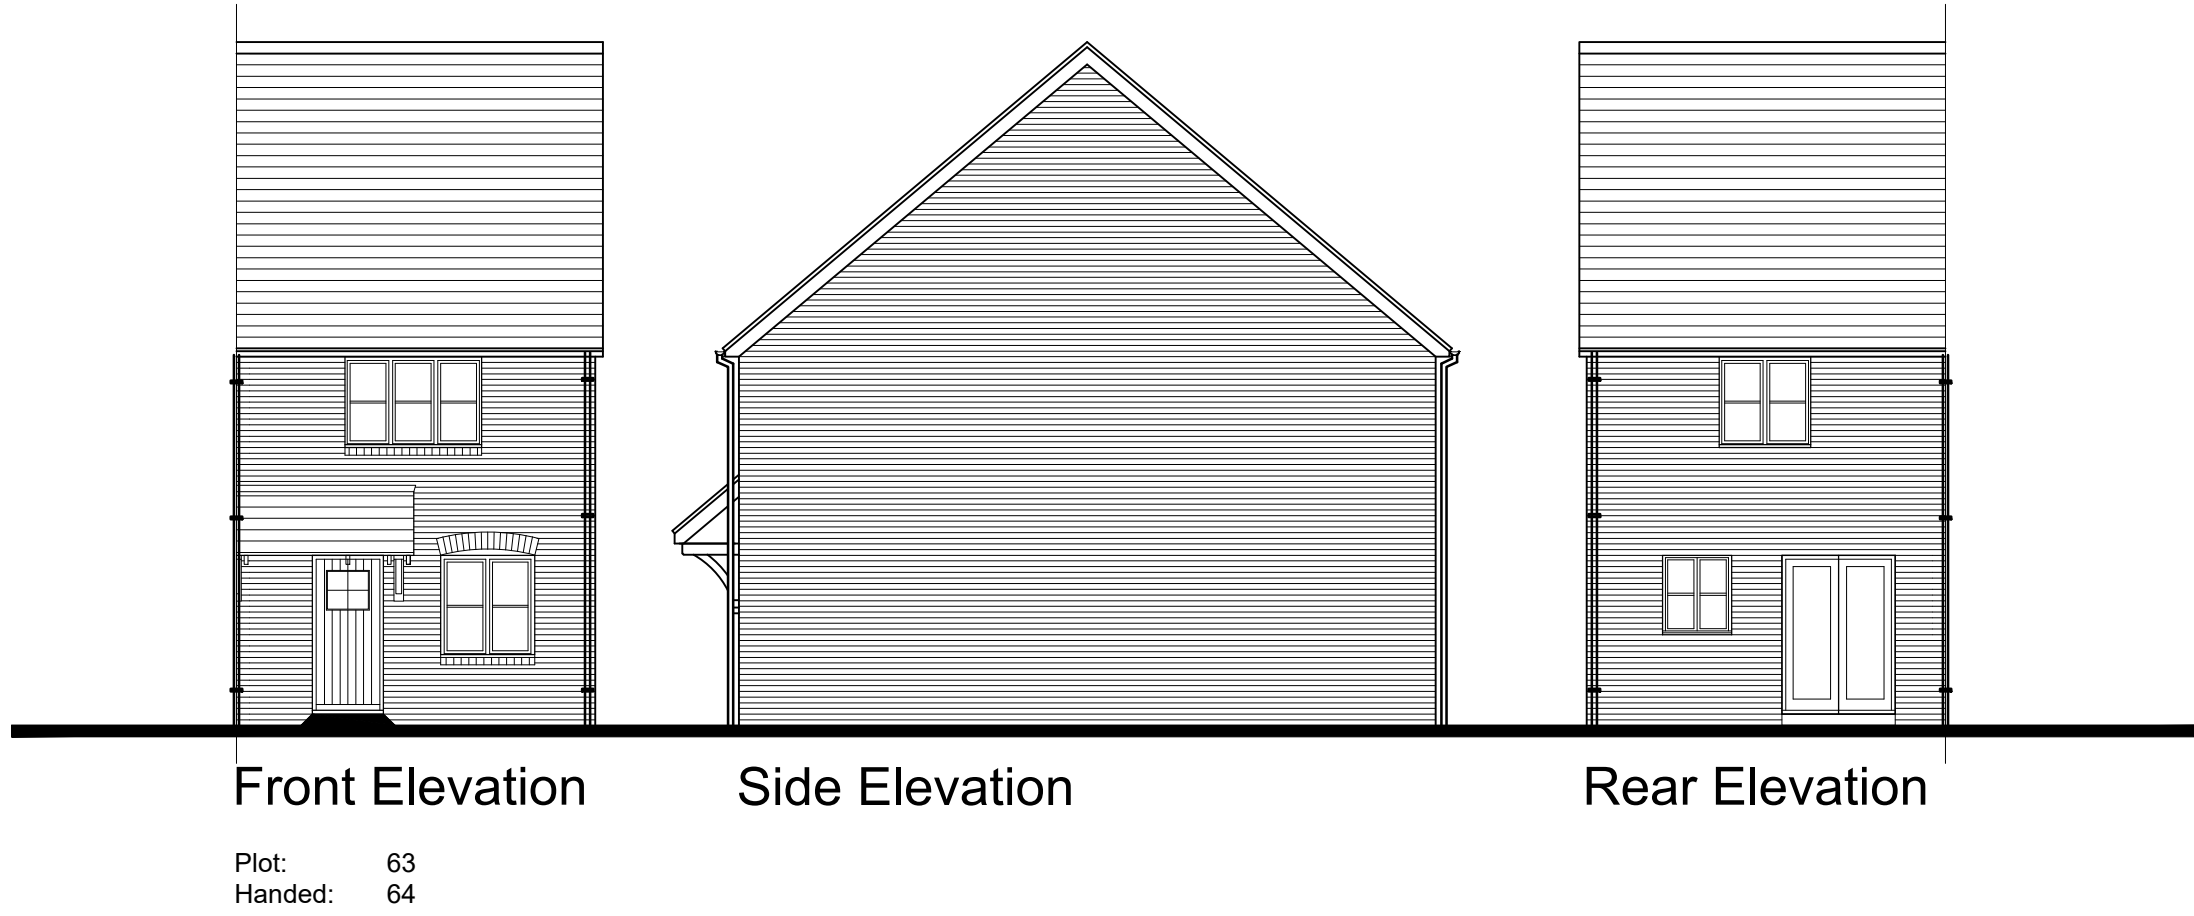
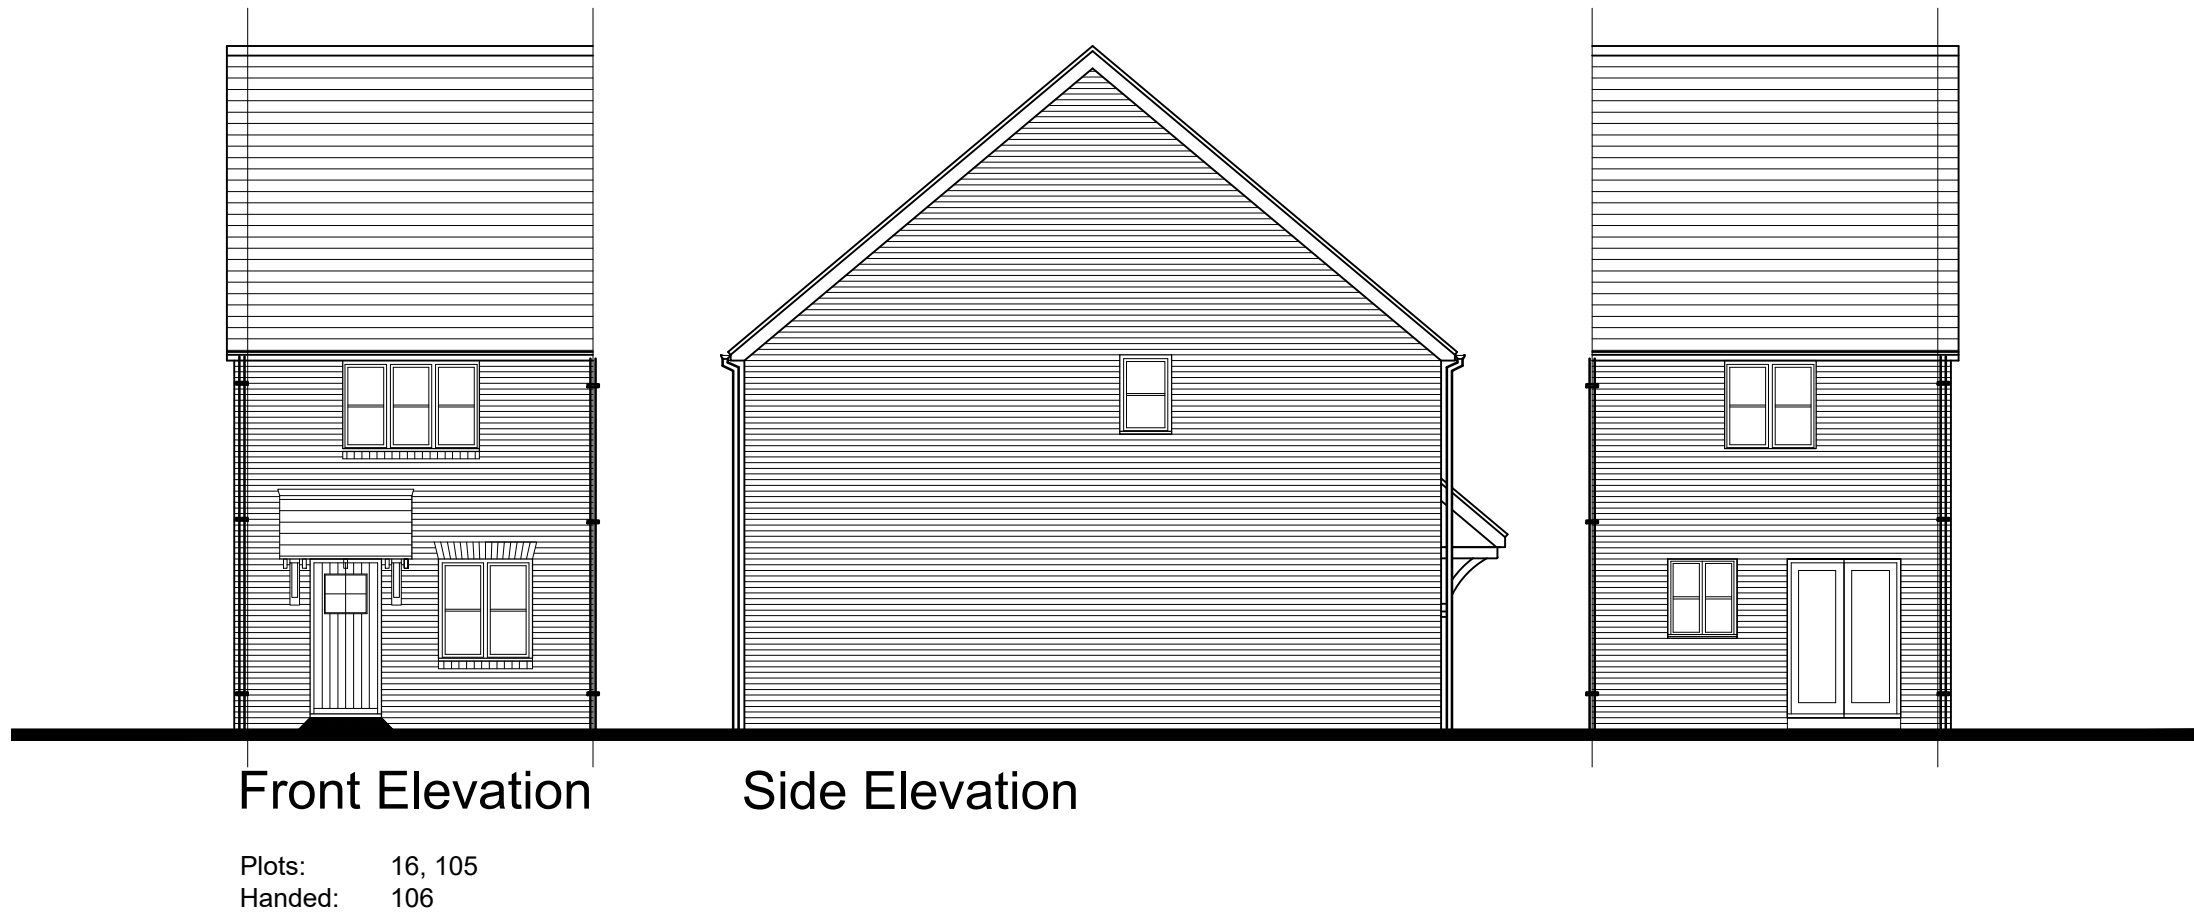


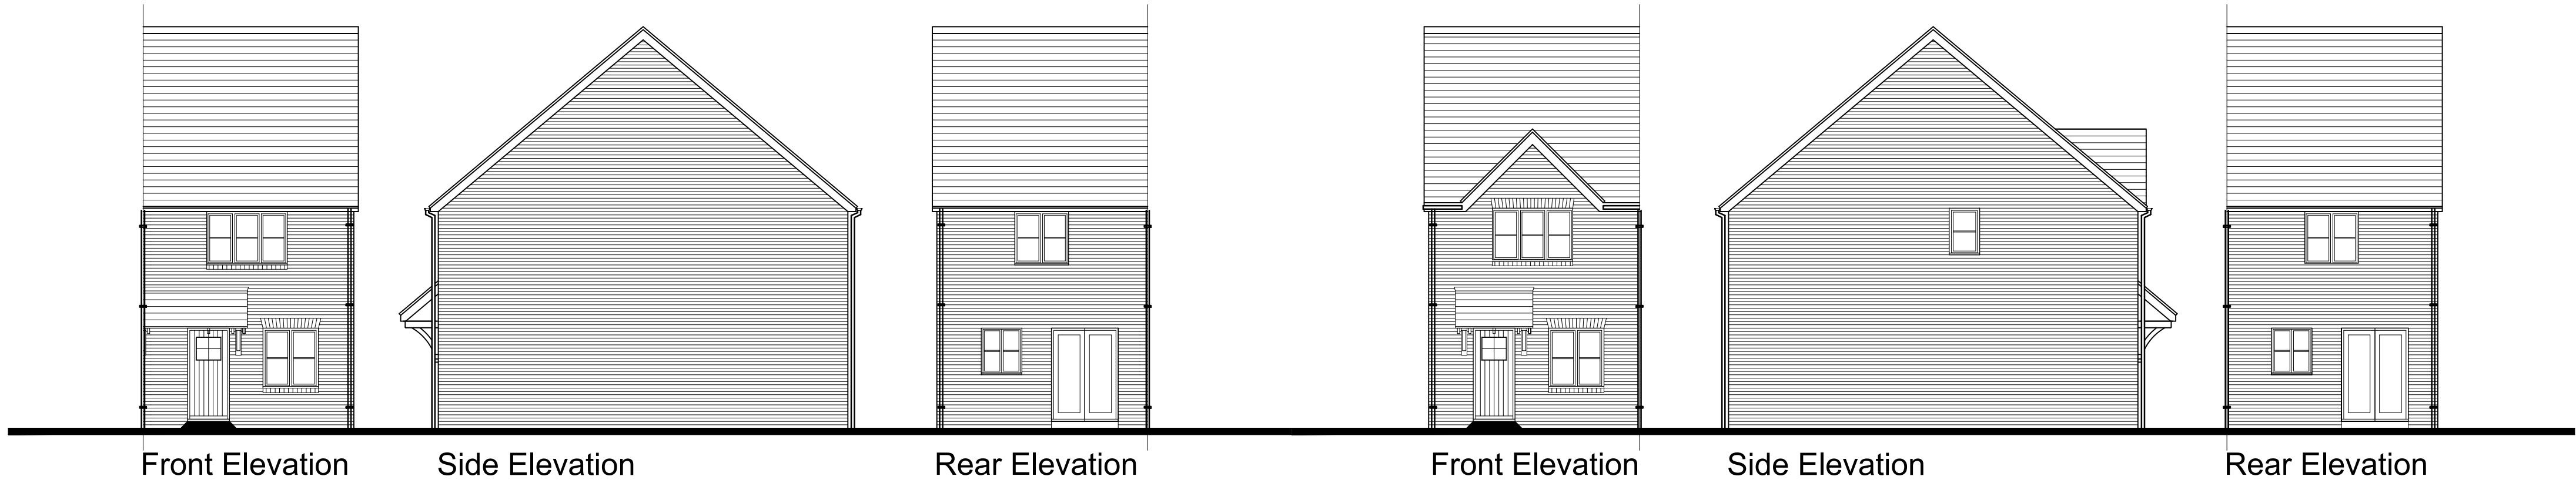

Plots: 3, 5, 14, 16, 18, 22, 28, 34, 60, 63, 68, 73, 76, 85, 88, 95, 101, 105, 110
Handed: 2, 4, 13, 17, 21, 27, 30, 33, 64, 67, 70, 77, 86, 89, 94, 100, 106, 109

2 Bed 3 Person Private House
71.44sqm to finishes
72.70sqm to structure

To National Space Standards
NOTE to Lifetime Homes or B. Regs part M4(2) or 3)

C	20.11.20	Updated to site layout	PB	NF
B	26.08.20	Planning permission	PB	NF
A	21.08.20	Updated housetypes.	PB	NF
Rev	Date	Revision Details	Dr	Ch

ECE Architecture
www.ecearchitecture.com

London: 76 Great Suffolk Street
London, SE1 0BL
T 0207 928 2773 E london@ecearchitecture.com

Sussex: Brooklyn Chambers, 11 Goring Road
Worthing, West Sussex, BN12 4AP
T 01903 248777 E sussex@ecearchitecture.com

Bristol: Westworks, Colston Tower
Colston Street, Bristol, BS1 4XE
T 0117 214 1101 E bristol@ecewestworks.com

Client's Name
Vistry Group

Job Title
Avisford Grange
Walberton

Drawing Title
Cartwright
Plans and Elevations

Scale
1:100 @ A1 / 1:200 @ A3

metres 2 4 6 8 10

Drawn: AT/JW Checked: NF Date: 10.08.20

Job No: 6913 Drawing No: 110 Rev: C

Status
PRELIMINARY