


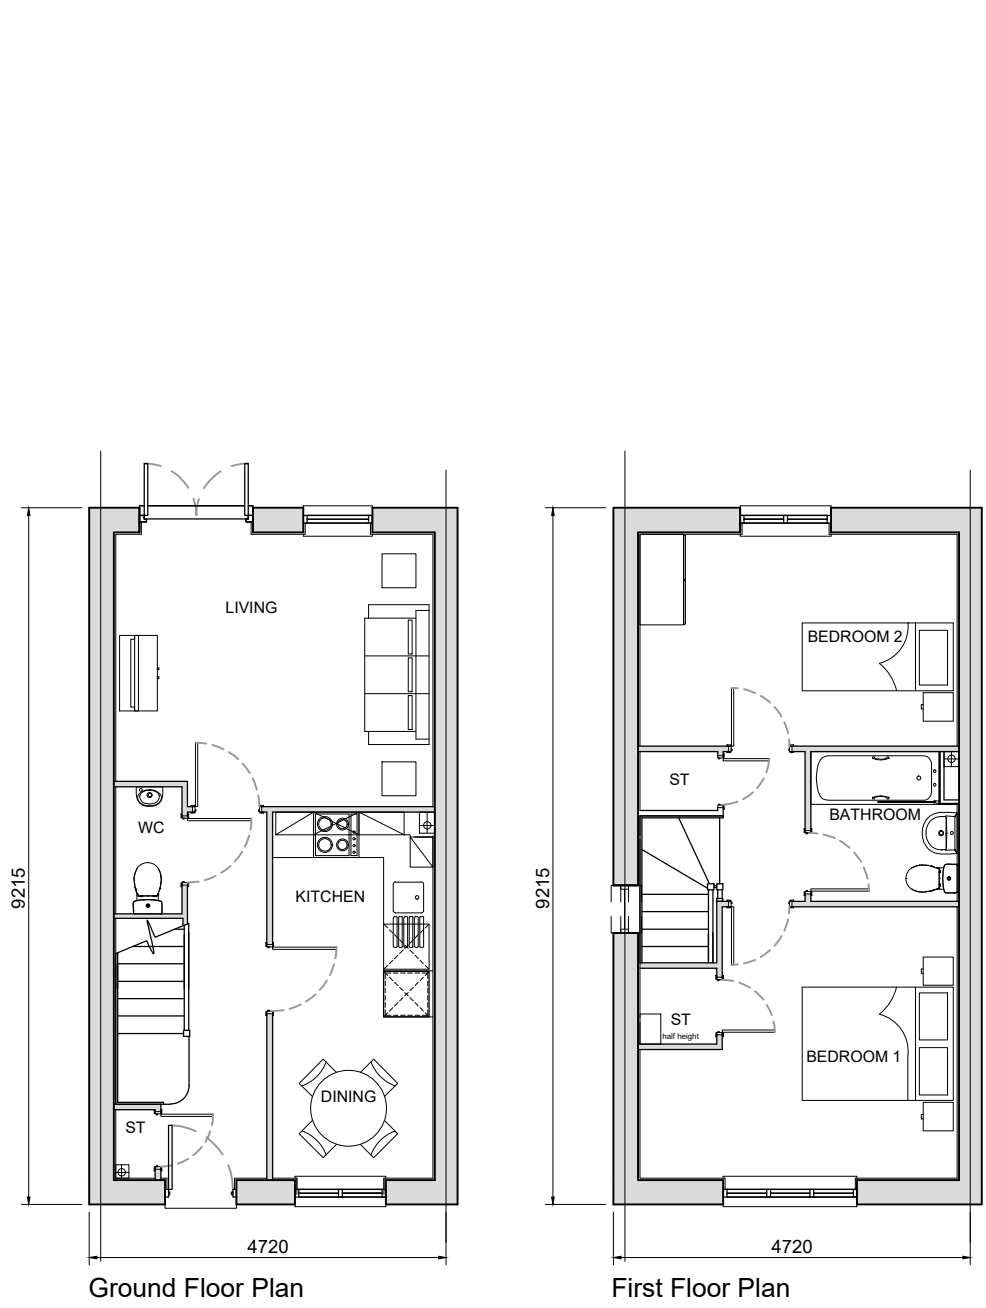
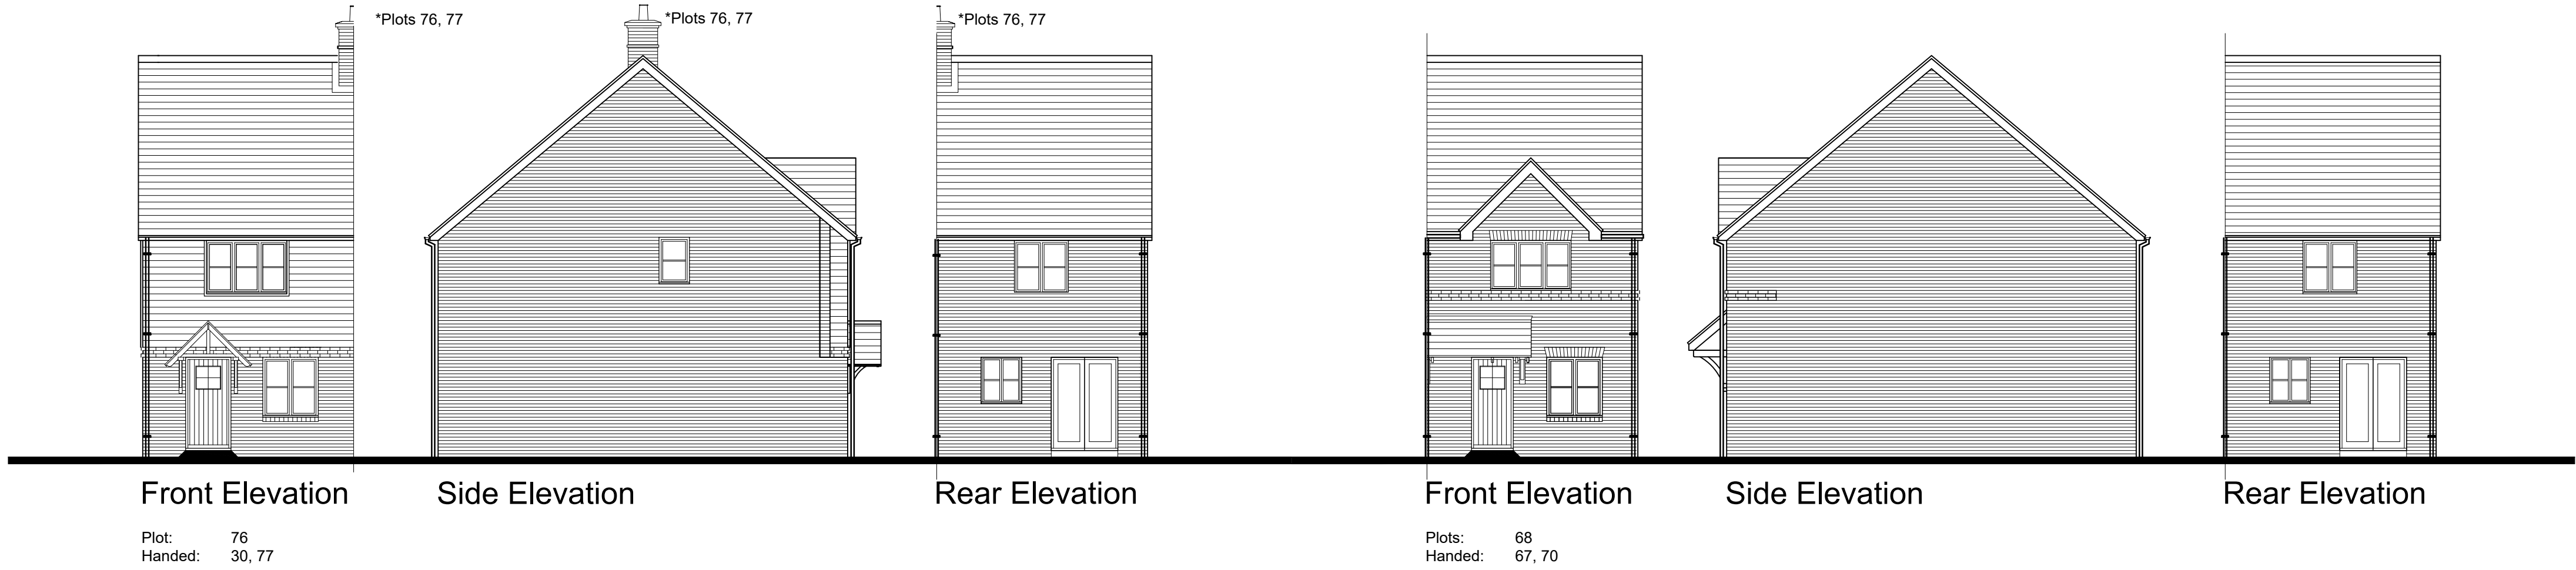


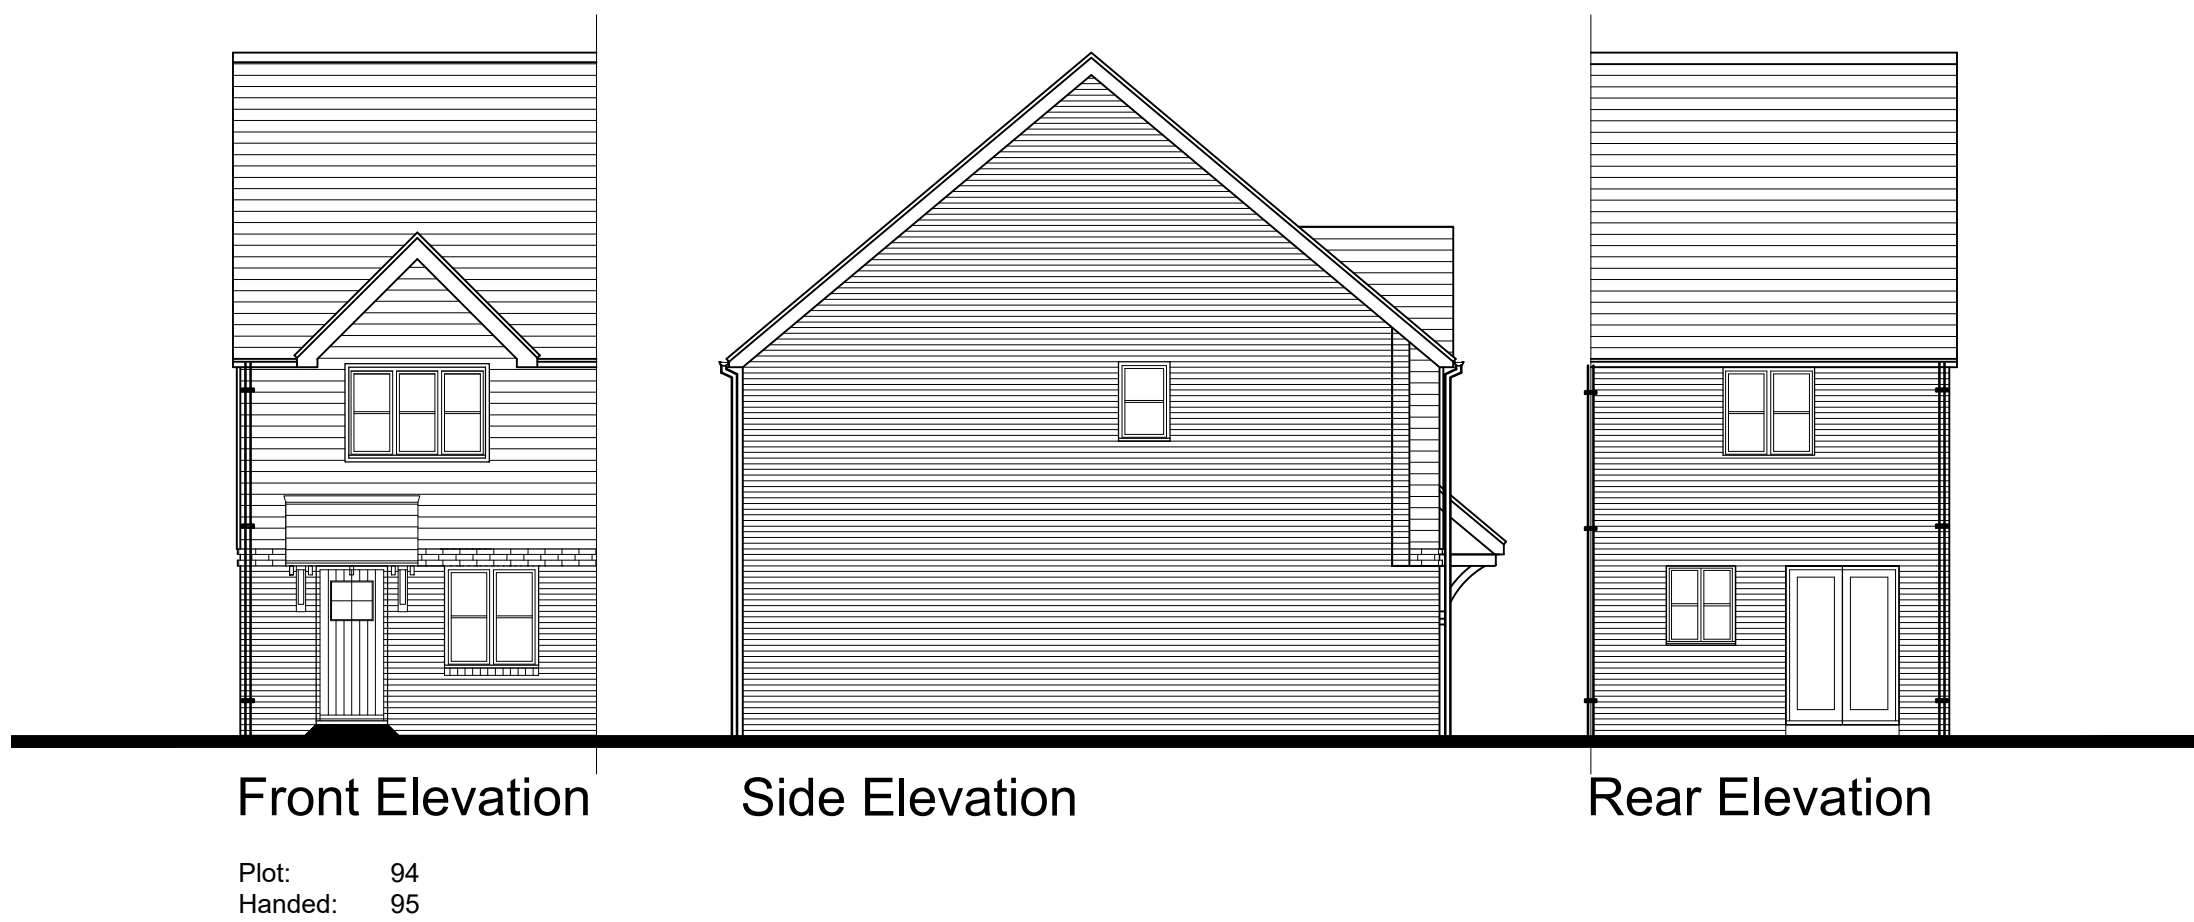

Plots: 3, 5, 14, 16, 18, 22, 28, 34, 60, 63, 68, 73, 76, 85, 88, 95, 101, 105, 110
Handed: 2, 4, 13, 17, 21, 27, 30, 33, 64, 67, 70, 77, 86, 89, 94, 100, 106, 109
2 Bed 3 Person Private House
71.44sqm to finishes
72.70sqm to structure
To National Space Standards
NOT to Lifetime Homes or B. Regs part M4(2) or 3)

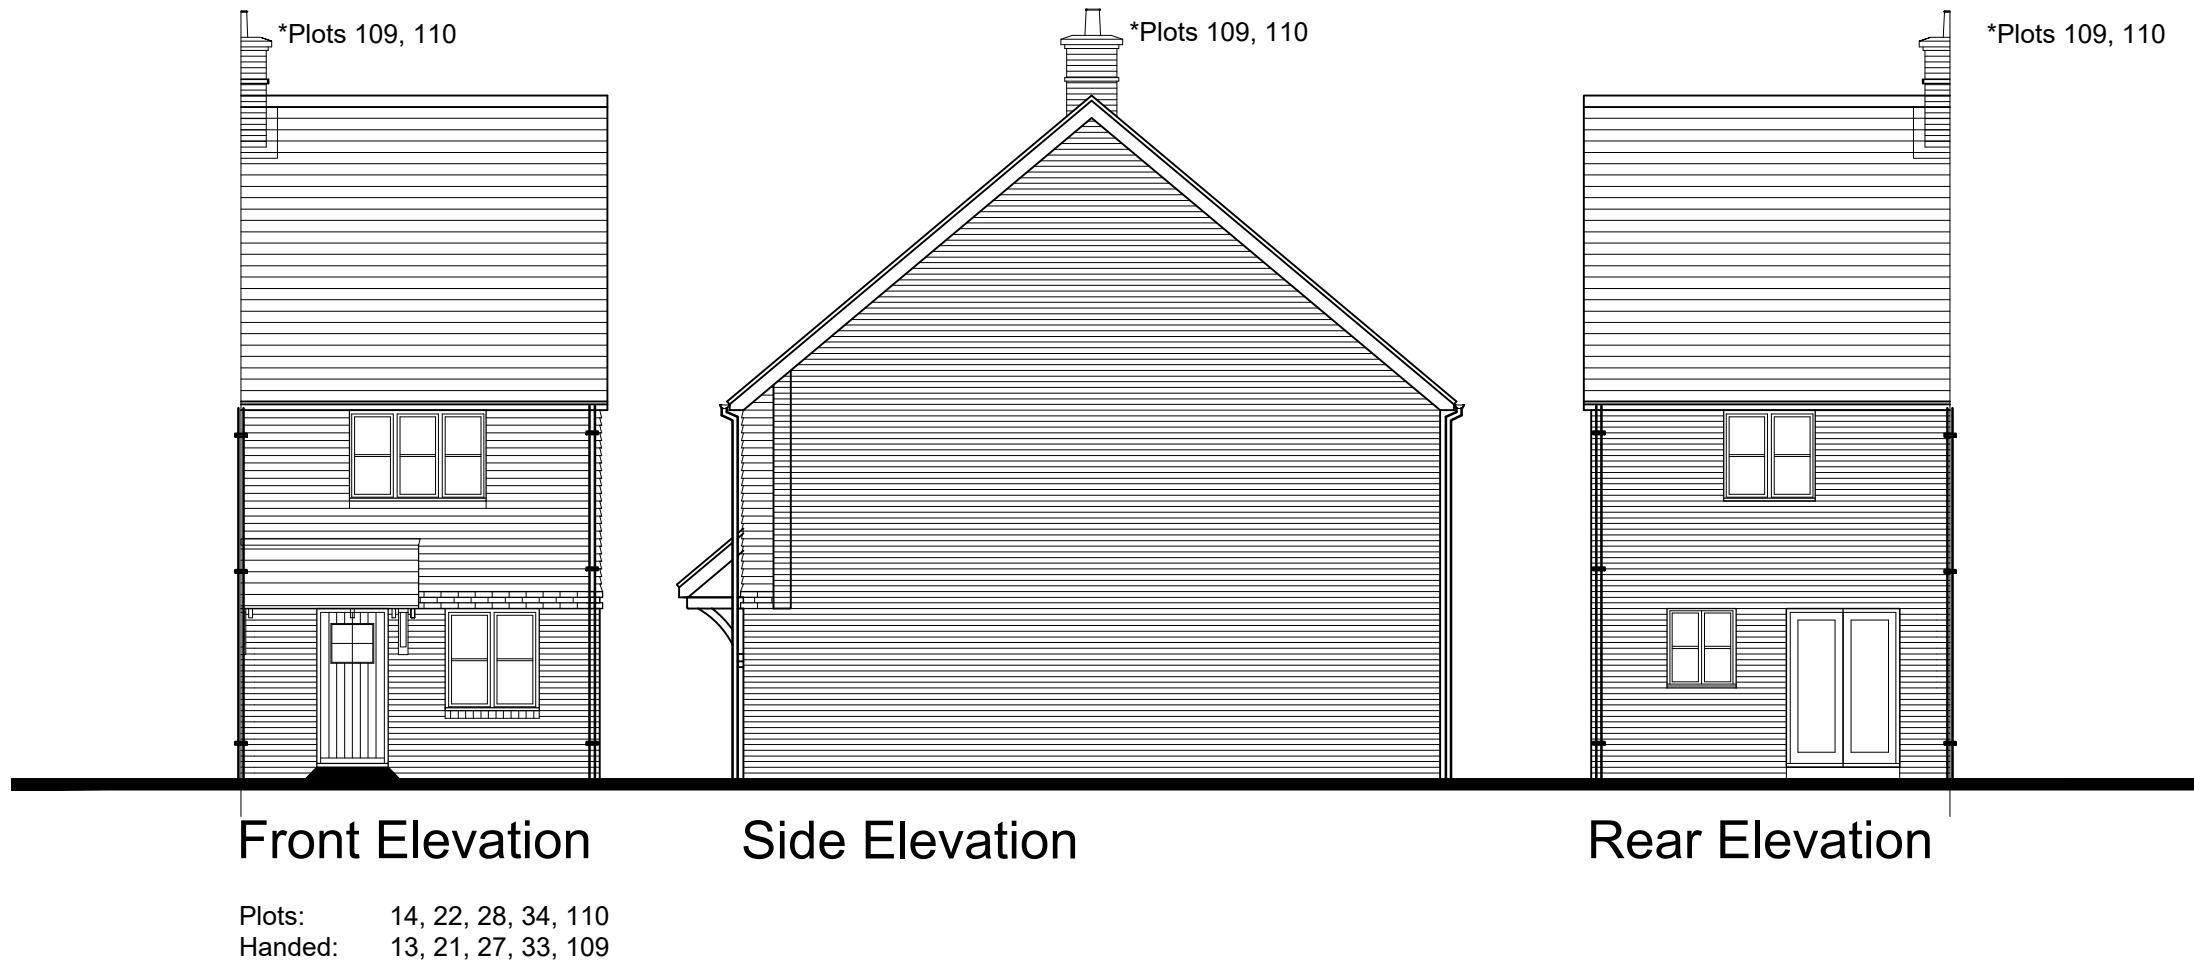

C	20.11.20	Updated to site layout	PB	NF
B	26.08.20	Planning permission	PB	NF
A	21.08.20	Updated house types.	PB	NF
Rev	Date	Revision Details	Dr	Ch

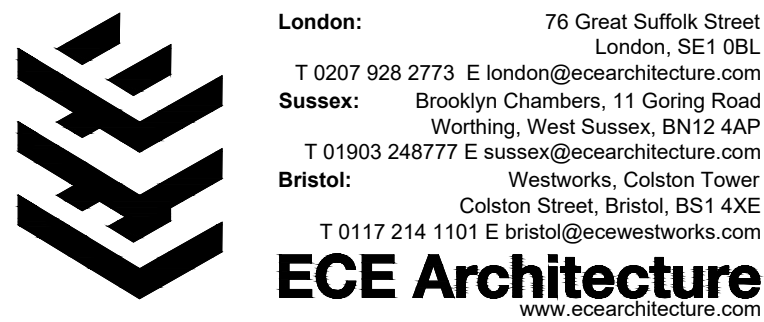

Client's Name
Vistry Group

Job Title
Avisford Grange
Walberton

Drawing Title
Cartwright
Plans and Elevations

Scale
1:100 @ A1 / 1:200 @ A3
metres 2 4 6 8 10

Drawn AT/JW
Checked NF
Date 10.08.20

Job No 6913
Drawing No 111
Rev C

Status

PRELIMINARY