



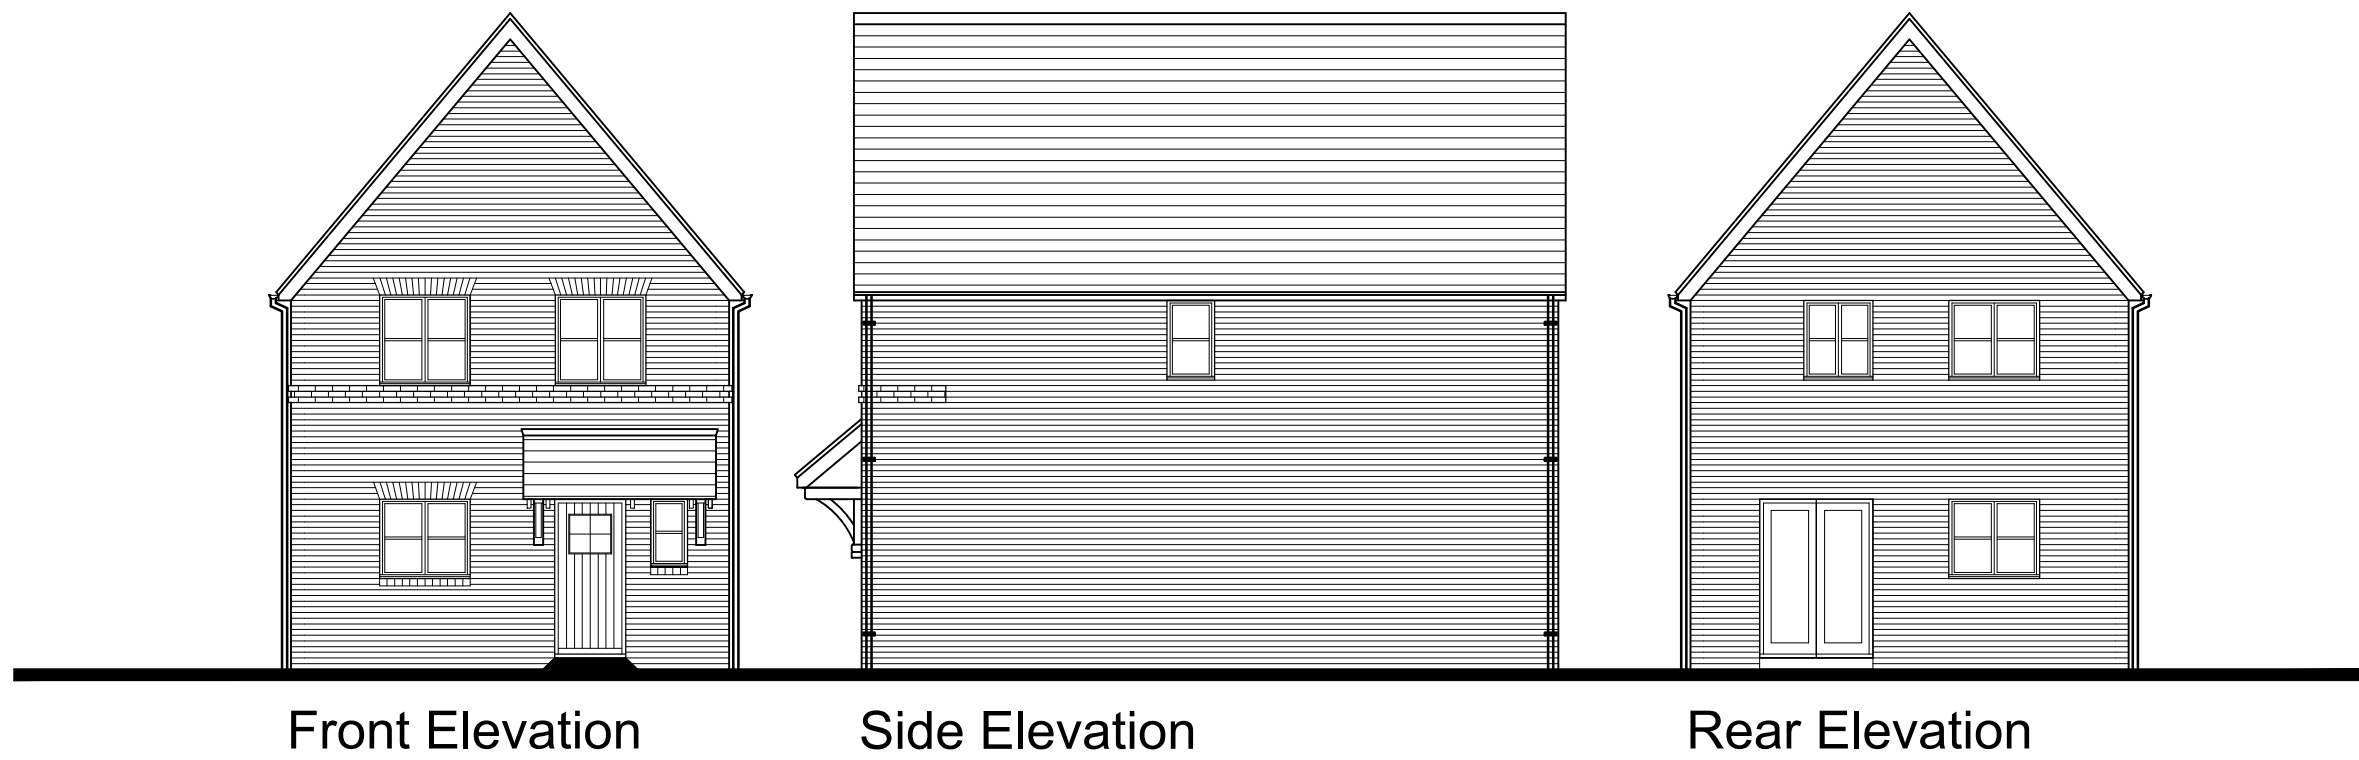

Plots: 32, 104
Handed: 31




Handed: 69, 87

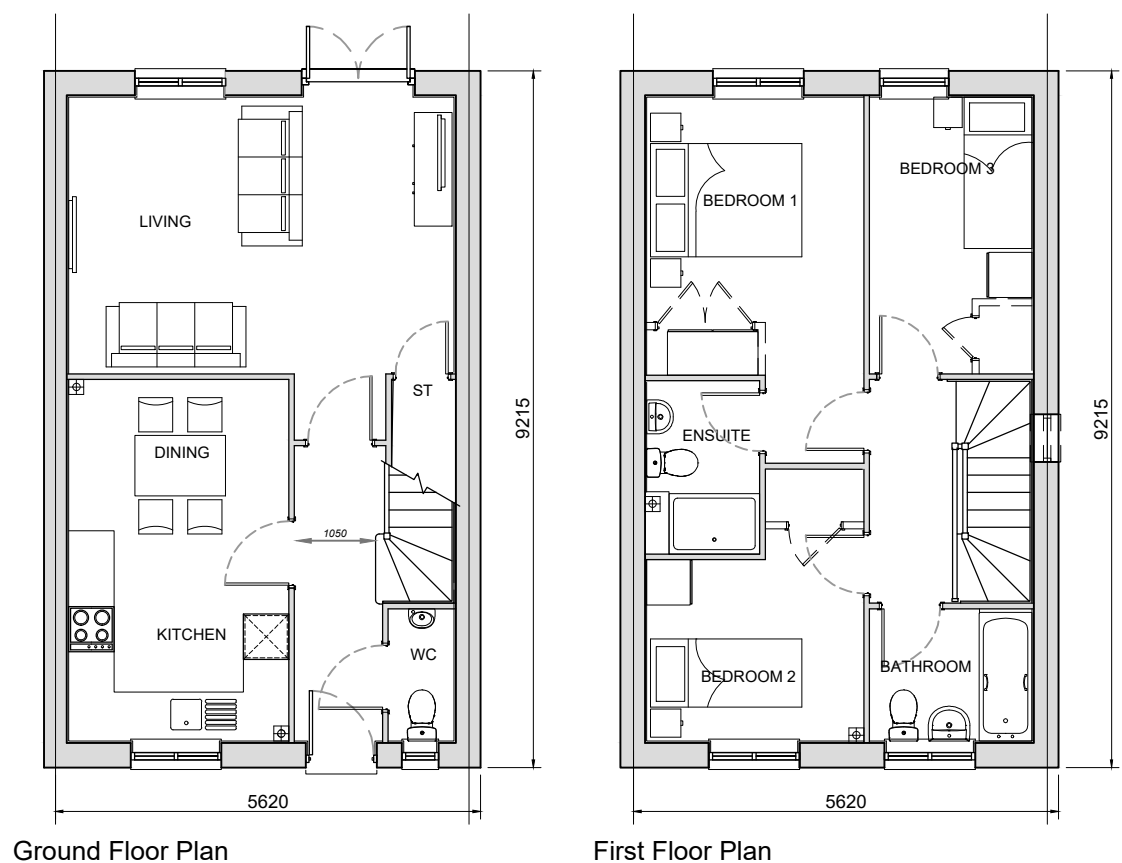

Plots: 10, 12, 19, 32, 48, 52, 54, 58, 69, 79, 83, 84, 87, 75, 104
Handed: 11, 31, 49, 53, 57, 59, 74, 78, 82, 96, 102, 111

3 Bed 4 Person Private House
87.94sqm to finishes
89.3sqm to structure
To National Space Standards
NOT to Lifetime Homes or B. Regs part M4(2 or 3)

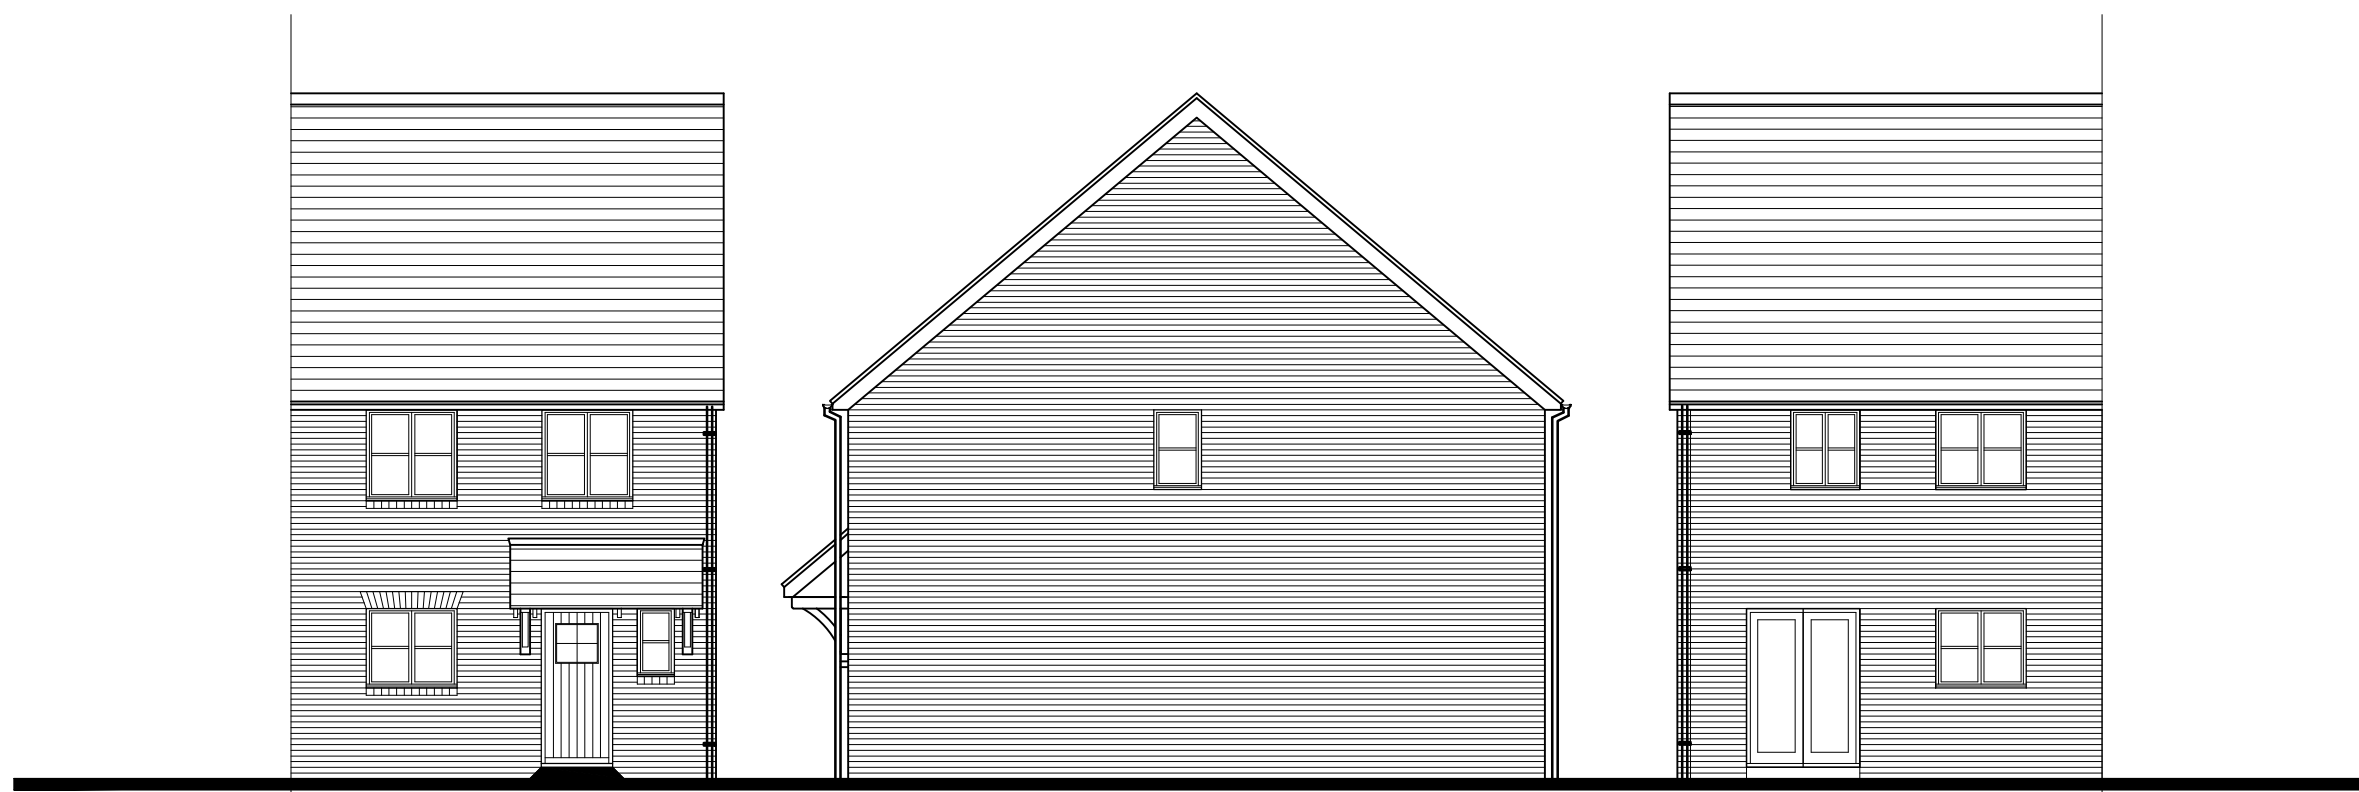

Plot: 12, 75, 83
Handed: 78

C	20.11.20	Updated to site layout	PB	NF
B	26.08.20	Planning permission	PB	NF
A	21.08.20	Updated housetypes.	PB	NF
Rev	Date	Revision Details	Dr	Ch



London: 76 Great Suffolk Street
London, SE1 0BL
T 0207 928 2773 E london@ecearchitecture.com

Sussex: Brooklyn Chambers, 11 Goring Road
Worthing, West Sussex, BN12 4AP
T 01903 248777 E sussex@ecearchitecture.com

Bristol: Westworks, Colston Tower
Colston Street, Bristol, BS1 4XE
T 0117 214 1101 E bristol@ecewestworks.com

ECE Architecture
www.ecearchitecture.com

Client's Name
Vistry Group

Job Title
Avisford Grange
Walberton

Drawing Title
Elmslie
Plans and Elevations

Scale
1:100 @ A1 / 1:200 @ A3

Drawn	Checked	Date
AT/JW	NF	10.08.20

Job No	Drawing No	Rev
6913	112	C

Status
PRELIMINARY