

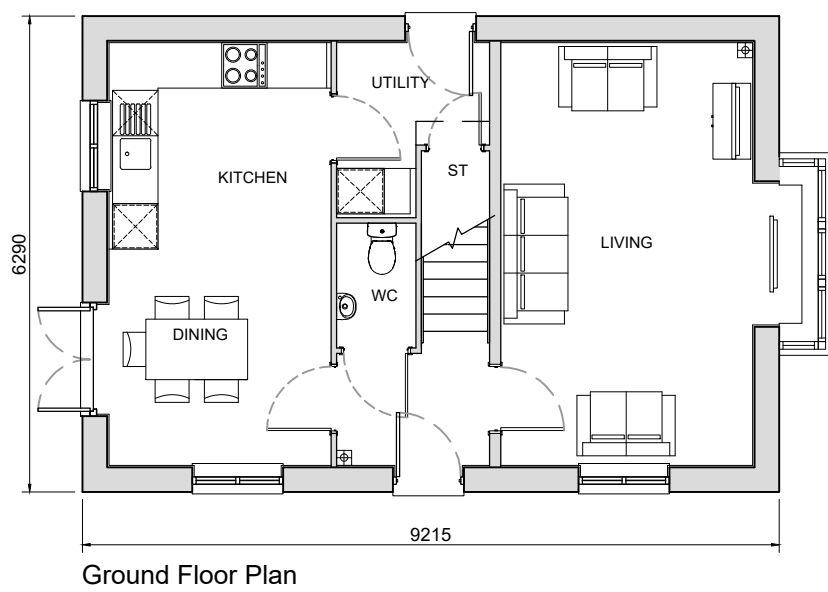
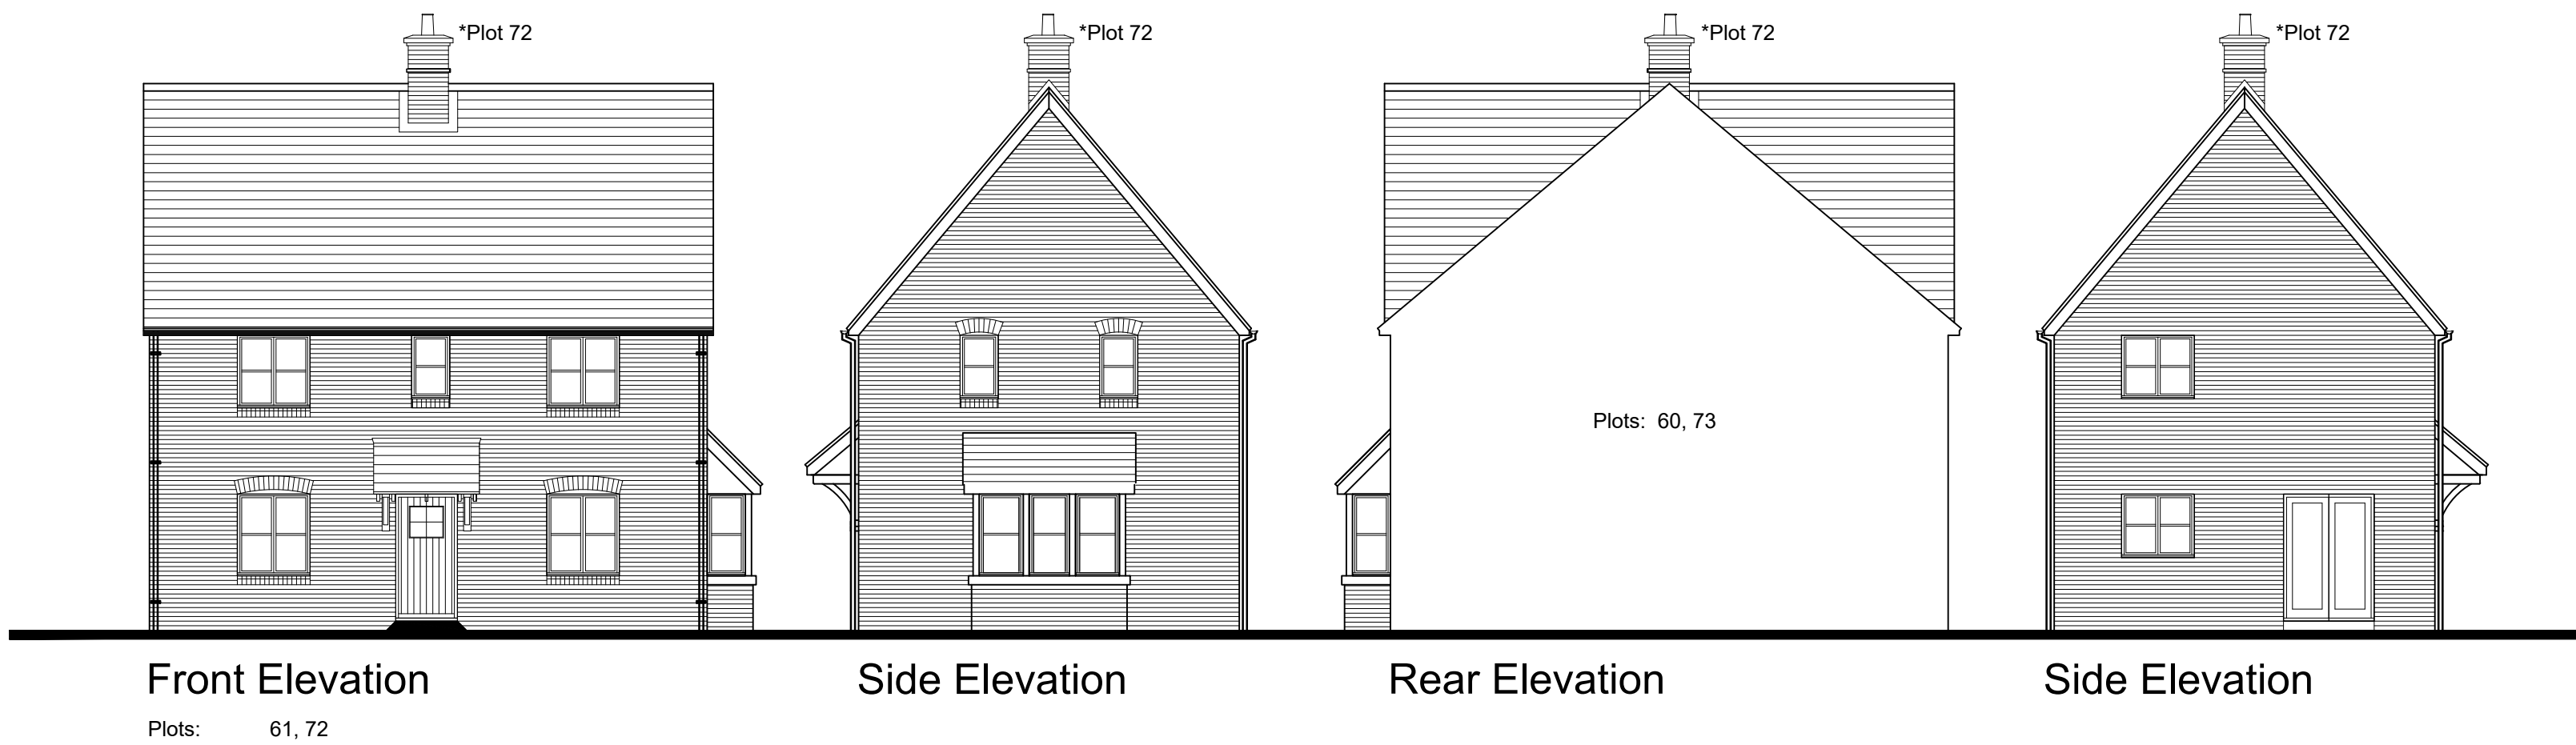
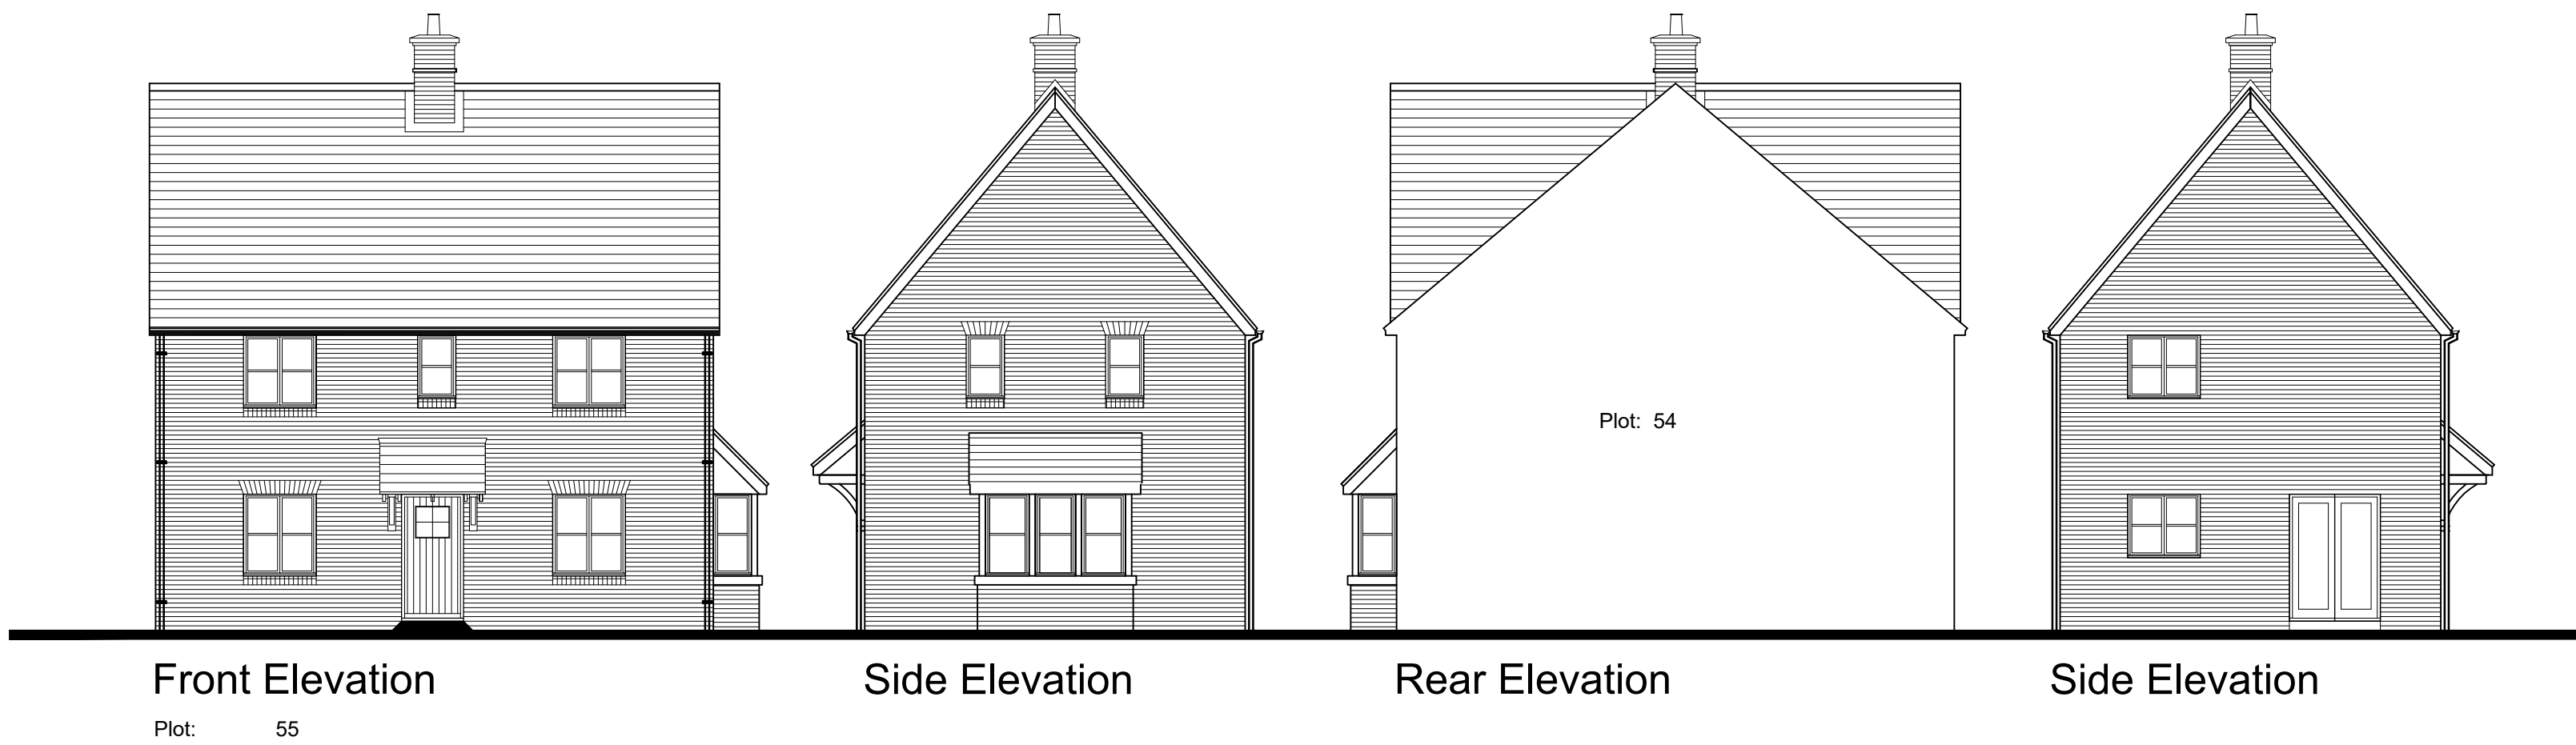


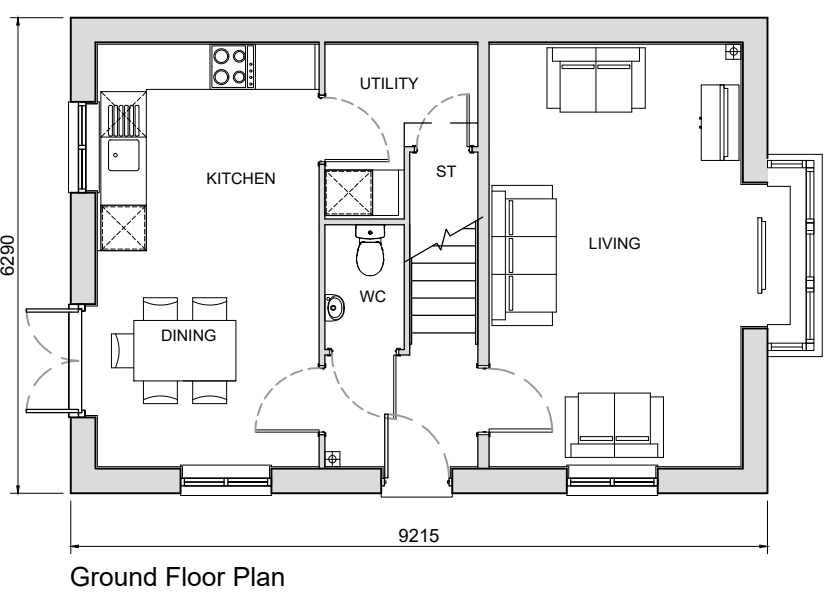


Plots: 6, 15, 50, 65, 66, 99, 108
Handed: 20, 35, 42, 47, 56, 80, 90, 92, 98, 107

3 Bed 5 Person Private House with Bay
96.37sqm to finishes
97.80sqm to structure
To National Space Standards
NOT to Lifetime Homes or B. Regs part M4(2 or 3)

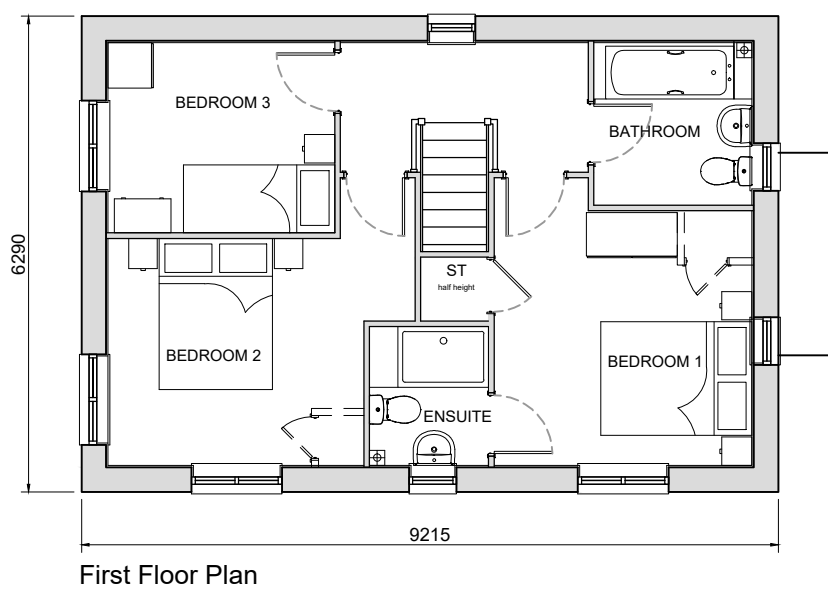

Plots: 29, 55, 61, 72
Handed: 103

3 Bed 5 Person Private House with Bay
96.37sqm to finishes
97.80sqm to structure
To National Space Standards
NOT to Lifetime Homes or B. Regs part M4(2 or 3)

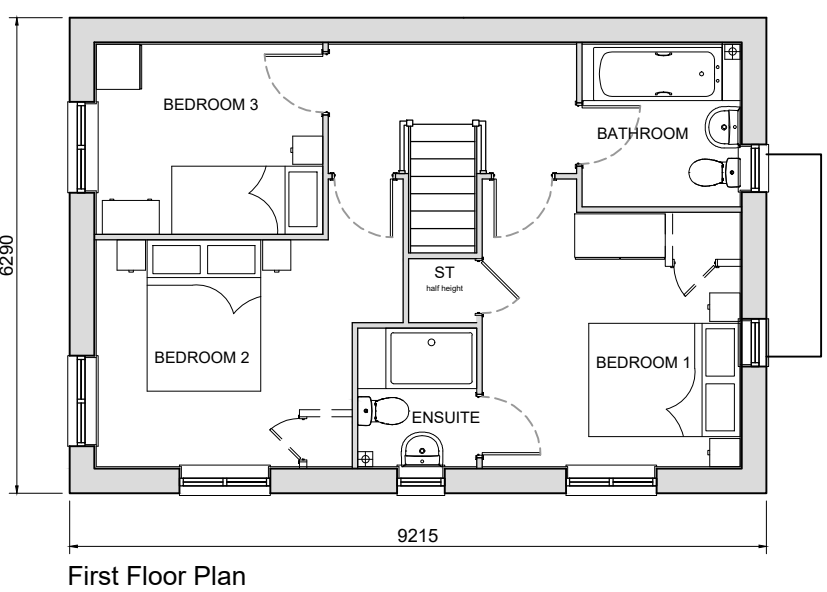

C	20.11.20	Updated to site layout	PB	NF
B	26.08.20	Planning permission	PB	NF
A	21.08.20	Updated housetypes.	PB	NF
Rev	Date	Revision Details	Dr	Ch

ECE Architecture
www.ecearchitecture.com

London: 76 Great Suffolk Street, London, SE1 0BL
T 0207 928 2773 E london@ecearchitecture.com
Sussex: Brooklyn Chambers, 11 Goring Road, Worthing, West Sussex, BN12 4AP
T 01903 248777 E sussex@ecearchitecture.com
Bristol: Colston Street, Bristol, BS1 4XE
T 0117 214 1101 E bristol@ecewestworks.com

Client's Name
Vistry Group

Job Title
Avisford Grange
Walberton

Drawing Title
Becket
Plans and Elevations

Scale
1:100 @ A1 / 1:200 @ A3



Drawn: AT/JW
Checked: NF
Date: 10.08.20

Job No: 6913
Drawing No: 115
Rev: C

Status
PRELIMINARY