



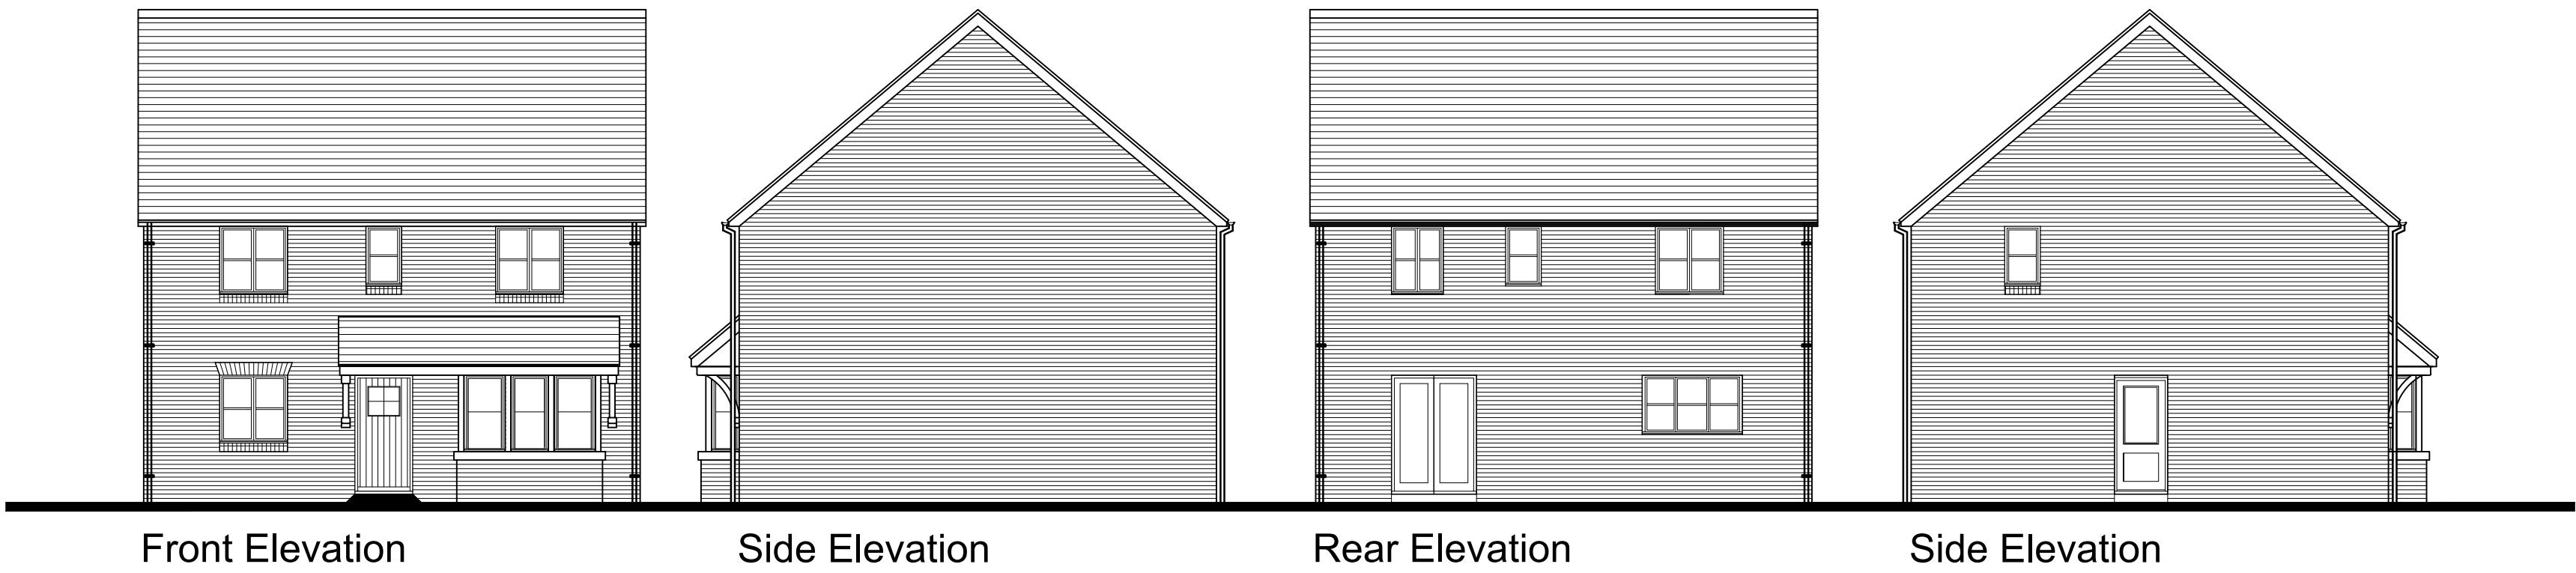


Handed: 9

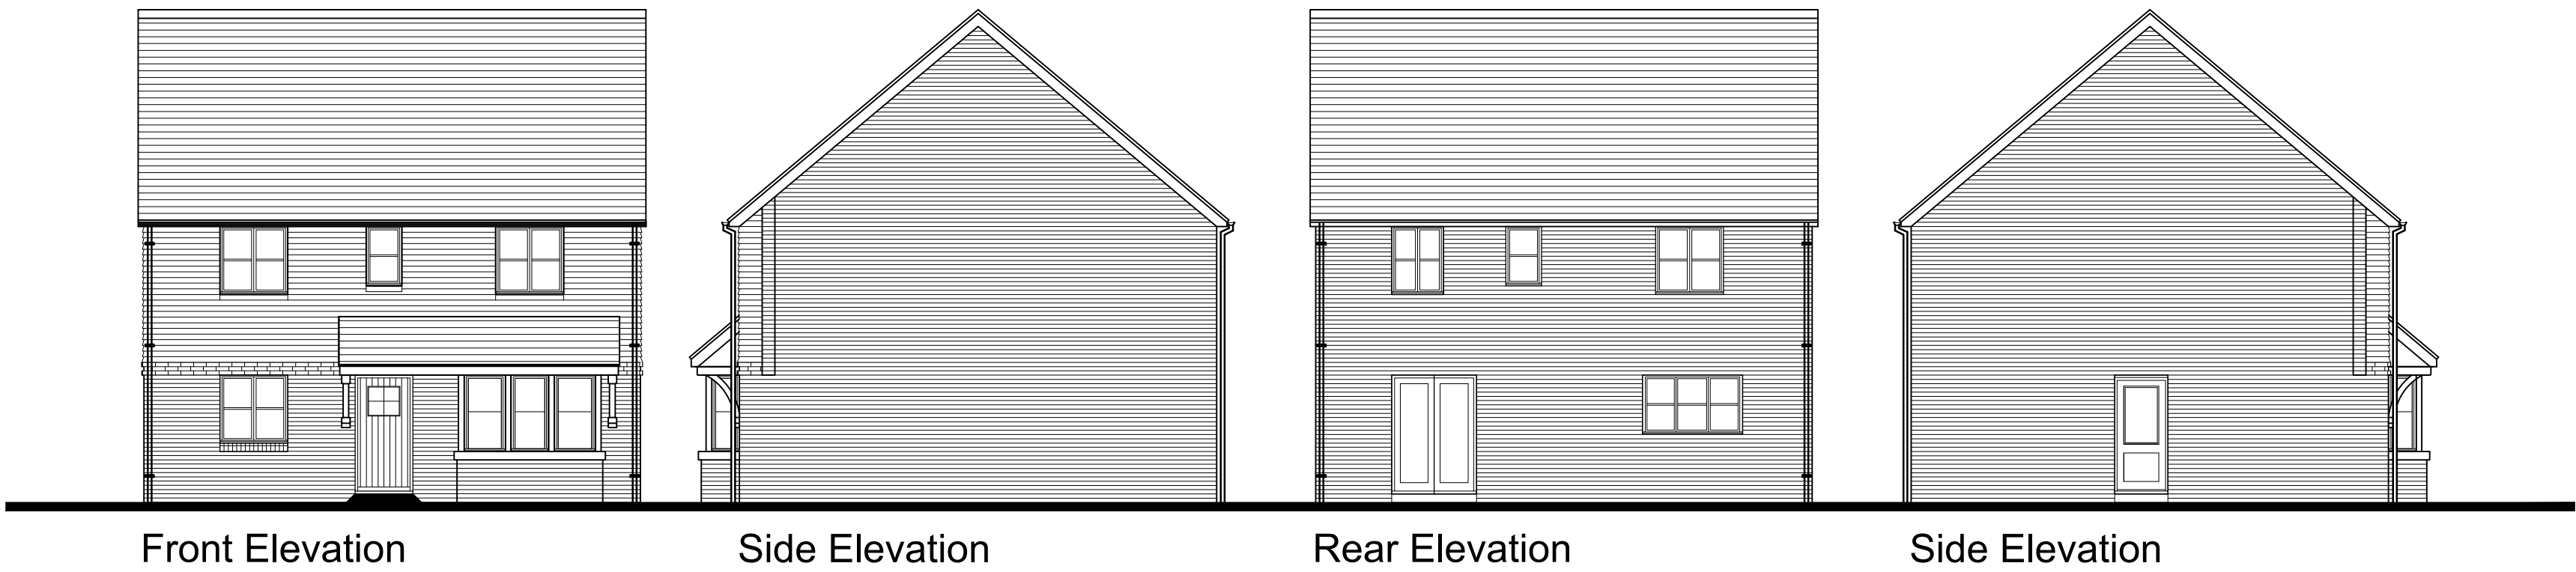

Plot: 91



Plots: 51, 93

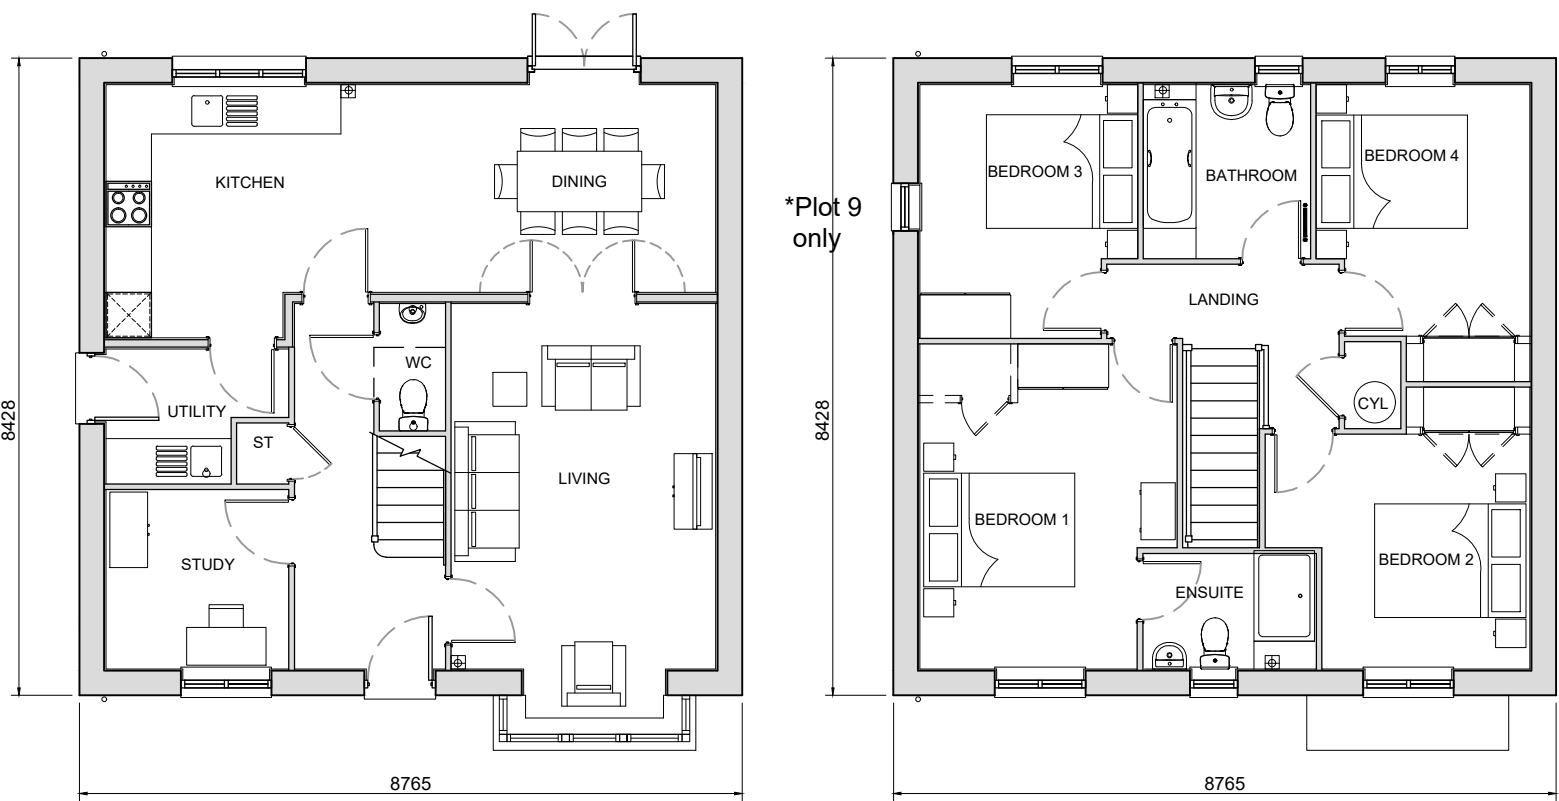

Ground Floor

First Floor

Plots: 51, 91, 93
Handed: 9
4 Bed 8 Person Private House
125.90sqm to finishes
127.51sqm to structure
To National Space Standards
NOT to Lifetime Homes or B. Regs part M4(2 or 3)

C	20.11.20	Updated to site layout	PB	NF
B	26.08.20	Planning permission	PB	NF
A	21.08.20	Updated housetypes.	PB	NF
Rev	Date	Revision Details	Dr	Ch

ECE Architecture
www.ecearchitecture.com

London: 76 Great Suffolk Street
London, SE1 0BL
T 0207 928 2773 E london@ecearchitecture.com

Sussex: Brooklyn Chambers, 11 Goring Road
Worthing, West Sussex, BN12 4AP
T 01903 248777 E sussex@ecearchitecture.com

Bristol: Westworks, Colston Tower
Colston Street, Bristol, BS1 4XE
T 0117 214 1101 E bristol@ecewestworks.com

Client's Name
Vistry Group

Job Title
Avisford Grange
Walberton

Drawing Title
Pembroke
Plans and Elevations

Scale
1:100 @ A1 / 1:200 @ A3

Drawn AT/JW
Checked NF
Date 10.08.20

Job No 6913
Drawing No 121
Rev C

Status
PRELIMINARY