



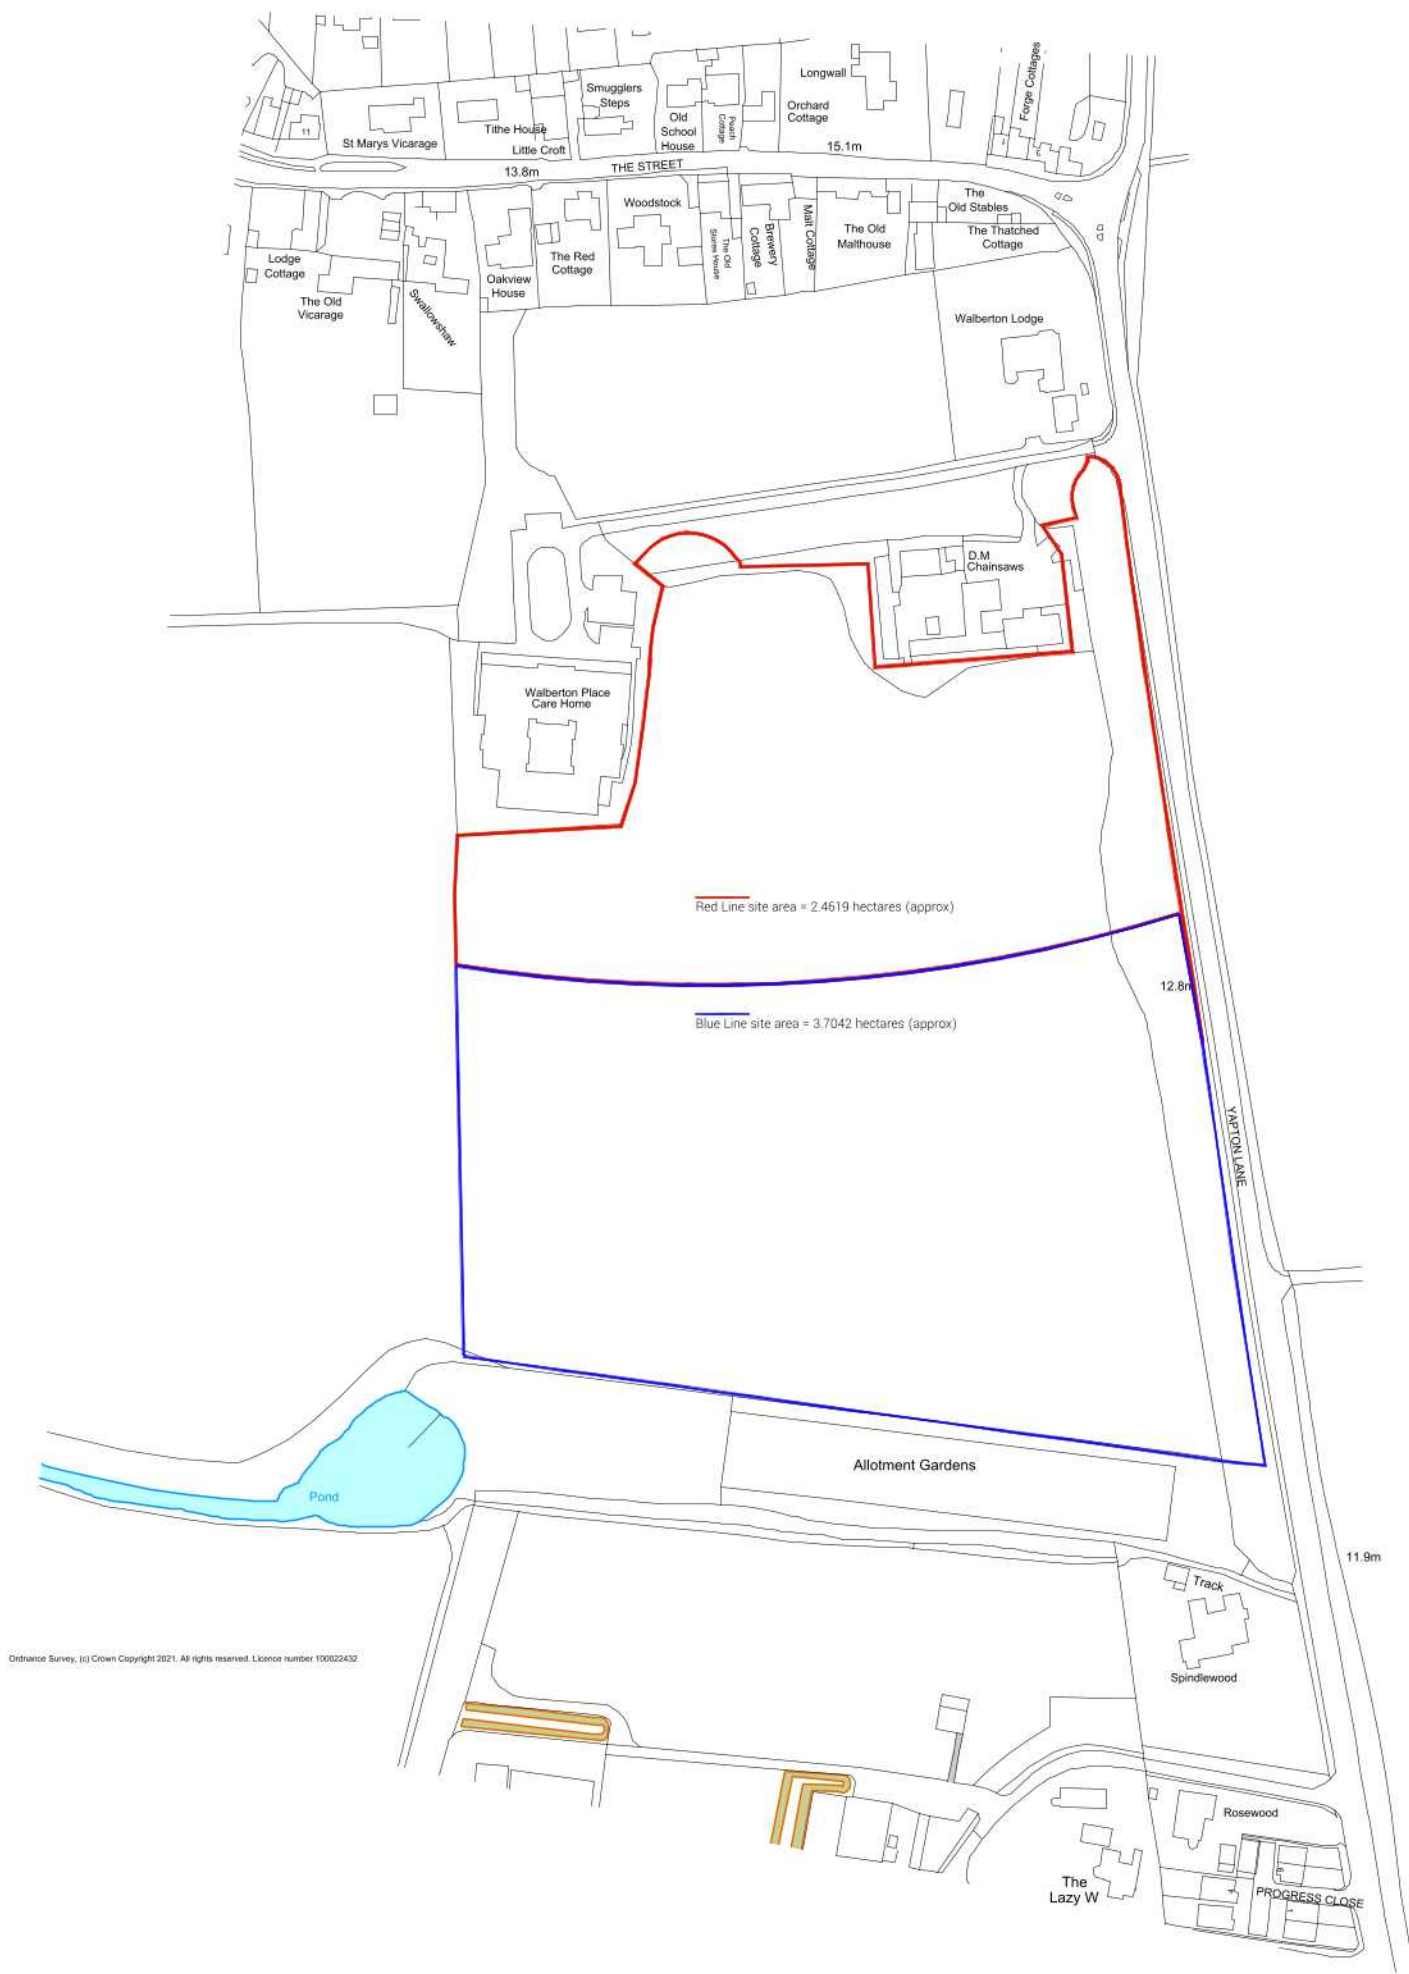

Ordnance Survey, (c) Crown Copyright 2021. All rights reserved. Licence number 100022432

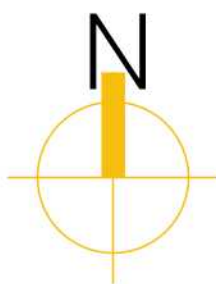

YAPTON LANE
WALBERTON

LAND QUEST

DRAWING TITLE
LOCATION PLAN

A Red Line revised:

REV DESCRIPTION

ML ** 12/01/22

DRAWN CHKD DATE

+(44) 1962 589 030
designs@sdadesigngroup.com
Ground Floor Studio, Unit 2,
East Horton Business Park,
Knowle Lane, Fair Oak,
Hampshire, SO50 7HN



SCALE SHEET SIZE DRAWN CHKD DATE
1:2500 A3 ML 12/01/2022

THIS DRAWING IS THE COPYRIGHT OF SDA DESIGN GROUP AND MAY NOT BE COPIED, ALTERED OR REPRODUCED IN ANY FORM, OR PASSED TO A THIRD PARTY WITHOUT THE WRITTEN CONSENT. DIMENSIONS SHOULD BE CHECKED AND VERIFIED ON SITE AND ANY DISCREPANCIES SHOULD BE REPORTED TO THE ARCHITECT. DO NOT SCALE FROM THIS DRAWING, EXCEPT FOR PLANNING PURPOSES. USE FIGURED DIMENSIONS ONLY. IF IN DOUBT ASK FOR CONFIRMATION.



PLANNING
20-1092-001-A