



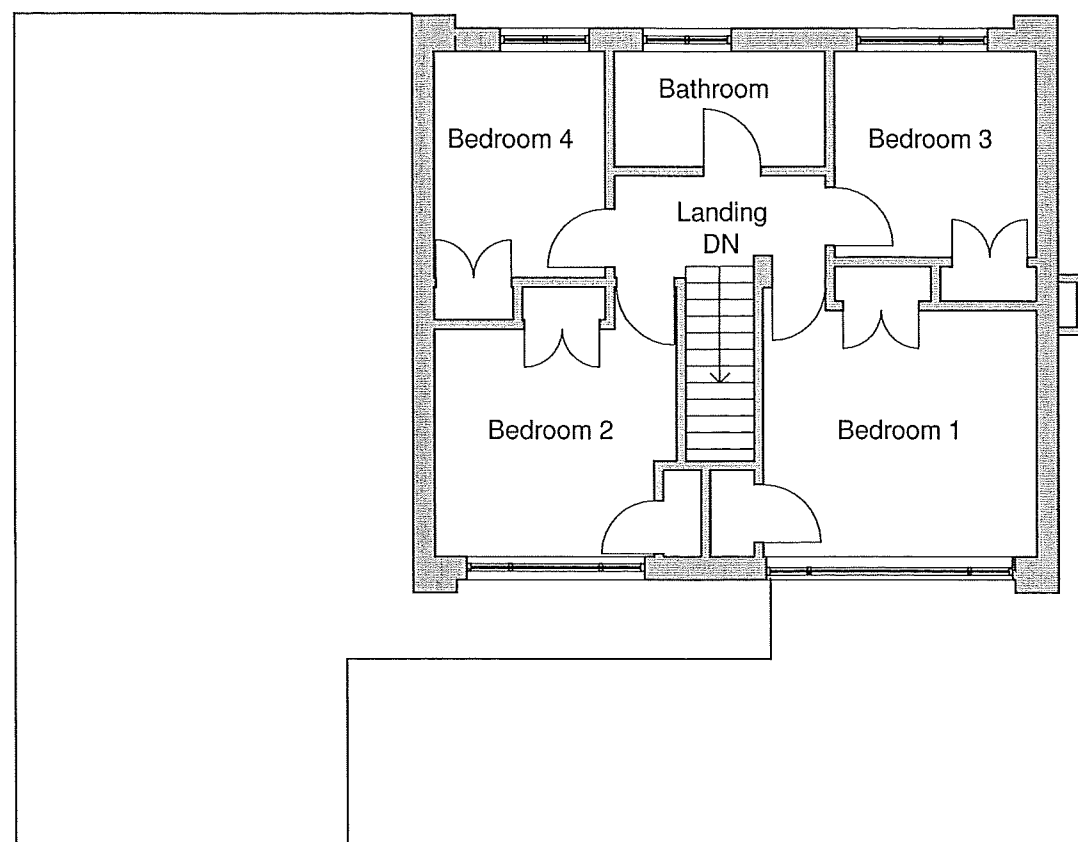


Existing First Floor

1 : 100

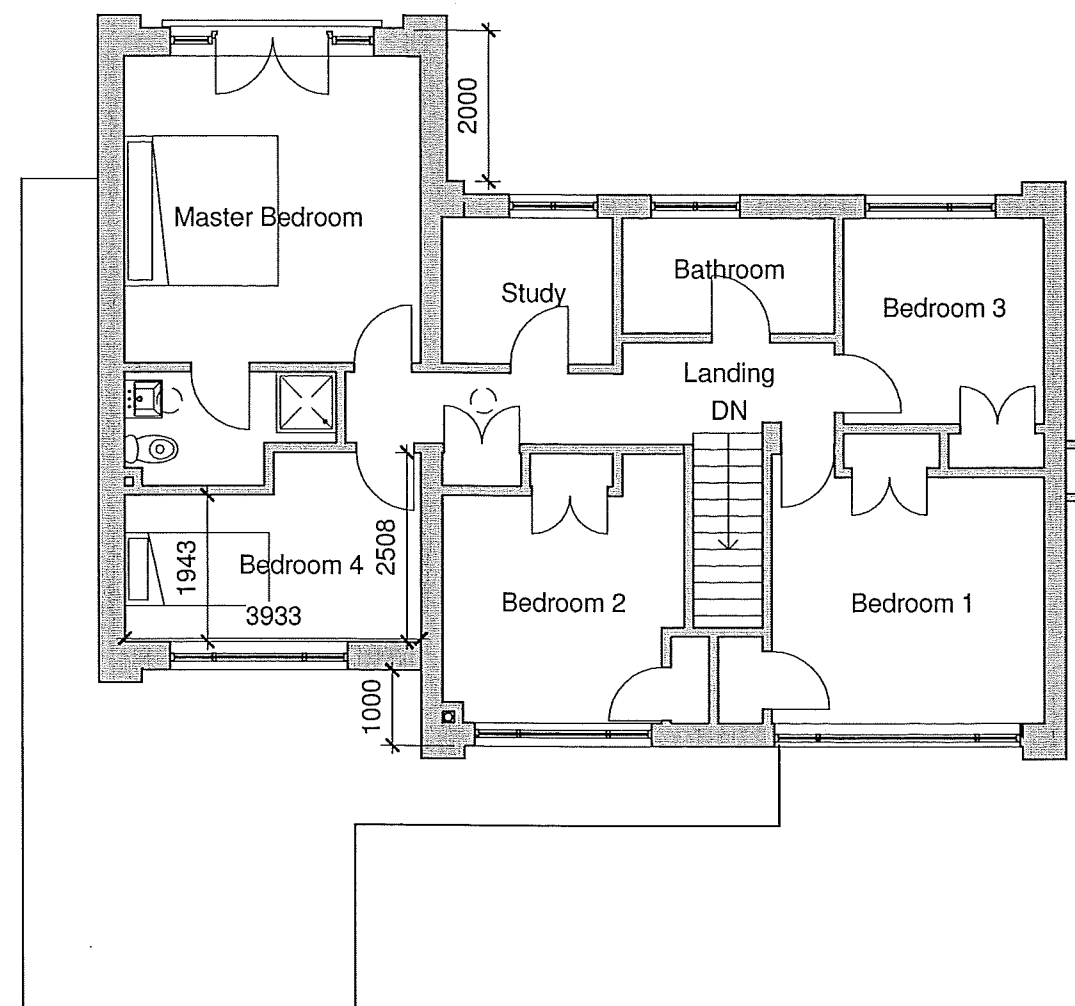

Proposed First Floor

1 : 100

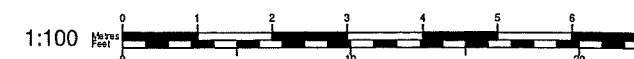

www.yourhomeplans.co.uk

Tel: 0800 6127 664 Your Home Plans



These drawings are for approval purposes. Materials and products should not be ordered based on dimensions of drawings as errors may occur along existing building lines. All measurements and supporting elements are to be checked on site.

Mr P Mitchell
6 Nash Way
Walberton
Arundel
West Sussex
BN18 0QQ

First Floor

Project number	6NAS-15REVB
Date	9th November 2015
Drawn by	June Grinstead
Checked by	Checker

A104

Scale 1 : 100