
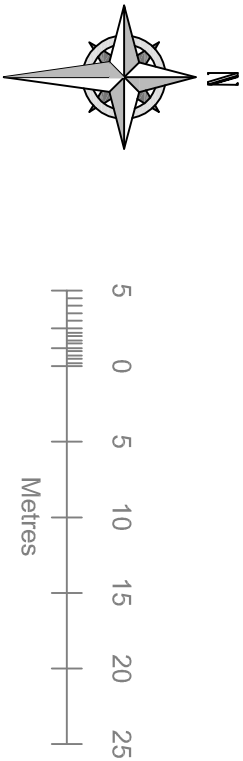


Driveway to be widened and block paved. New surface water drained through block paving using ACO HexDrain Brickslot and type 3 sub base to enable surface water to drain through surface

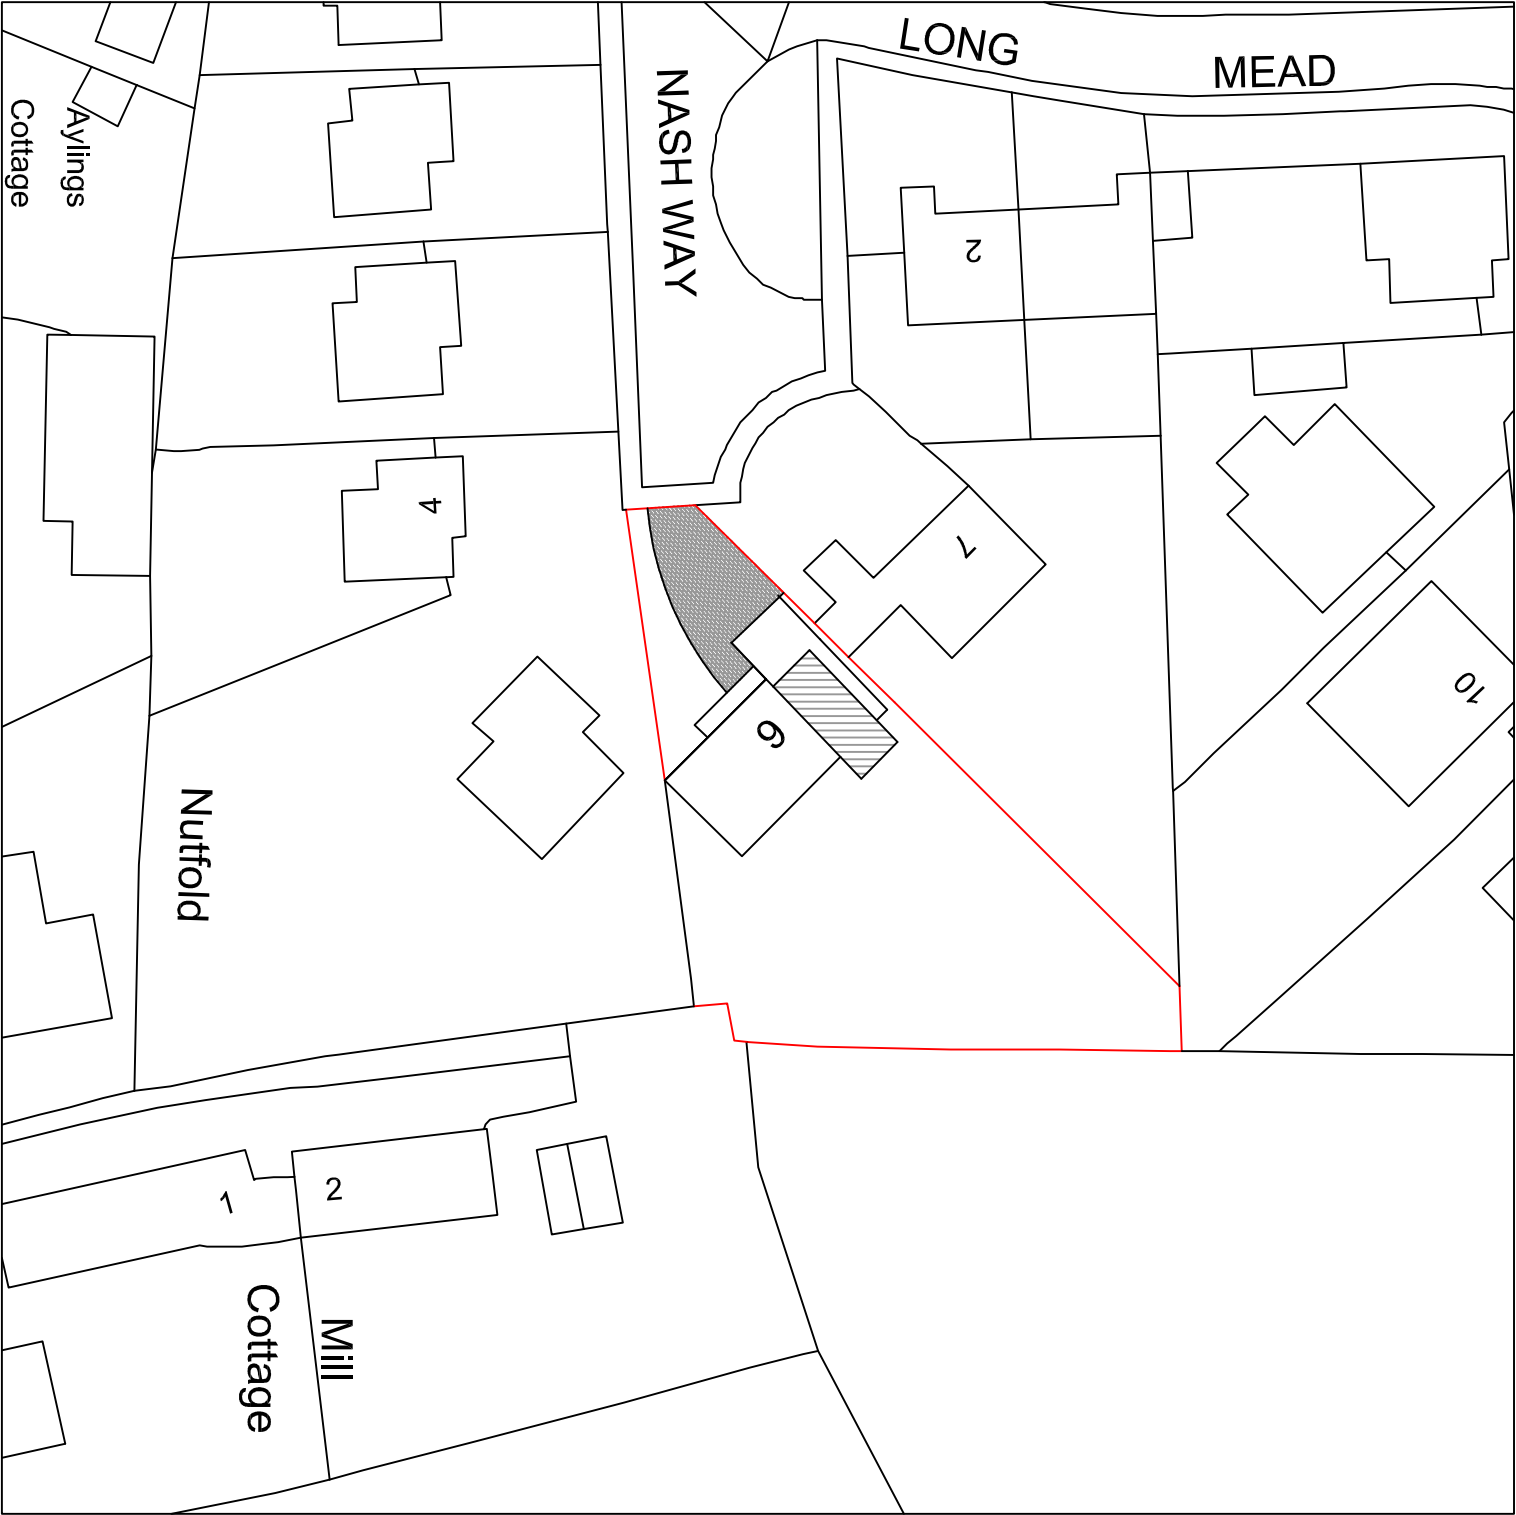

Your Home Plans Ltd Drop Anchor, Drift Lane, Bosham, West Sussex, PO18 8PP Tel: 01243 572414 june@yourhomeplans.co.uk		6 NASH WAY WALBERTON ARUNDEL WEST SUSSEX BN18 0QQ	
Location Map & Block Plan			
Project Number: 6NAS-15REV-A		Drawing No:	
Date: 13th November 2015		01	
Drawn By: Your Home Plans Ltd			
Checked By: JEG	Scale: 1:500 A3		