


PROPOSAL

CONVERT GARAGE TO
'ROOM OF USE'

- 1) GARAGE DOOR REMOVED
- 2) 2 x WINDOWS (IN KEEPING WITH REST OF HOUSE) INSTALLED AS PER SKETCH.
- 3) BRICKED UP AROUND WINDOWS WITH BRICKS MATCHING REST OF BUILD
- 4) INTERNAL DOOR FROM HALLWAY TO GARAGE INSTALLED.
- 5) PAVERING, FLOORING INTERNAL/.

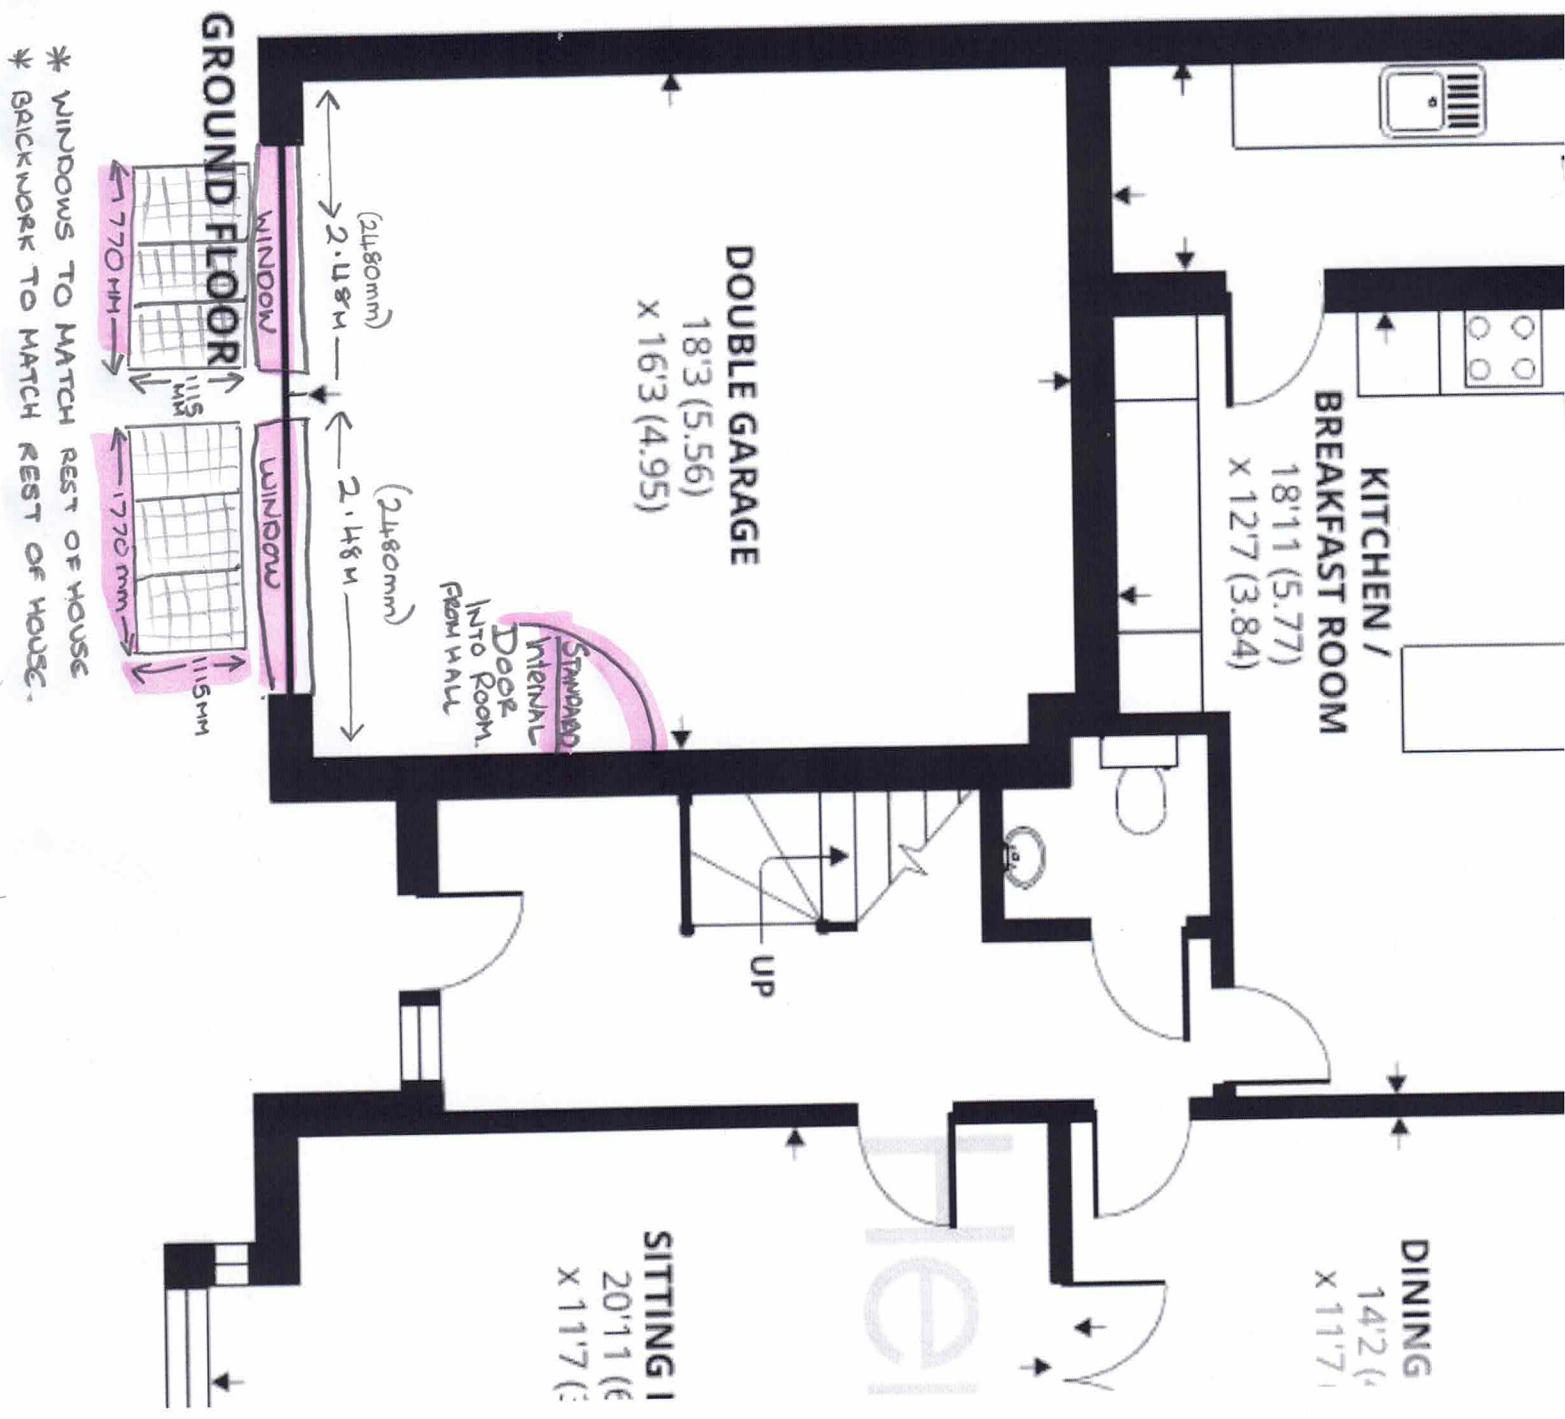

* WINDOWS TO MATCH REST OF HOUSE
* BRICKWORK TO MATCH REST OF HOUSE.