




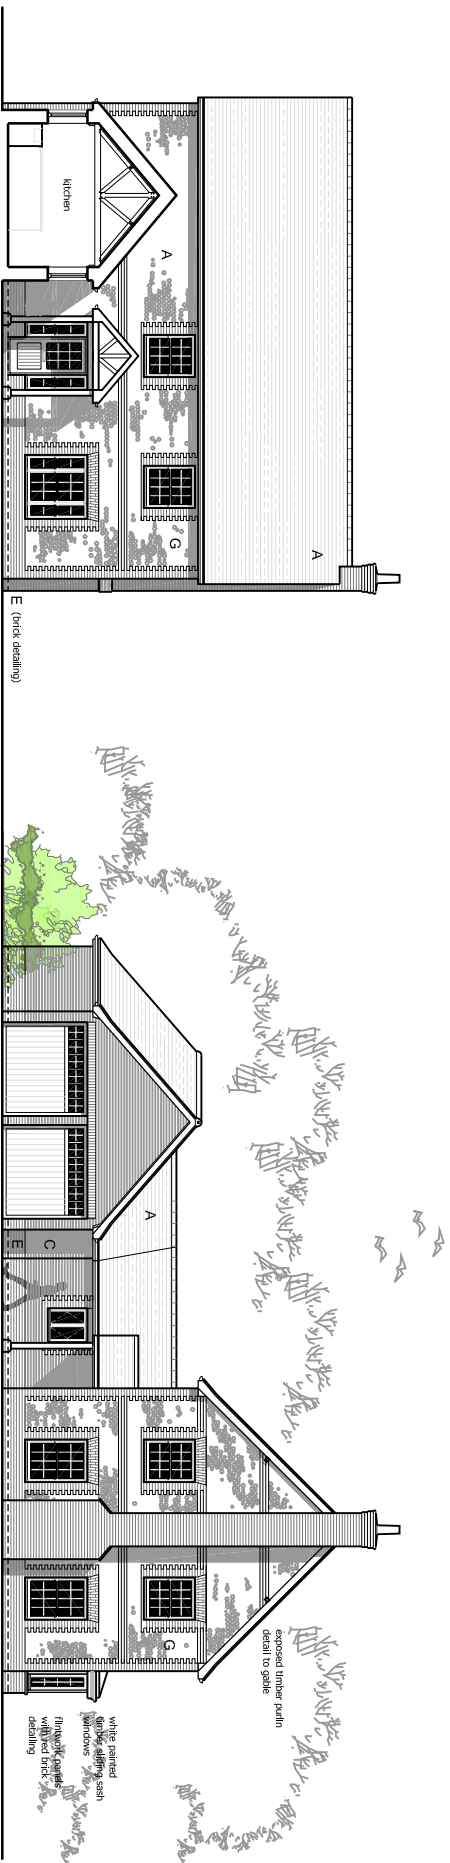


FRONT

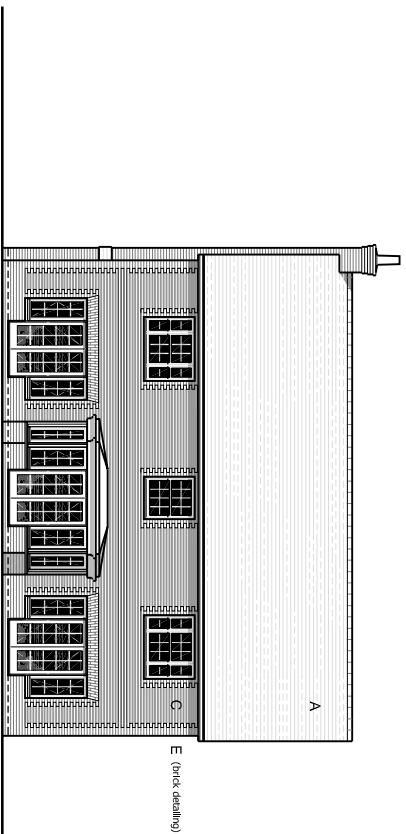


REAR
elevation

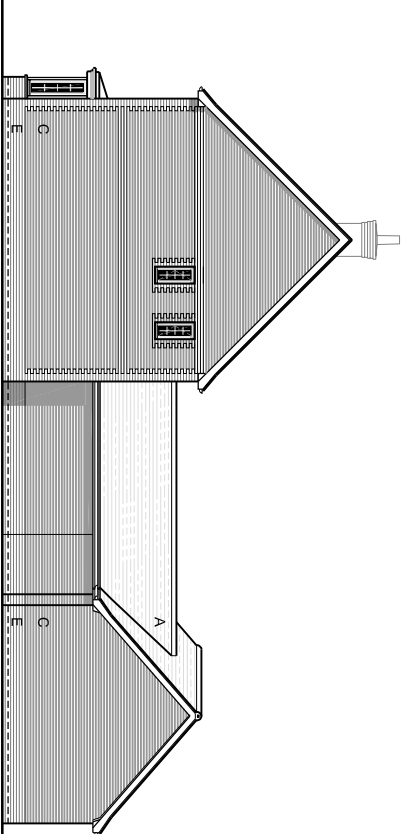

SIDE elevation

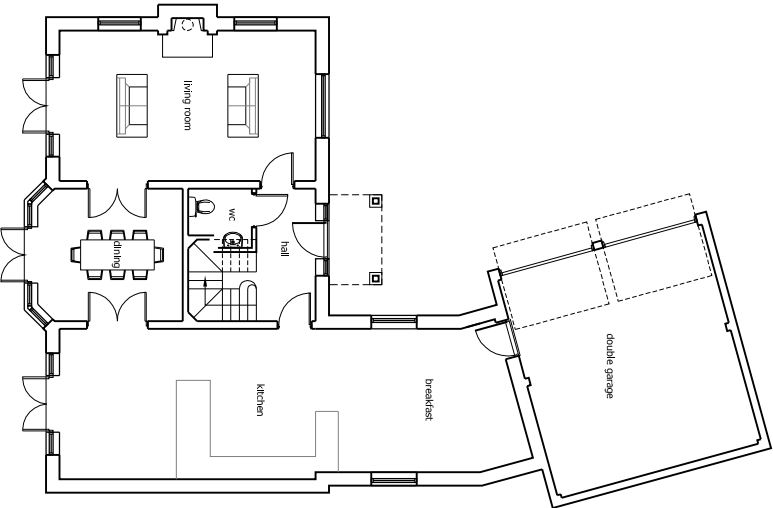

GROUND plan

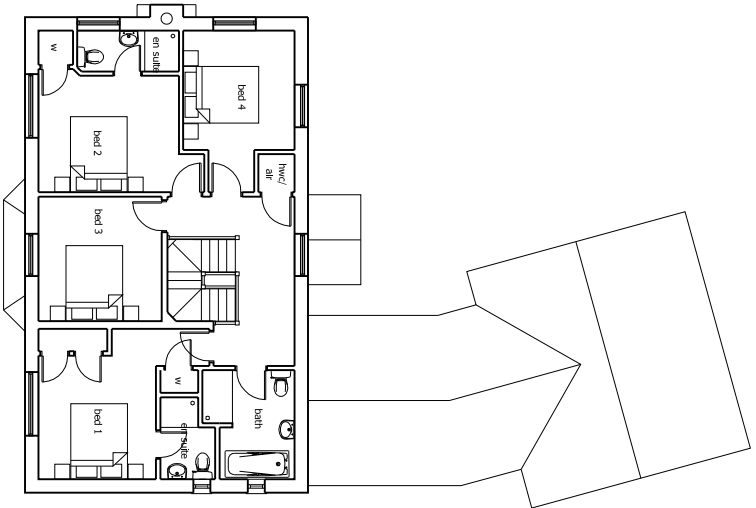

FIRST plan

Rev.	Revisions	By	Date	Check	Date
A	Client amendments	CJP	17.06.12		
B	Client amendments	CJP	27.06.12		
C	Client amendments	CJP	15.07.12	N.H.	25/07/12

SCHEDULE OF EXTERNAL MATERIALS		
Roof	A	Play clay roof tiles
	B	Natural slate tiles
Walls	C	Red multi stock brick
	D	Grey/blue header brick
Brick details include	E	metacore contrast feature brick
		- eucasia - brick arches (gauged, saddle) - plinth brick - eaves corbel - landing detail - gable detail
	F	Render
	G	Framecore panel
	H	Plain clay tile hanging
	J	Gauged door
Windows / Doors		- White timber windows - Painted Slatted door
Rainwater goods		Black upVC half-round profile
		gutter / downpipes

Client	Hanbury Properties Ltd				
Job title	Land at The Holly Tree PH				
	Walberton				
	West Sussex				
Drawing title	House 1				
	:-:-				
	Plans & Elevations				
Drawn	Date	Checked	Date	Scale	At
C.P.	23/08/12	N.H.I.	25/01/12	1:100	
Job N°	Drawing N°		Rev.		
12-083	P104		C		
status	IA				