



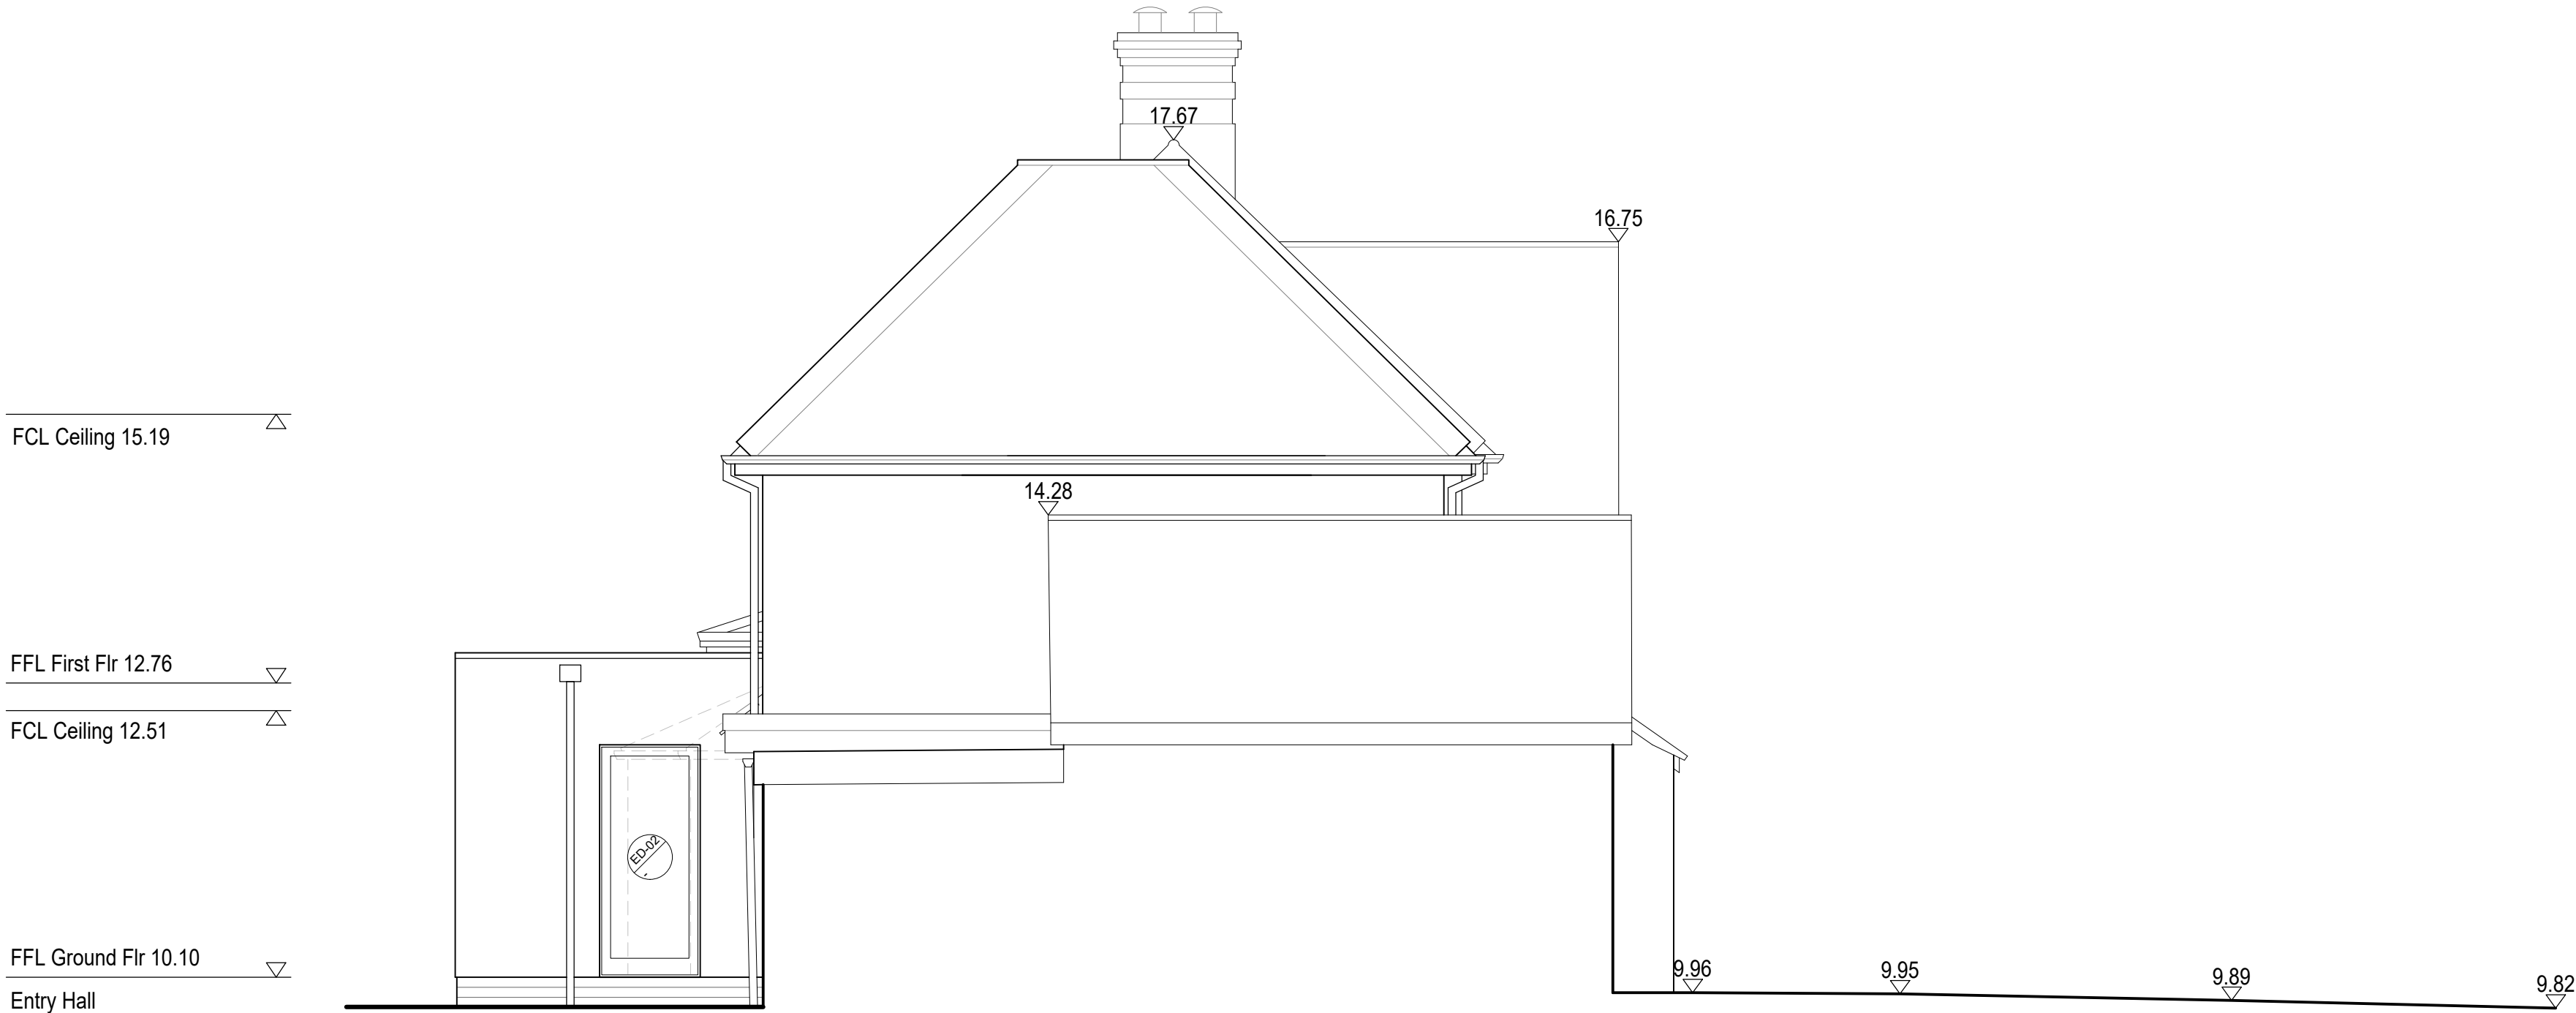

Proposed Side Elevation 1:50
West



Proposed Side Elevation 1:50
East

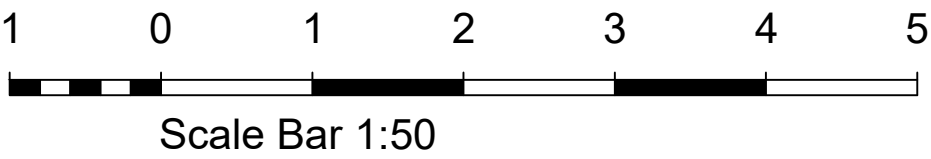

- NOTES**
- DO NOT SCALE OFF THIS DRAWING EXCEPT FOR PLANNING PURPOSES
 - CHECK ALL DIMENSIONS ON SITE BEFORE ANY WORK IS COMMENCED
 - ALL GOODS MATERIALS AND WORKMANSHIP MUST CONFORM WITH CURRENT BUILDING REGULATIONS, BRITISH STANDARDS AND CODES OF PRACTICE
 - COPYRIGHT OF THIS DRAWING IS RETAINED BY THE ARCHITECT AND IT MUST NOT BE REPRODUCED WITHOUT WRITTEN CONSENT

REV	DATE	BY	AMENDMENT
A	22.09.20	RM	Client amendments

**folkes architects**

The Old Forge
6 Church Street
Storrington
West Sussex
RH20 4LA
t. 01903 868629
info@folkesarchitects.co.uk

CLIENT
Mr & Mrs Buchanan

JOB TITLE
**Bronlea
The Street
Walberton
West Sussex
BN18 0PG**

DRAWING TITLE
**Proposed Elevations
PLANNING ISSUE**

DATE 18.09.20	SCALE Shown on A1	DRAWN BY RM
		CHECKED BY MF
JOB NO. 20002	DRAWING NO. 3.04	REVISION A