



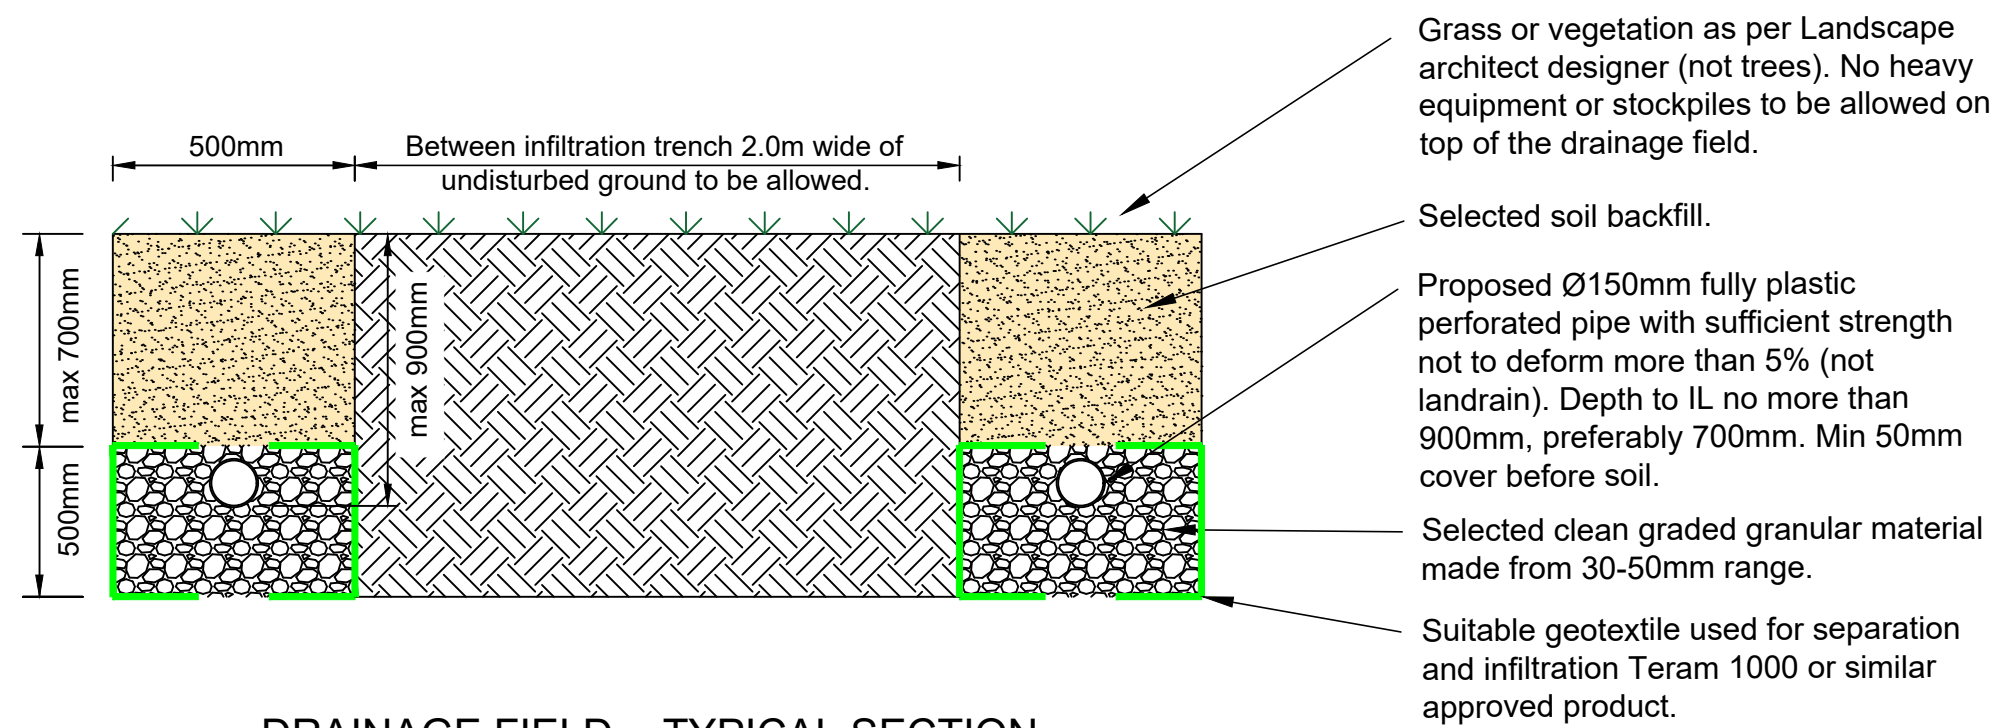


DRAINAGE FIELD - TYPICAL SECTION

NOT TO SCALE

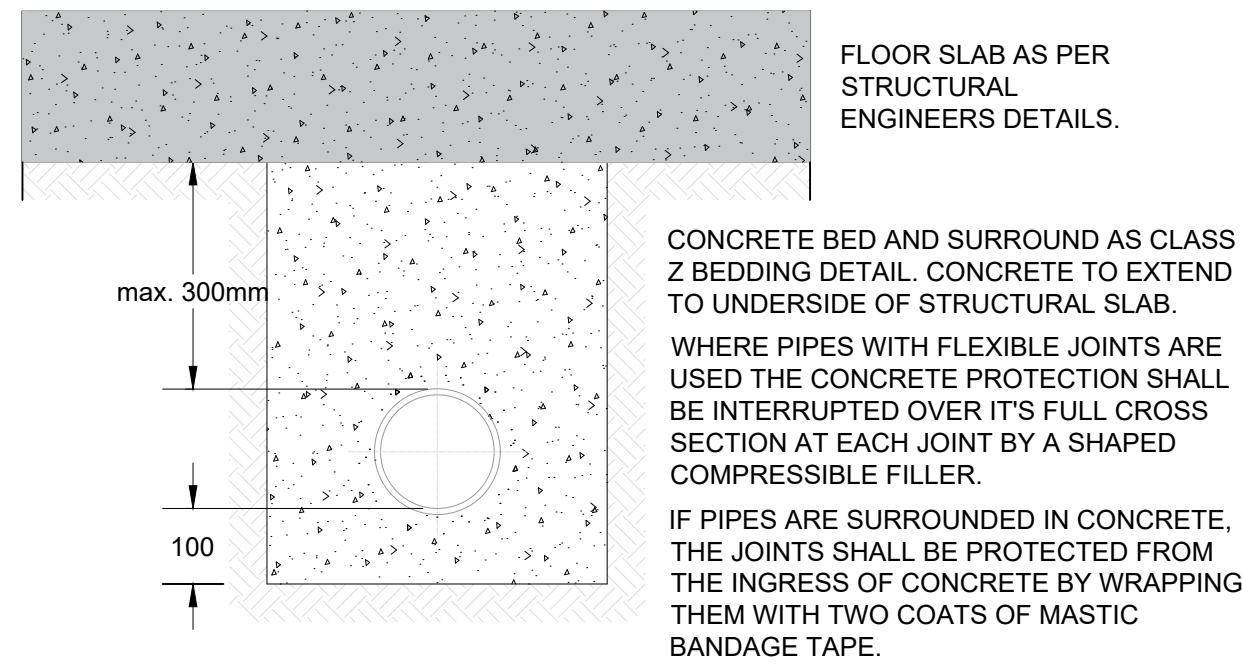


DRAINS UNDER BUILDINGS

NOT TO SCALE

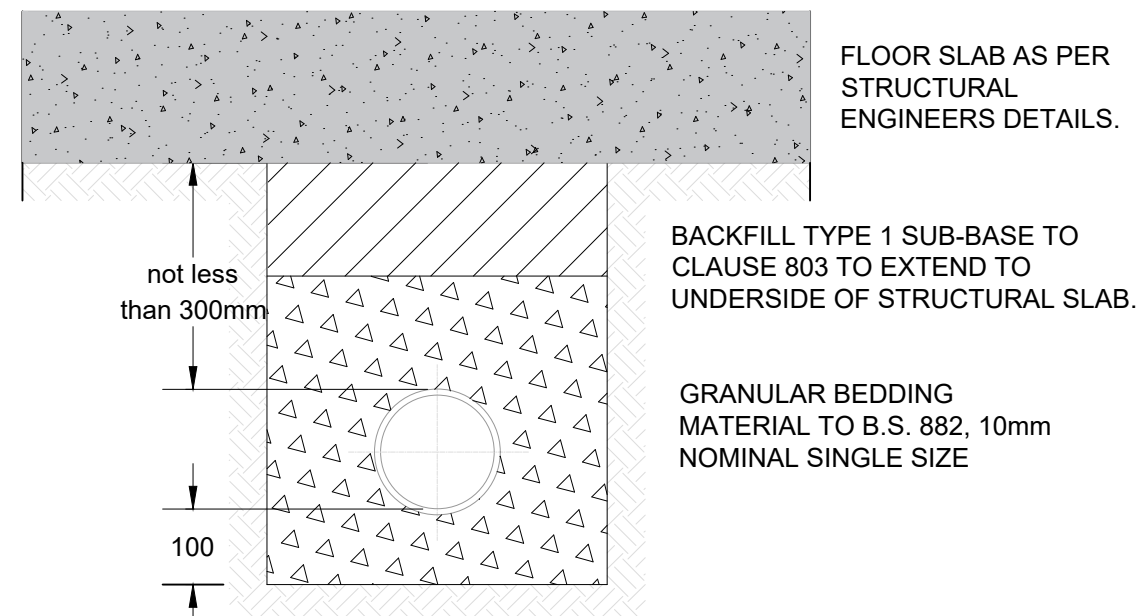


DRAINS UNDER BUILDINGS

NOT TO SCALE

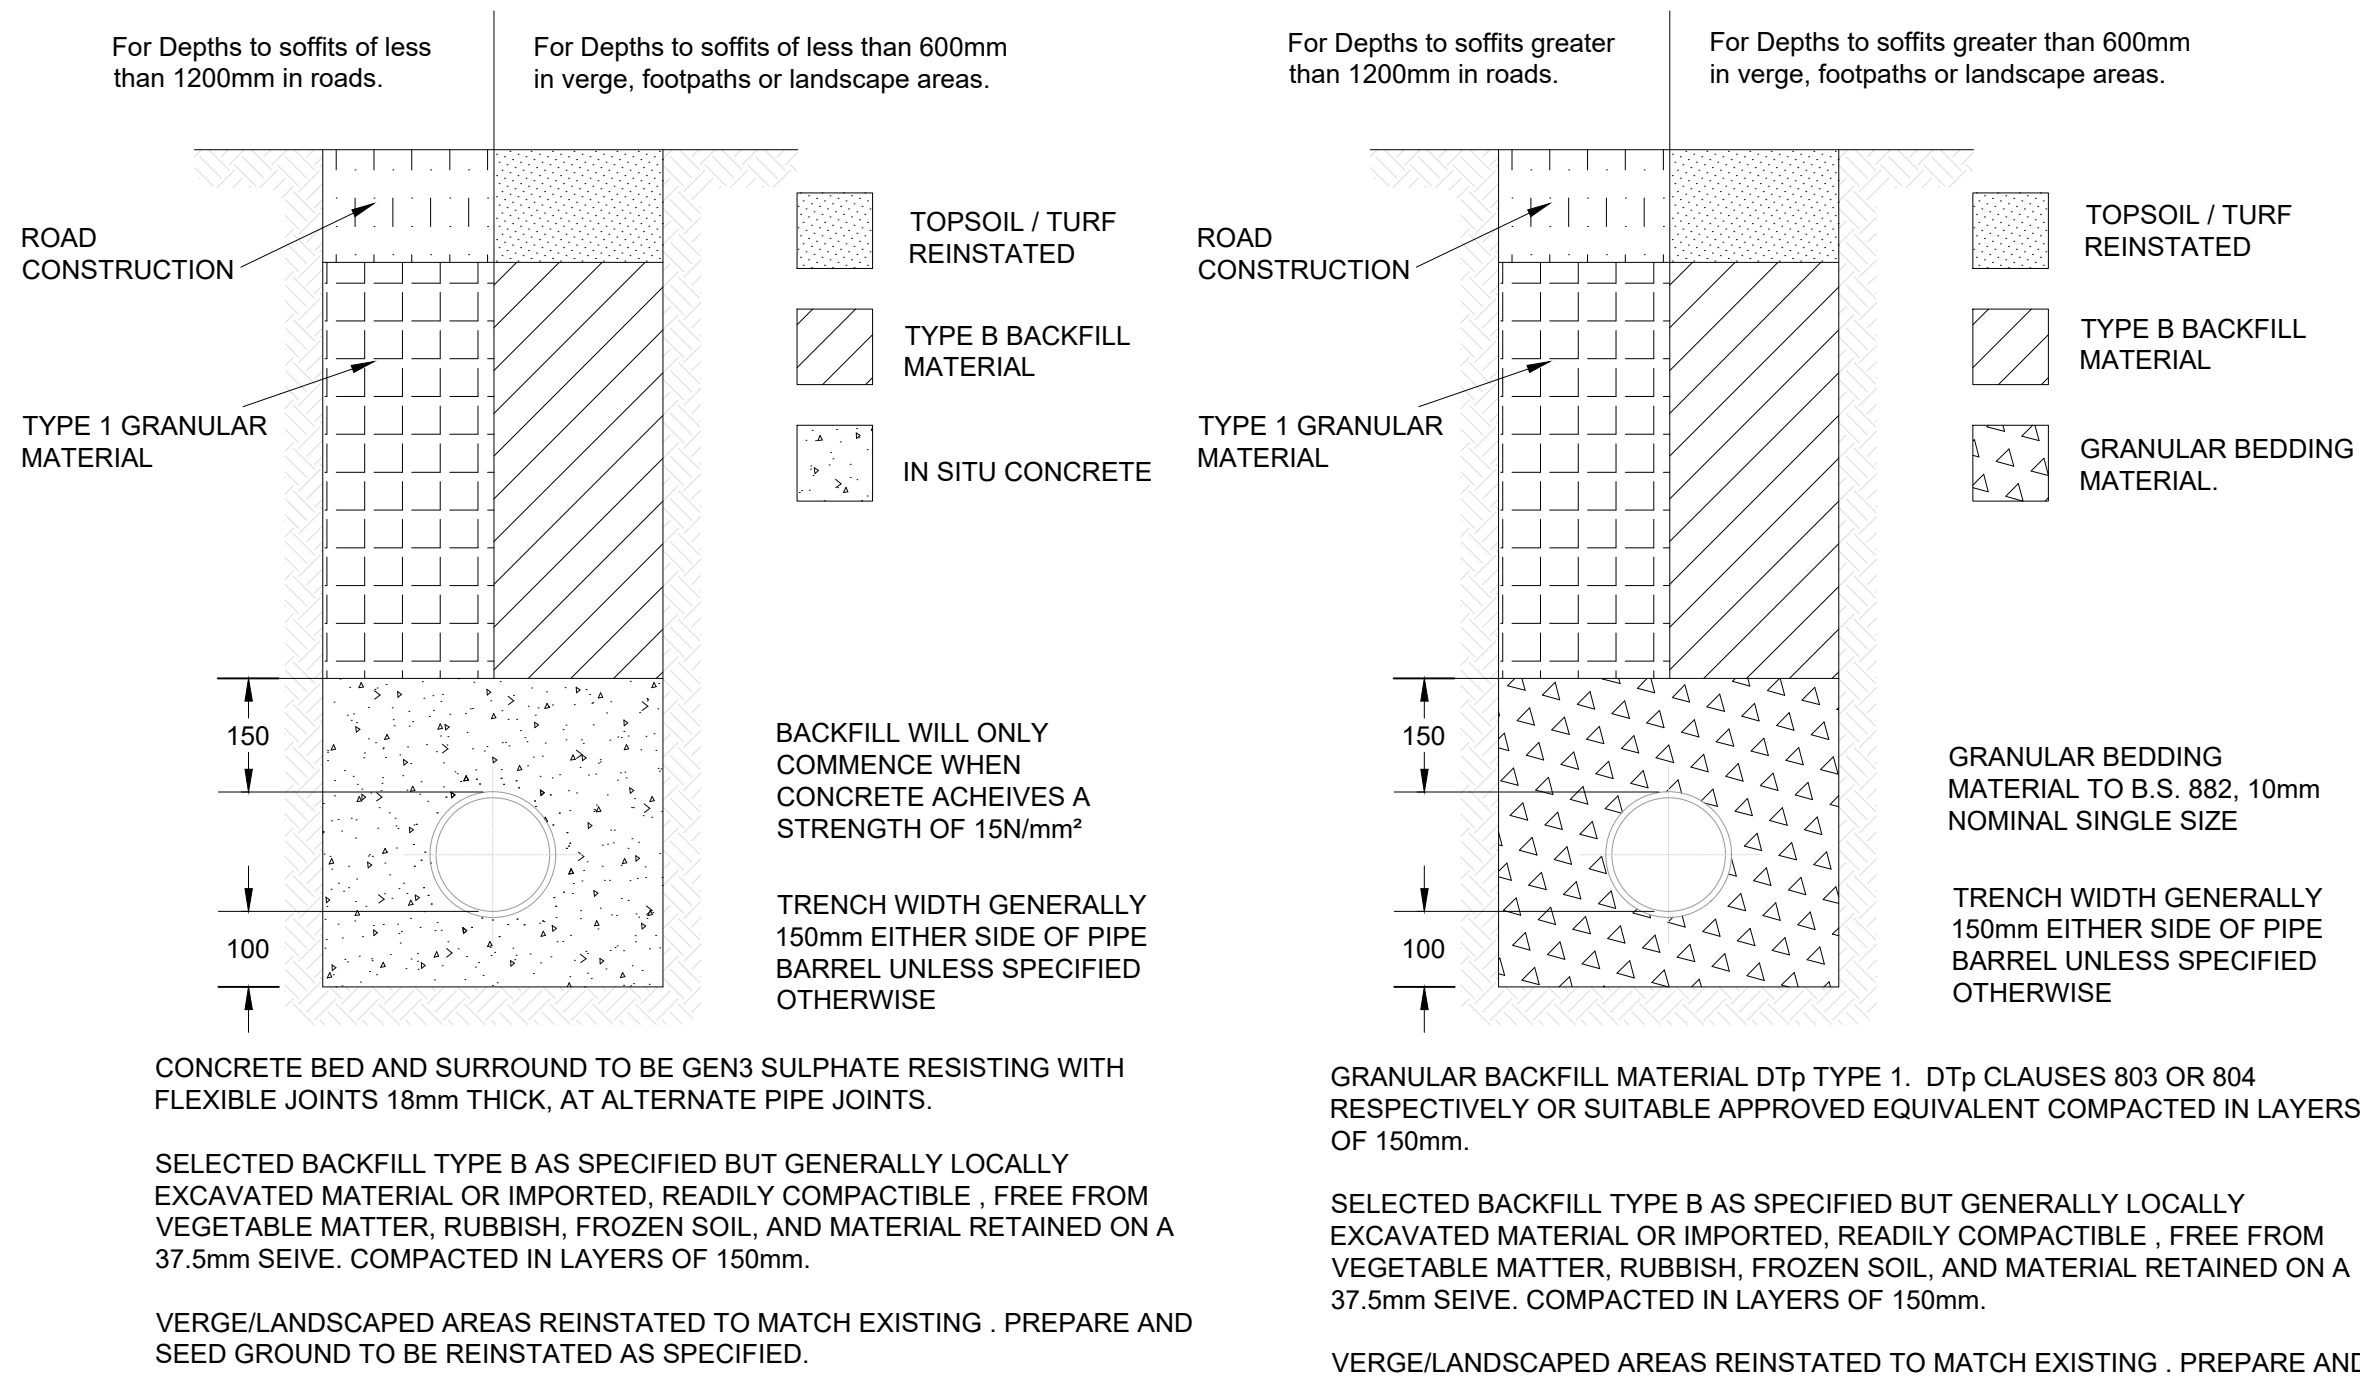


CLASS Z BEDDING FOR DRAINAGE PIPES

NOT TO SCALE

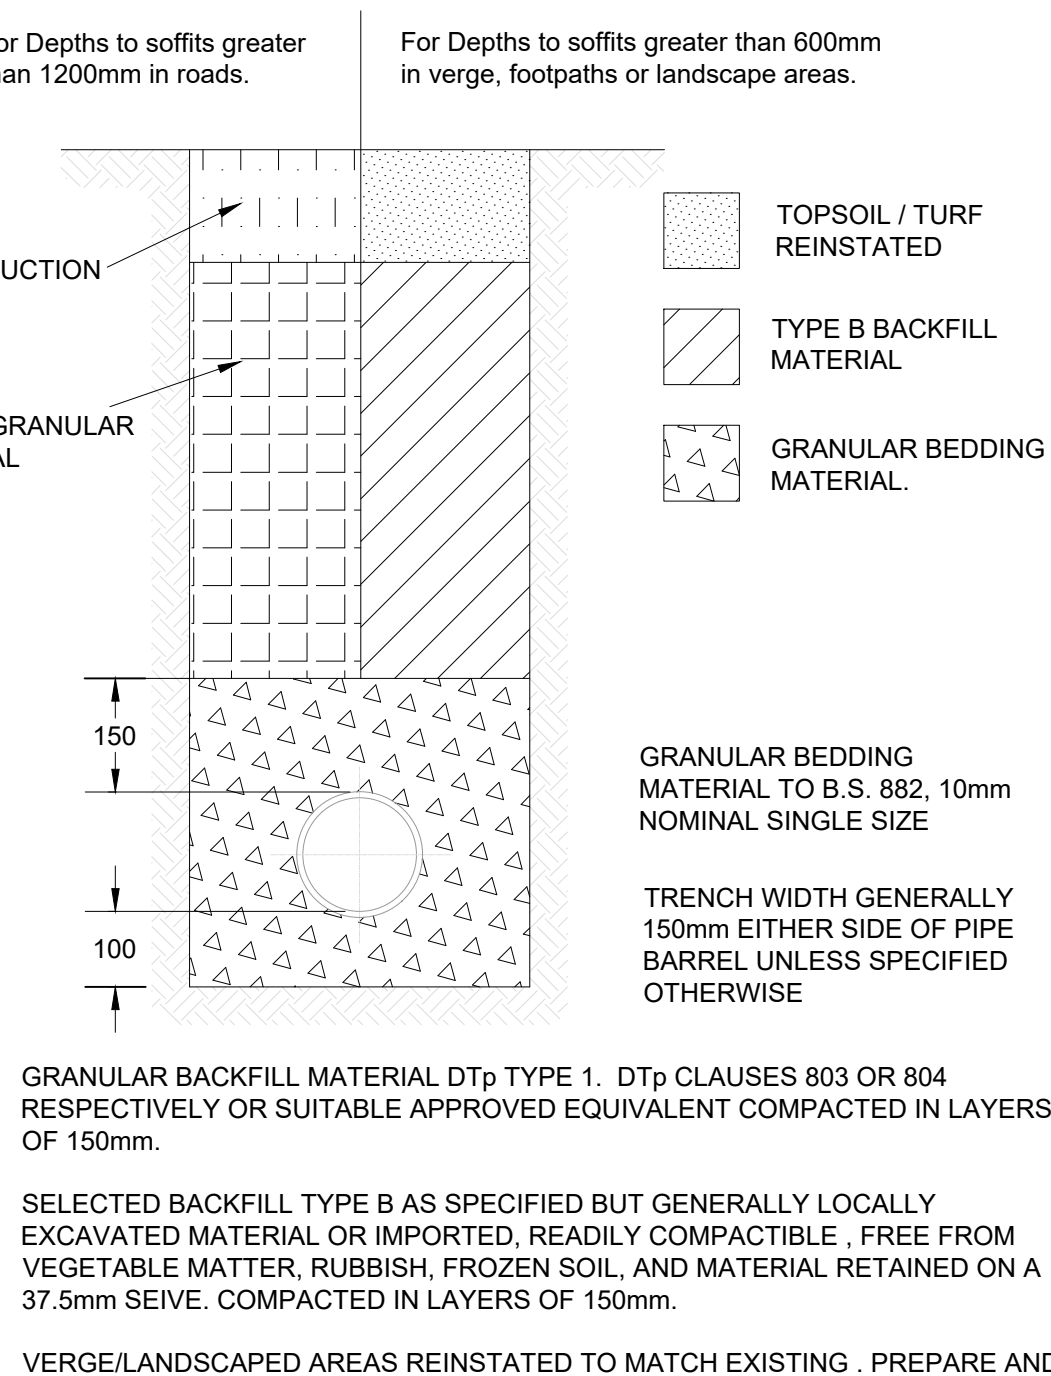

CLASS S BEDDING FOR DRAINAGE PIPES


NOT TO SCALE

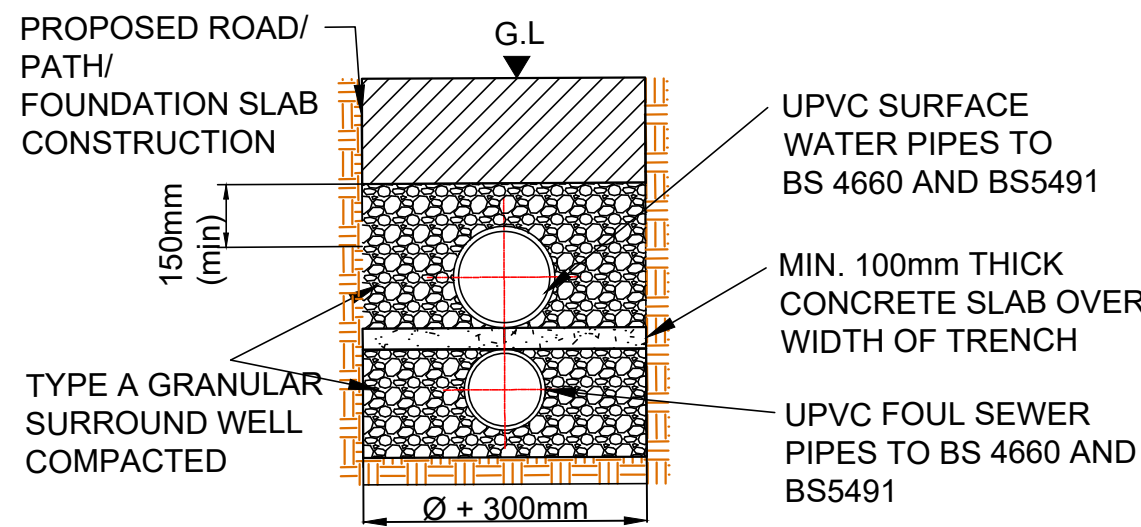

PROTECTION FOR SURFACE WATER SEWER CROSSINGS ABOVE FOUL SEWERS (UPVC PIPES)


NOT TO SCALE

TRENCH BEDDING AND FILL MATERIALS								
GRANULAR BEDDING TYPE A								
TYPE	USE FOR NOMINAL PIPE (DIA.)	% PASSING BY MASS BS 410 SIEVE SIZES (mm)						
		63	37.5	20	14	10	5	2.36
A40	>1350	100	85-100	0-25	—	0-5	—	—
A20	600-1350	—	100	85-100	—	0-25	0-5	—
A14	300-525	—	—	100	85-100	0-50	0-10	—
A10	<300	—	—	—	100	85-100	0-25	0-5

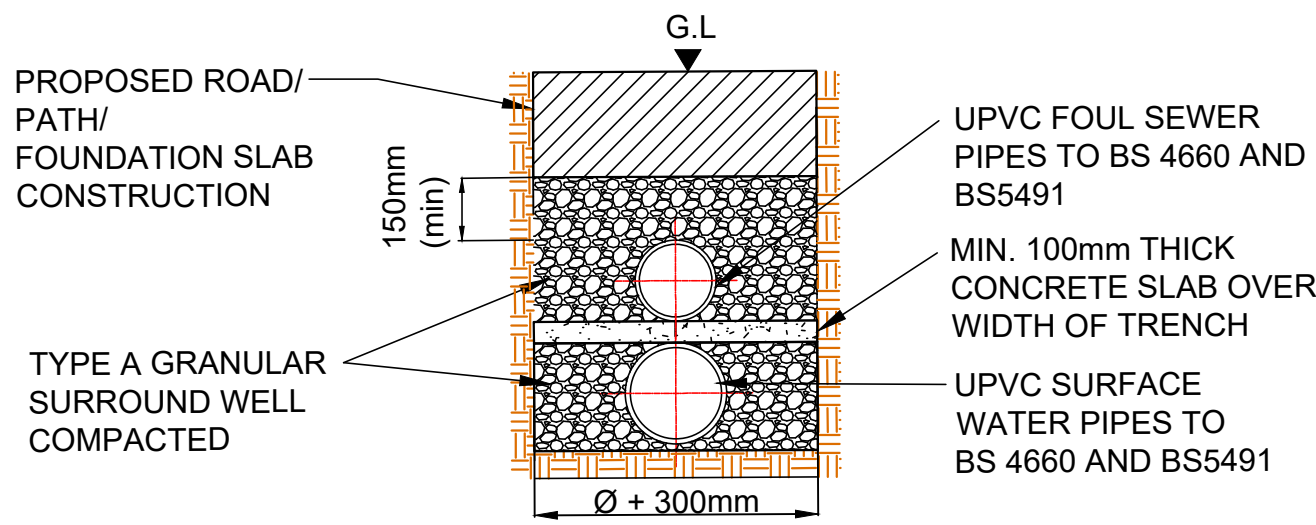


PROTECTION FOR FOUL SEWER CROSSINGS ABOVE SURFACE WATER SEWERS (UPVC PIPES)

NOT TO SCALE

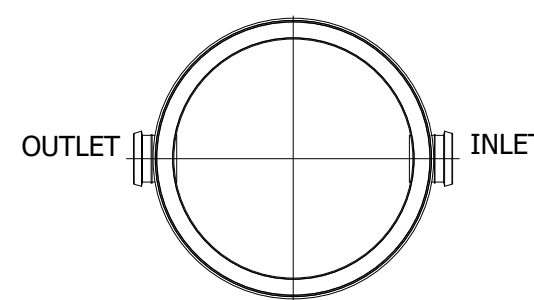


CATCHPIT CHAMBER PLAN

NOT TO SCALE

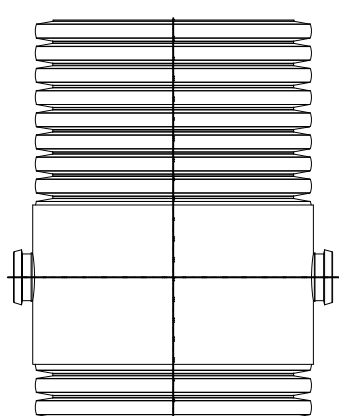


CATCHPIT CHAMBER ELEVATION

NOT TO SCALE

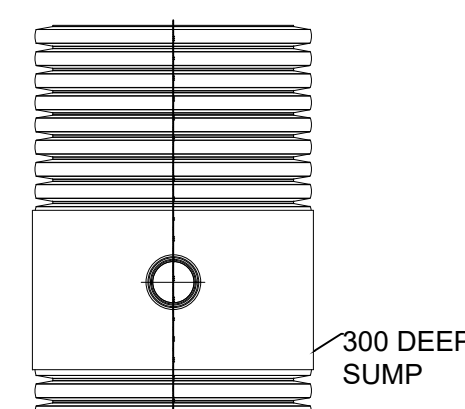

CATCHPIT CHAMBER ELEVATION

NOT TO SCALE

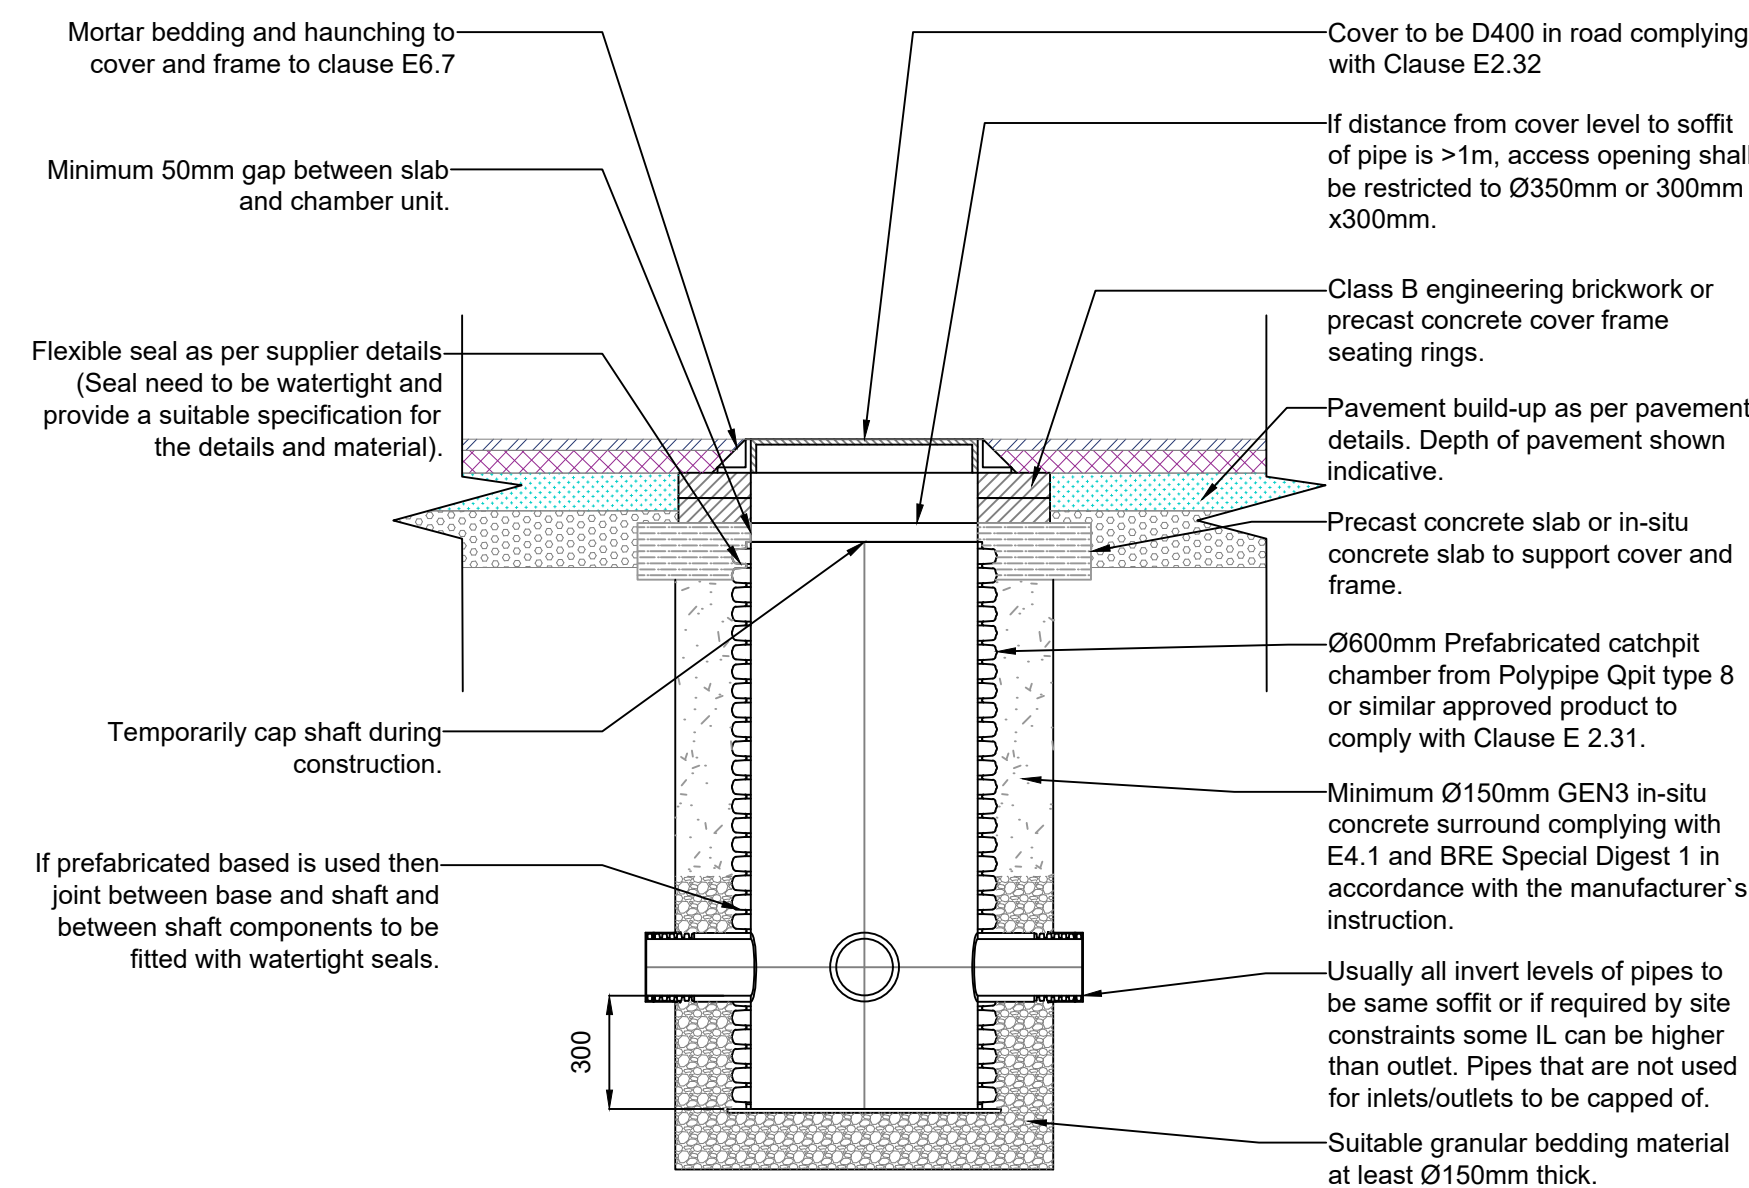


TYPICAL DETAIL FOR INSPECTION CATCHPIT CHAMBER IN ROAD

(ALL REFERENCES TO CLAUSES ARE FROM SEWERAGE SECTOR)


GUIDANCE - FORMER SFA)

SCALE 1:20

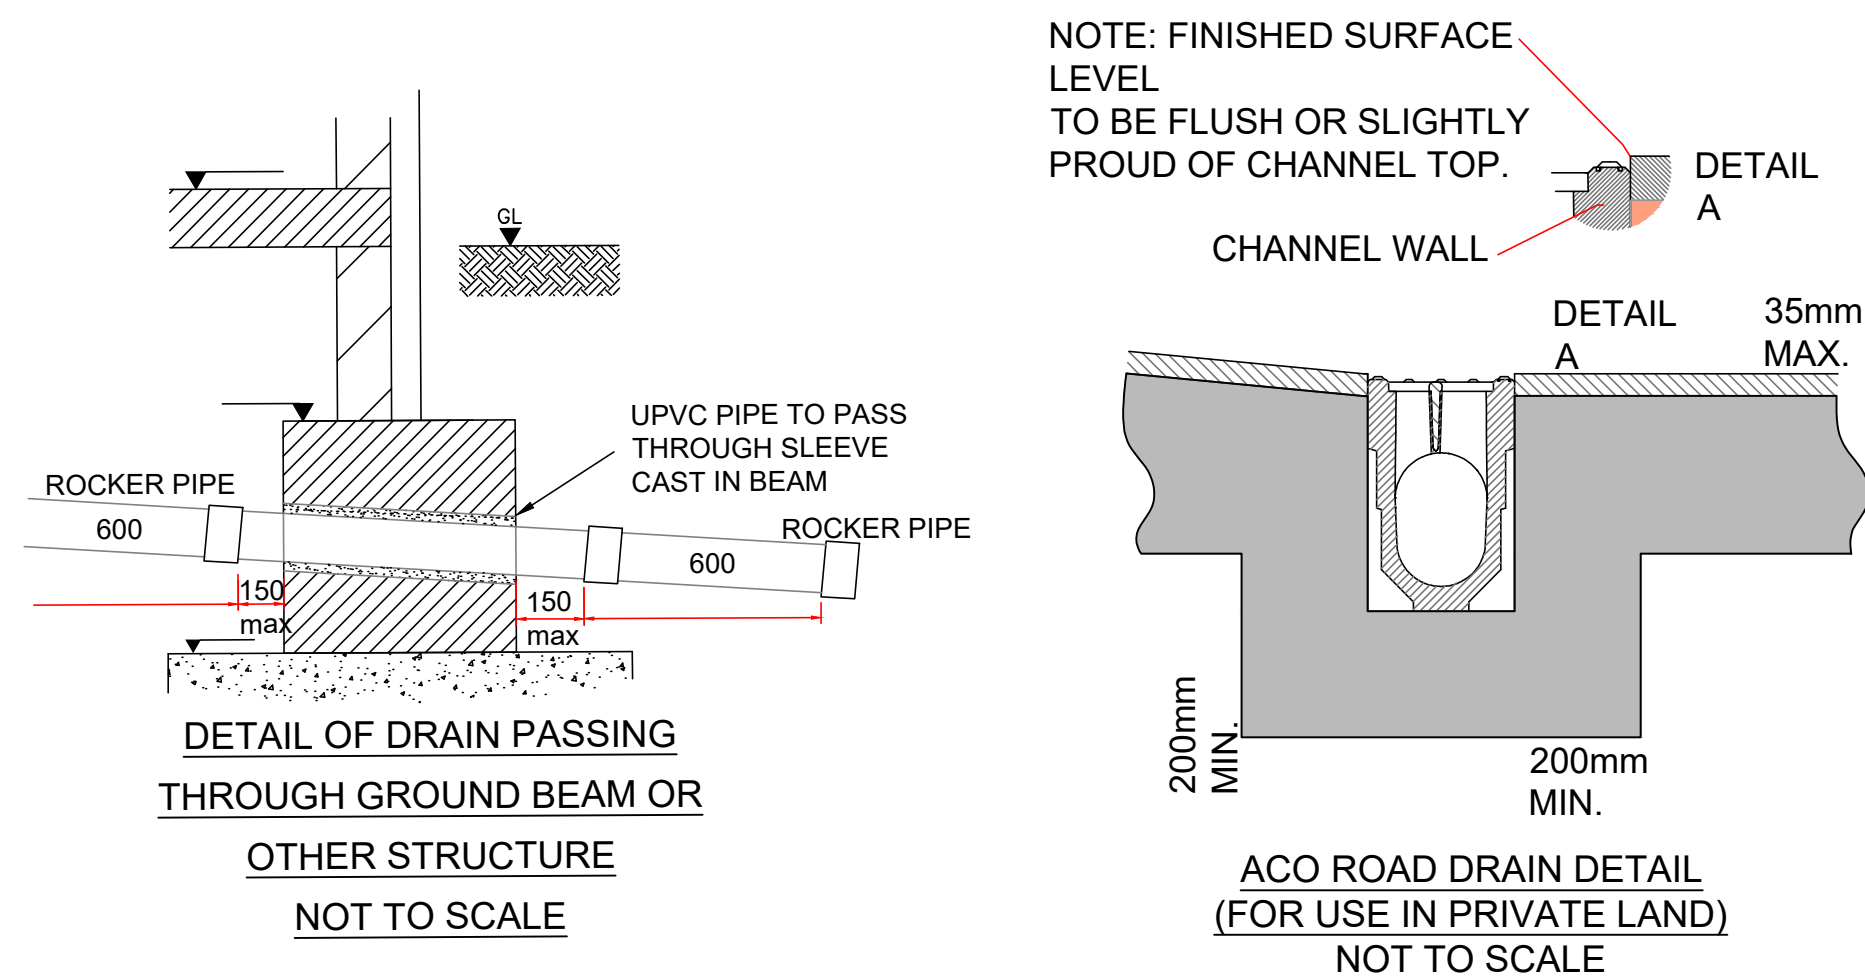

DETAIL OF DRAIN PASSING THROUGH GROUND BEAM OR OTHER STRUCTURE

NOT TO SCALE

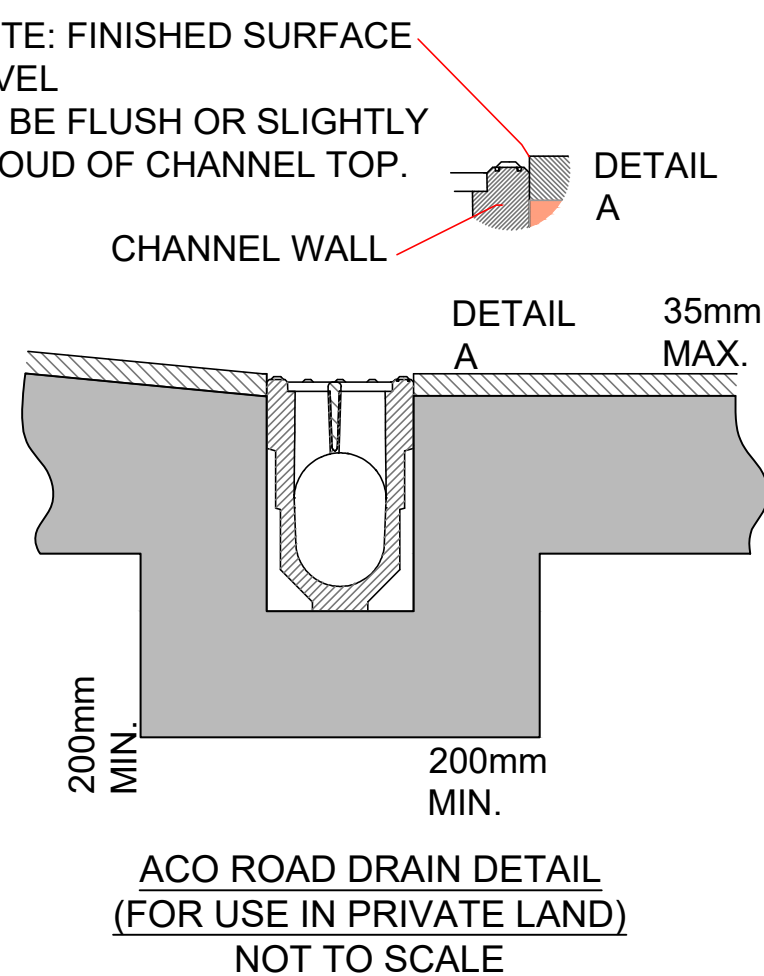

ACO ROAD DRAIN DETAIL (FOR USE IN PRIVATE LAND)

NOT TO SCALE

FOR CONSTRUCTION

IMPORTANT

DRAWING MUST BE PRINTED IN COLOUR. NO DEVIATION MAY BE MADE FROM THE CONTENTS OF THIS DRAWING WITHOUT PRIOR PERMISSION FROM THE ENGINEER. THIS DRAWING IS TO BE REMOVED FROM CURRENCY IMMEDIATELY AFTER A REVISED EDITION HAS BEEN ISSUED. ALL RIGHTS DESCRIBED IN CHAPTER IV OF THE COPYRIGHT DESIGN ACTS 1988 HAVE BEEN GENERALLY ASSERTED.

REV	DATE	DRAWN	DESCRIPTION	CHECK	APPR.
B	25-09-26	M.H	Issued for Construction.	SL	SL
A	23-09-26	M.H	For Information.	SL	SL

PROJECT:


C3879 - Tokar Industrial Estate, Yapton Lane, Walberton, Arundel, BN18 0AS

TITLE:

Standard Drainage Details - Sheet 01 from 03.

CLIENT:

Tokar Limited

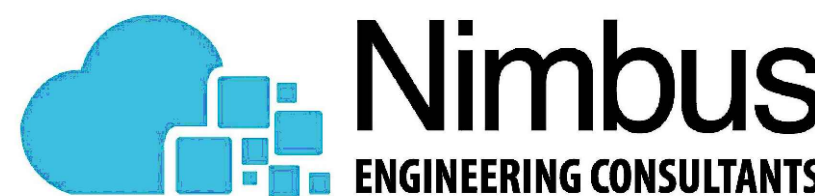

www.nimbusengineering.co.uk
info@nimbusengineering.co.uk

CHECKED BY: S.L	DATE: 23-09-26	APPROVED BY: S.L	DATE: 23-09-26
DRN BY: M.H	SCALE: N/A	DRAWING NUMBER: C3879-06	REV: B
DATE: 23-09-26	SIZE: A1		