

Figure B 14
Typical manhole detail - Type C
Depth from cover level to soffit of pipe less than 1.5 m
Maximum pipe size 450 mm diameter
Rigid material construction




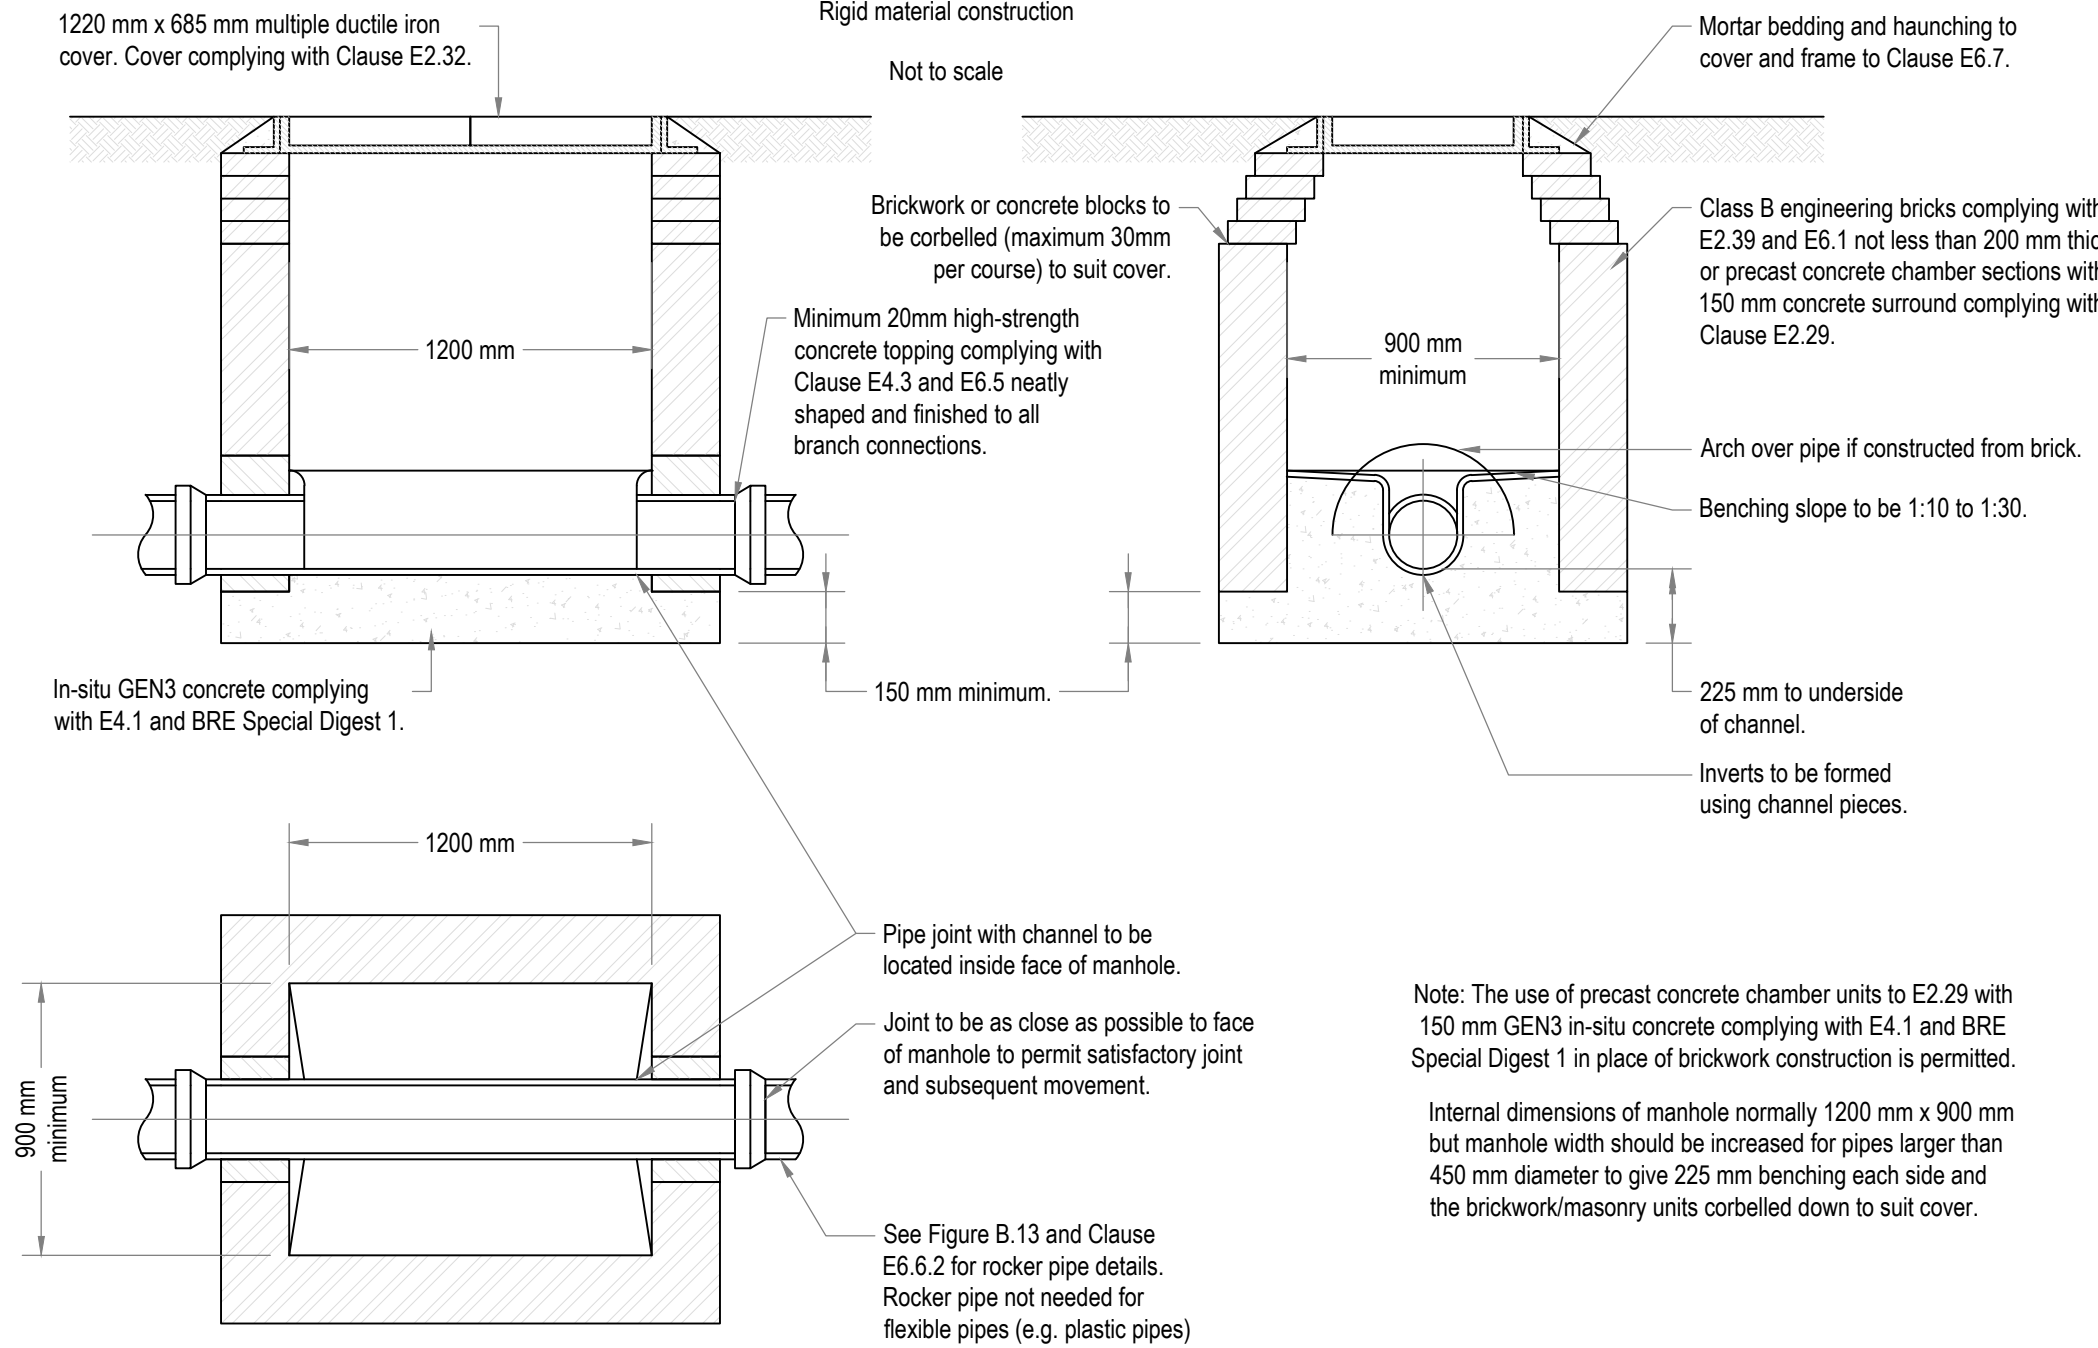


Figure B 15
Typical manhole detail - Type C
Depth from cover level to soffit of pipe less than 1.5 m
Maximum pipe size 450 mm diameter
Rigid material construction

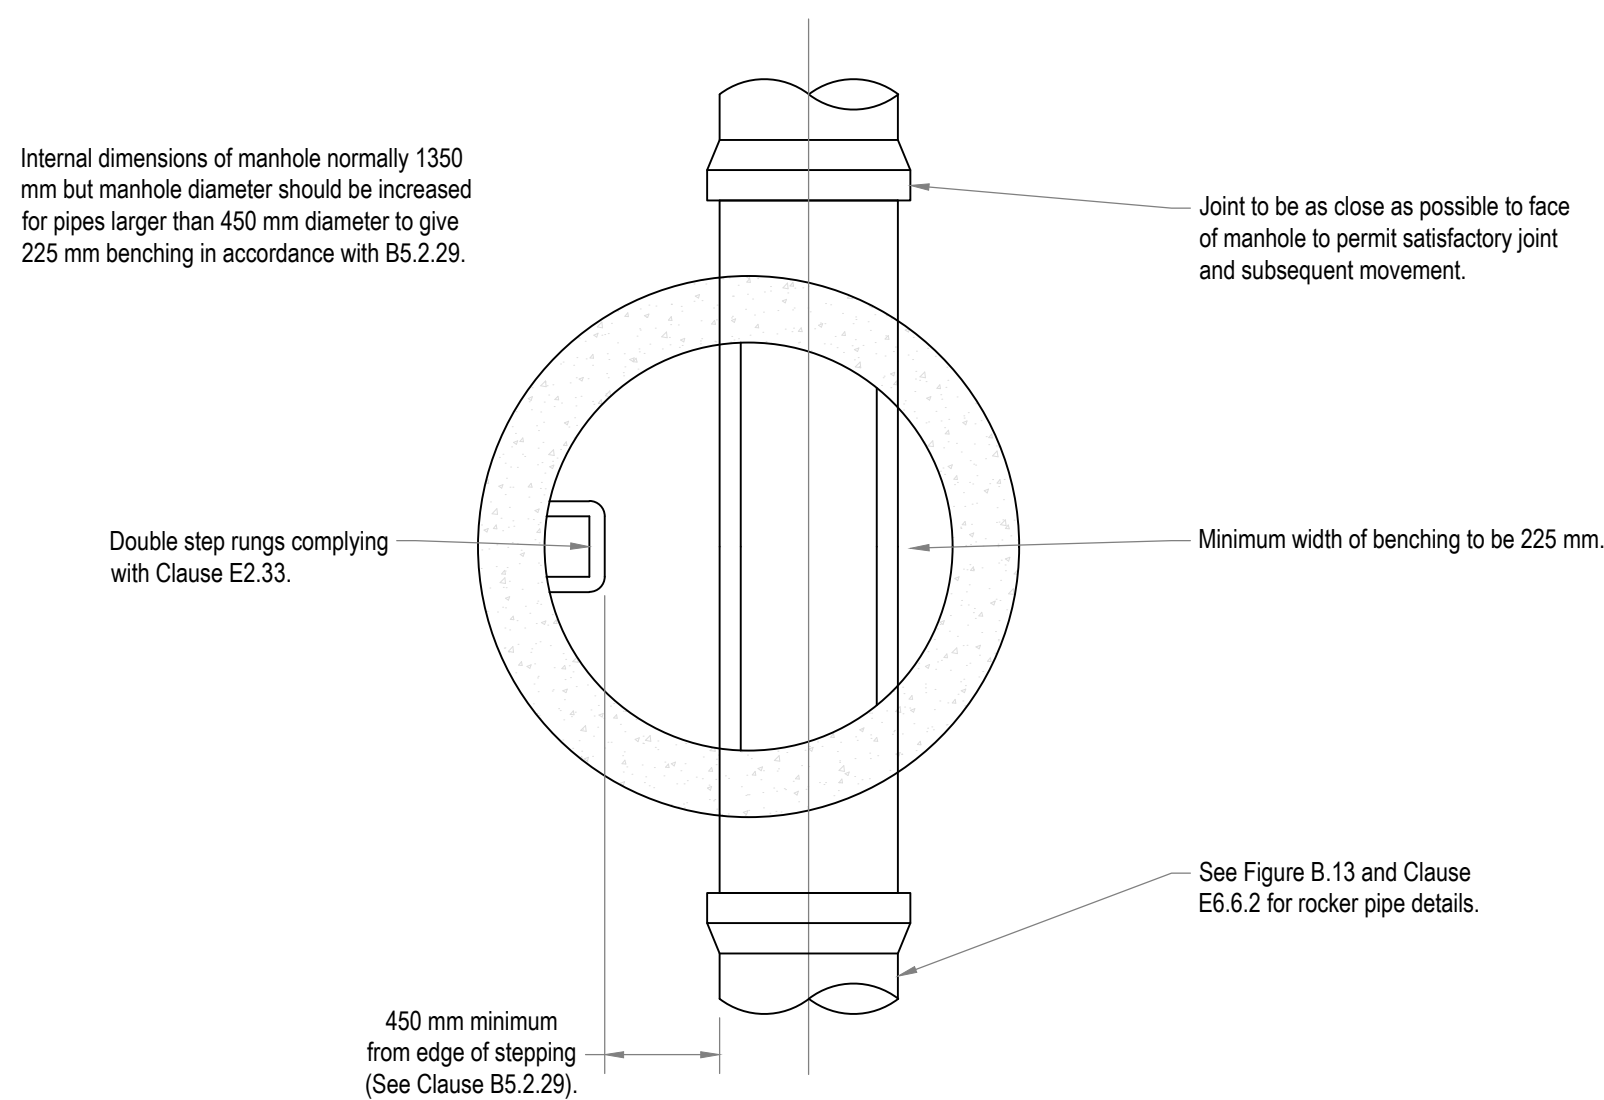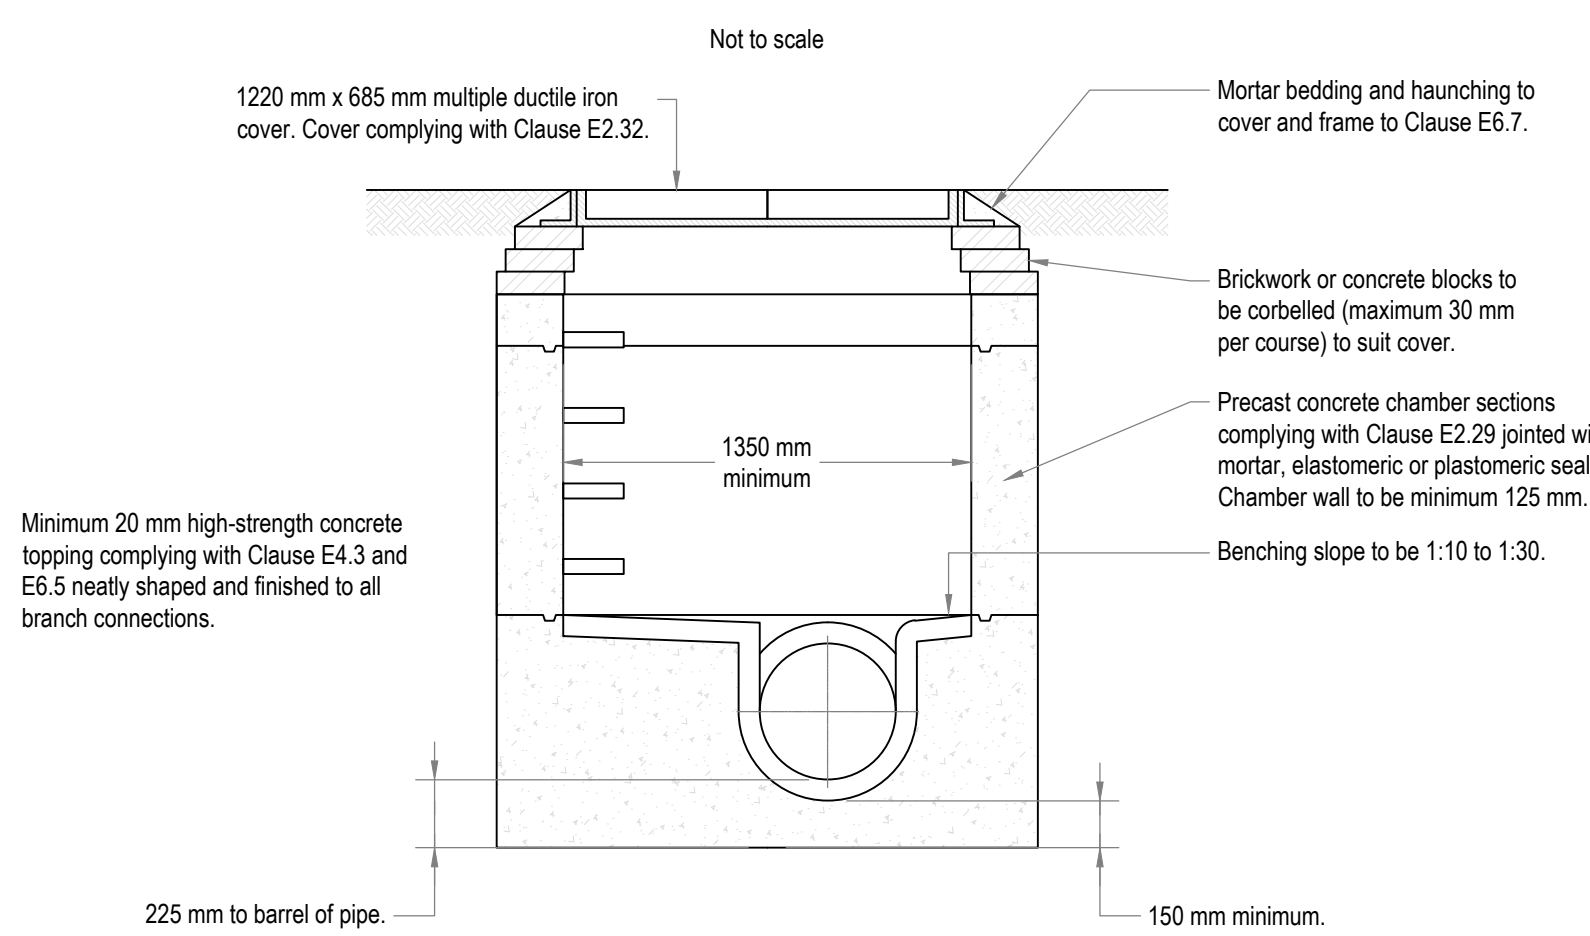


Note: The use of precast concrete chamber units to E2.29 with 150 mm GEN3 in-situ concrete complying with E4.1 and BRE Special Digest 1 in place of brickwork construction is permitted.

Figure B 21
Typical inspection chamber detail - Type D
Depth from cover level to soffit of pipe up to 3 m
Rigid material construction for use in areas subject to vehicle loading or landscaped areas
Not to scale

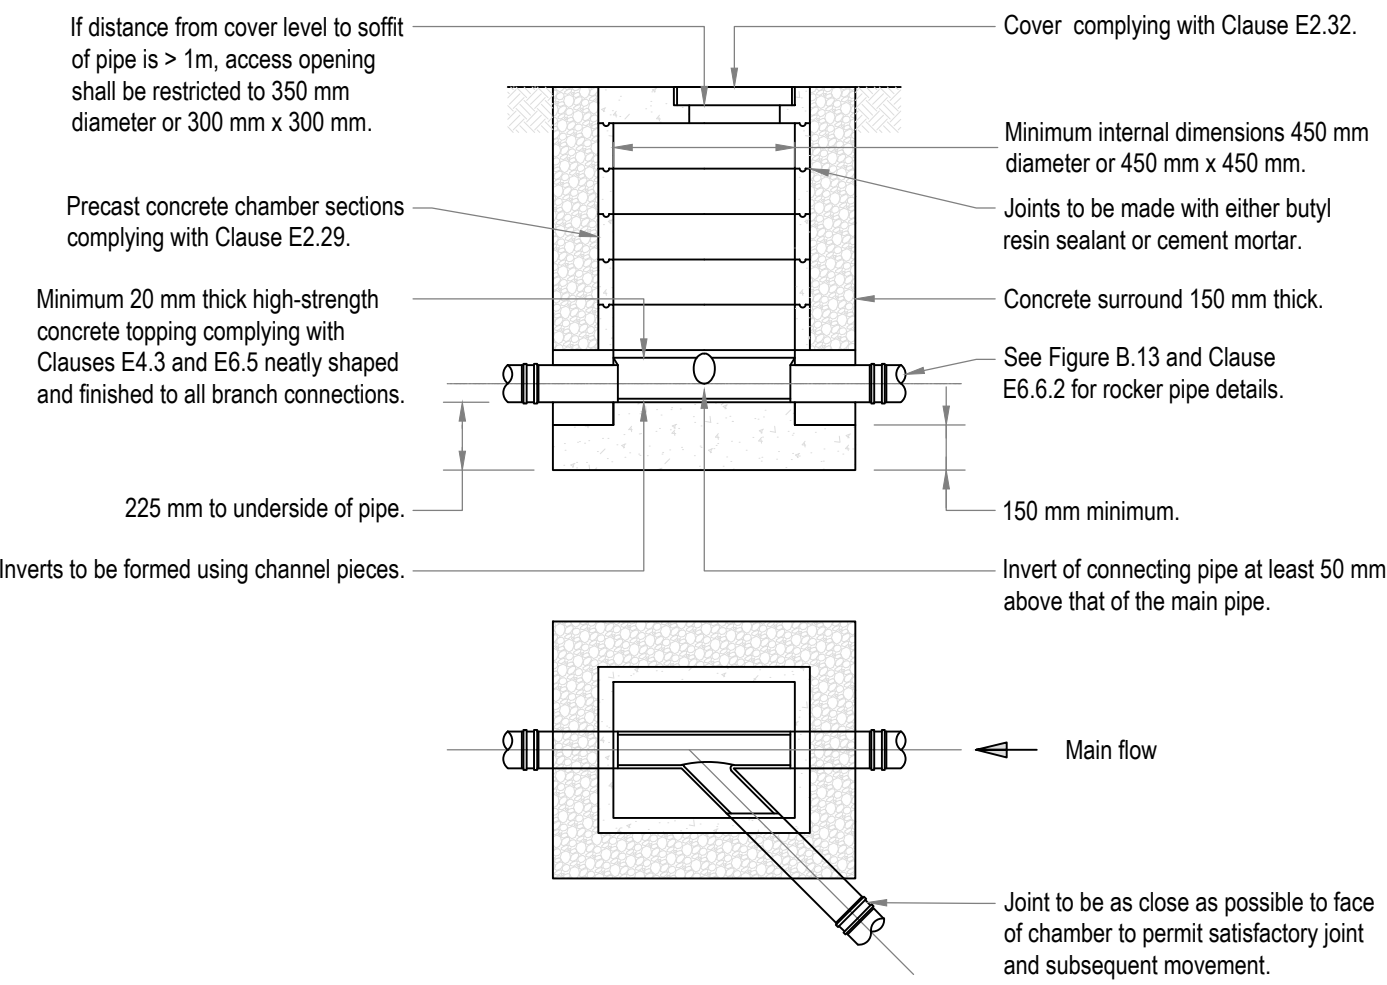


Note: Where the access chamber is in the highway (including any footway), the highway authority can have specific requirements.

Figure B 18
Typical manhole detail - Type D
Depth from cover level to soffit of pipe up to 3 m
Flexible material construction for use in areas subject to vehicle loading
Not to scale

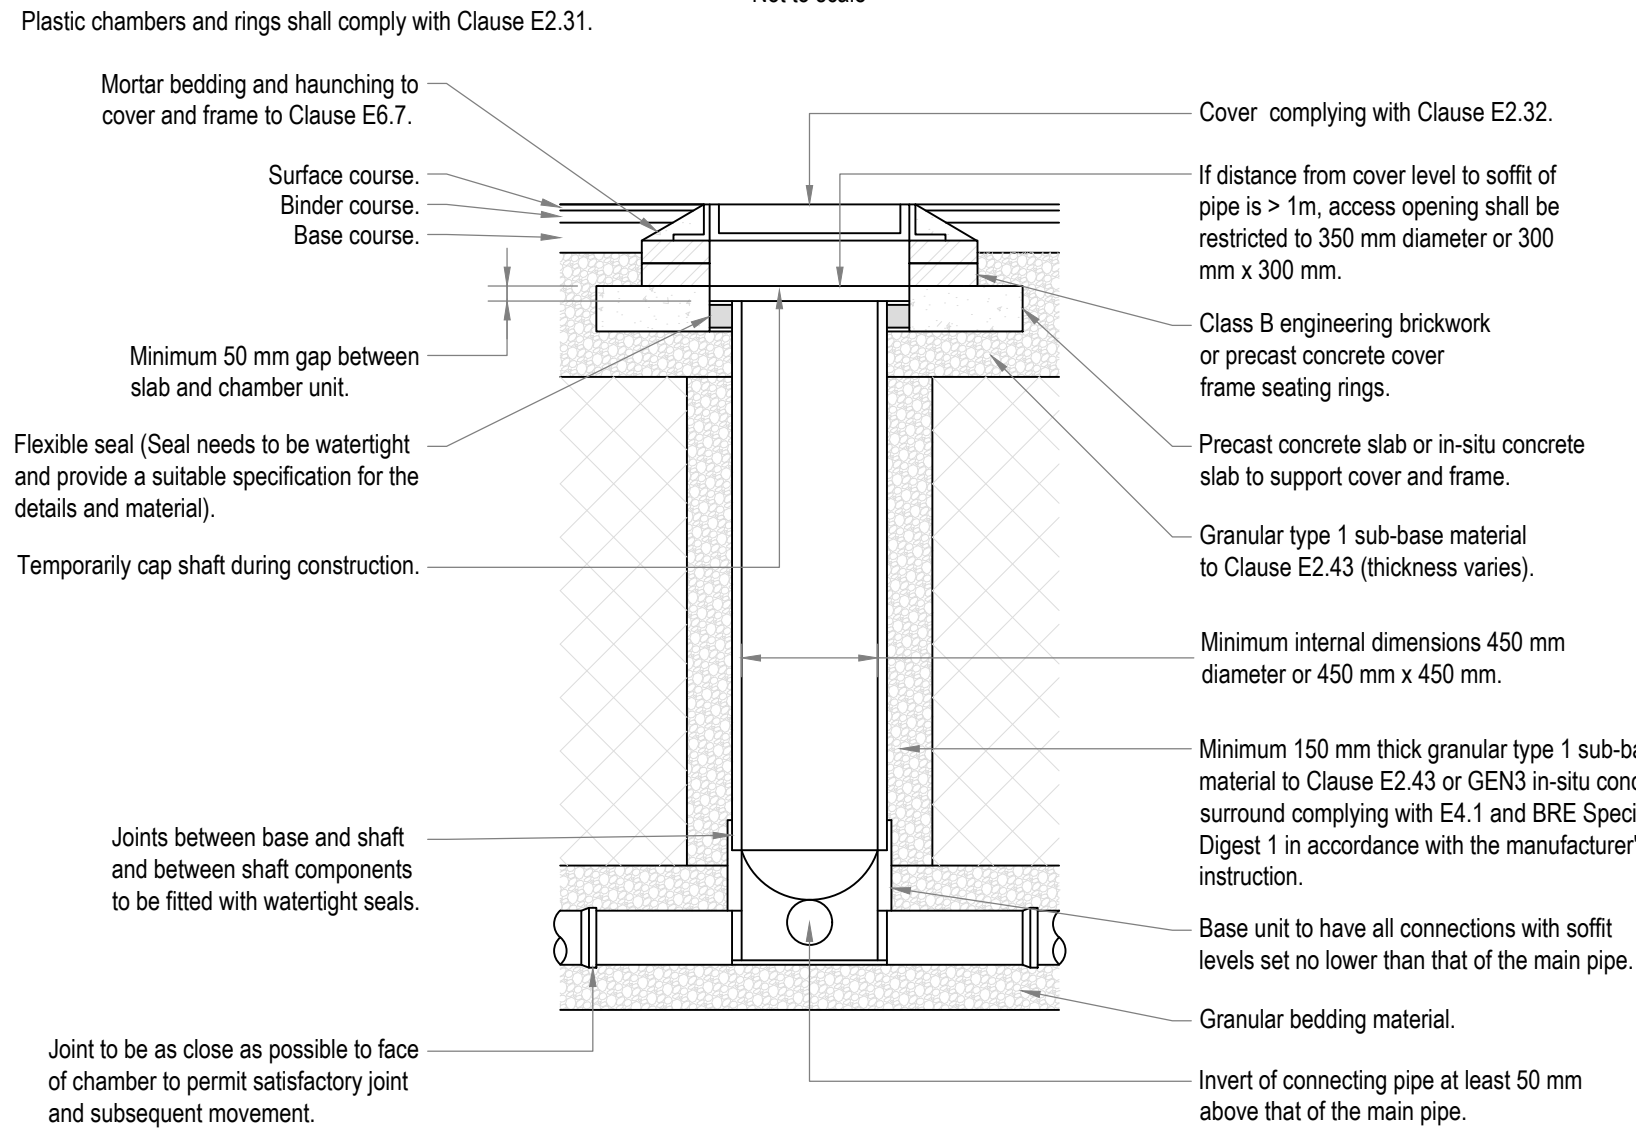


Note: Where the access chamber is in the highway (including any footway), the highway authority can have specific requirements.

Figure B 19
Typical manhole detail - Type D
Flexible material construction alternative top details for use in areas of light vehicle loading or landscape areas
Not to scale

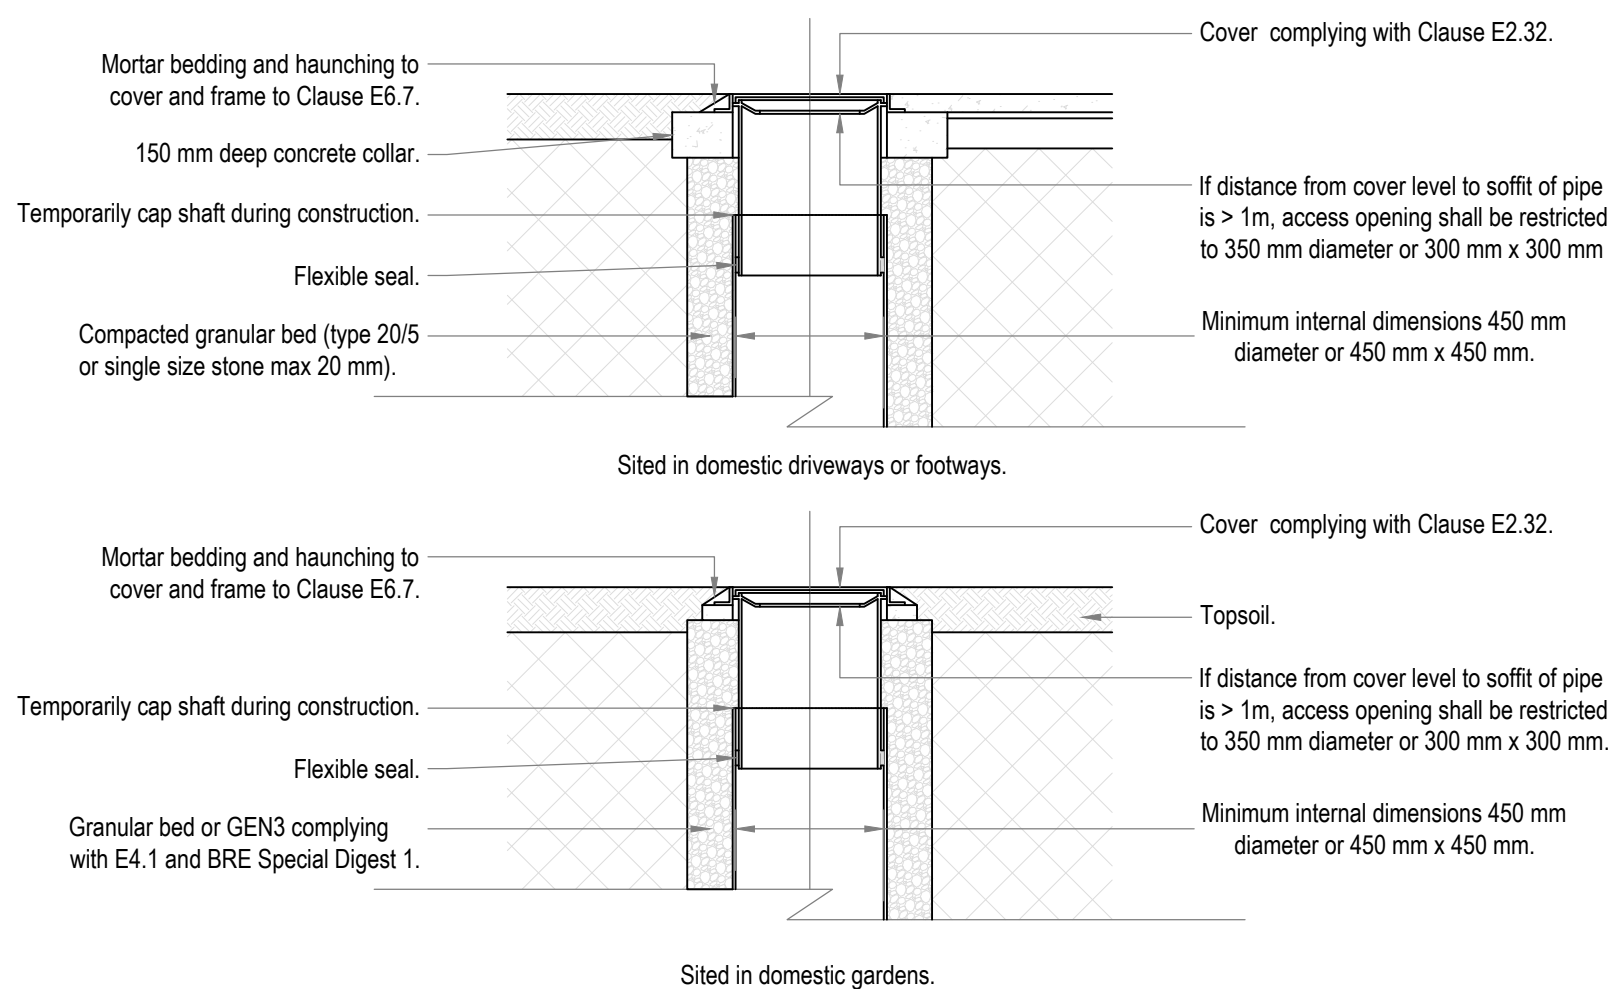



Note: Where the access chamber is in the highway (including any footway), the highway authority can have specific requirements.

Figure B 20
Typical inspection chamber detail - Type D
Depth from cover level to soffit of pipe up to 3 m
Rigid material construction for use in areas subject to vehicle loading
Not to scale

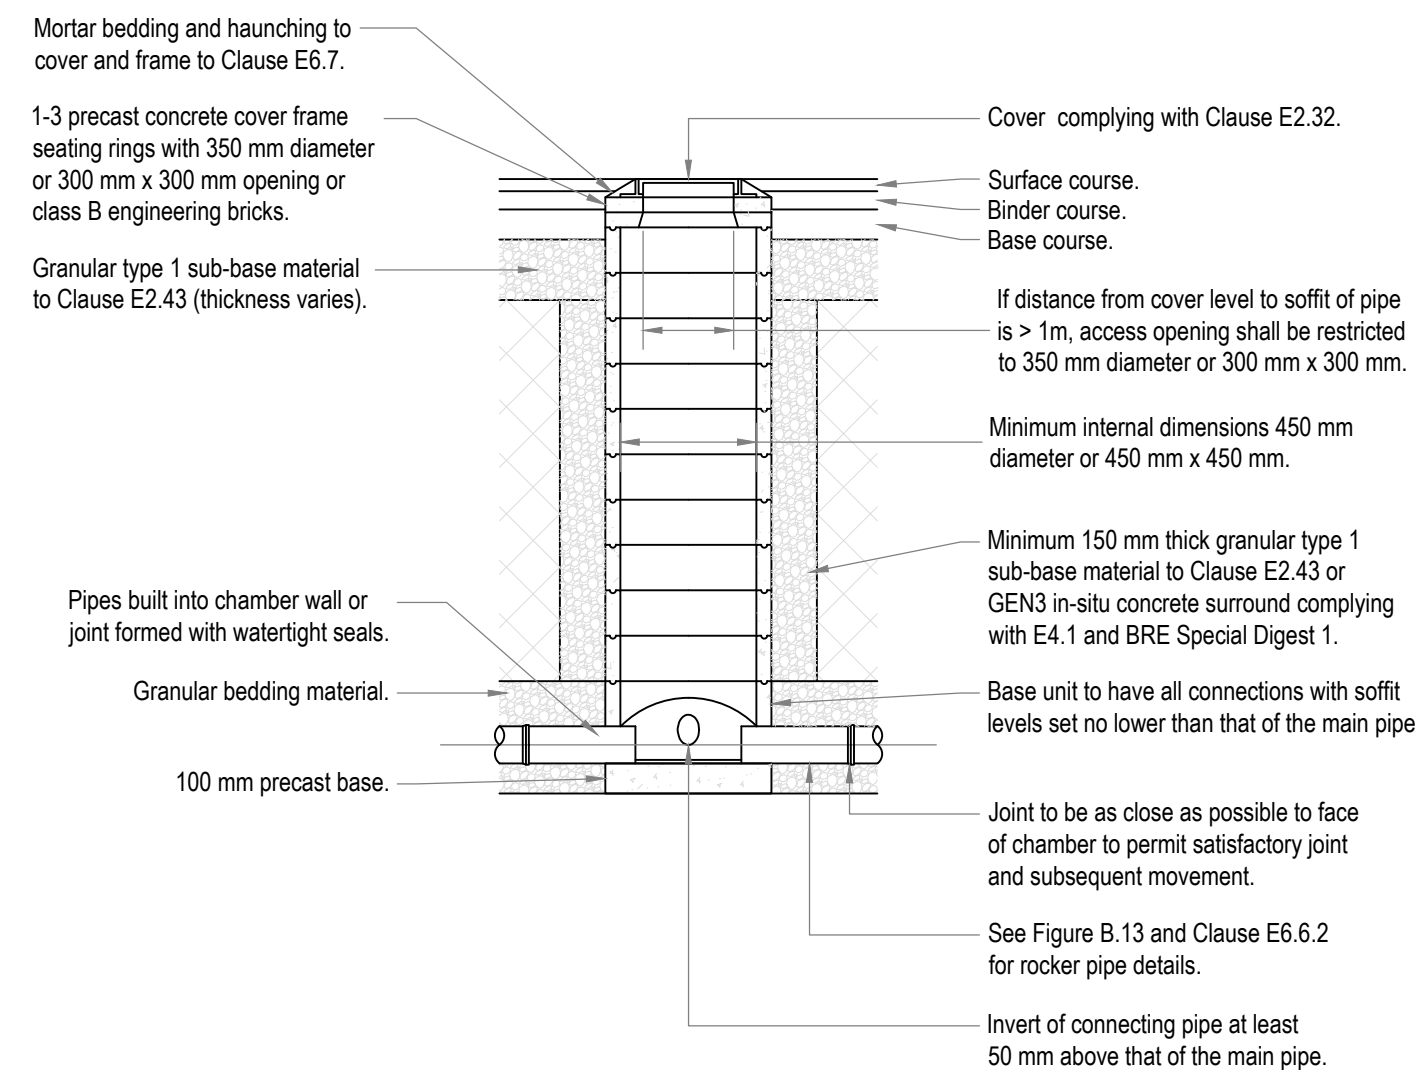

Note: Where the access chamber is in the highway (including any footway), the highway authority can have specific requirements.

Figure B 22
Typical inspection chamber detail - Type D chambers
Not to scale

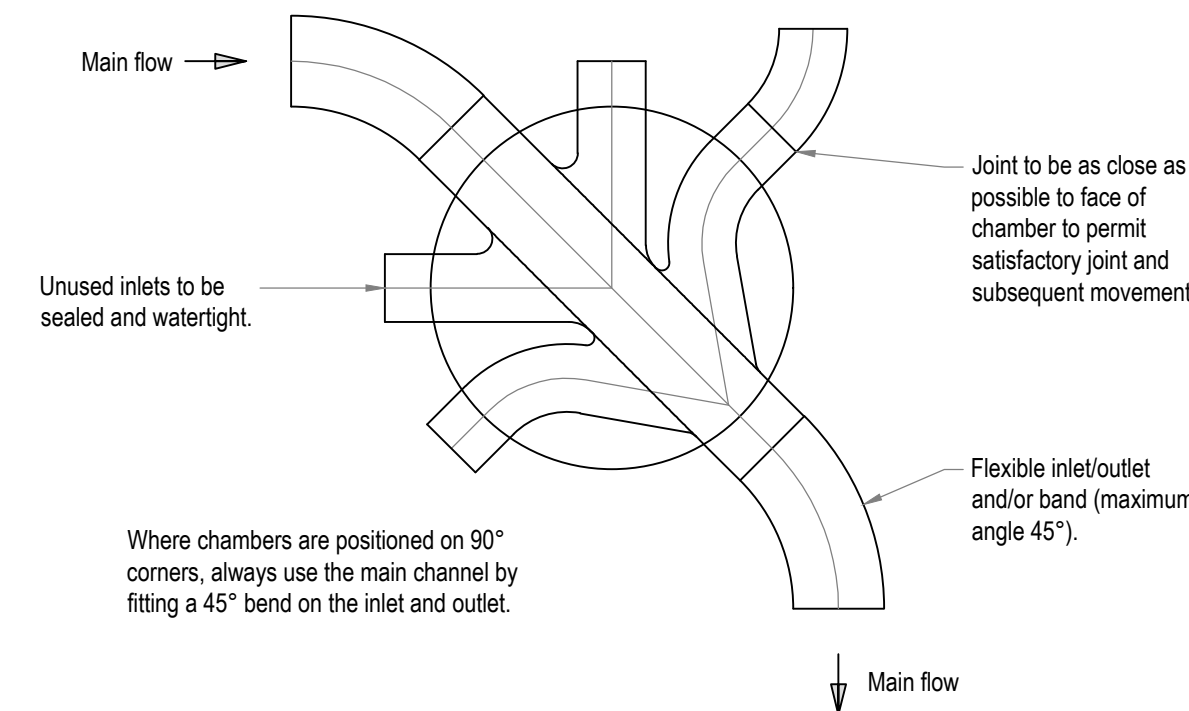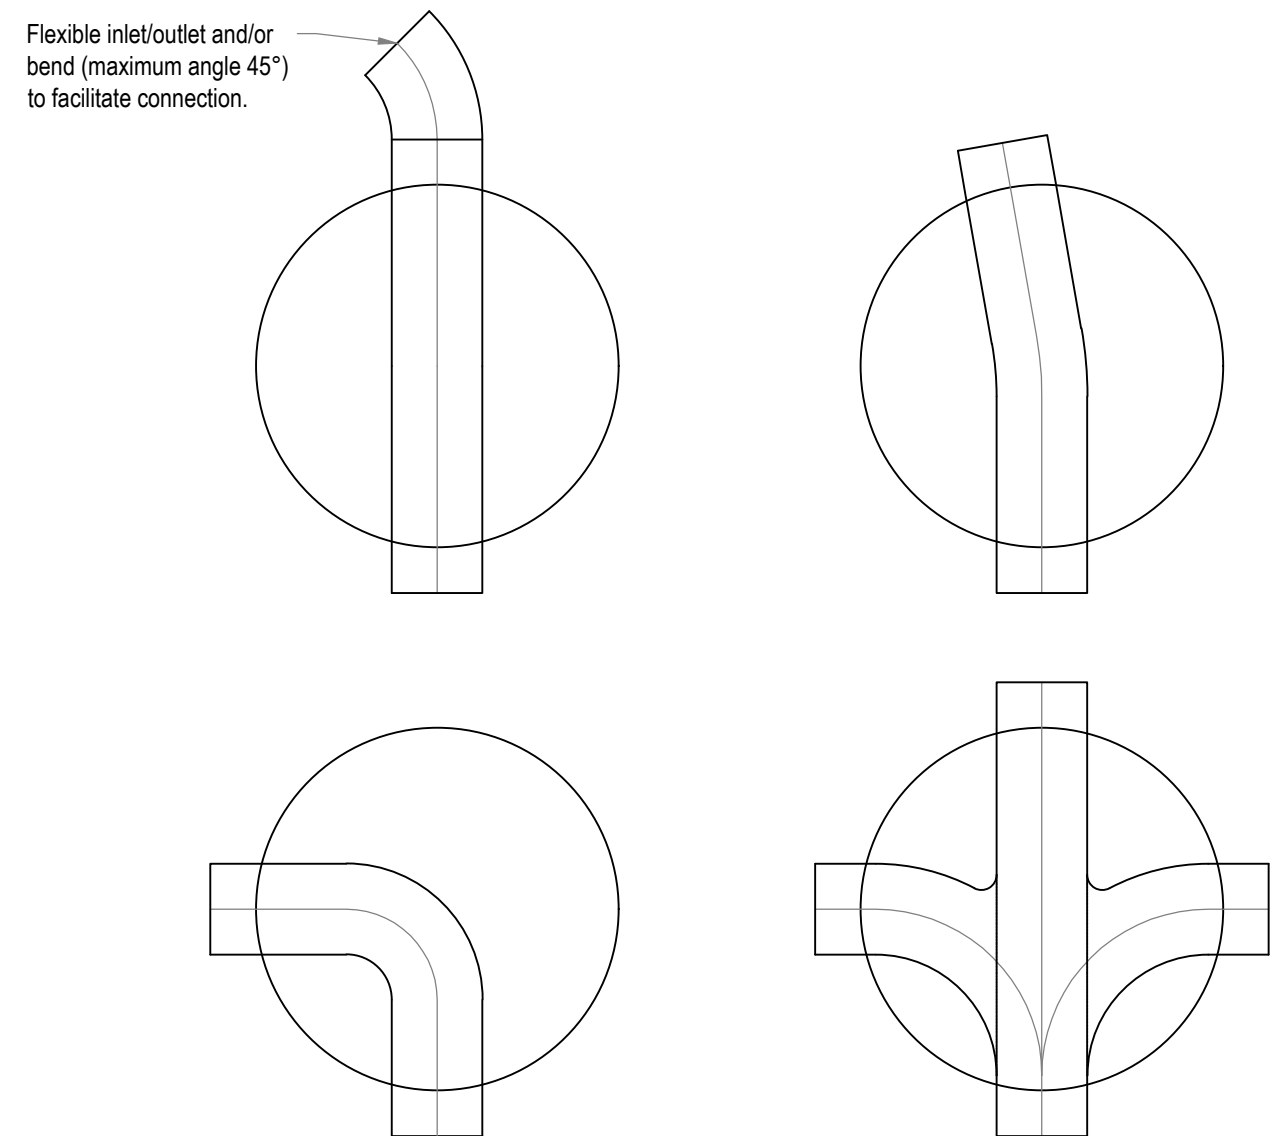

Note: Where a bend is used immediately outside the manhole, this may be used as the rocker pipe.

FOR CONSTRUCTION

IMPORTANT

DRAWING MUST BE PRINTED IN COLOUR.
NO DEVIATION MAY BE MADE FROM THE CONTENTS OF THIS DRAWING WITHOUT
PRIOR PERMISSION FROM THE ENGINEER.
THIS DRAWING IS TO BE REMOVED FROM CURRENCY IMMEDIATELY AFTER
A REVISED EDITION HAS BEEN ISSUED.
ALL RIGHTS DESCRIBED IN CHAPTER IV OF THE COPYRIGHT DESIGN ACTS 1998
HAVE BEEN GENERALLY ASSERTED.

REV	DATE	DRAWN	DESCRIPTION	CHECK	APPR.
B	25-09-26	M.H	Issued for Construction.	SL	SL
A	23-09-26	M.H	For Information.	SL	SL

PROJECT:


C3879 - Tokar Industrial Estate, Yapton Lane, Walberton,
Arundel, BN18 0AS

TITLE:

Standard Drainage Details - Sheet 02 from 03.

CLIENT:

Tokar Limited

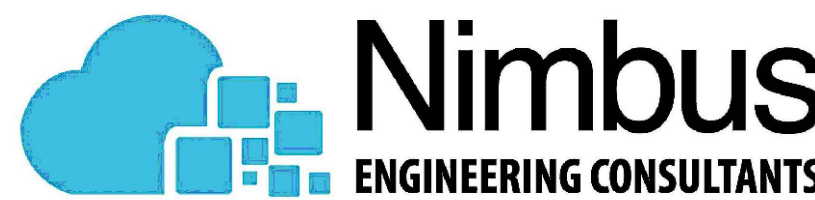

www.nimbusengineering.co.uk
info@nimbusengineering.co.uk

CHECKED BY:	DATE:	APPROVED BY:	DATE:
S.L	23-09-26	S.L	23-09-26
DRN BY:	SCALE:	DRAWING NUMBER:	REV:
M.H	N/A	C3879-07	B
DATE:	SIZE:		
23-09-26	A1		