

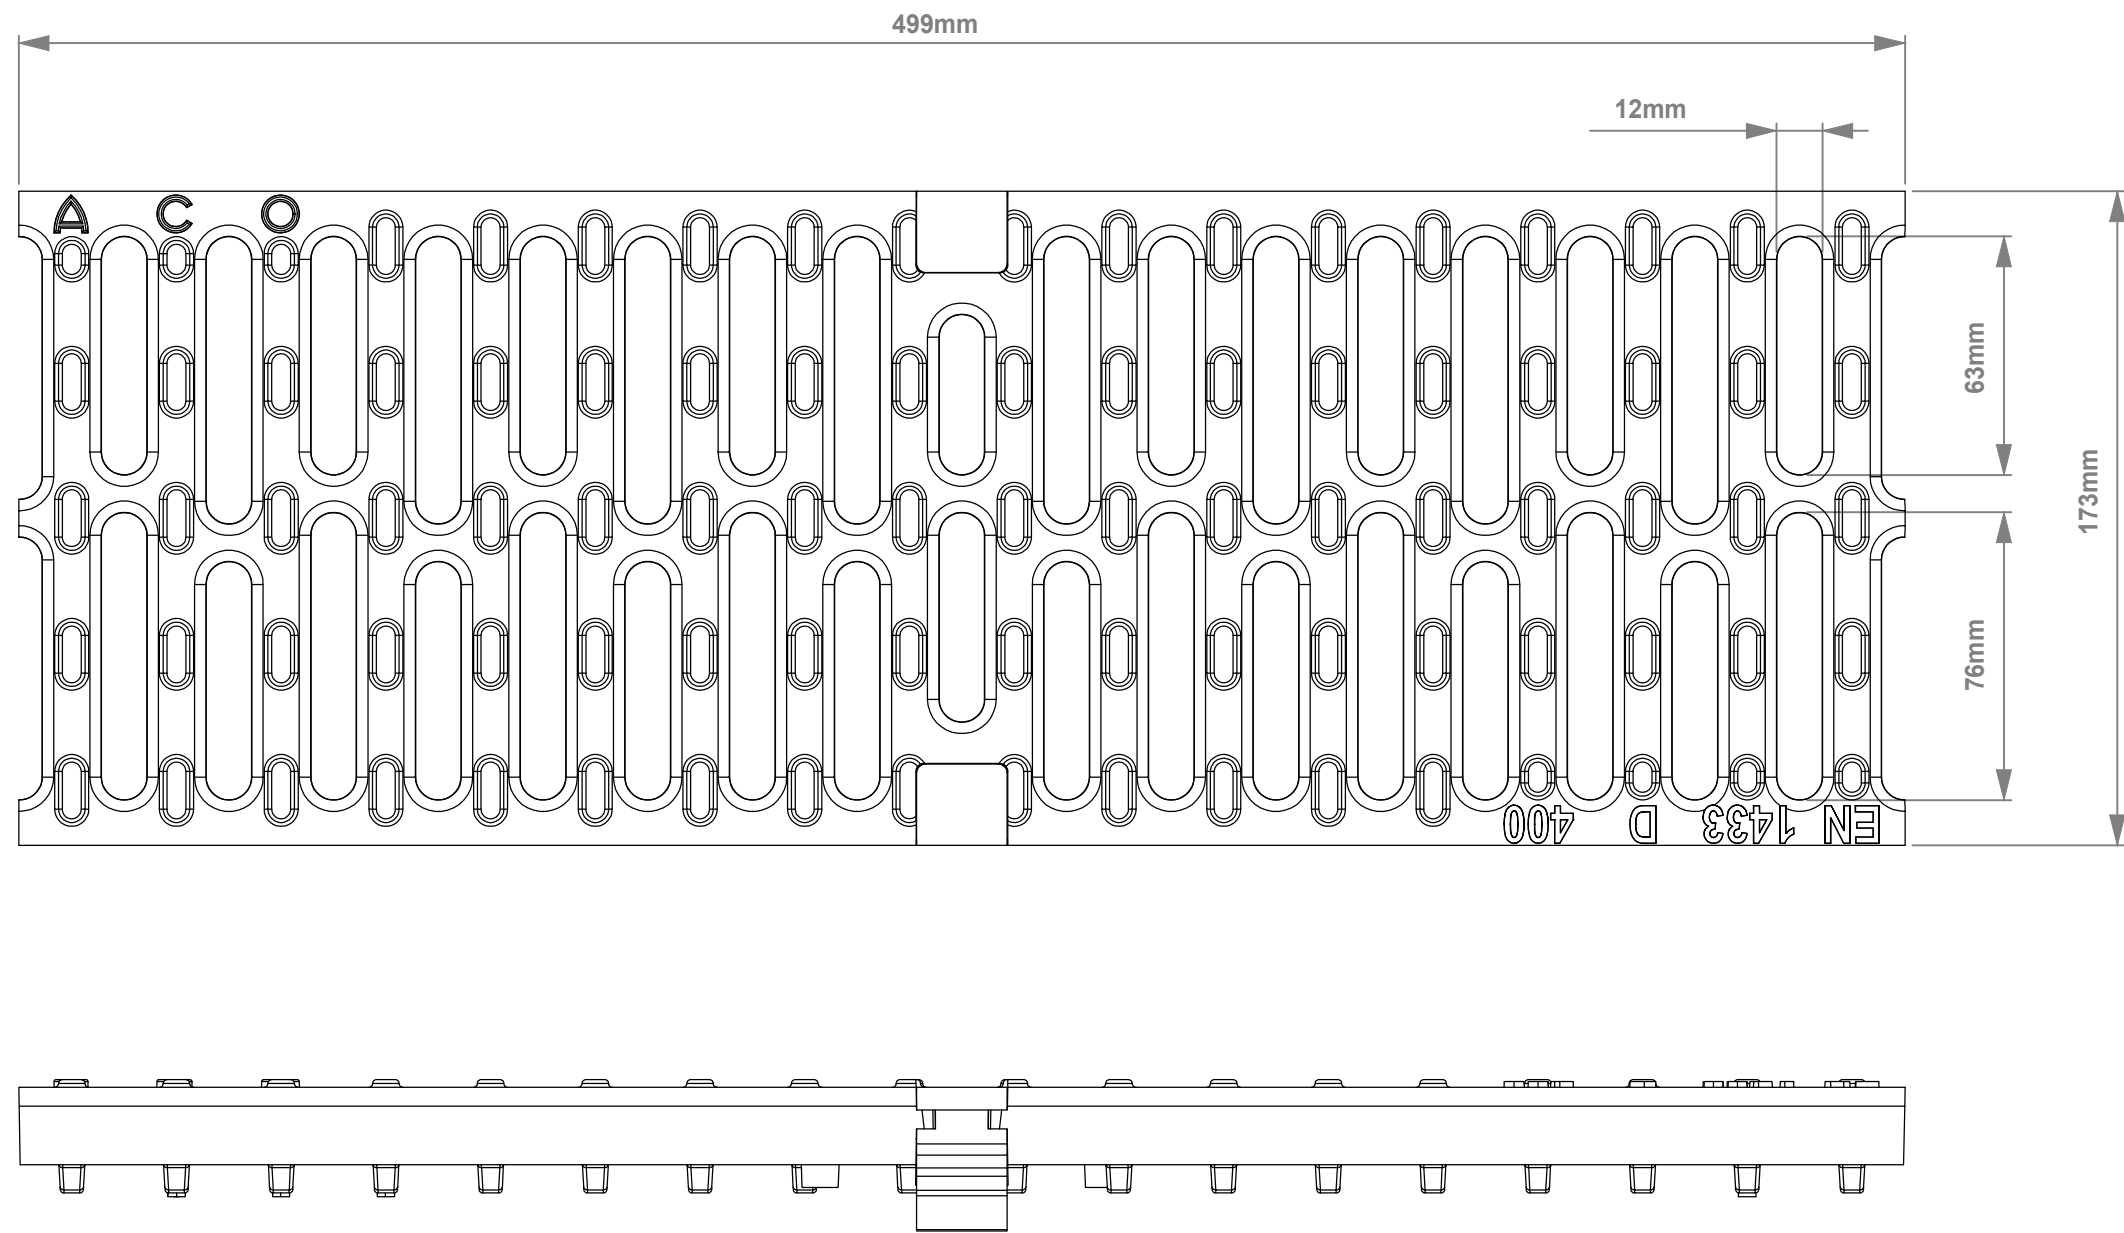
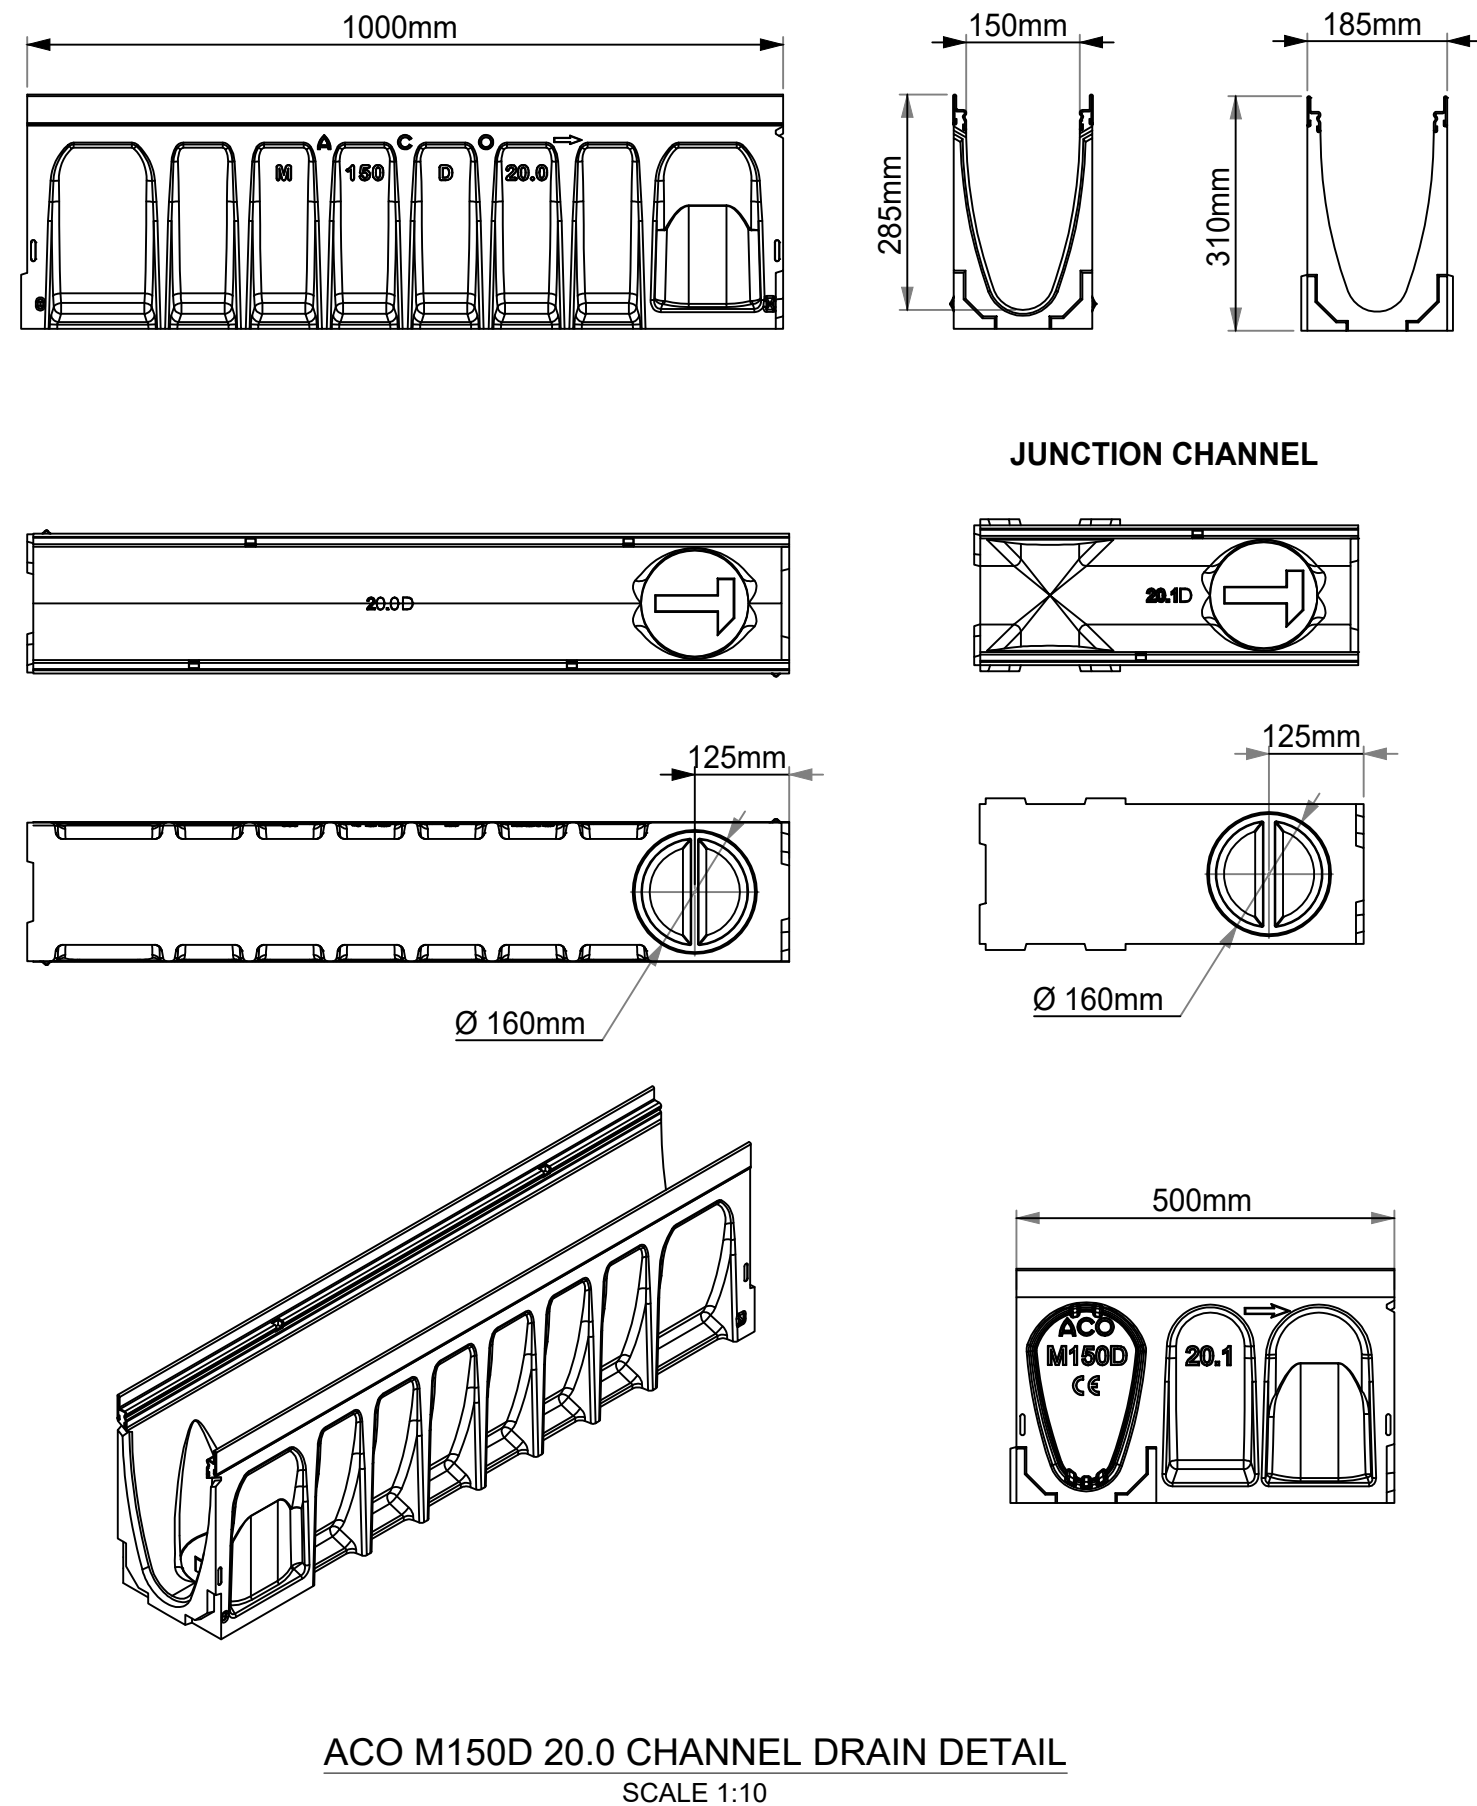
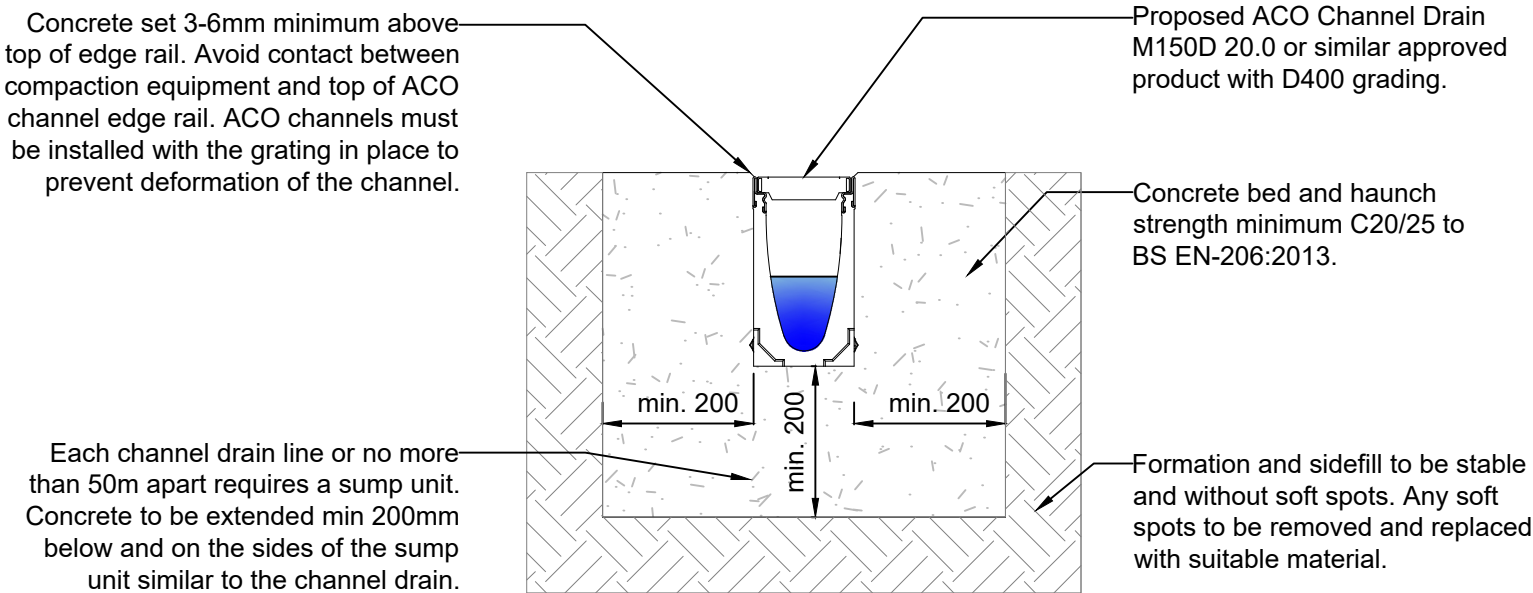
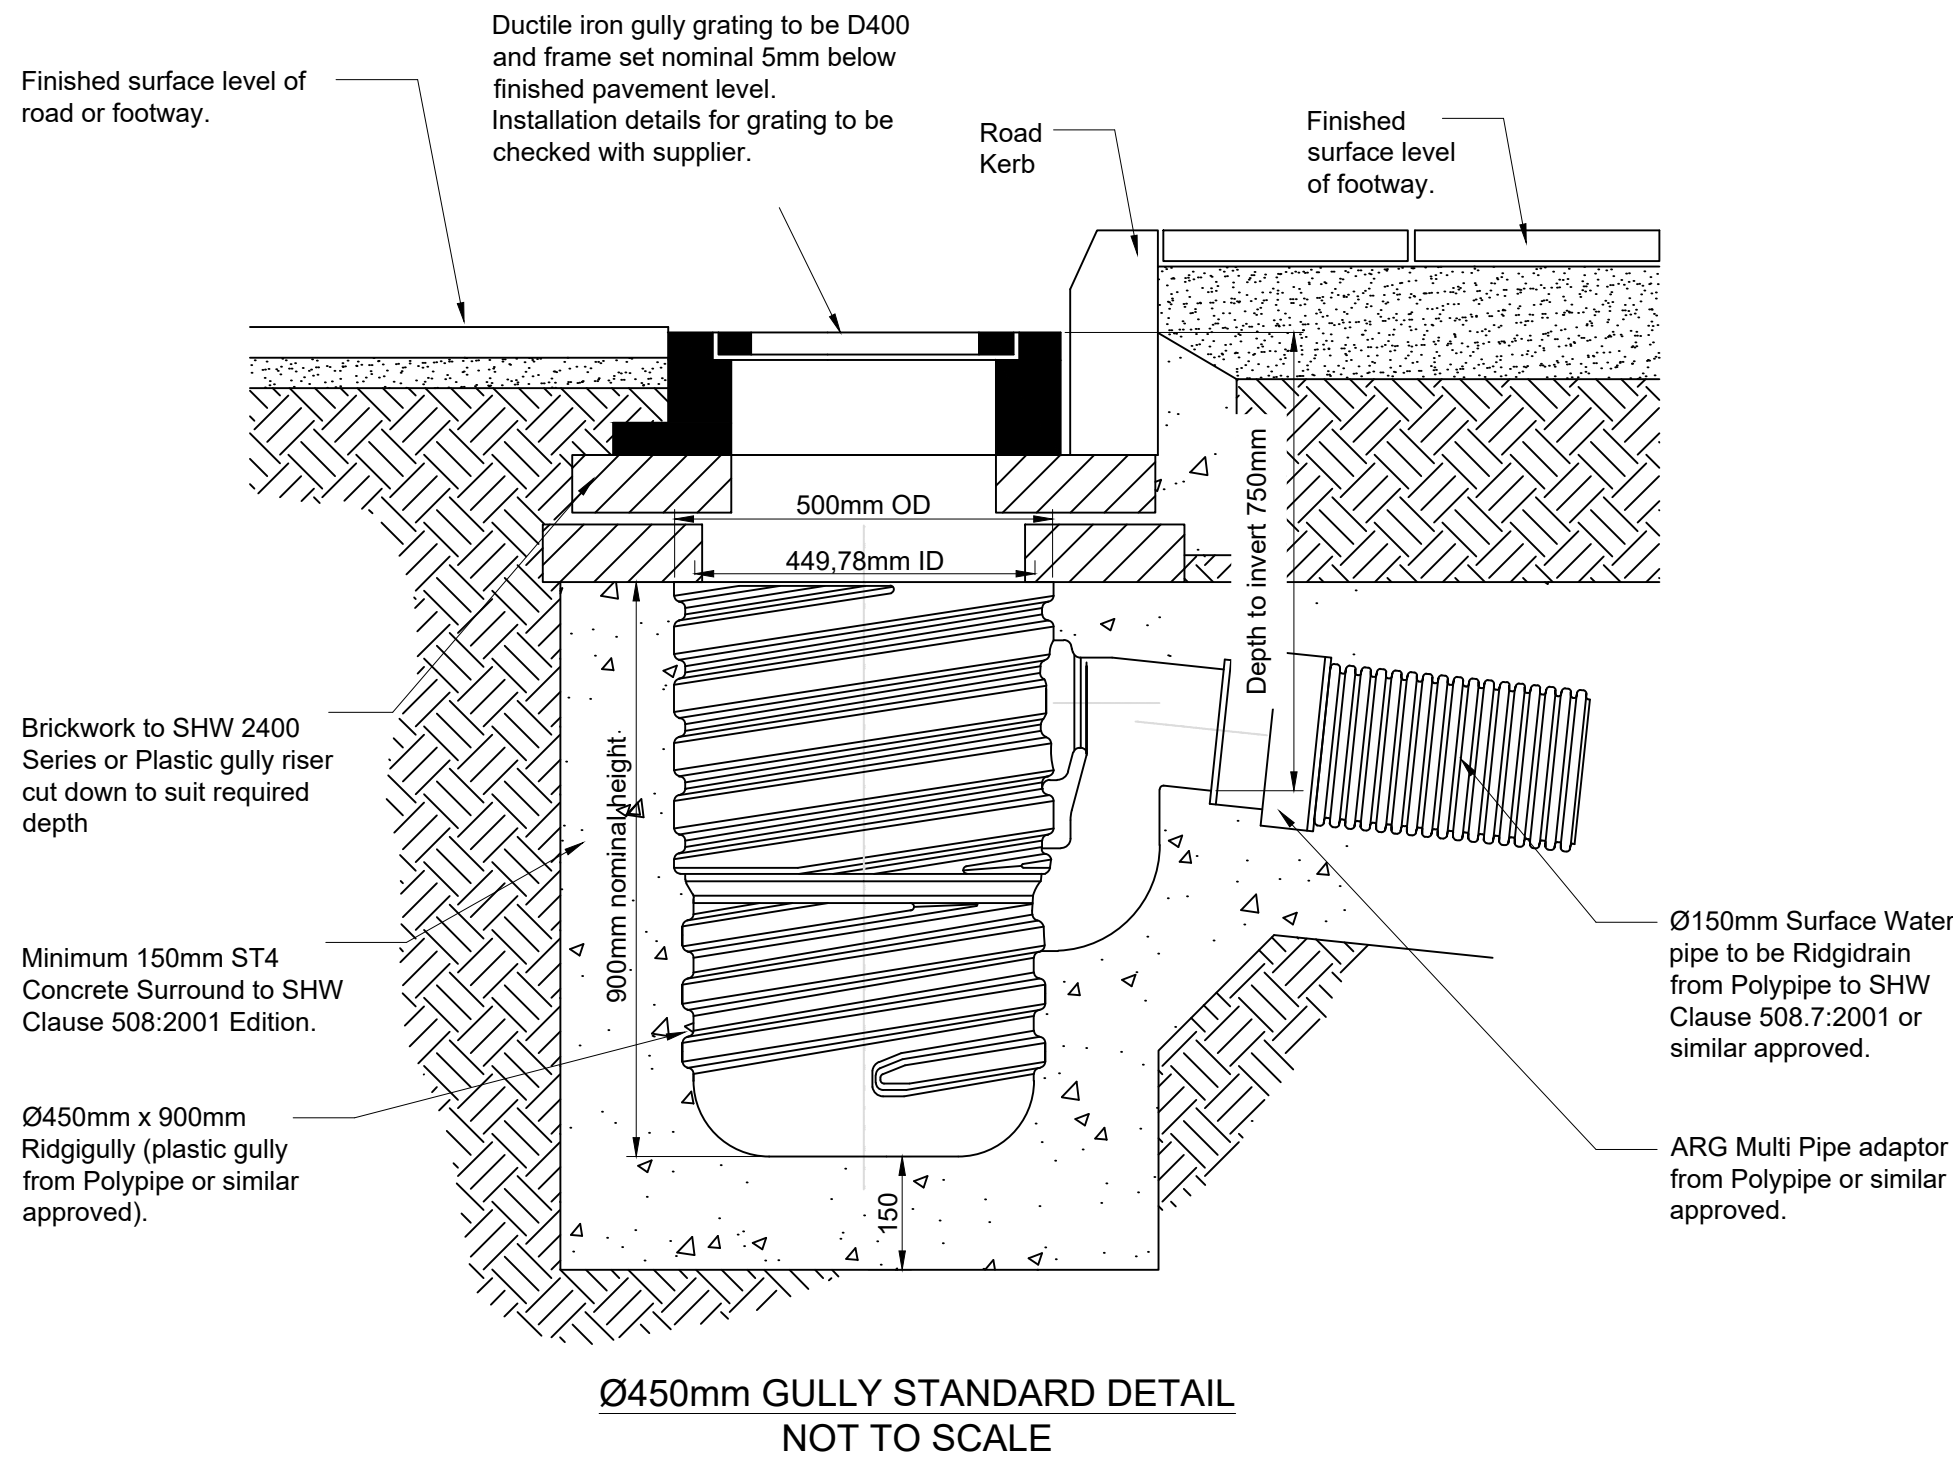


ACO D400 GRATING
SCALE 1:2

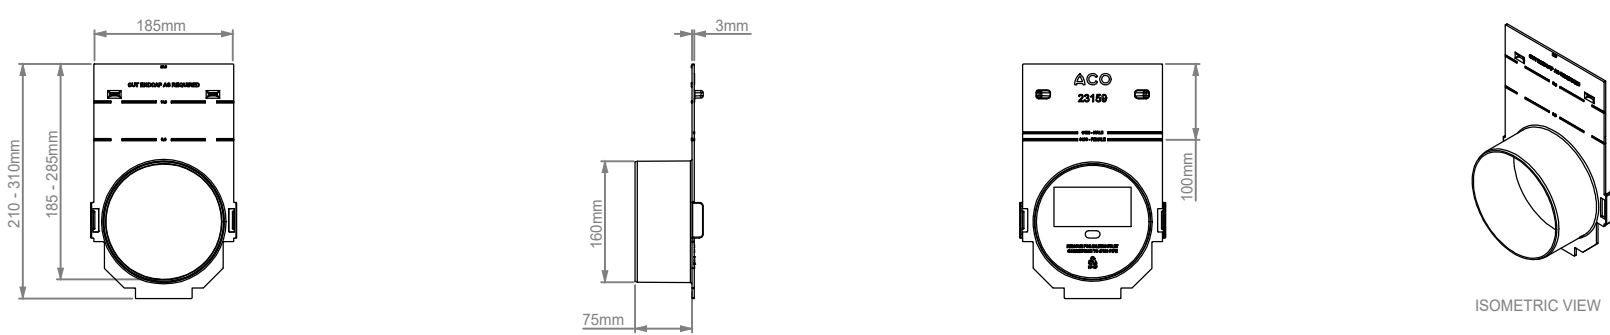

ACO 150 END CAP
SCALE 1:10

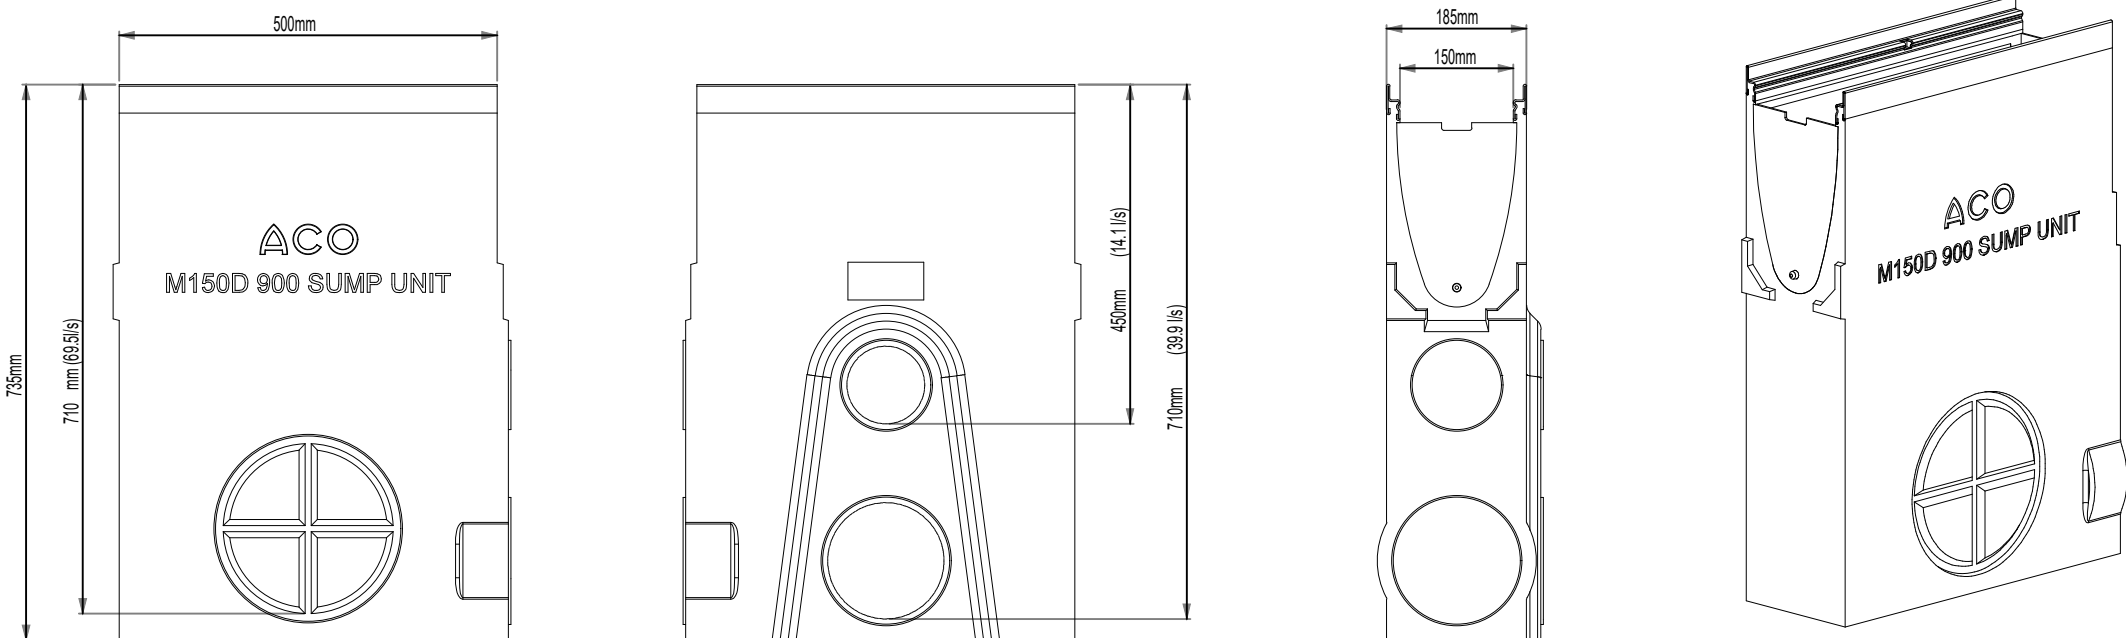

ACO UNIVERSAL 150 SUMP DETAIL
SCALE 1:10

FOR CONSTRUCTION

IMPORTANT
DRAWING MUST BE PRINTED IN COLOUR.
NO DEVIATION MAY BE MADE FROM THE CONTENTS OF THIS DRAWING WITHOUT
PRIOR PERMISSION FROM THE ENGINEER.
THIS DRAWING IS TO BE REMOVED FROM CURRENCY IMMEDIATELY AFTER
A REVISED EDITION HAS BEEN ISSUED.
ALL RIGHTS DESCRIBED IN CHAPTER IV OF THE COPYRIGHT DESIGN ACTS 1988
HAVE BEEN GENERALLY ASSERTED.

REV	DATE	DRAWN	DESCRIPTION	CHECK	APPR.
B	25-09-26	M.H	Issued for Construction.	SL	SL
A	23-09-26	M.H	For Information.	SL	SL

PROJECT:
C3879 - Tokar Industrial Estate, Yapton Lane, Walberton,
Arundel, BN18 0AS

TITLE:
Standard Drainage Details - Sheet 03 from 03.

CLIENT:
Tokar Limited

Nimbus
ENGINEERING CONSULTANTS
www.nimbusengineering.co.uk
info@nimbusengineering.co.uk

CHECKED BY: S.L	DATE: 23-09-26	APPROVED BY: S.L	DATE: 23-09-26
DRN BY: M.H	SCALE: N/A	DRAWING NUMBER: C3879-08	REV: B
DATE: 23-09-26	SIZE: A1		