


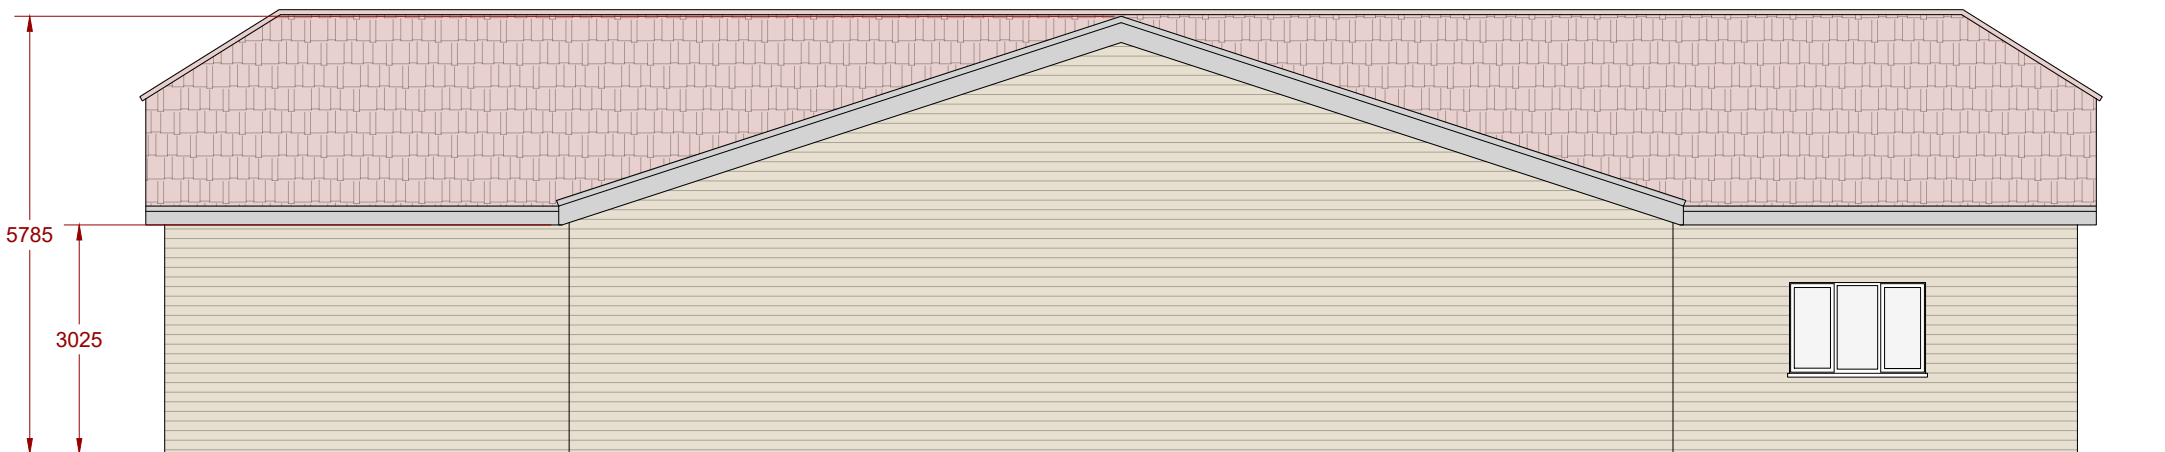

KNIGHT
Consulting
ARCHITECTURE - SURVEYING - PLANNING

admin@knight-consulting.co.uk www.knight-consulting.co.uk

First Floor Unit 7
The Quarterdeck
Port Solent
PO6 4TP
T: 01489 660194

Client **RIVER OF LIVING WATER/
YAPTON FREE CHURCH**

Drawing **REAR ELEVATION**

Project

**TOKAR INDUSTRIAL ESTATE
YAPTON LANE, WALBERTON,
ARUNDEL, BN18 0AS**

Scale

1:100@A4

Date

DEC 2025

Project no.	Sequential	Bldg/Floor	Detail	Rev
KC	01	A	PRO	A