
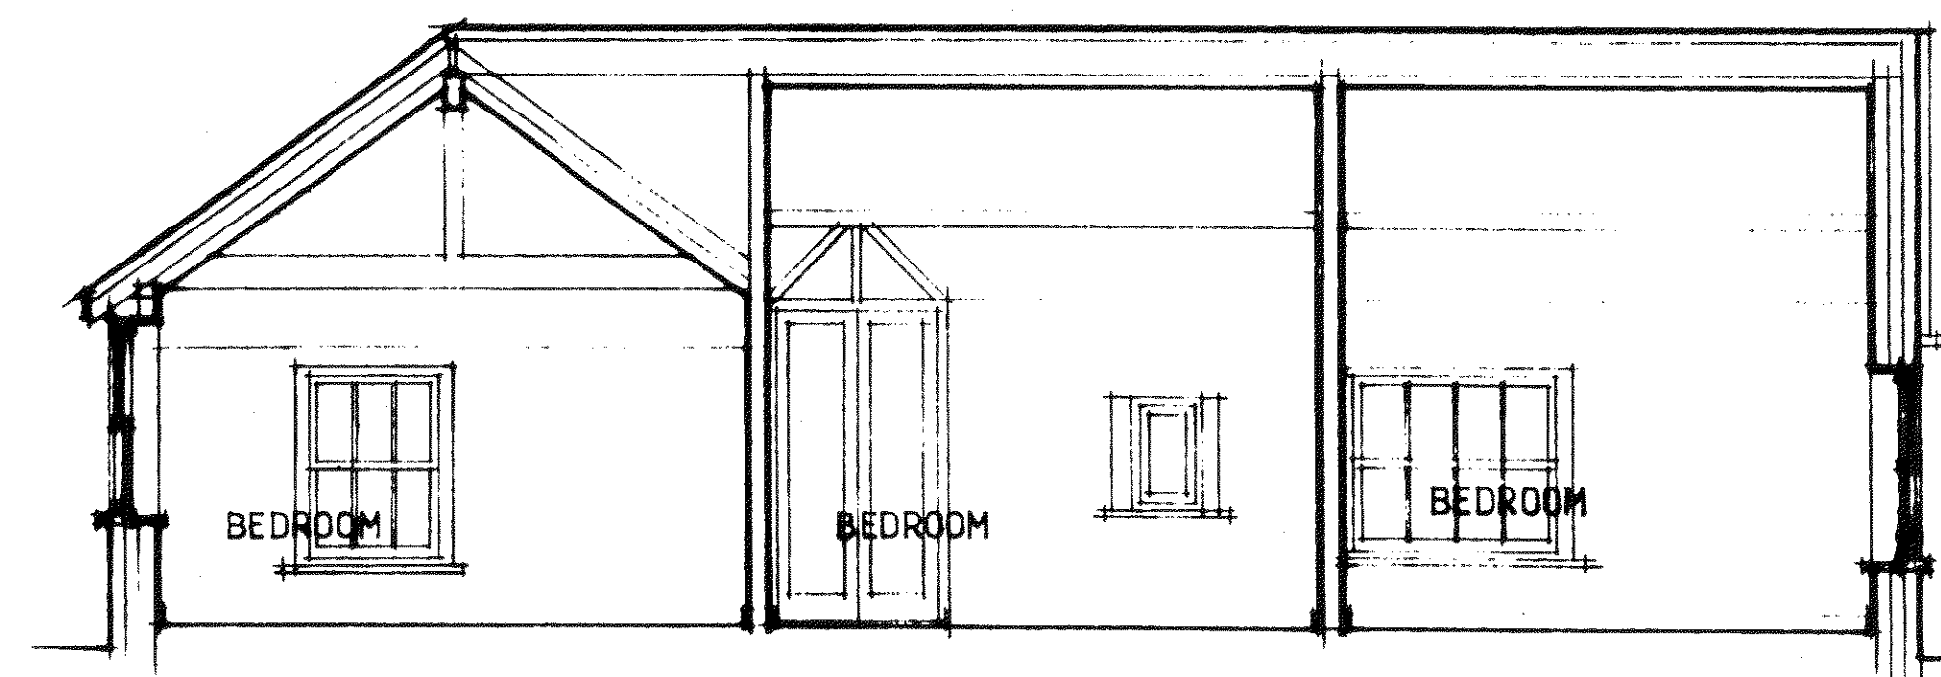
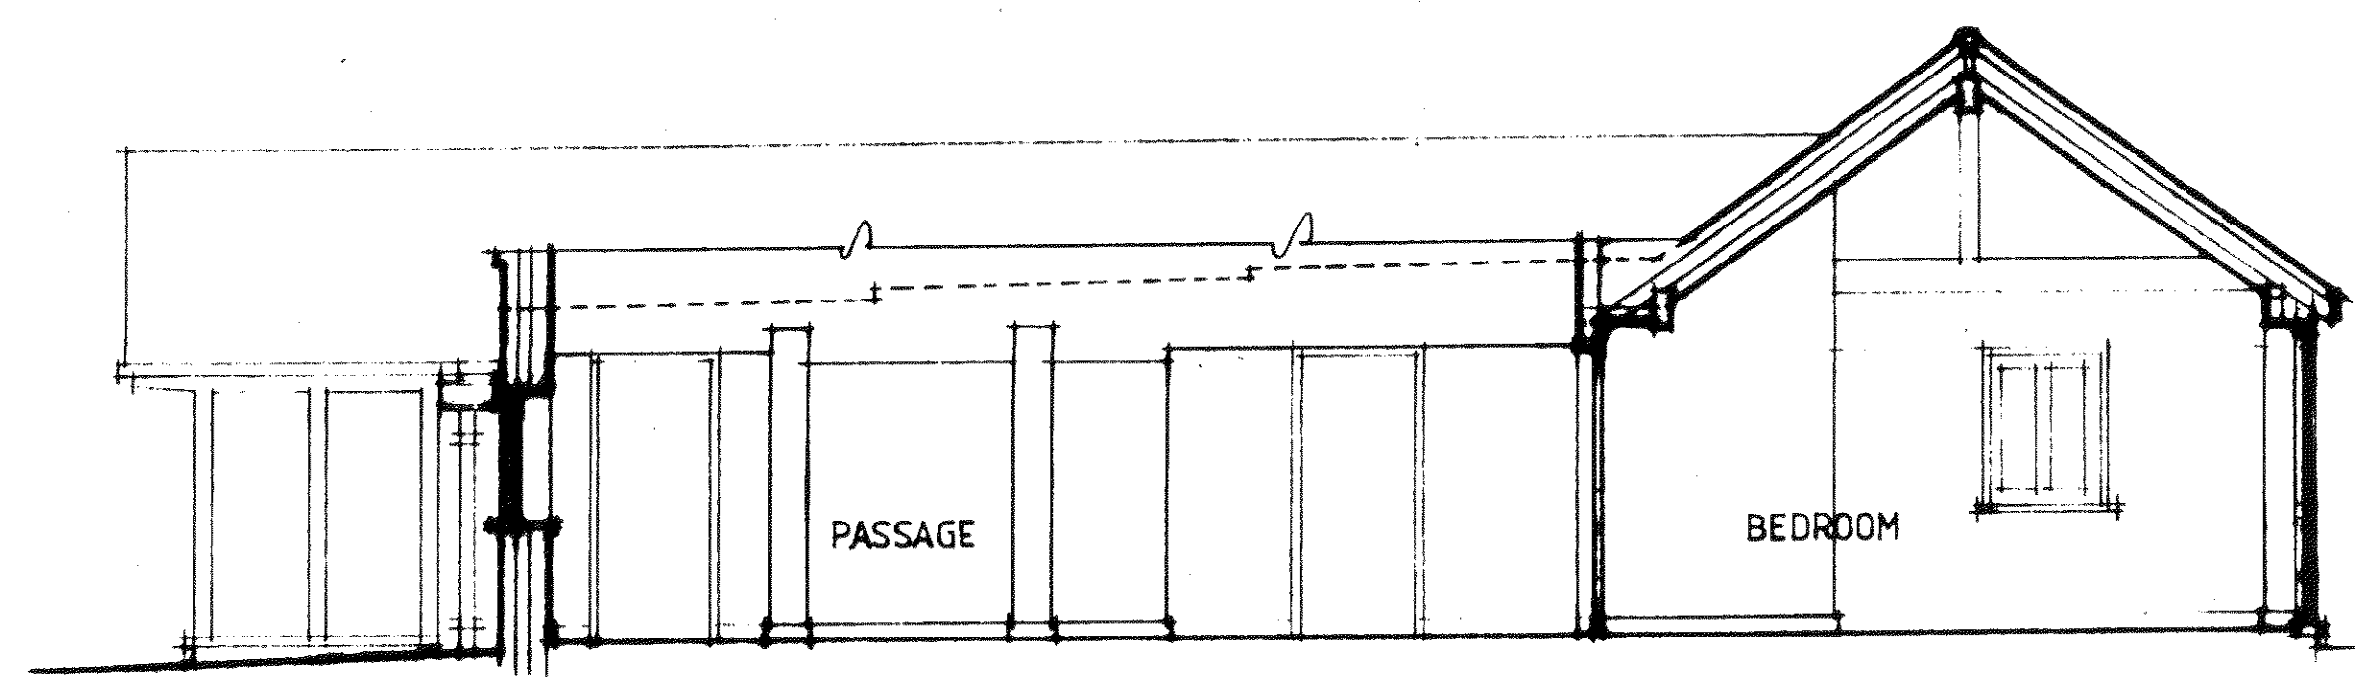
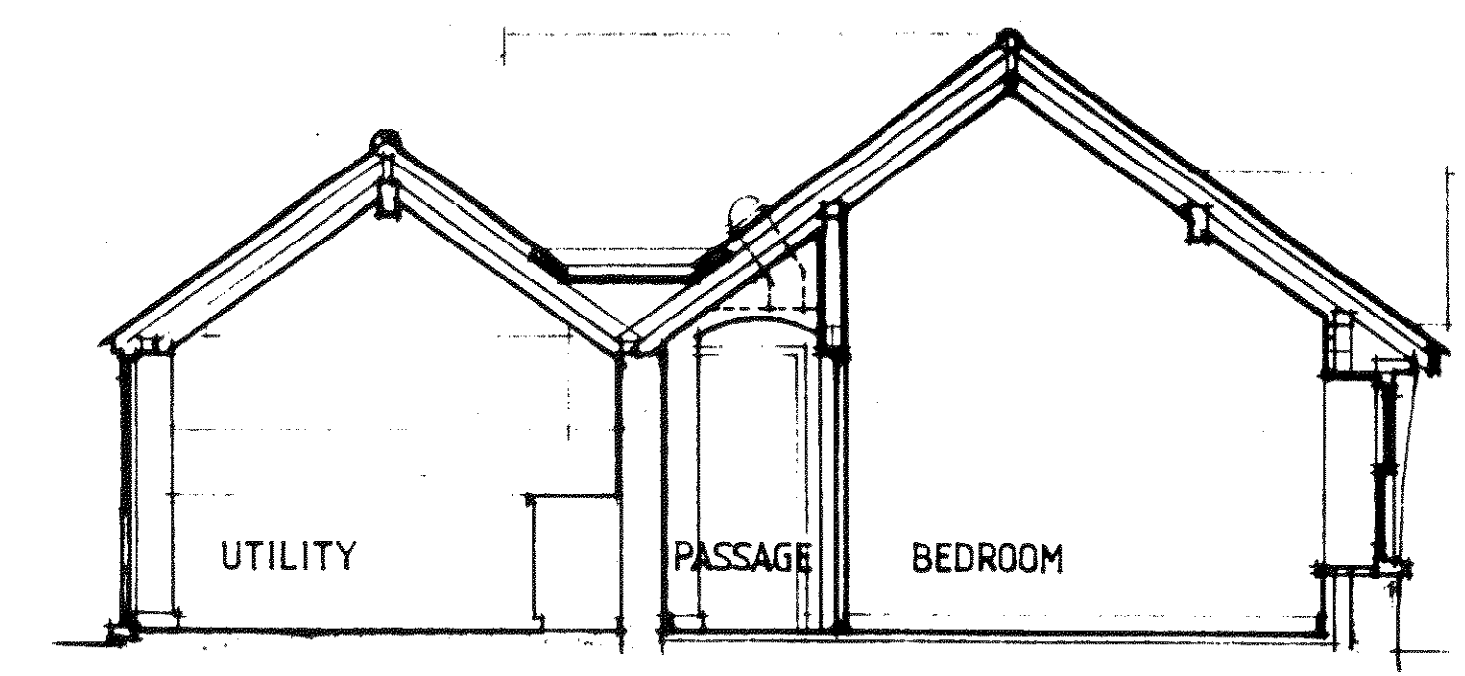
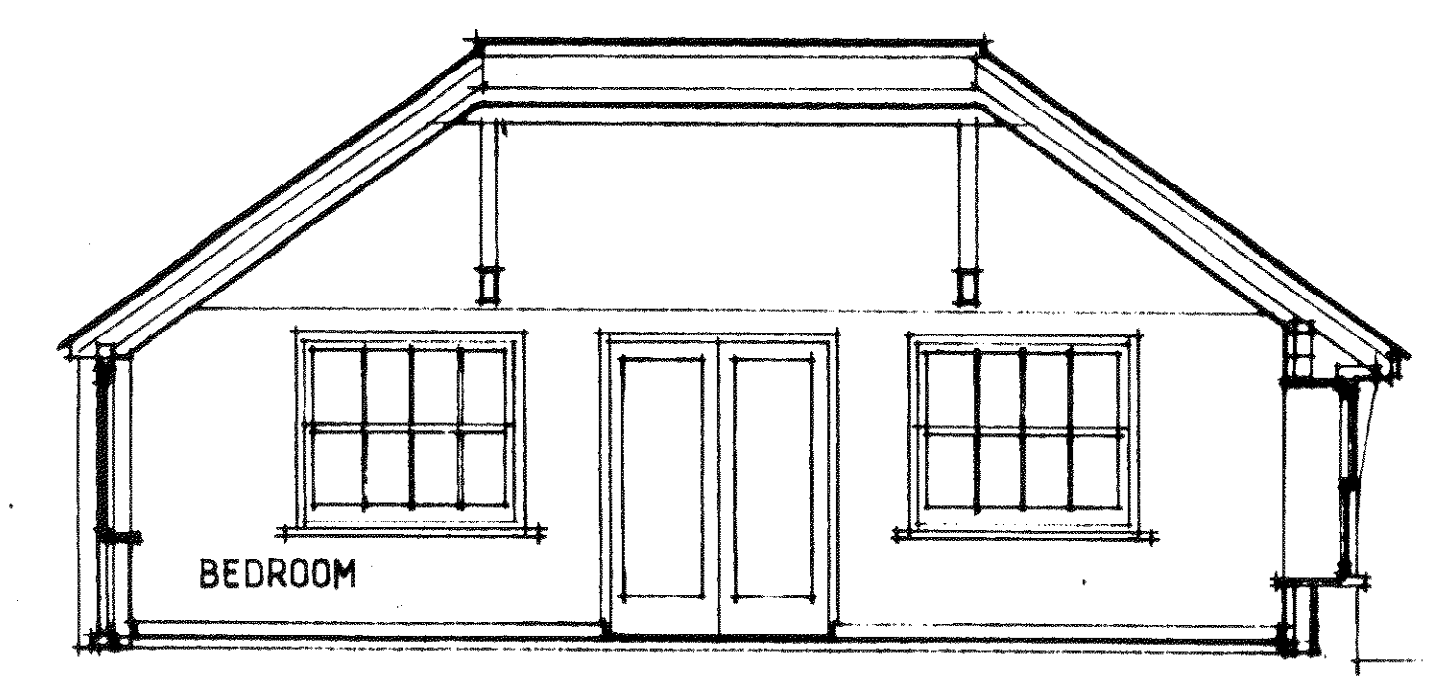
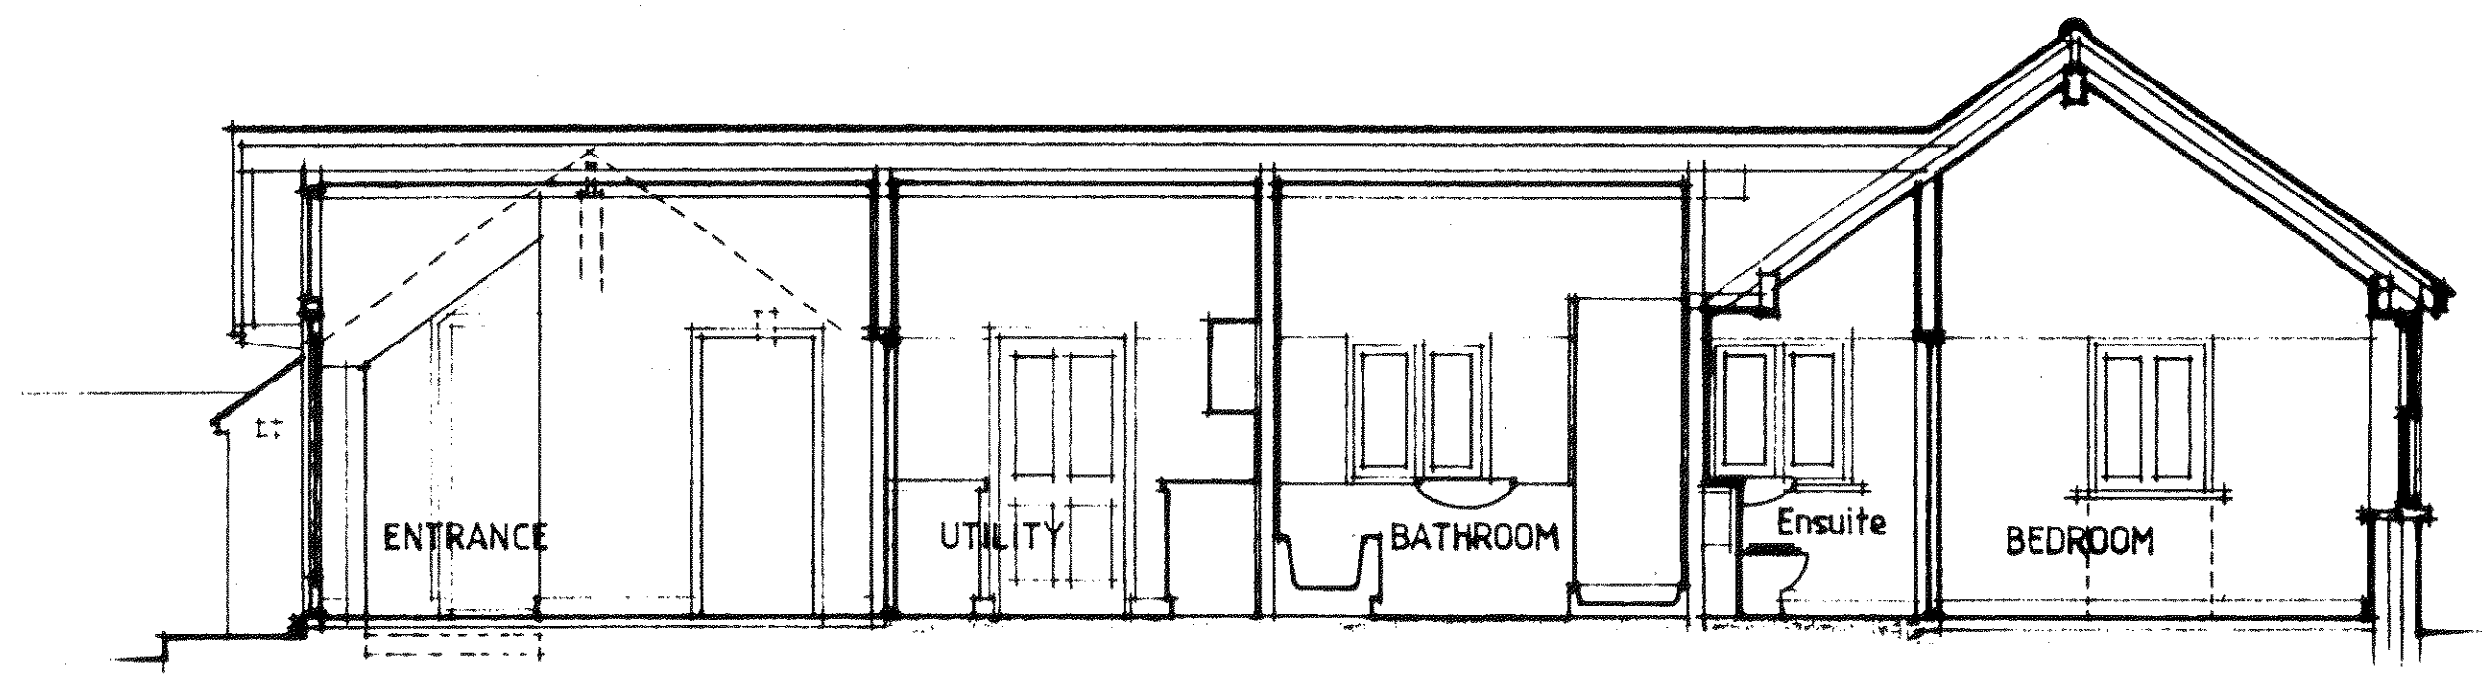


| ARUN DISTRICT COUNCIL |    |    |     |
|-----------------------|----|----|-----|
| No.                   | WA | 62 | 091 |
| Received              |    |    |     |

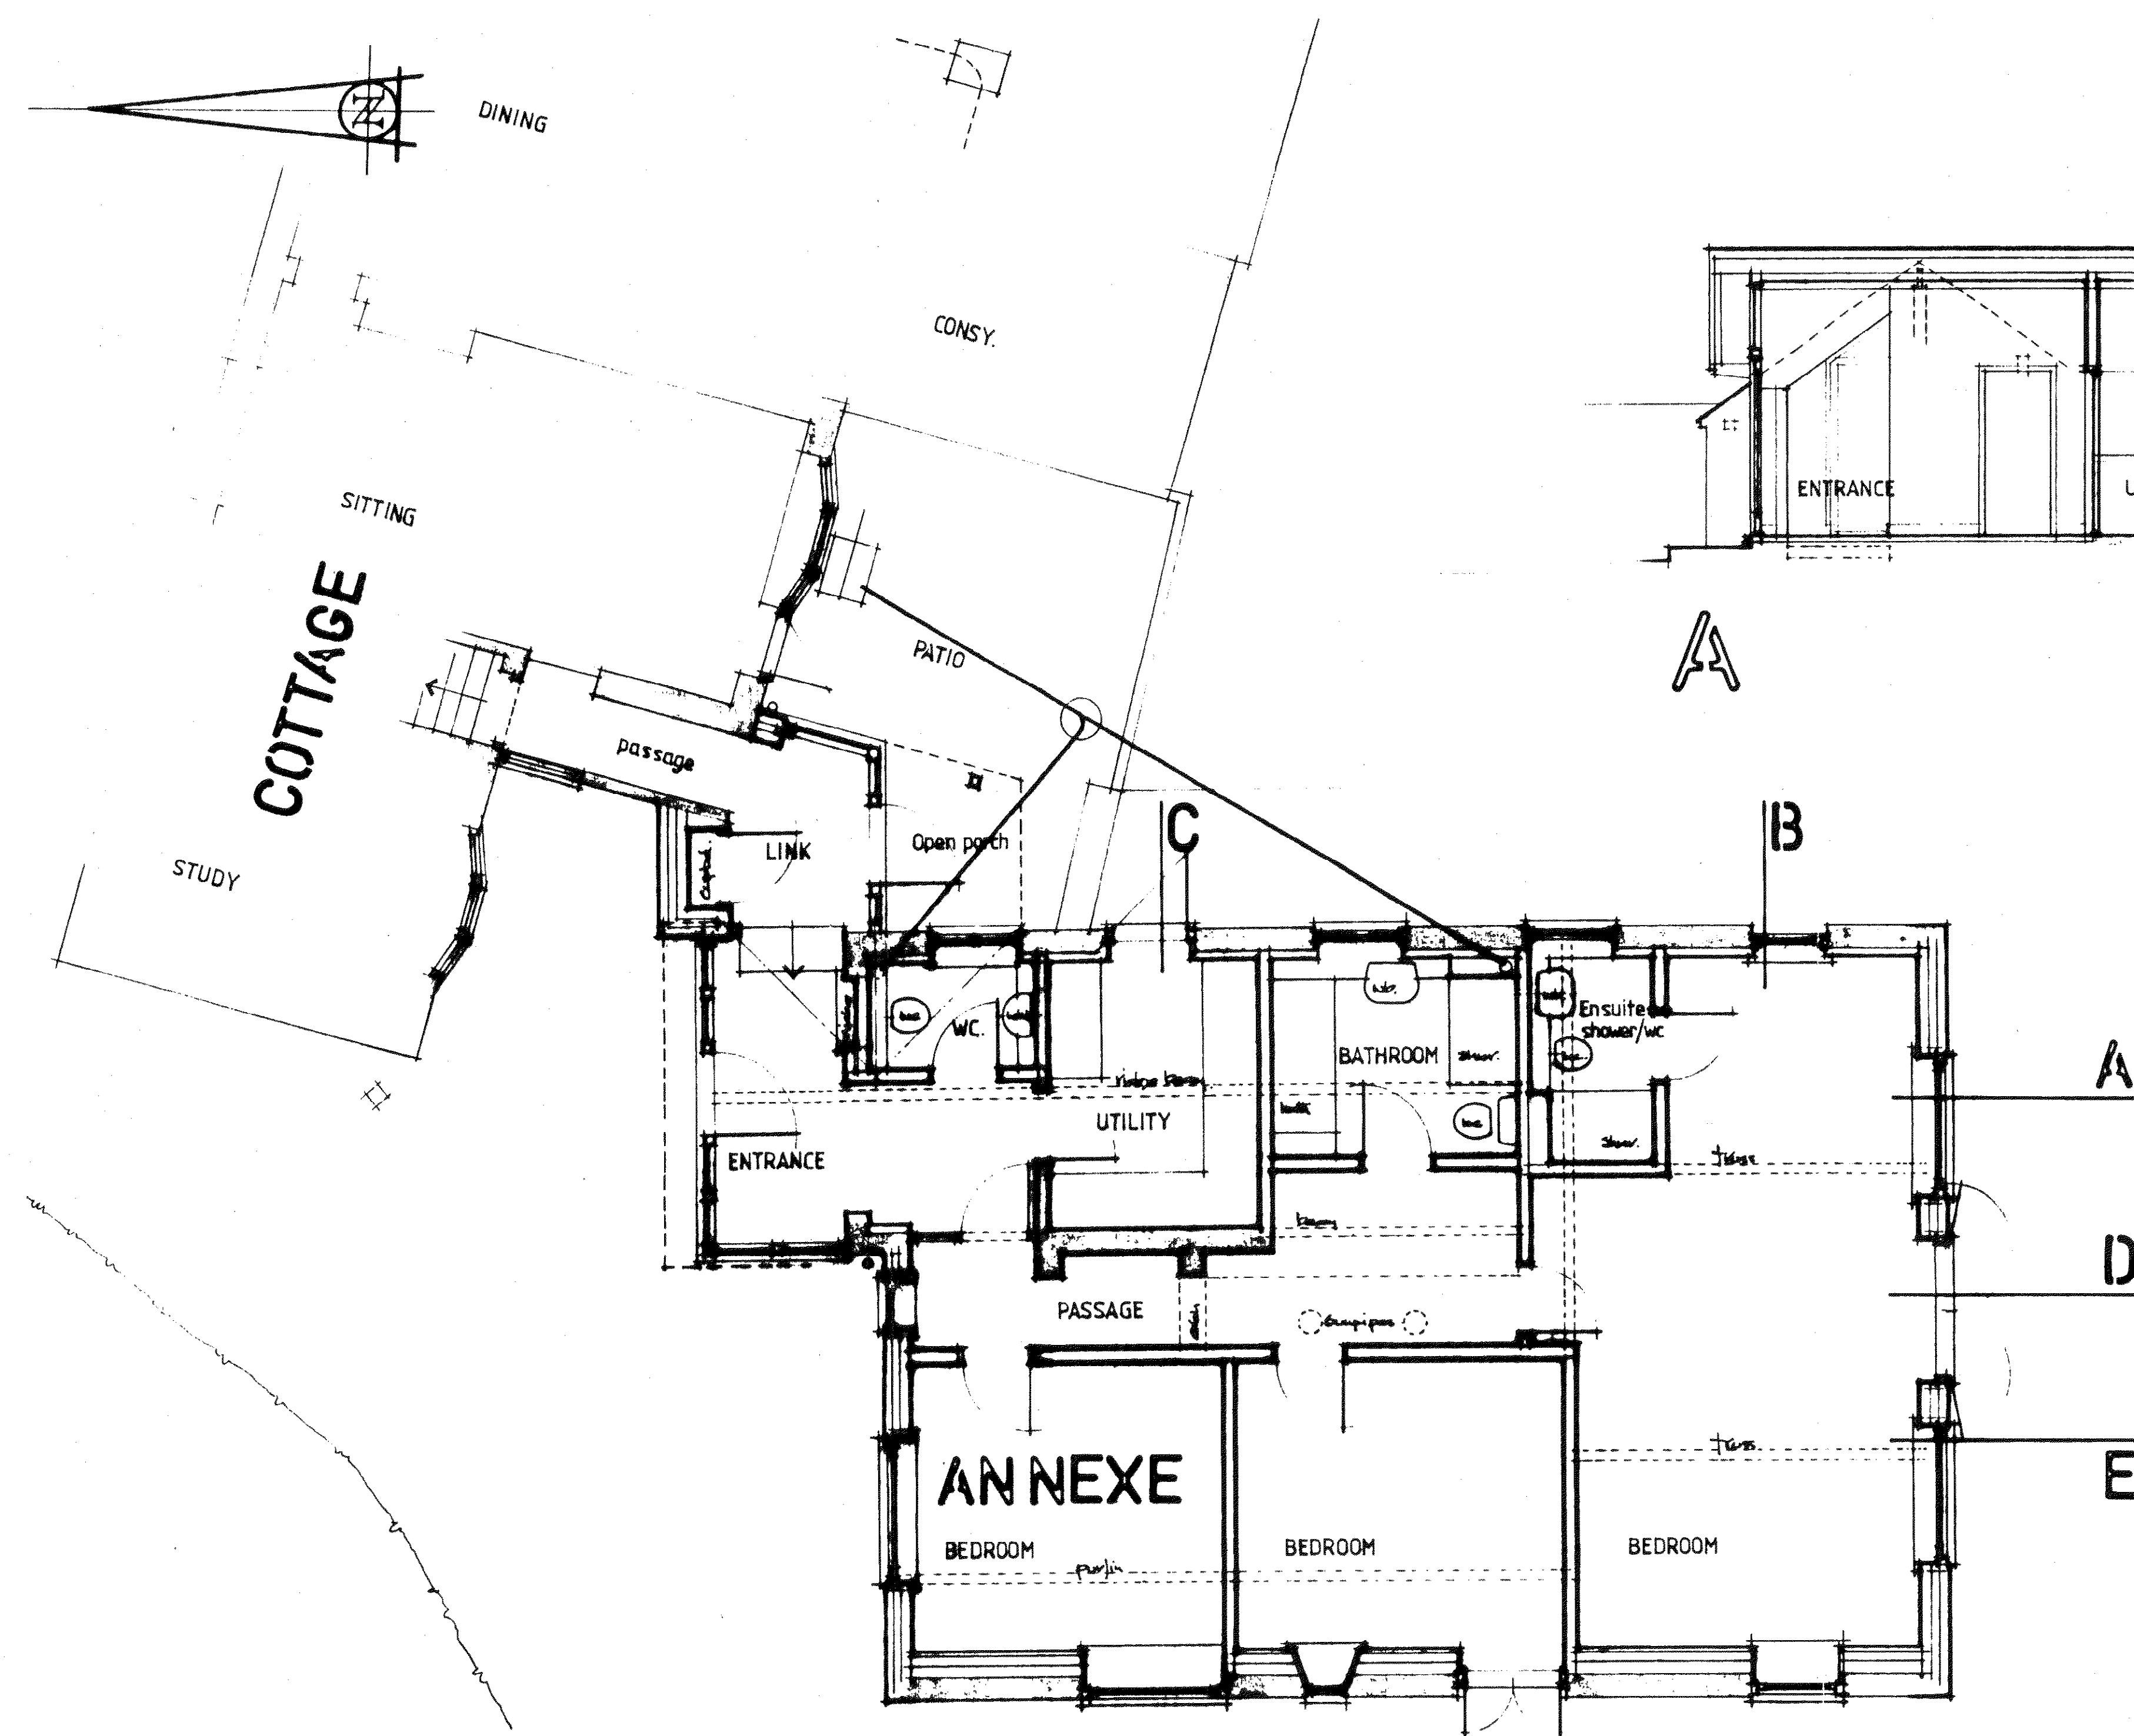

**PLANS AND SECTIONS**

**ALTERATIONS TO ANNEXE AND CONSTRUCTION OF NEW GLAZED LINK TO MAIN BUILDING**

**LITTLE BOX COTTAGE, THE GREEN, WALBERTON BN18 0AT**

**R. E. OSBORNE – Building Consultant**

The Retreat, Southover Way, Hunston, Chichester PO20 1NY  
 Phone/fax 01243 380088 E-mail: reo@phonecoop.coop

Date: JULY 09 Scale: 1:50 Drg. no. 1679/1

