
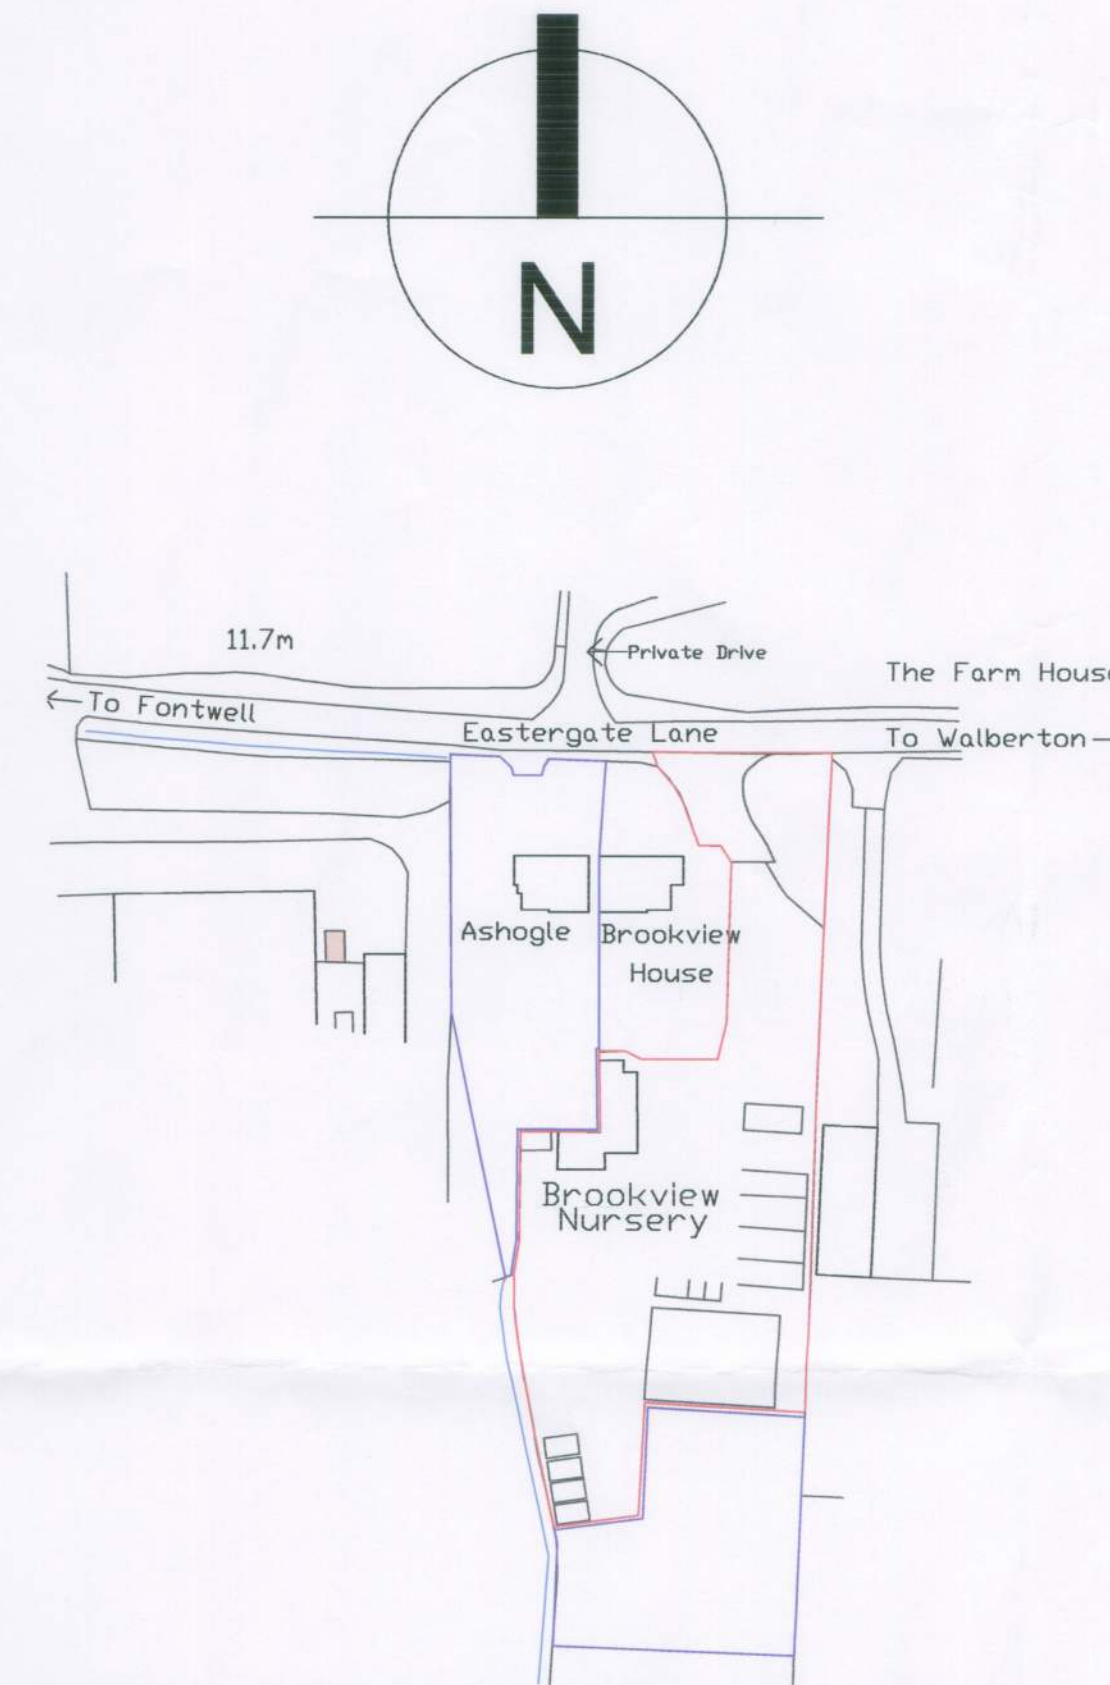


This drawing is copyright and may not be altered, traced, photographed copied nor used for any purpose other than that for which it is issued, without the written permission of Messrs, Stride & Son.

All dimensions are to be checked on site before commencement of works. All details of dimensions relating to sub-contractors or suppliers work must be checked and agreed between the general contractor and the sub-contractor or suppliers.

All foundation details to be finalised on excavation of foundation trenches in accordance with C.P. 2004 and B.S. 8110. Depths and type to be agreed with Building Inspectors, bearing in mind the soil strata and site conditions.

ATON DISTRICT COUNCIL
No. WA 62 12 CUE
SUBSTITUTION
13.12.12

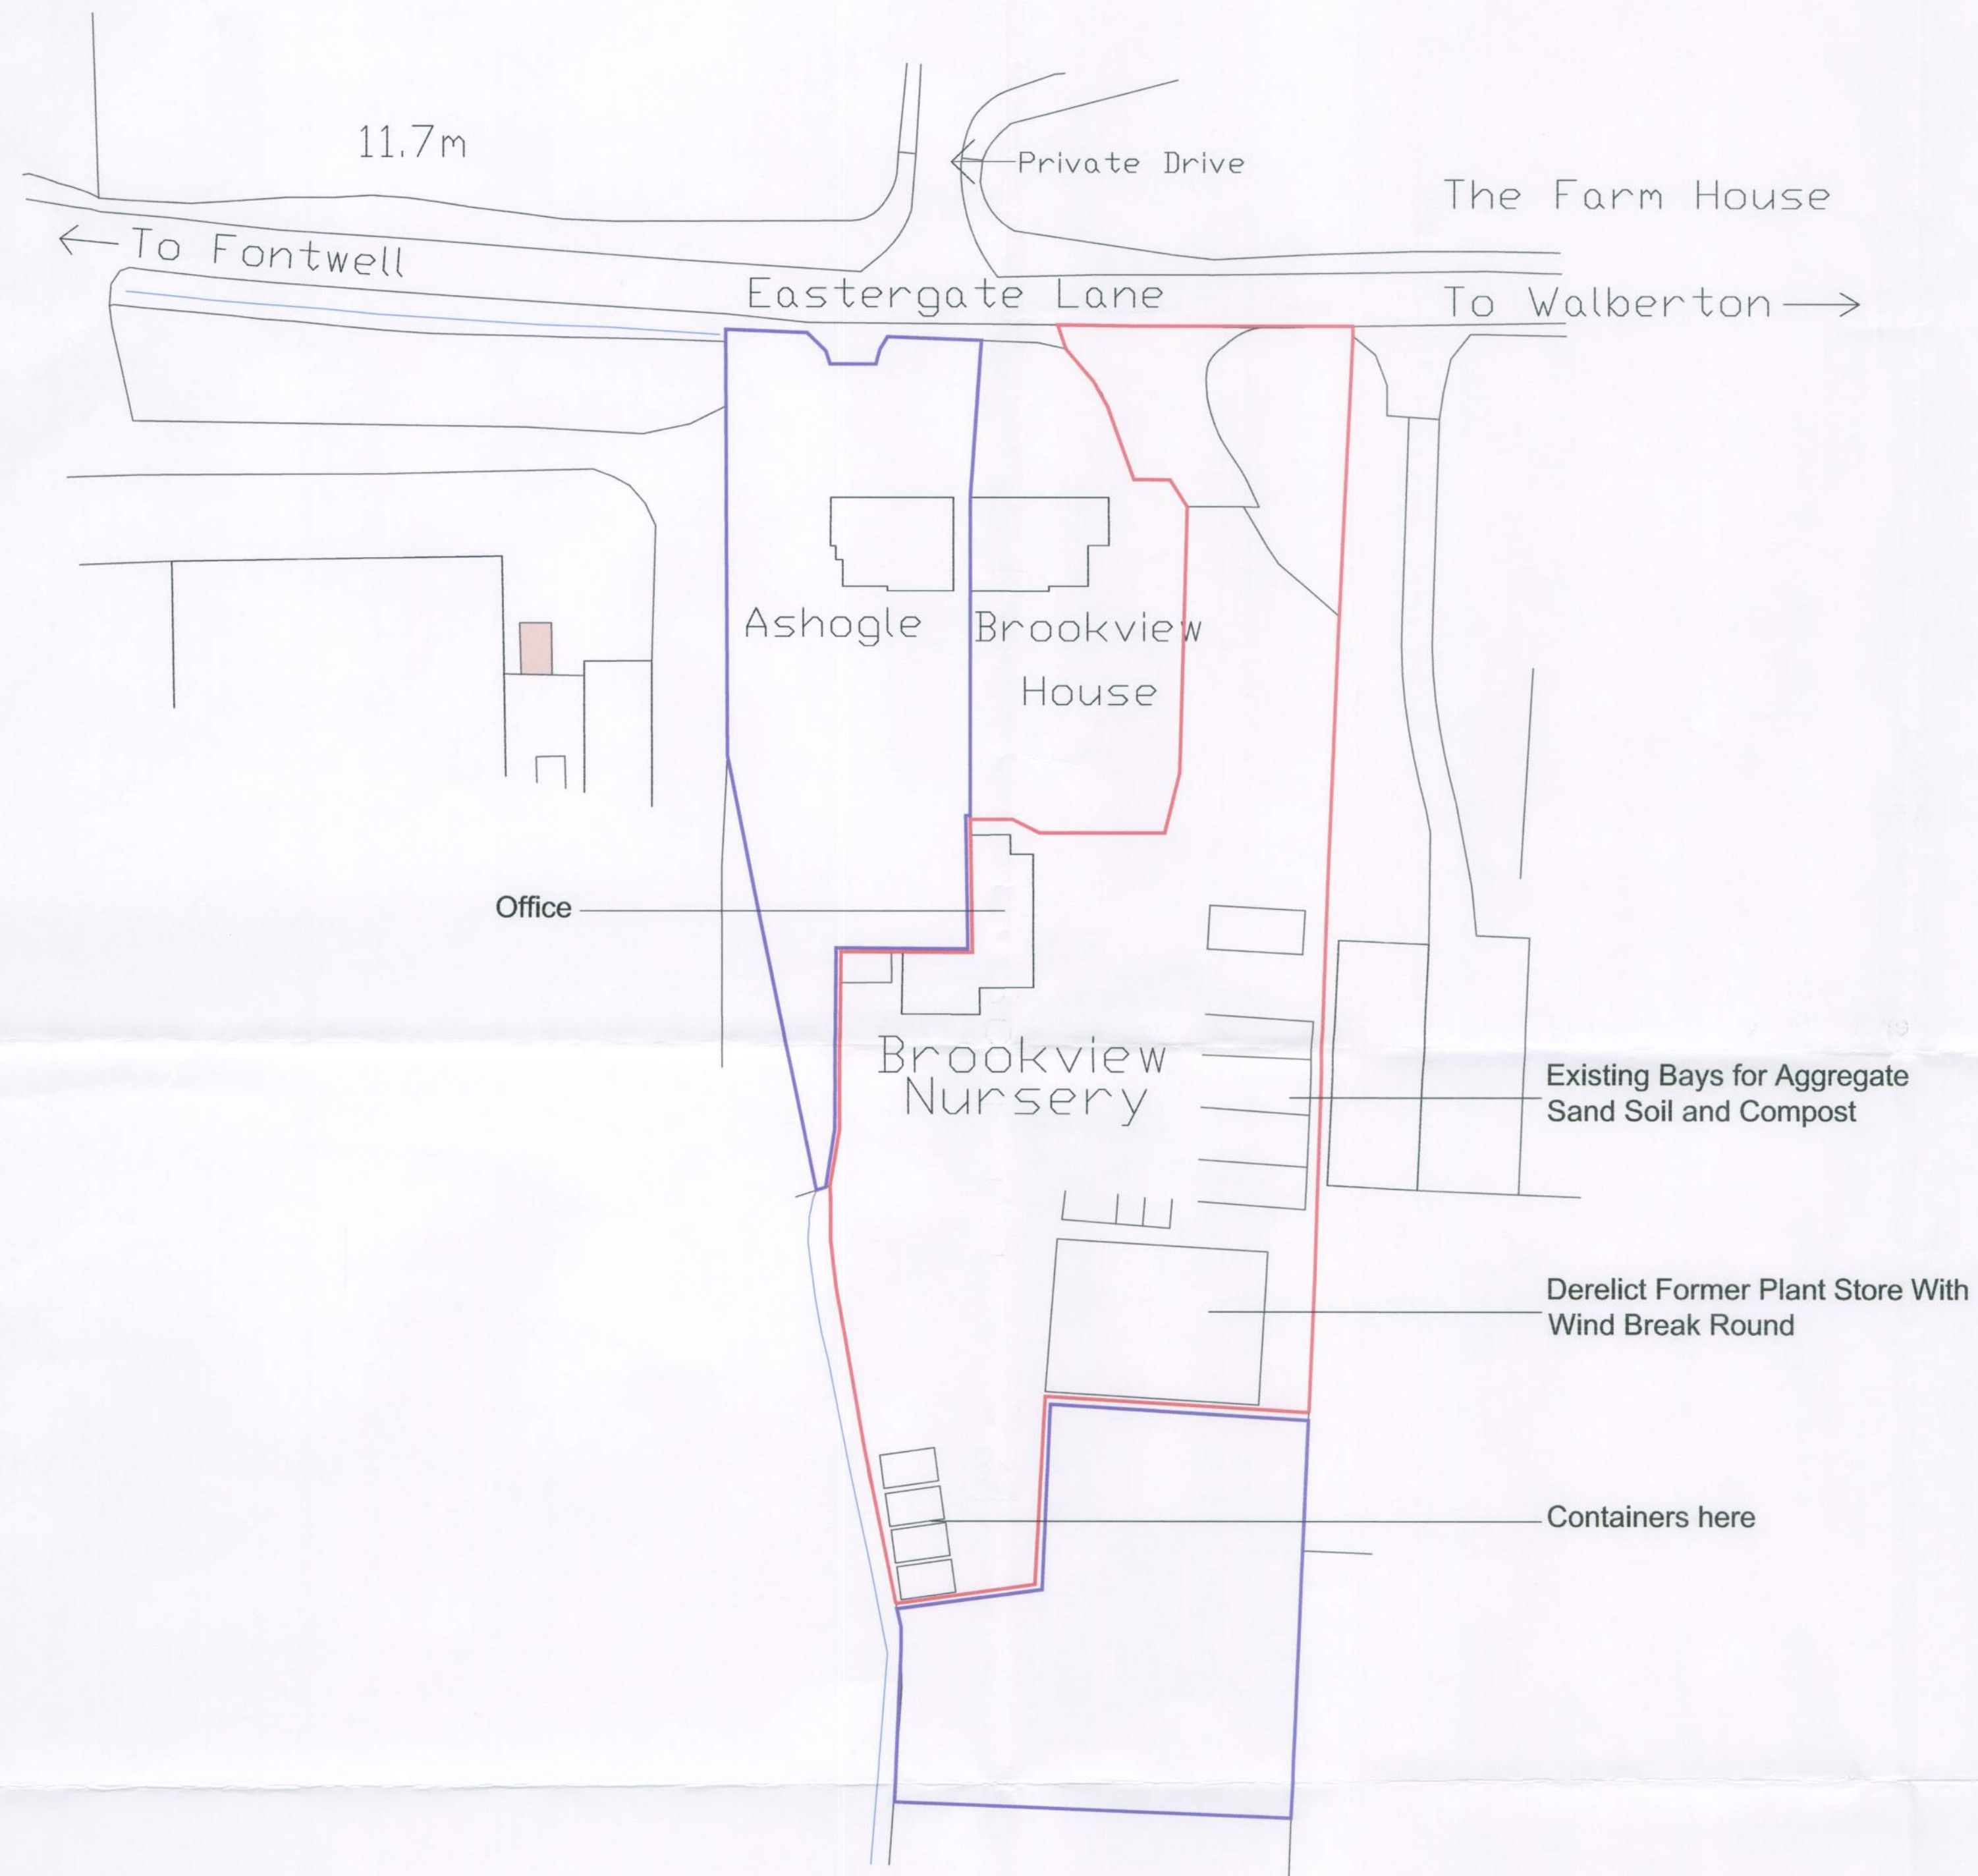

SITE LOCATION PLAN @ 1:1250
Ordnance Survey, (c) Crown Copyright 2012. All rights reserved. Licence number 100020449

SITE BLOCK PLAN @ 1:500
Ordnance Survey, (c) Crown Copyright 2012. All rights reserved. Licence number 100020449

Brookview Nursery
Eastergate Lane
Walberton
BN18 0BA

DRG. No.
SCALE
DATE October 2012
DRAWN
CHECKED

STRIDE & SON

SURVEYORS, VALUERS, LAND & ESTATE AGENTS
SOUTHDOWN HOUSE
St. JOHN'S STREET
CHICHESTER
SUSSEX
PO19 1XQ
TEL: (01243) 813766