


NOTES:
Dimensions to be checked on site before commencing work. any discrepancies shall be reported to Curtis Leeves Technical Ltd. immediately.
Do not scale from these drawings except for planning purposes. Use figured dimensions only.
Where applicable this drawing is to be read in conjunction with other consultants' drawings.
This drawing is the copyright of Curtis Leeves Technical Ltd. and may not be copied, altered or reproduced in any way, or passed to a third party, without written authority.

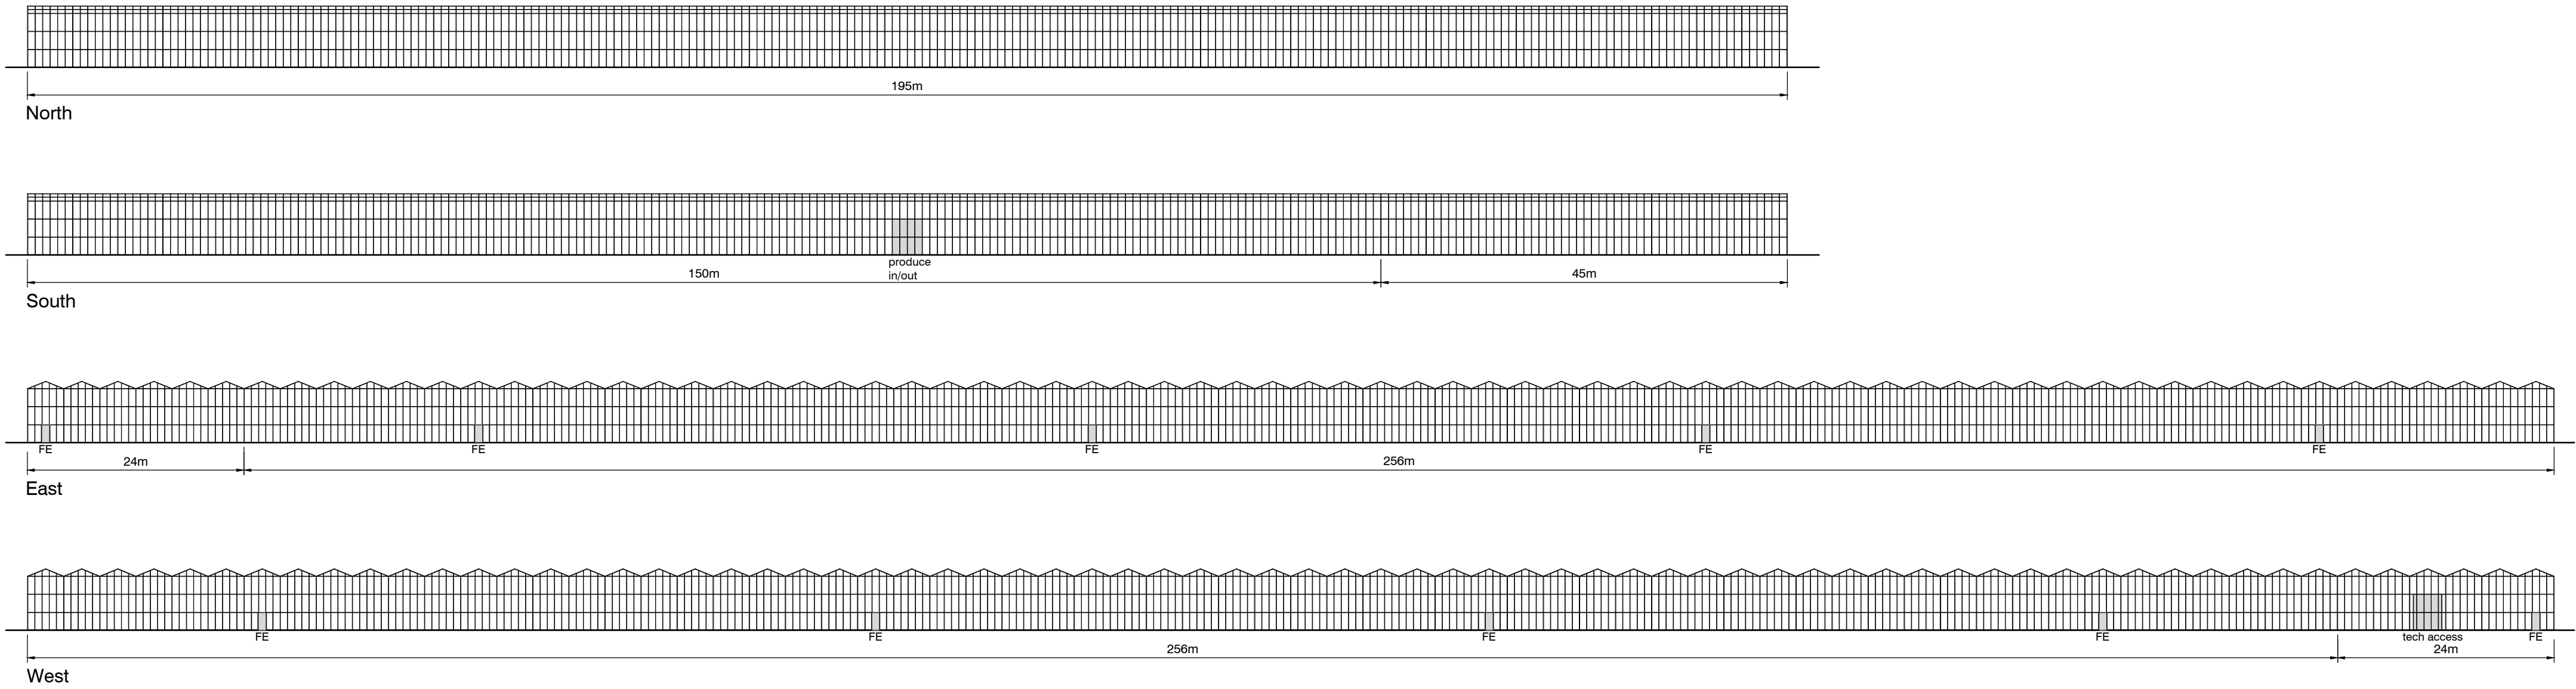

Physical Scale 1:500
0 10m 20m

Overall Elevations 1:500@A1

P01	Issued for comment.	23.09.20
rev	description	date
status		
PLANNING		



CURTIS LEEVES TECHNICAL LTD 01243 378070 mail@cltechnical.co.uk					
client	Agricultural Investments Ltd & Binsted Farms Ltd				
project	Lower Farm Yapton Lane Walberton				
title					
Typical Elevations					
date	scale @ A1	drawn	chkd		
23.09.20	as shown	GBC	GBC		
project no.	drawing no.	rev			
2015	PA31	P01			