

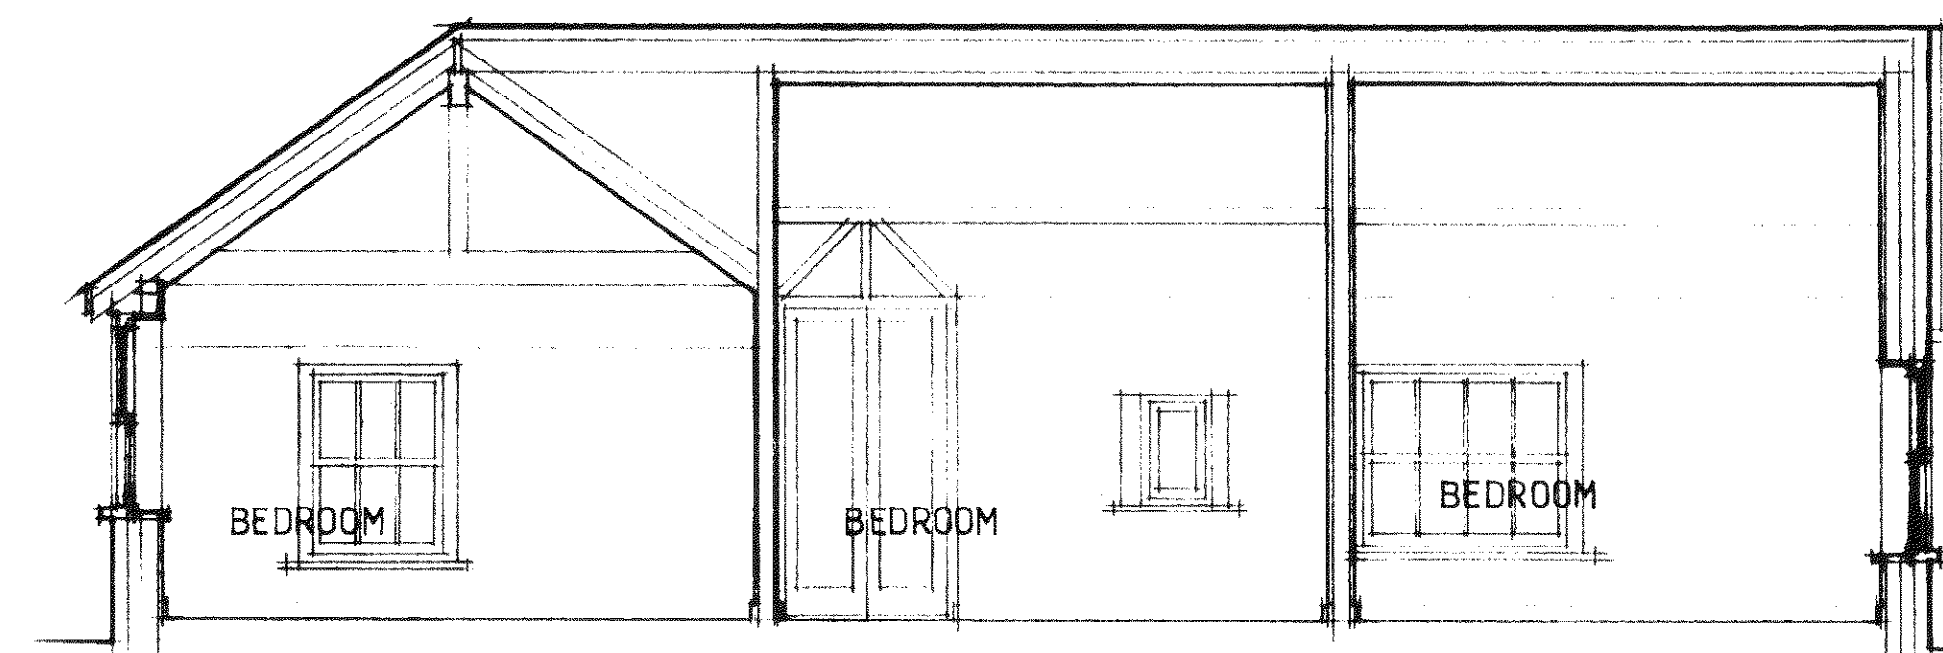
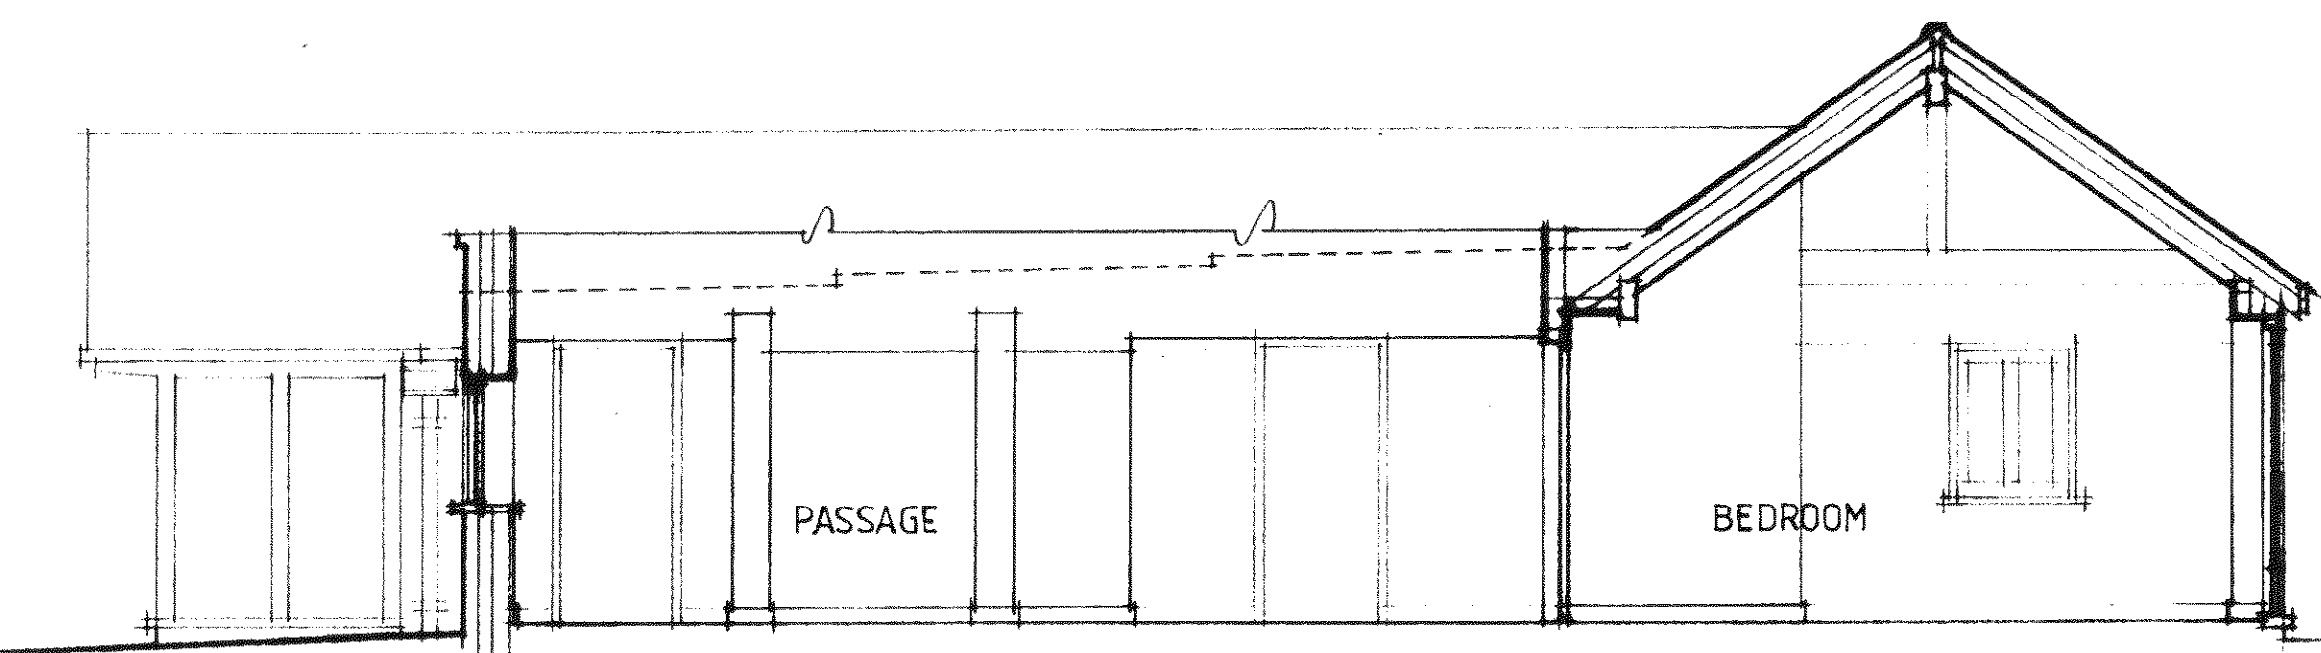
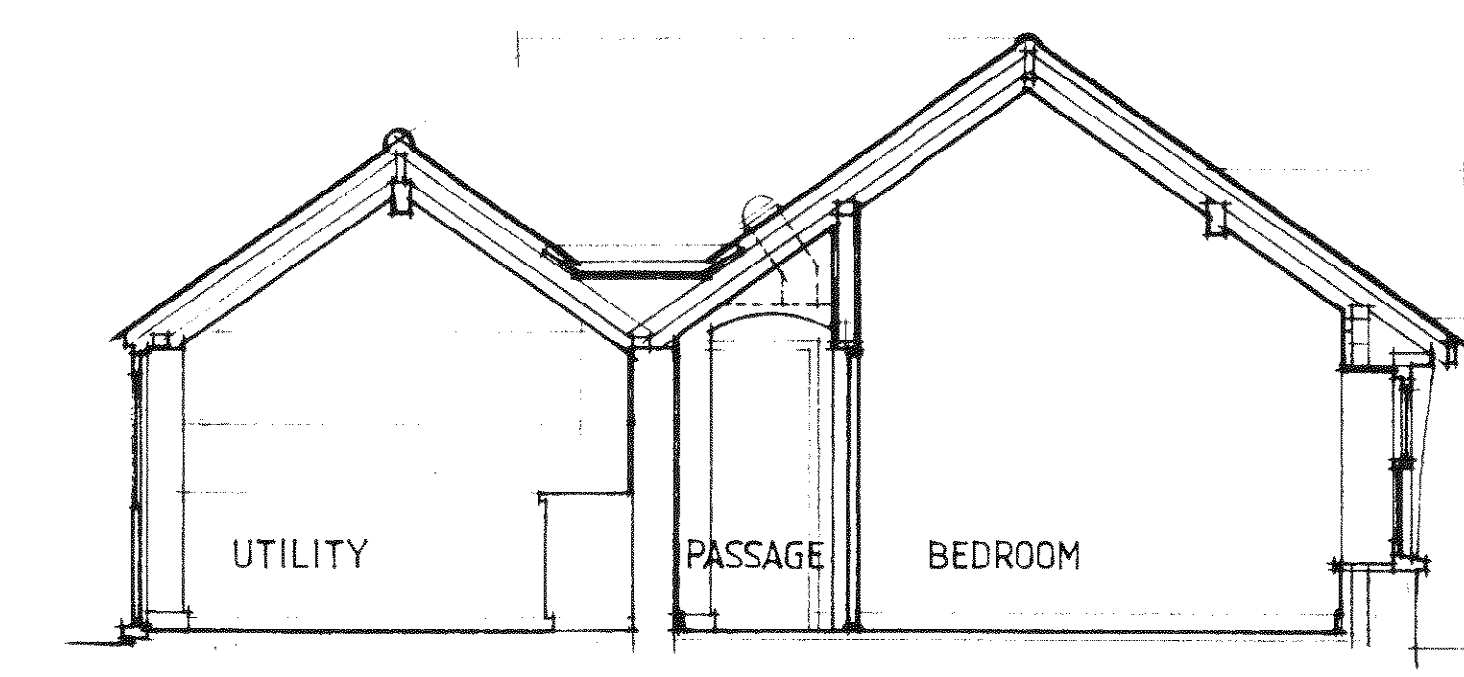
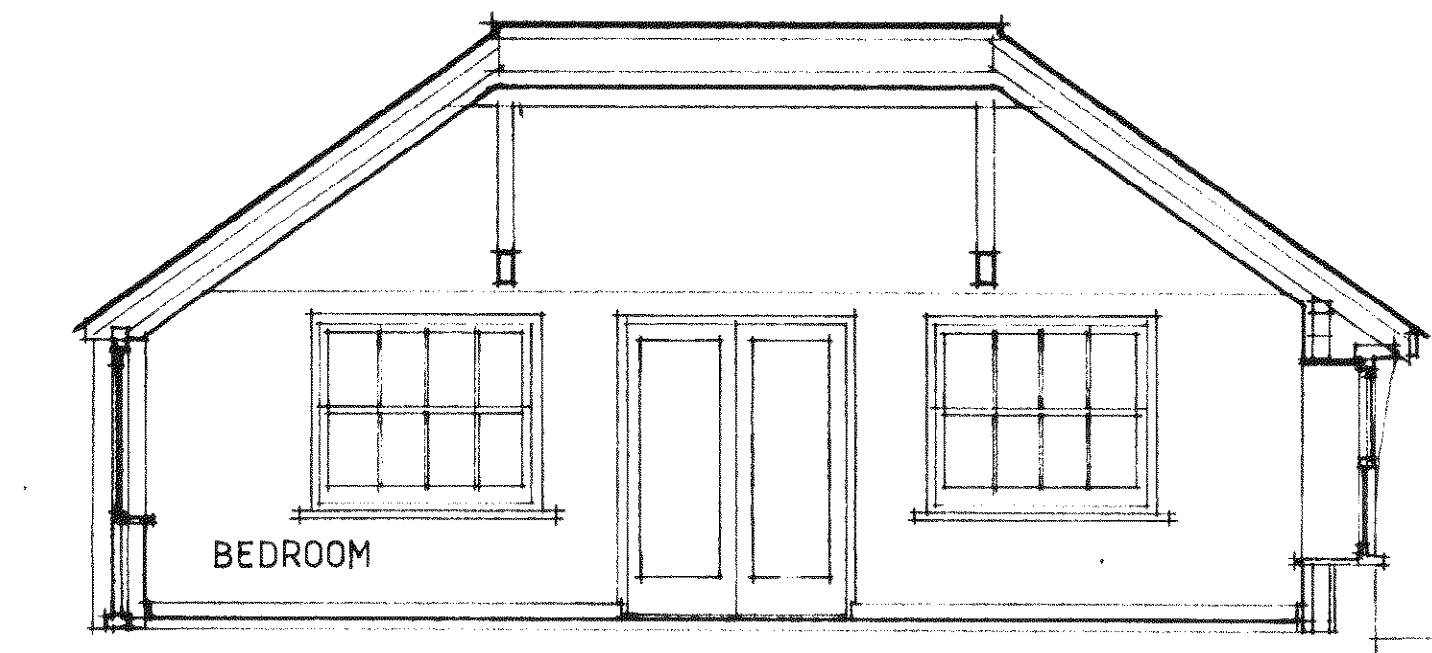


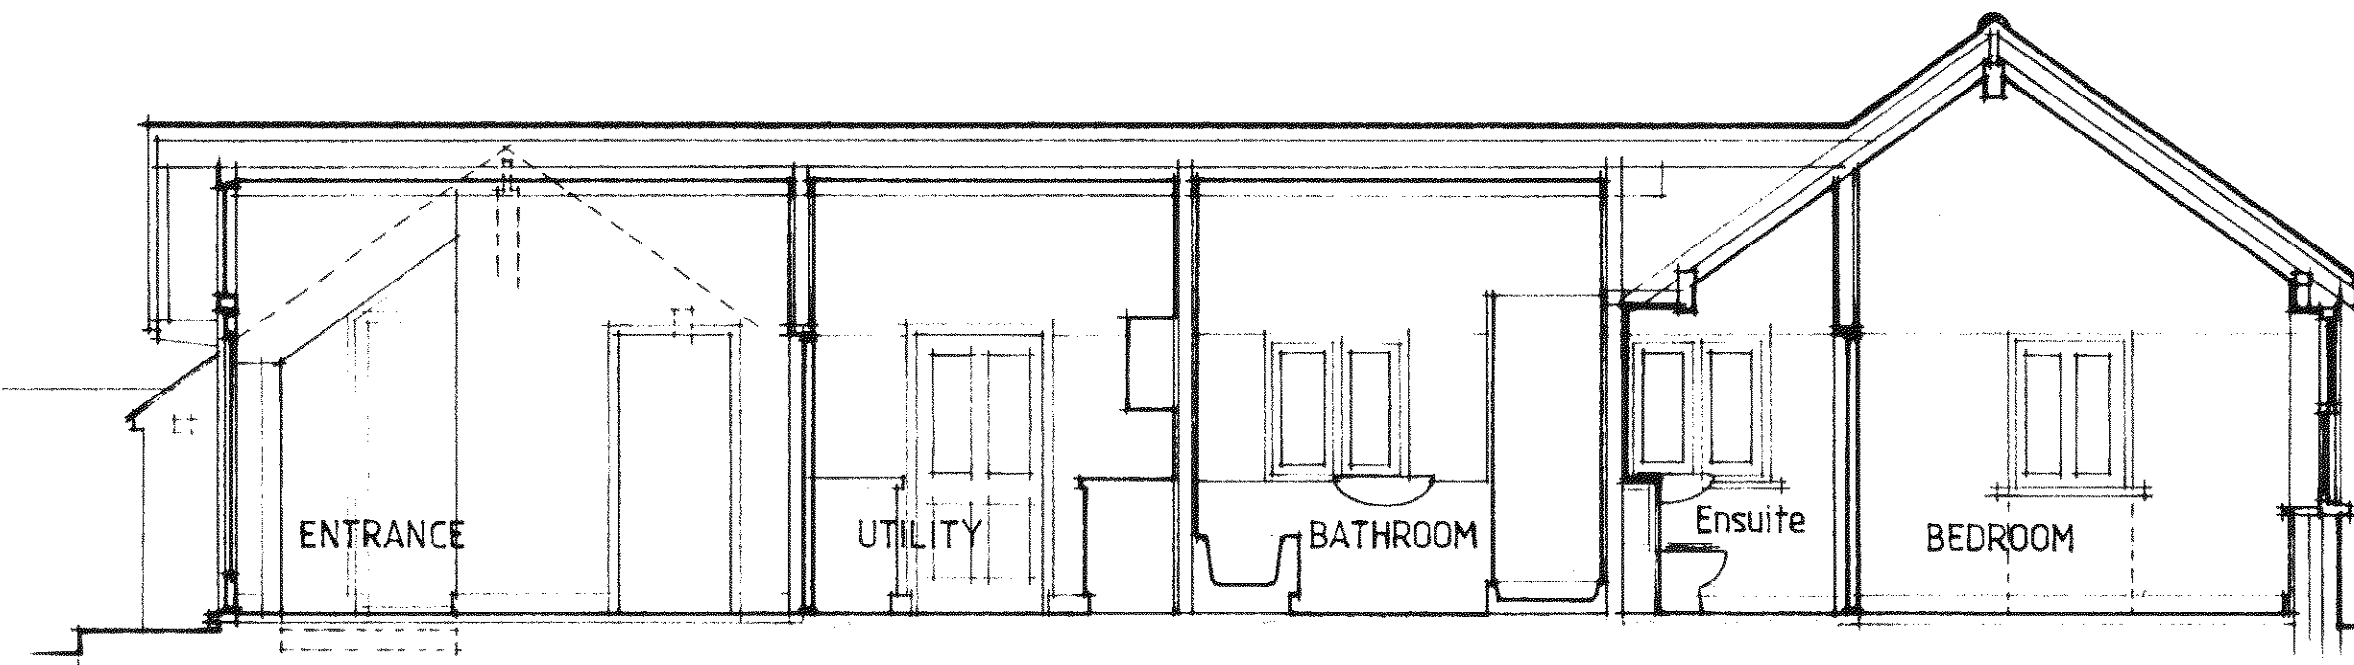

ARUN DISTRICT COUNCIL				
No.	WA 63	09	L	
Received				

PLANS AND SECTIONS
ALTERATIONS TO ANNEXE AND CONSTRUCTION OF
NEW GLAZED LINK TO MAIN BUILDING
LITTLE BOX COTTAGE, THE GREEN,
WALBERTON BN18 0AT

R. E. OSBORNE – Building Consultant
 The Retreat, Southover Way, Hunston, Chichester PO20 1NY
 Phone/fax 01243 380088 E-mail: reo@phonecoop.coop
 Date: JULY 09 Scale: 1:50, Drg. no. 1679/1

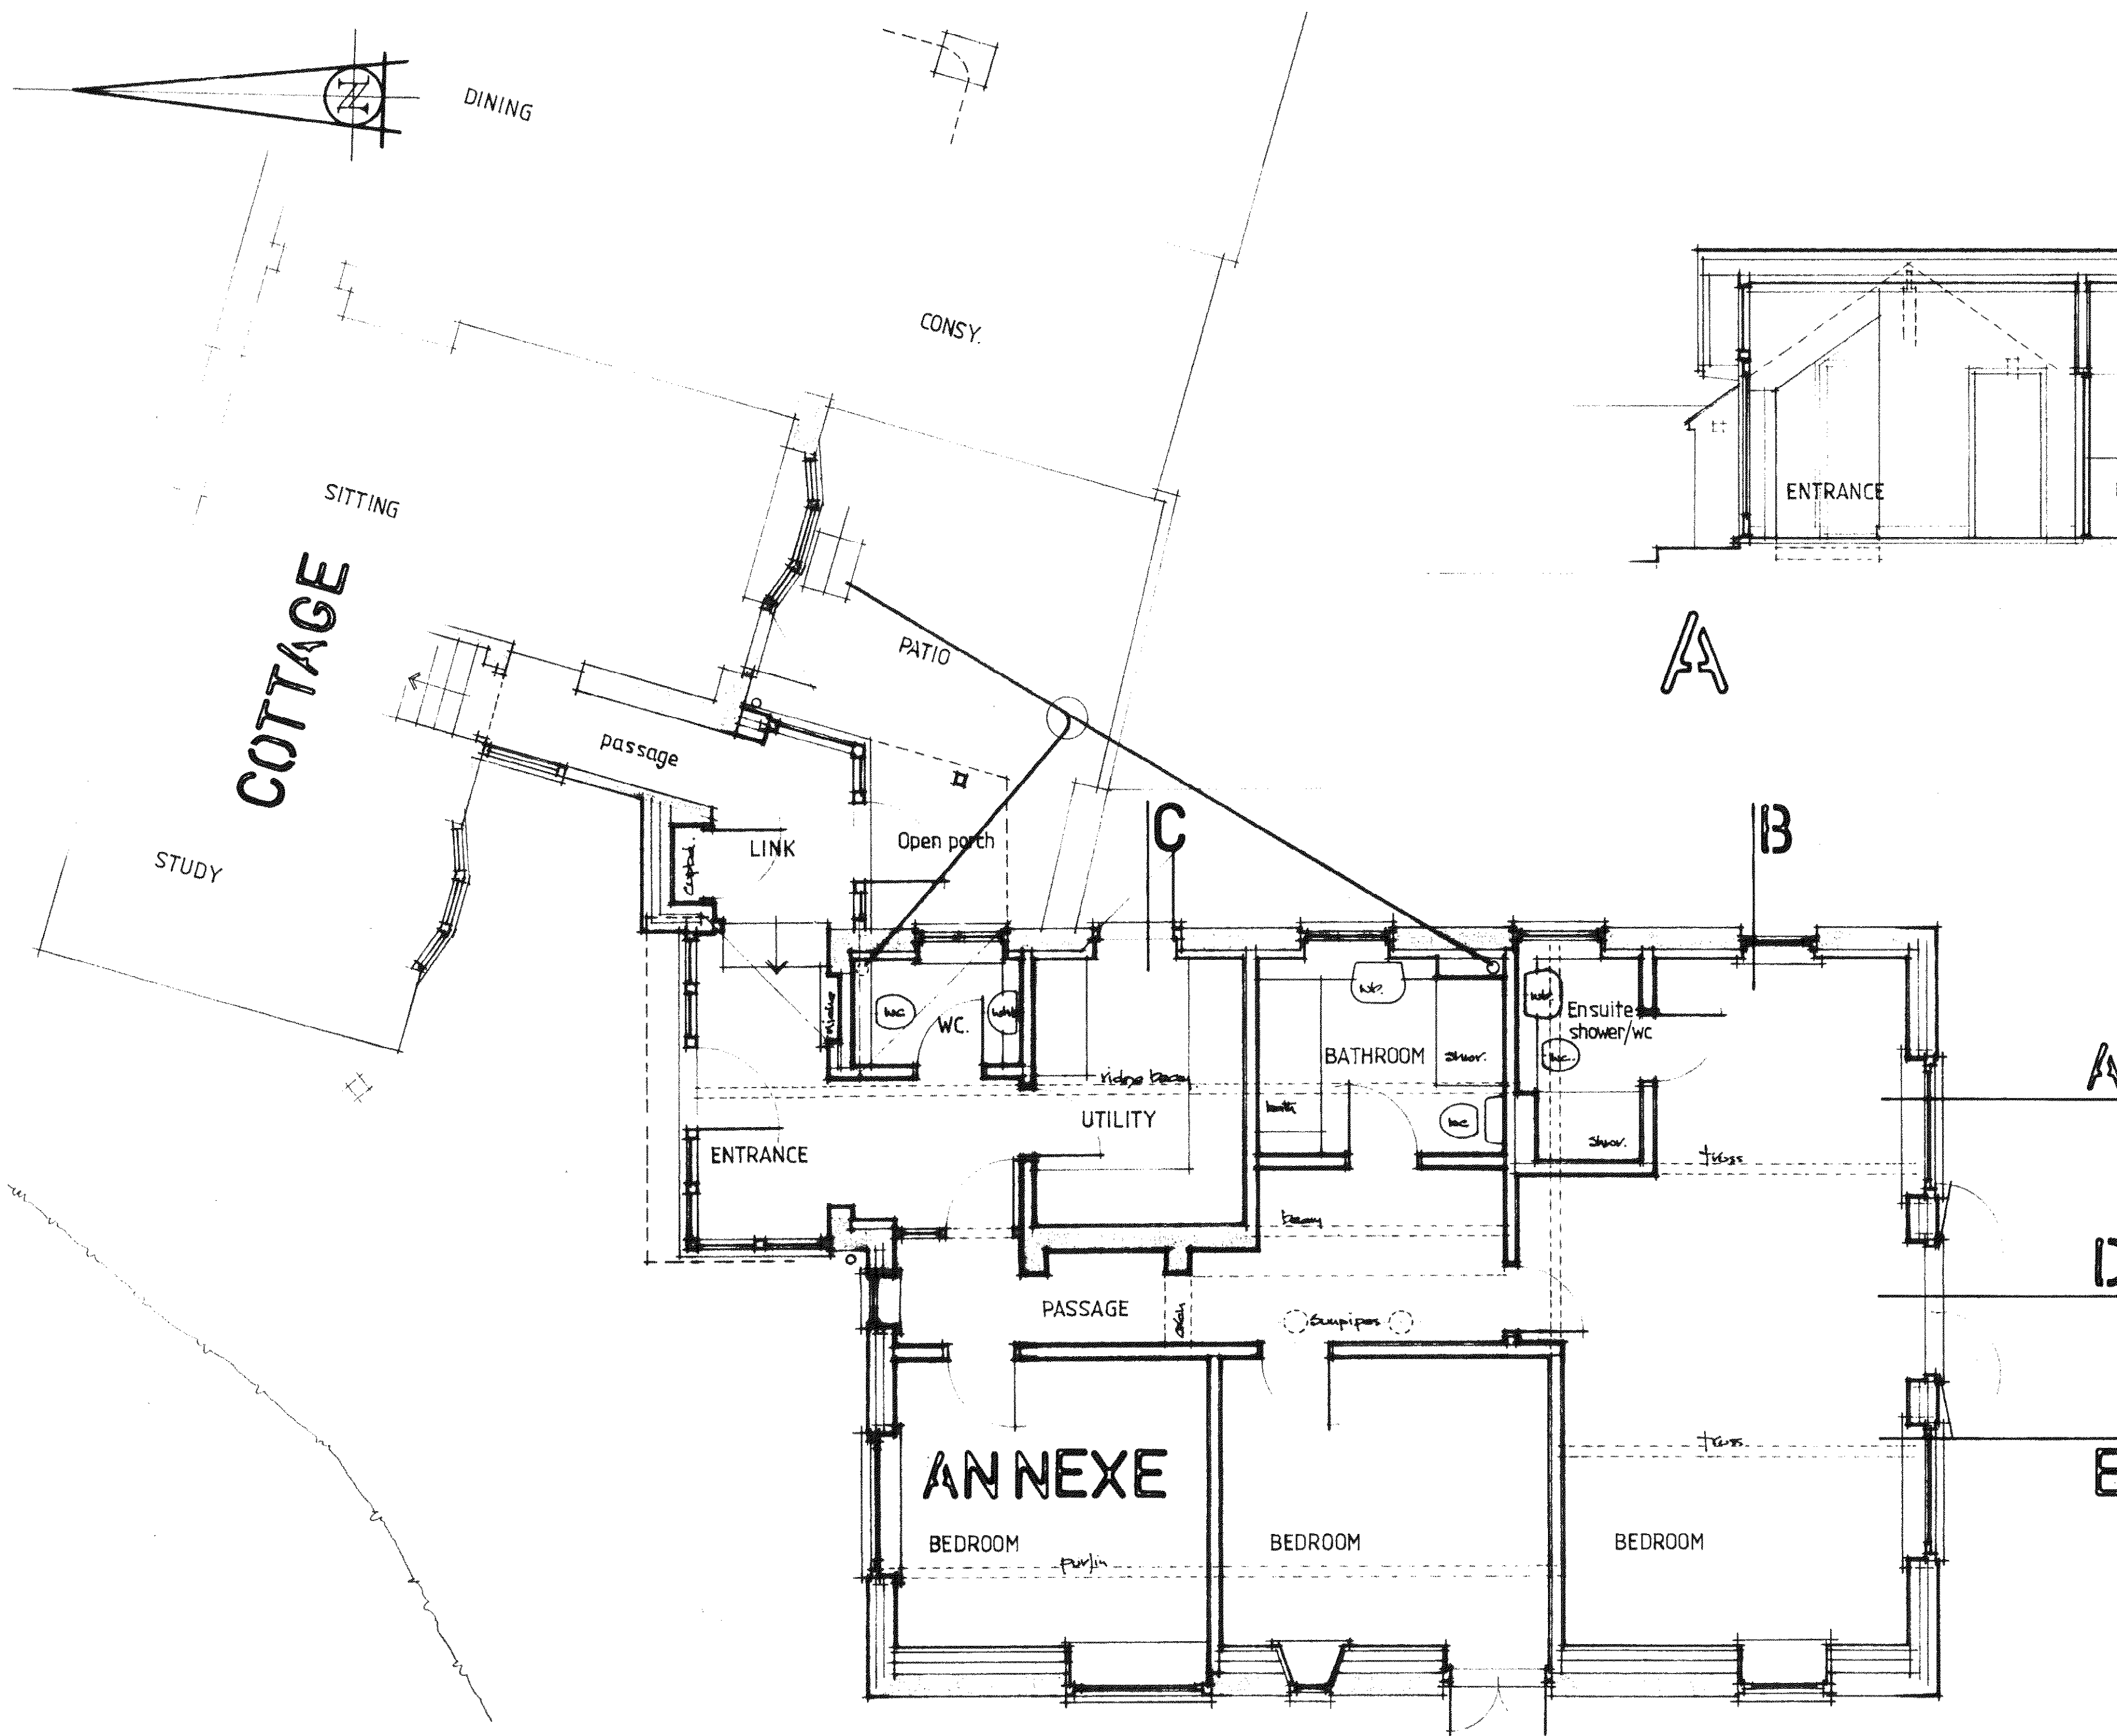