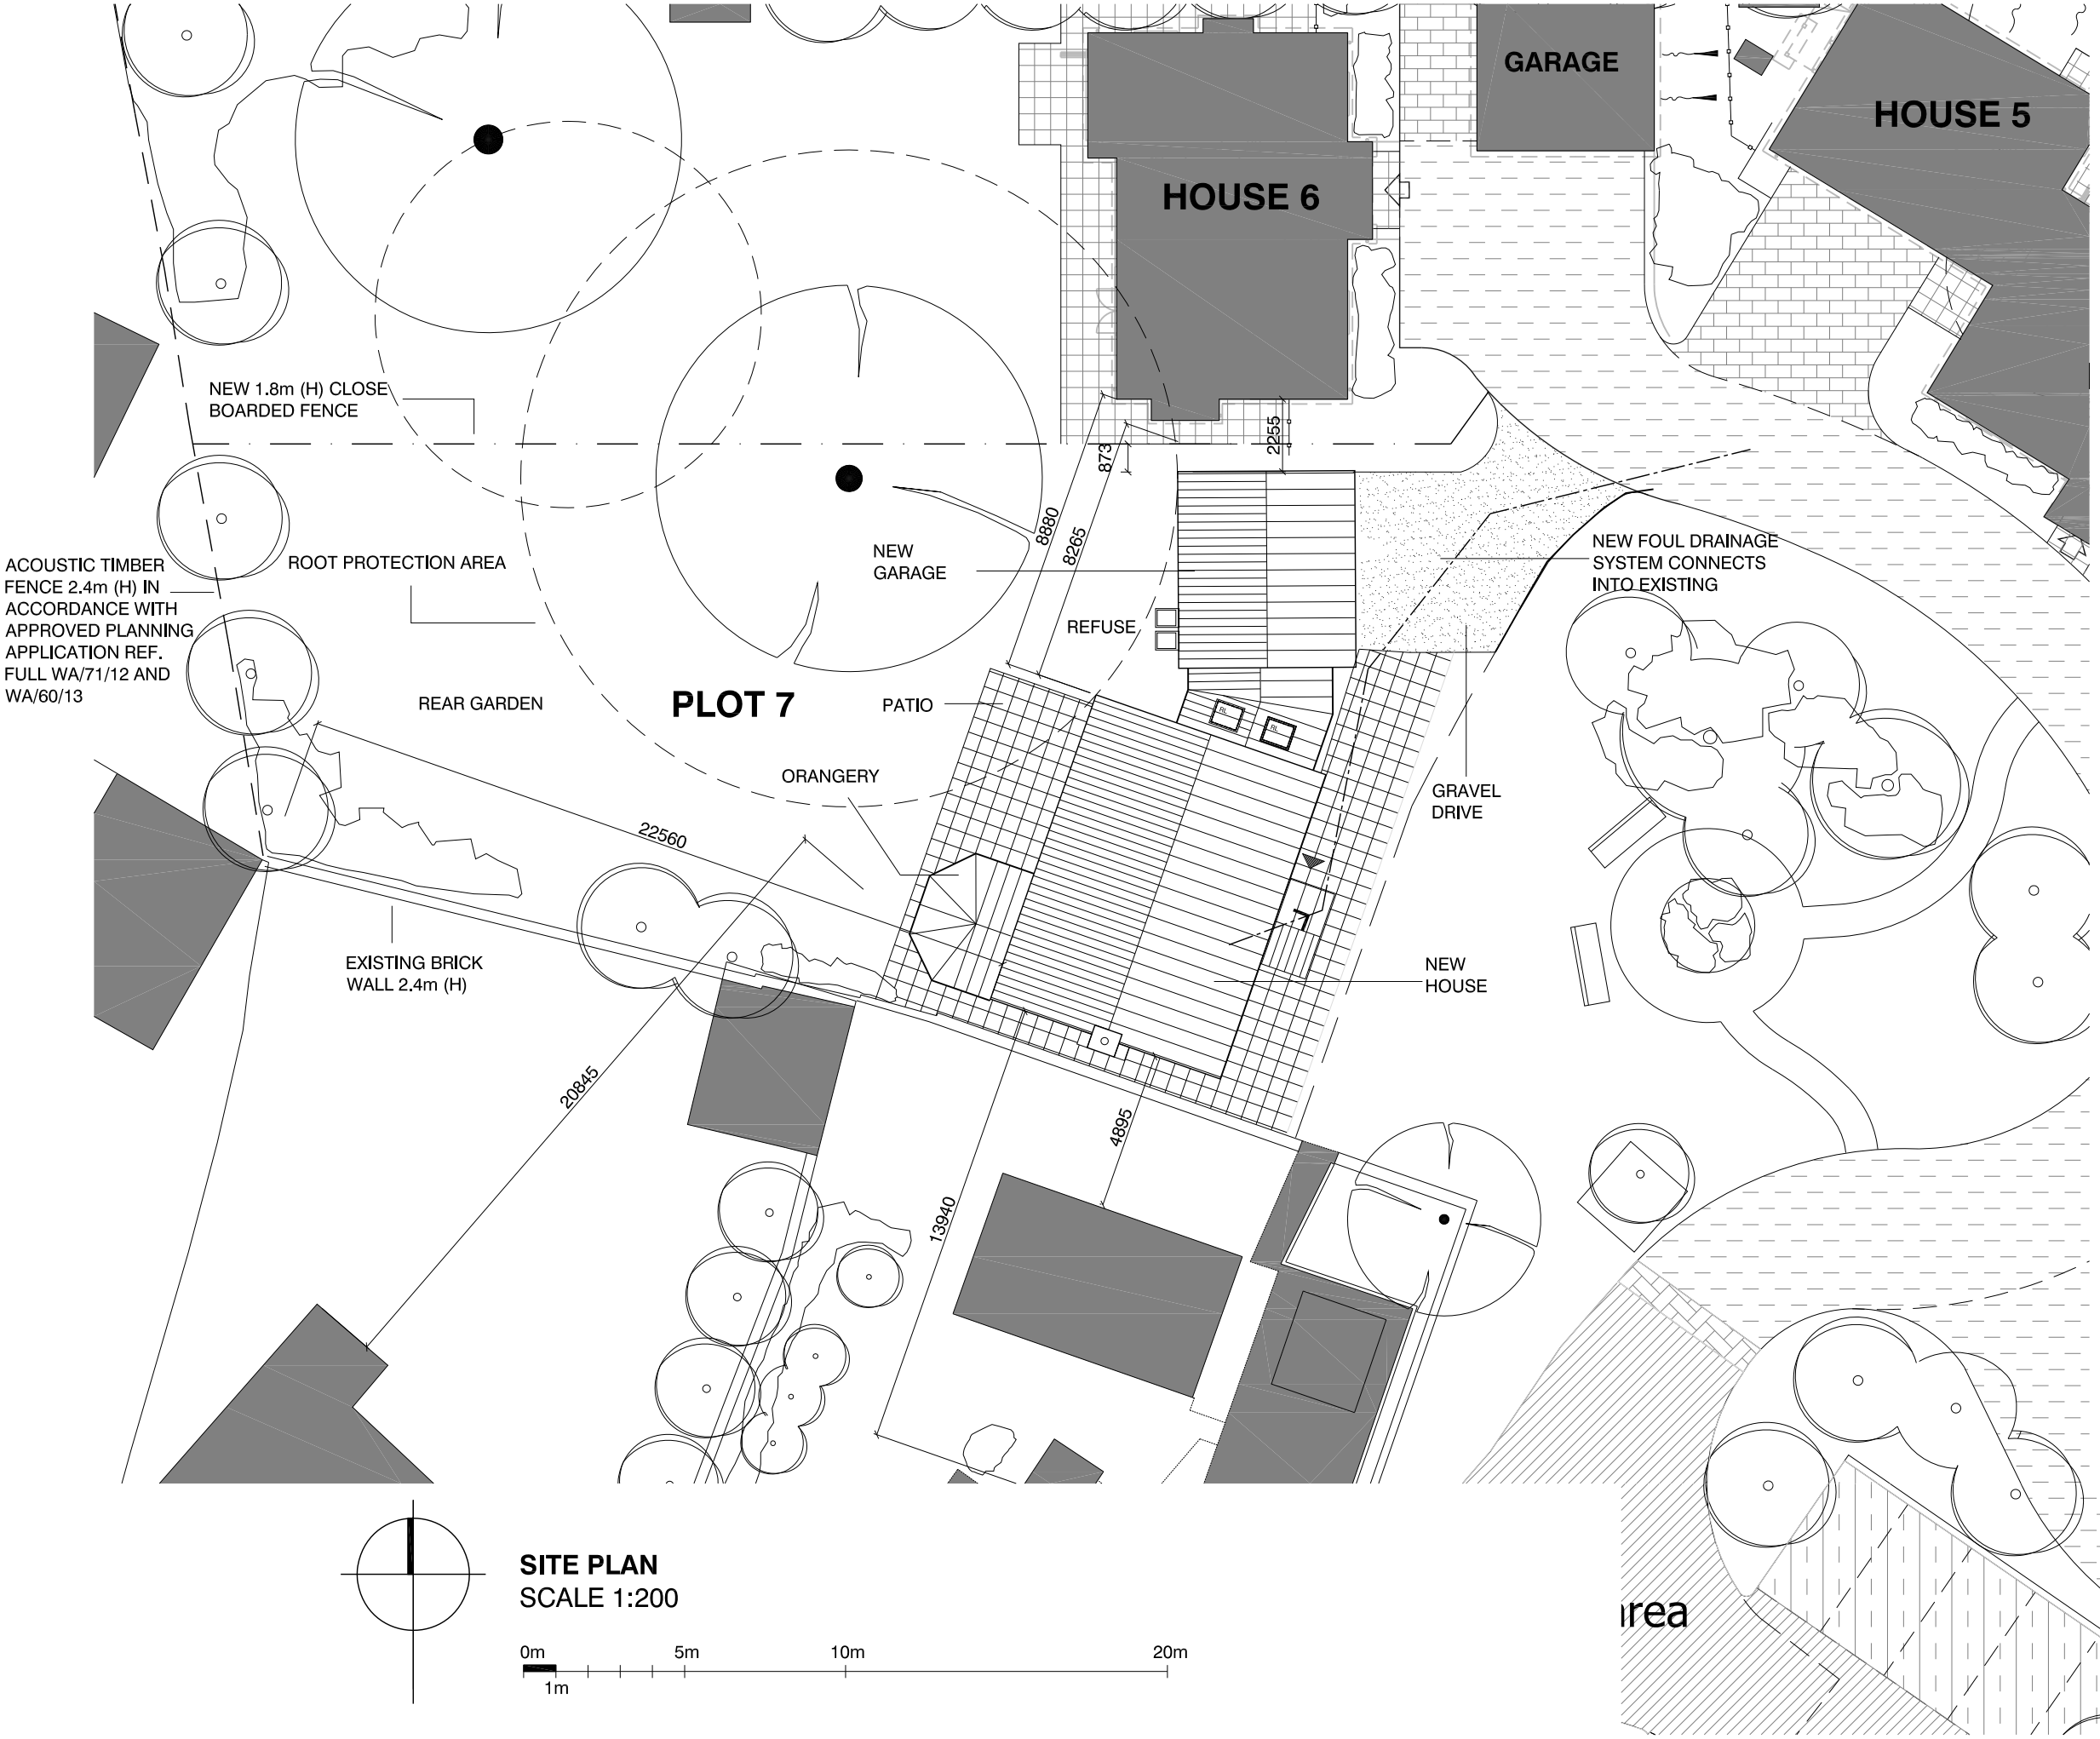


SITE PLAN
SCALE 1:200

0m 5m 10m 20m
1m

NOTES:

Dimensions to be checked on site before commencing work. Any discrepancies shall be reported to the architect immediately.

Do not scale from these drawings except for planning purposes. Use figured dimensions only.

Where applicable this drawing is to be read in conjunction with other consultants' drawings.

Ordnance Survey Licence Number: 100020449.

This drawing is the copyright of Harrington Design Architects Ltd.

Rev	Date	Amendment
C	04 DEC 14	FENCING NOTES AND SITE DIMENSIONS ADDED
B	18 SEPT 14	SITE PLAN AMENDED IN ACCORDANCE TO FLOOR PLANS
A	29 AUG 14	CLIENT'S COMMENTS

Harrington Design Architects
Broadbridge Business Centre
Delling Lane
Bosham
West Sussex
PO18 8NF

Tel: 01243 574600
Fax: 0870 7060193
info@harringtondesign.co.uk

For
HANBURY PROPERTIES

Project
LAND AT THE HOLLY TREE
NEW HOUSE - PLOT 7
WALBERTON
WEST SUSSEX

Title
SITE PLAN

Date	Drawn	Scale	Checked
APRIL 13	KS	1:200@A3	MW

Job Number	Prefix	Drawing Number	Revision
14010	P	102	C

ARUN DISTRICT COUNCIL WA/63/14/PL