
THE SITE

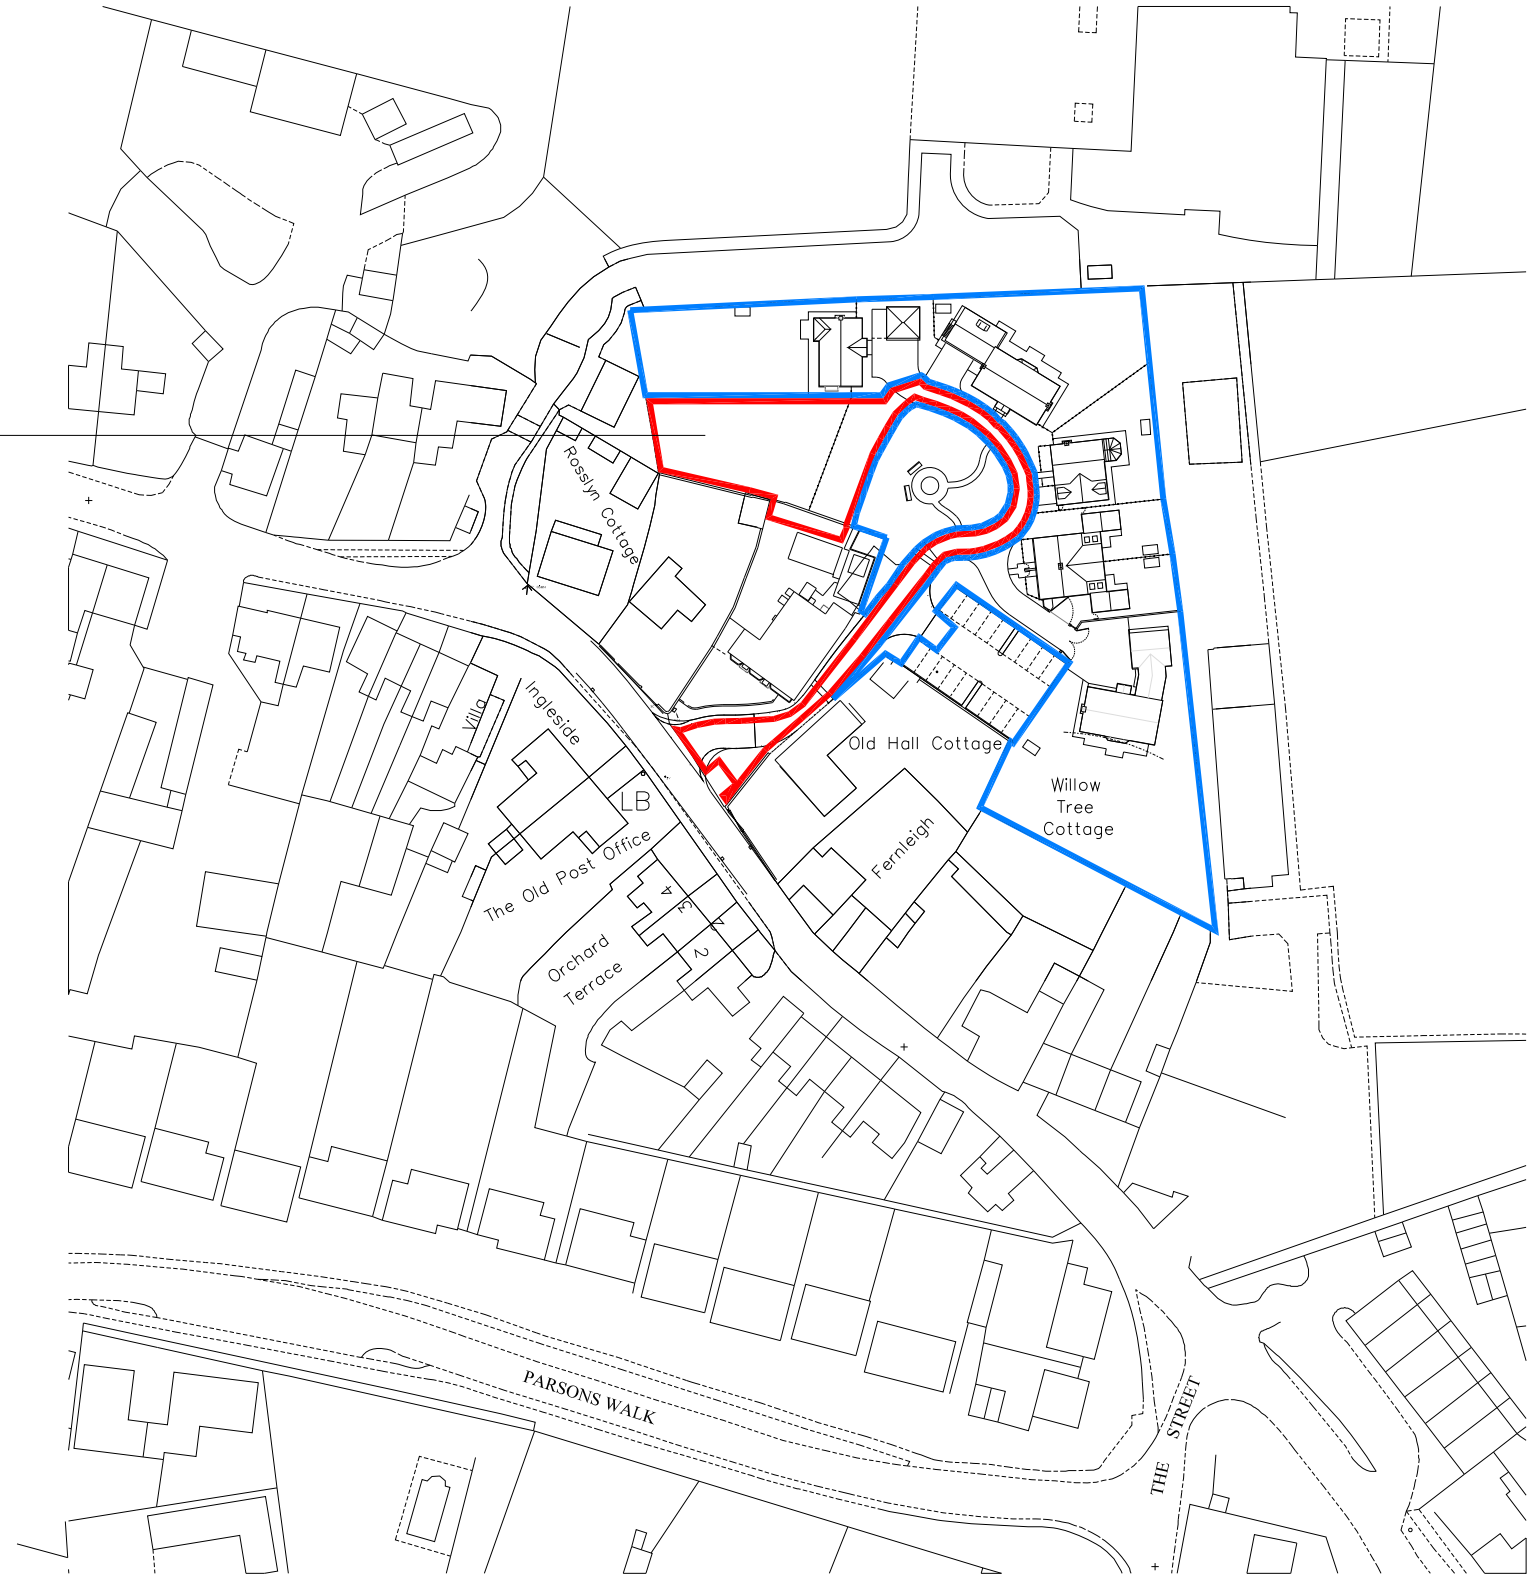

Ordnance Survey (c) Crown Copyright 2010. All rights reserved. Licence number 100020449

LOCATION PLAN
SCALE 1:1250

0m 10m 50m 100m
1m

NOTES:

Dimensions to be checked on site before commencing work. Any discrepancies shall be reported to the architect immediately.

Do not scale from these drawings except for planning purposes. Use figured dimensions only.

Where applicable this drawing is to be read in conjunction with other consultants' drawings.

Ordnance Survey Licence Number: 100020449.

This drawing is the copyright of Harrington Design Architects Ltd.

Rev	Date	Amendment
C	11 DEC 14	BOUNDARY LINE AMENDED
B	21 OCT 14	BOUNDARY LINE AMENDED
A	1 OCT 14	BOUNDARY LINE AMENDED

Harrington Design Architects
Broadbridge Business Centre
Delling Lane
Bosham
West Sussex
PO18 8NF

Tel: 01243 574600
Fax: 0870 7060193
info@harringtondesign.co.uk

harrington design architects

For
HANBURY PROPERTIES

Project
LAND AT THE HOLLY TREE
NEW HOUSE - PLOT 7
WALBERTON
WEST SUSSEX

Title
LOCATION PLAN

Date	Drawn	Scale	Checked
APRIL 13	KS	1:1250@A3	MW

Job Number	Prefix	Drawing Number	Revision
14010	P	100	C

ARUN DISTRICT COUNCIL WA/63/14/PL