
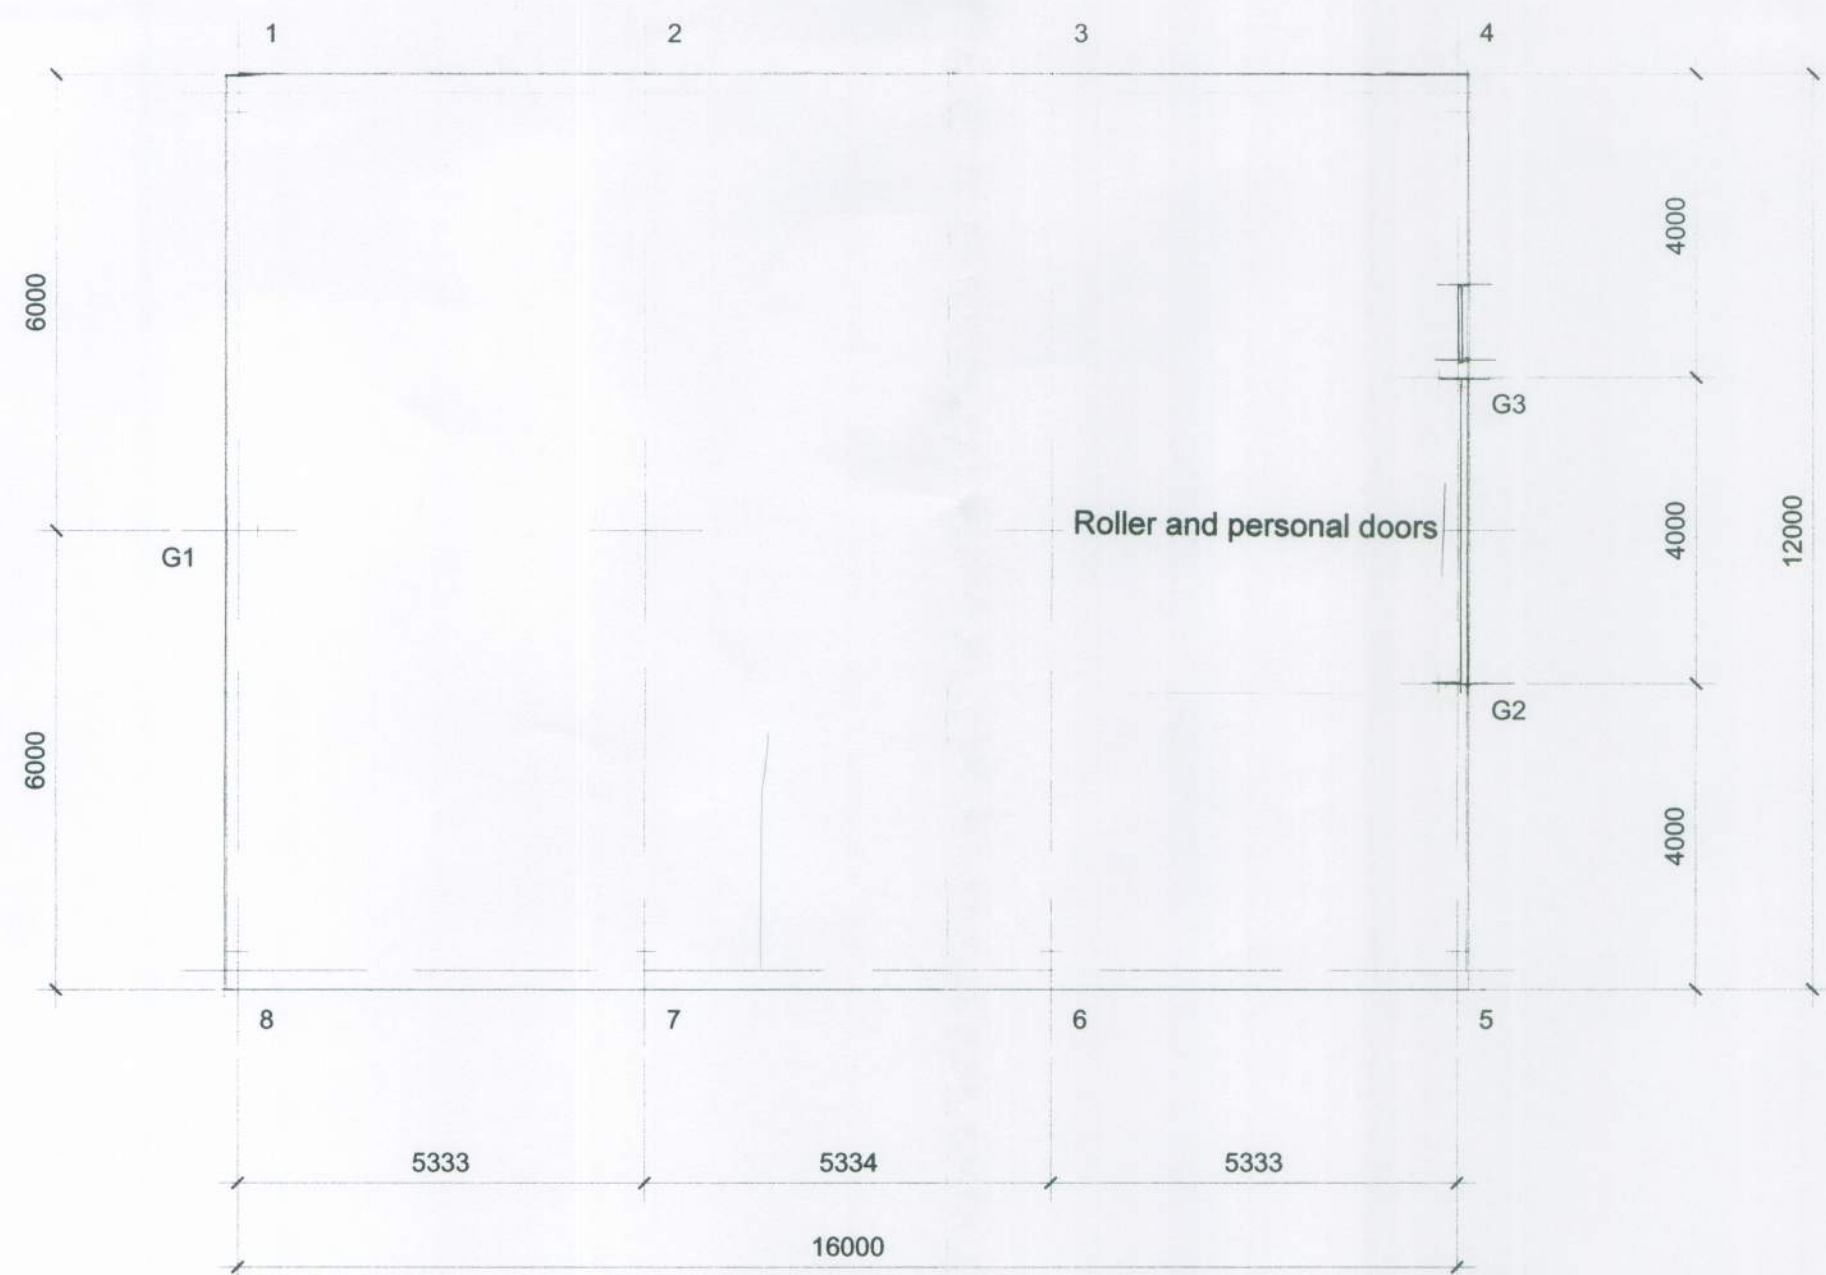
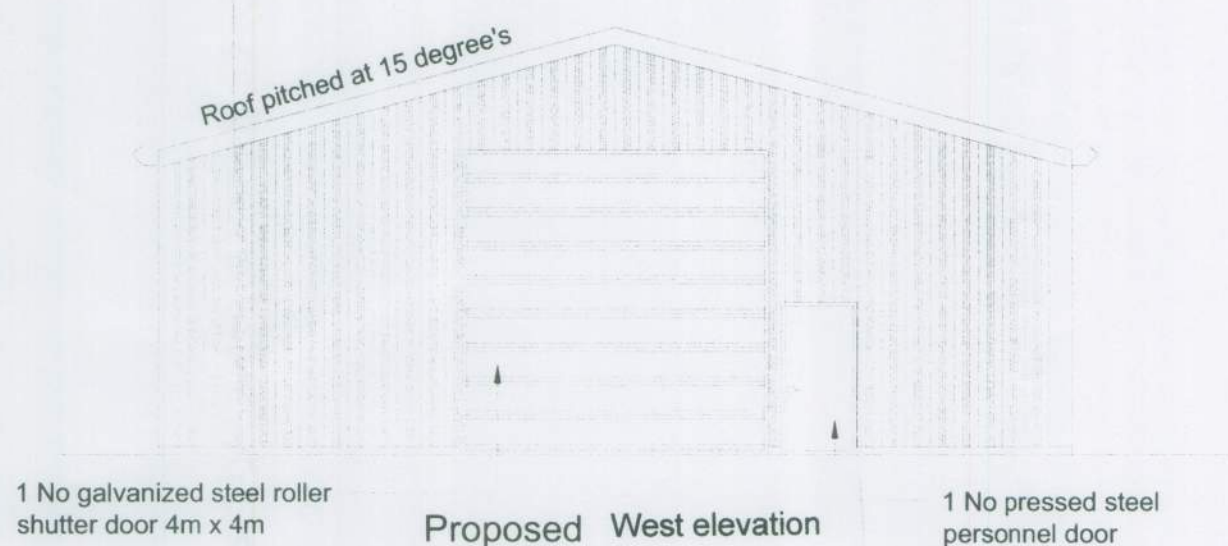


IF IN DOUBT - ASK

Copyright © 2012 Rural Associates Ltd.
All rights reserved. No part of this drawing may be altered, traced, copied, electronically scanned, or photographed without the consent of Rural Associates Ltd.
Neither may this drawing or part of it be used for any purpose other than for which it was issued without the consent of Rural Associates Ltd.

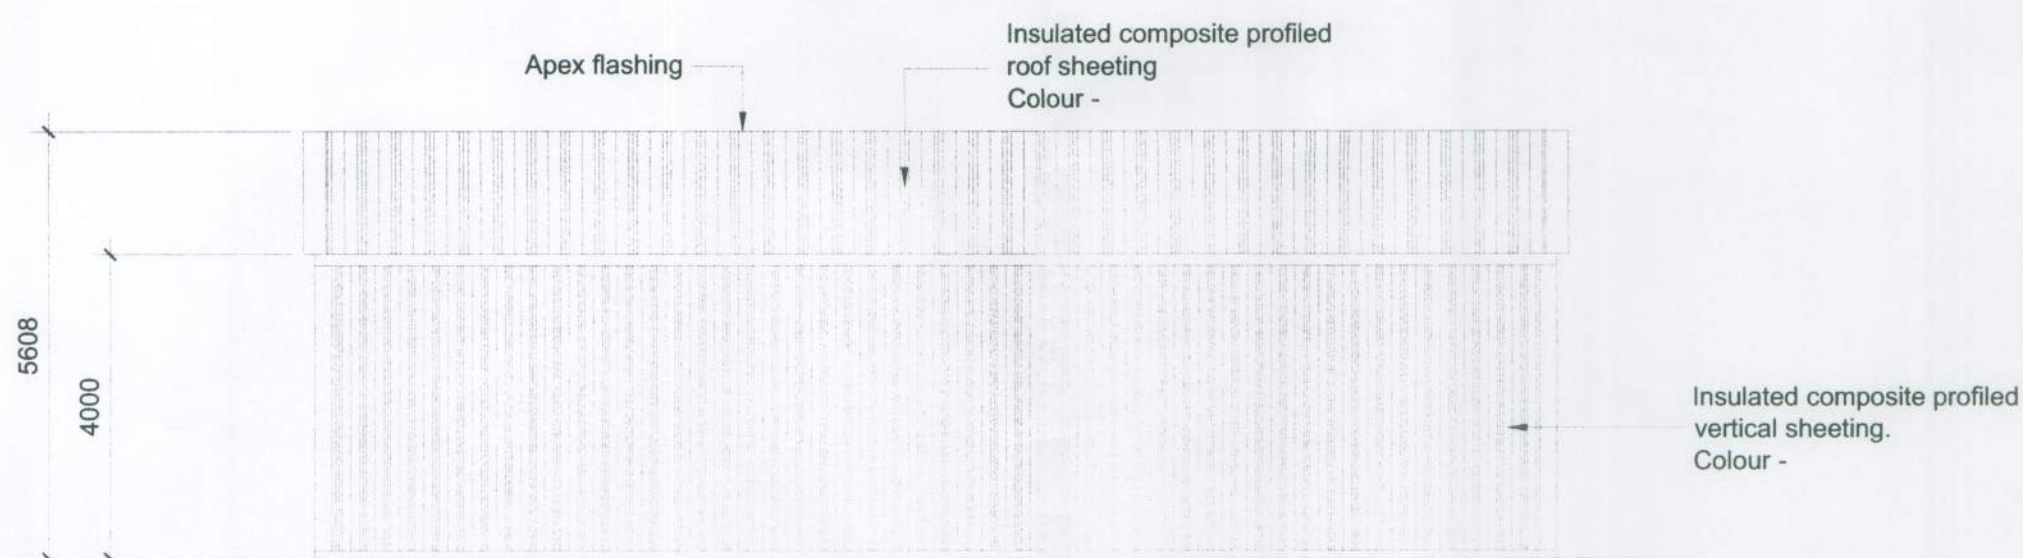

RURAL ASSOCIATES

Planning, Procurement, Project Co-ordination

Agricultural and Rural
Yapton Lodge, North End Road
Yapton, Nr Arundel
West Sussex, BN18 0DT
Tel 01243 555420 Fax 01243 555421 Mobile 07850 514093
E-mail ruralass@yaptonlodge.co.uk

CLIENT Fairmeads Farm
Binstead Lane
Binstead
Arundel
BN18 0LH

DRAWING Proposed new farm machinery
and equipment store

REV	DESCRIPTION	DATE	BY
Rev. 1	Sales Issue	07-06-16 M.T	

SCALE	DRAWN
1 : 100 on A1	M.T.

DATE	DRAWING No.
07-06-16	RA / 671 / 100