


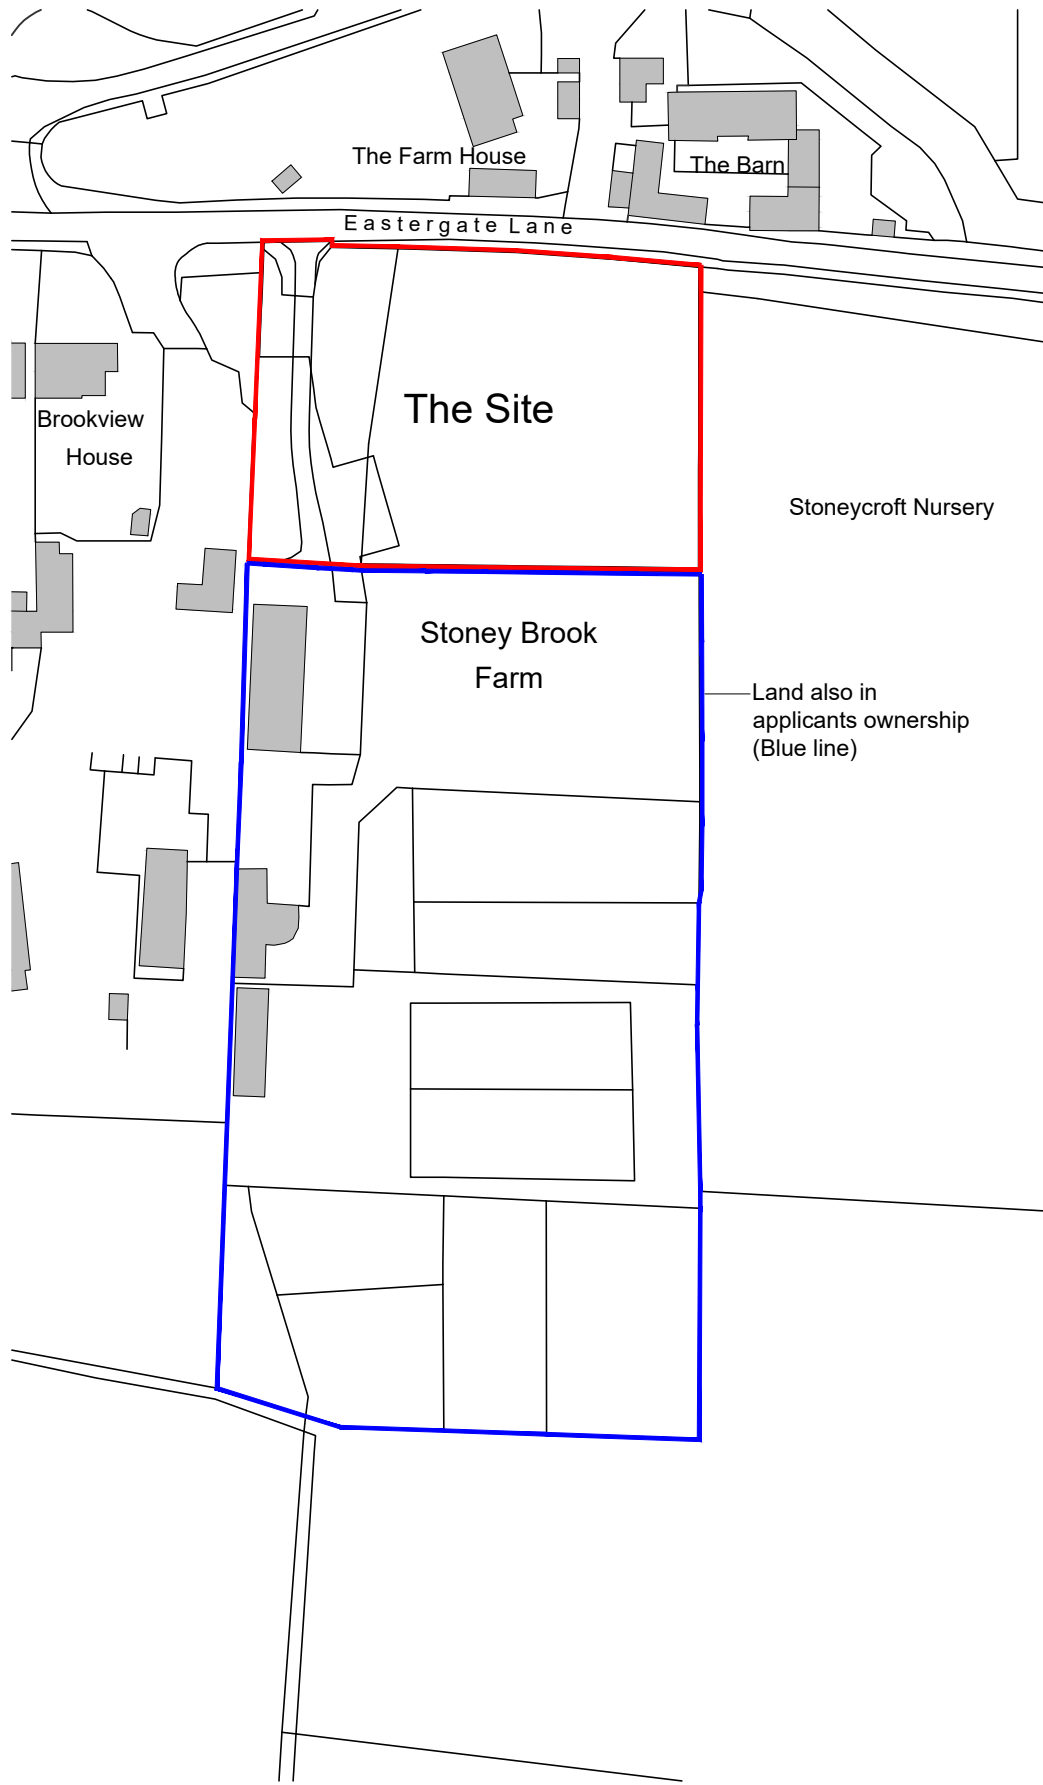


© This drawing and design are copyright.

Do not scale from this drawing. Use only figured dimensions. If in doubt, ask.


All dimensions are to be checked on site.

Any discrepancies should be reported immediately to the Architect.

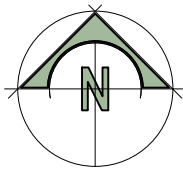

27-07-2026	A	Blue line indicated. Scale corrected.	pw		
DATE	REV	DESCRIPTION	DRAWN		
PatrickAllen&Associates Architects					
architects@patrickallen.org.uk www.patrickallen.org.uk +44 (0)1473 620660		2 Grange Business Centre Tommy Flowers Drive Grange Farm Kesgrave, Ipswich Suffolk, IP5 2BY			
Project Proposed Self-Build Dwelling at : Stoney Brook Farm, Eastergate Lane, Arundel BN18 0BA.					
Client Tom Reynolds and Sam Byrne					
Drawing Title Location Plan					
Drawing Status Planning					
Scale 1 : 1250	Paper Size A3 (1:1250)	Date July 2026	Drawn -		
Drawing Number 4470 - 800		Revision .A.			
© 2015 Patrick Allen & Associates Limited Registered No: 4694261					

Site area : 0.38Ha.

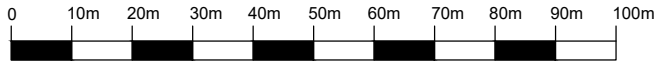

Scale - 1 : 1250